PERMIT

SIDE VIEW

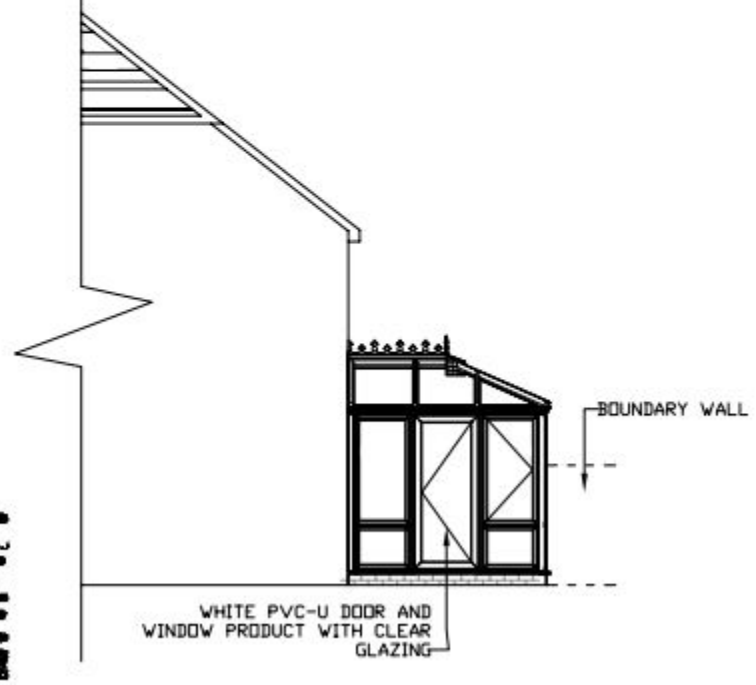

REAR VIEW

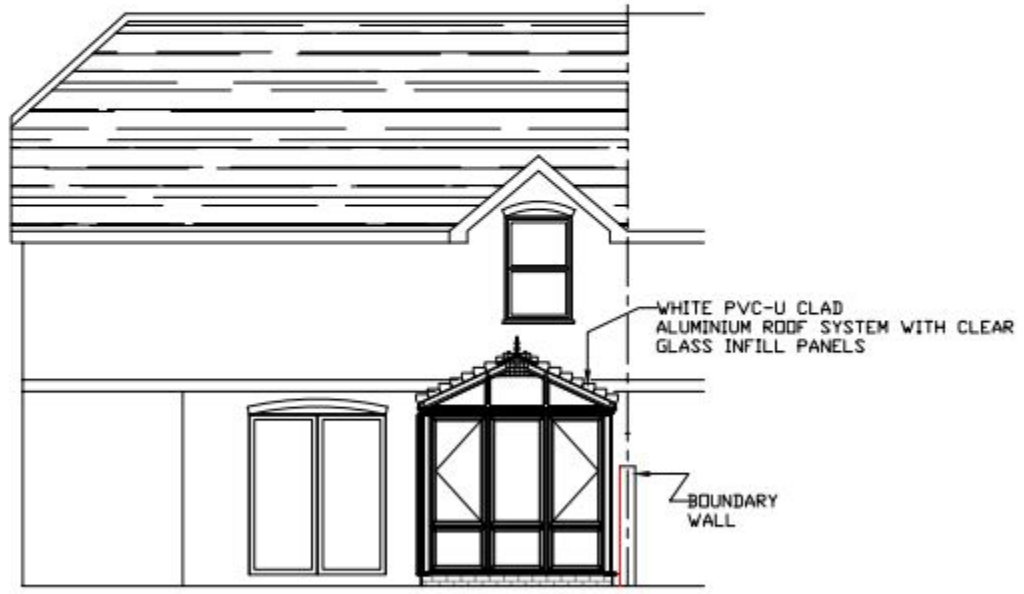

SIDE VIEW

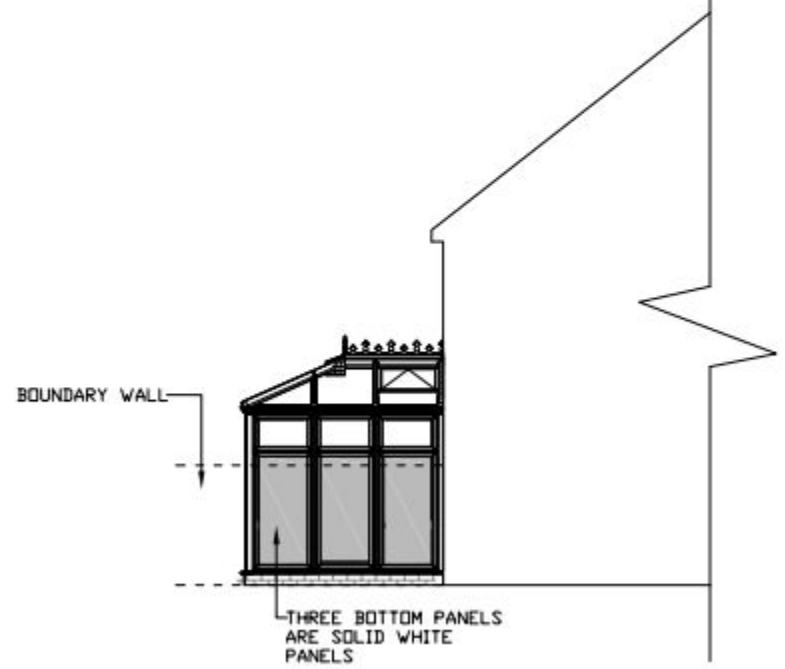

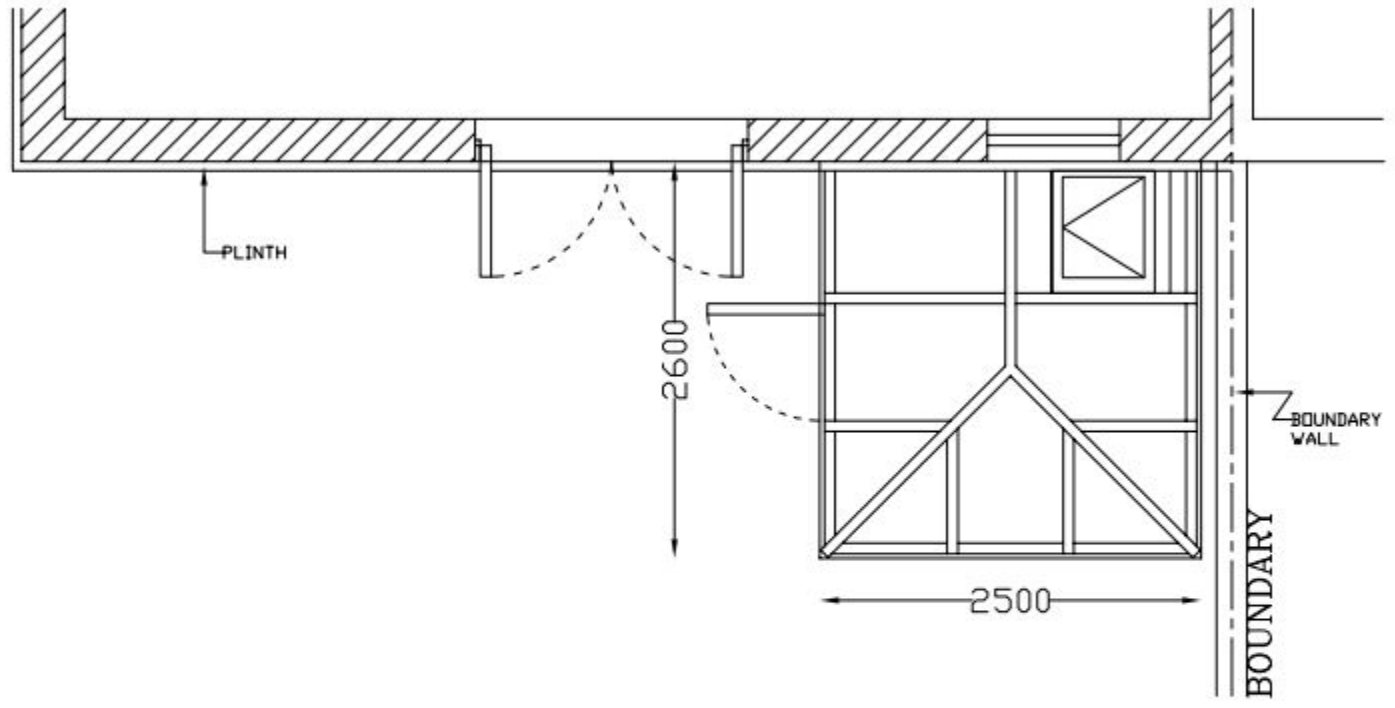

PLAN VIEW

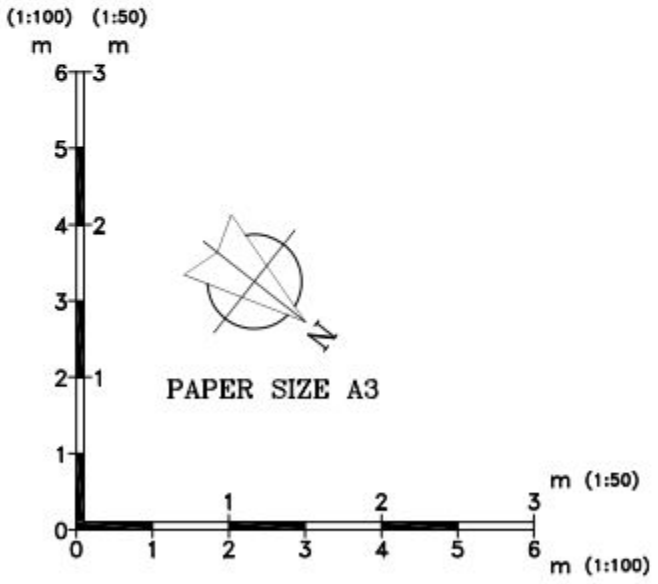

PROPOSED

Drawing No: 4404/01	Pag Ref No: SC1765A0
Title: PERTERSEN 5 HARBOUR COURT 29 HIGH STREET EMSWORTH HAMPSHIRE PO10 7AG	Drawn: S. Ahmed Scale: 1:100 / 1:50

EVEREST CONSERVATORIES
UNIT 7
NORTH ORBITAL COMMERCIAL PARK,
NAPSBURY LANE,
ST ALBANS
AL1 1XB

Date: 21/10/2010