


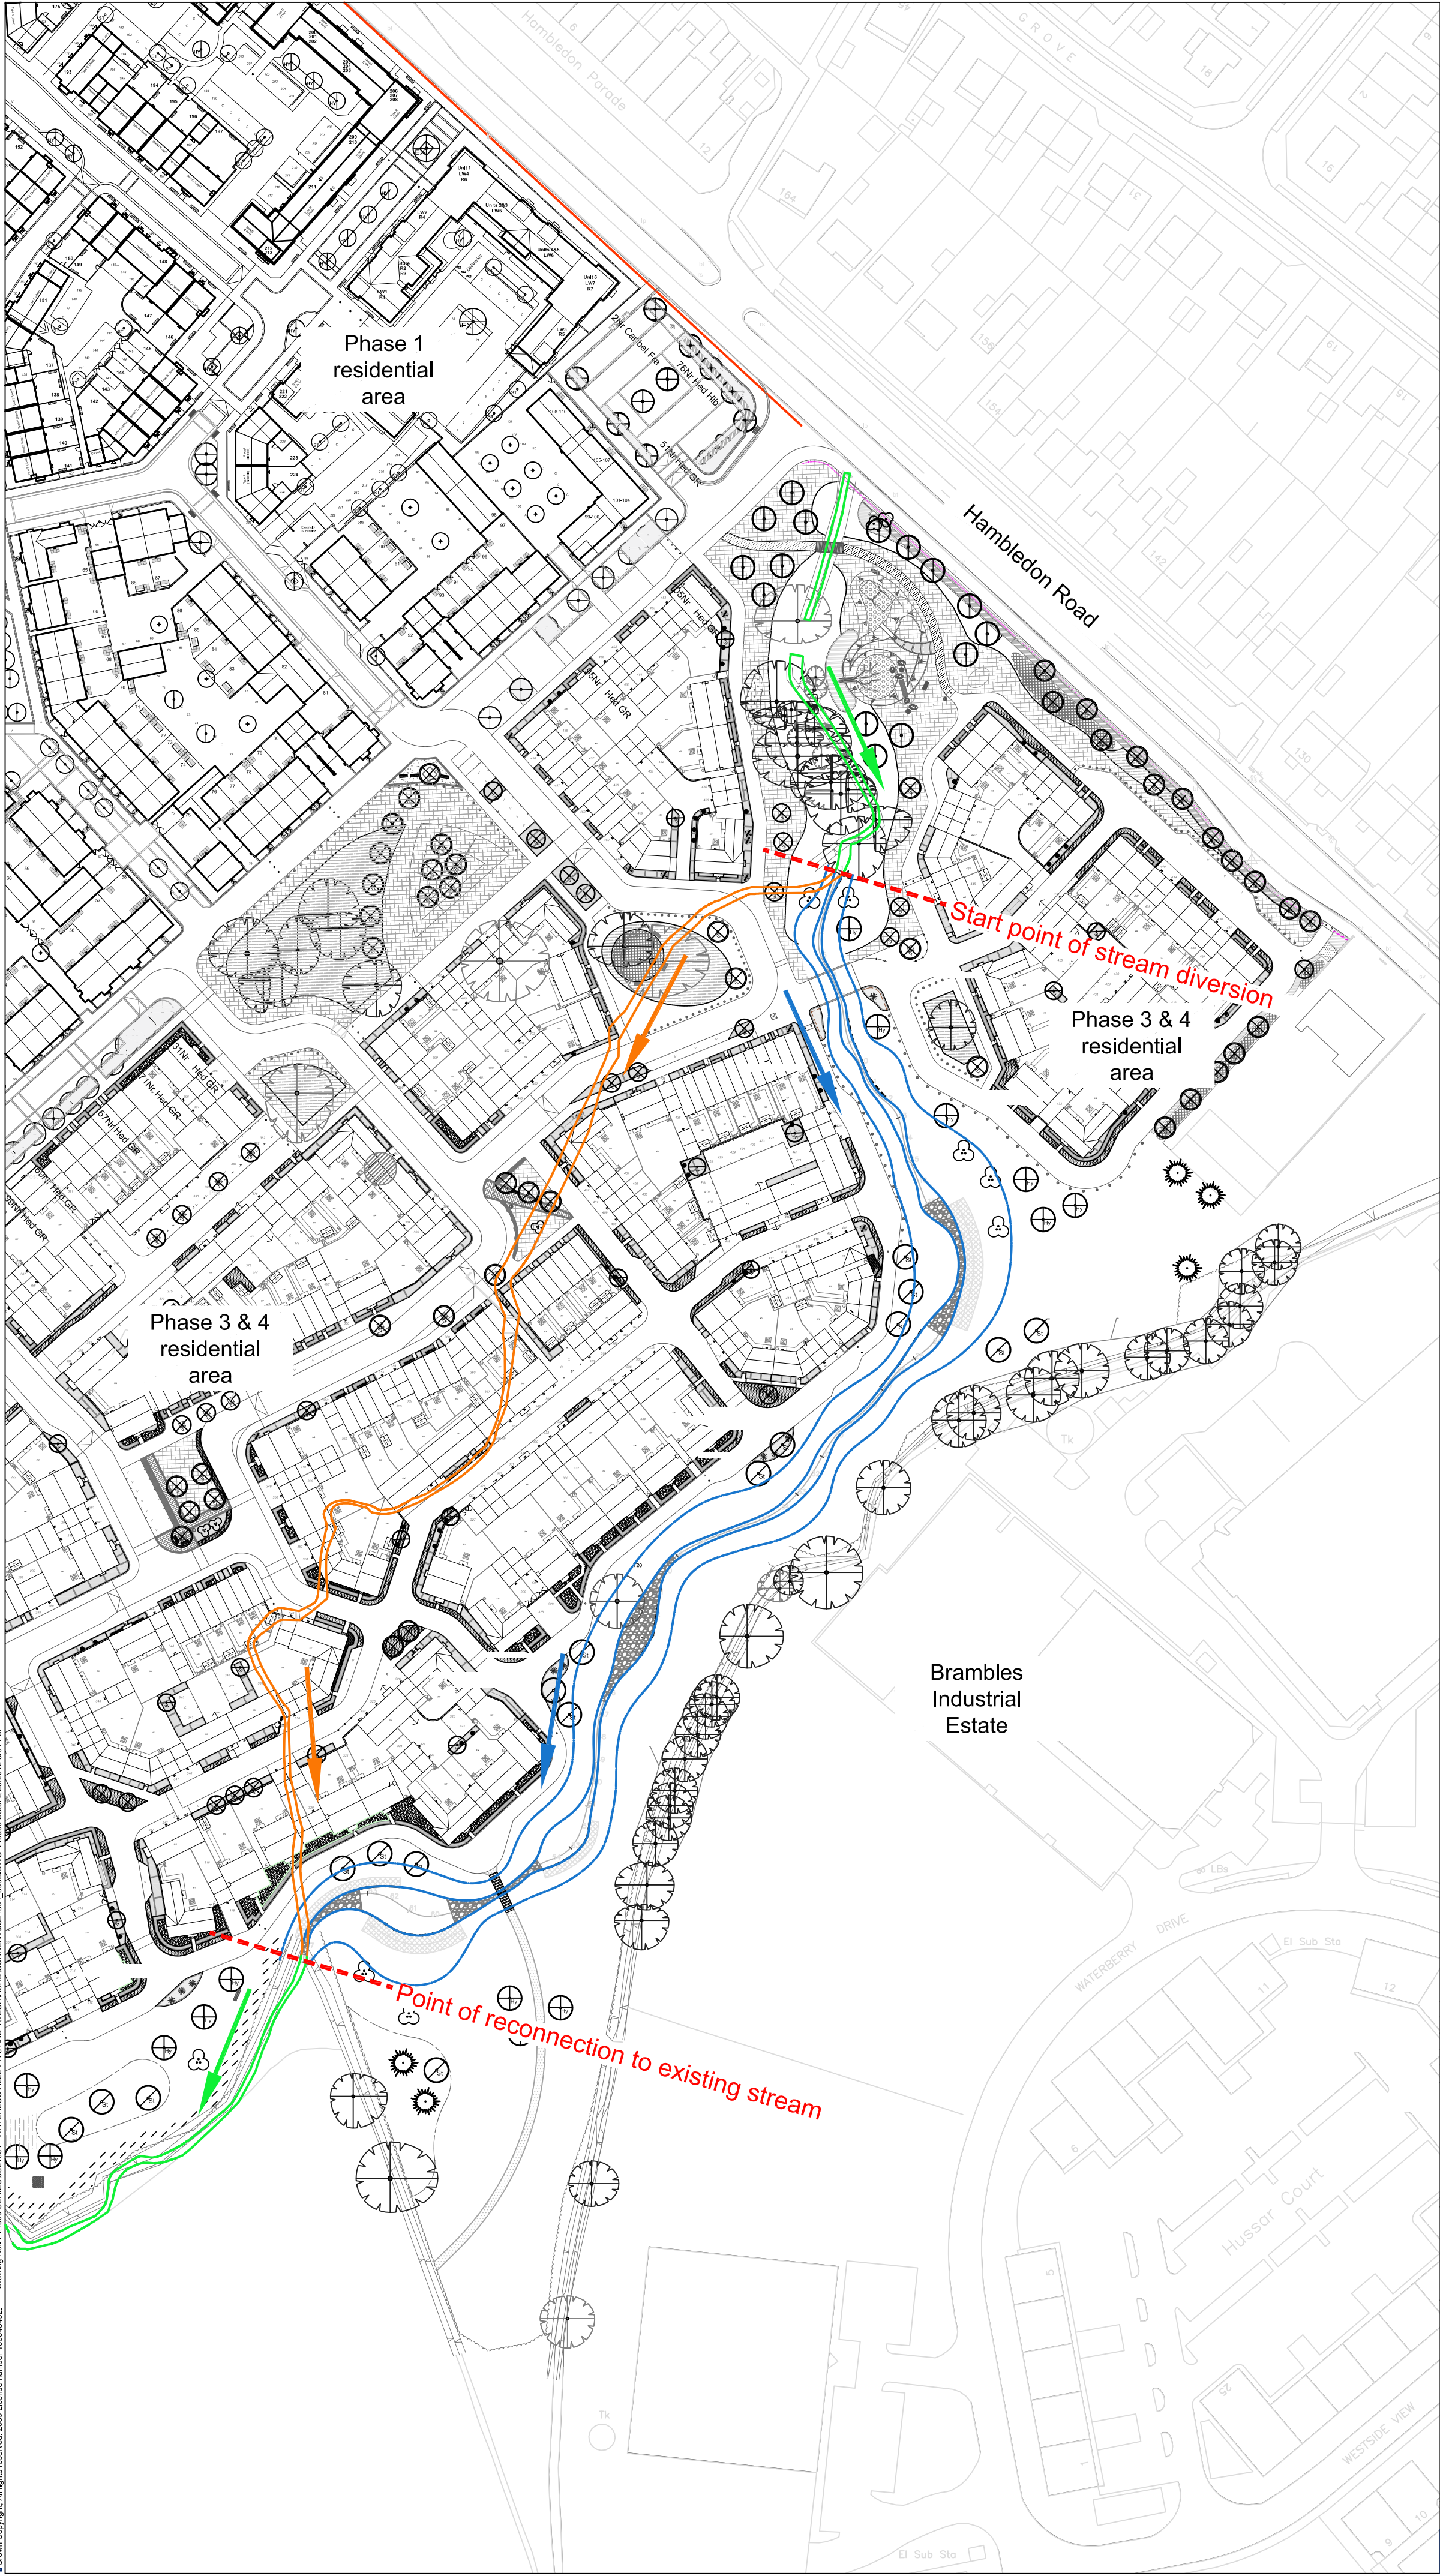

- Existing stream channel (retained)
- Existing stream channel (removed)
- Proposed diverted stream channel



Rev:	Date:	Amendment:	Name:	Checked:	
Drawing Based Upon: JWT0372/600-02					
Status: FOR PLANNING					
Notes: Contractors are not to scale from this drawing. All dimensions to be checked on site and any discrepancies, ambiguities and/or omissions between this drawing and information given elsewhere must be reported to this office. If in doubt, ask.					
RPS					
Lakesbury House Hillingbury Road Chandlers Ford Hampshire SO53 5SS T 023 80810440 F 023 80810449 E rps@rpsgroup.com W www.rpsgroup.com					
Client: Taylor Wimpeys Southern Counties					
Project: Old Park Farm, Waterlooville					
Title: Stream Corridor (Existing / Proposed channel)					
Date: 02/12 Scale: 1:1000 Paper Size: A2					
Drawn: - Checked: DC Job Ref: JSL 1864					
Drawing Number: 505 Rev: -					