



OVOLO PROFILE

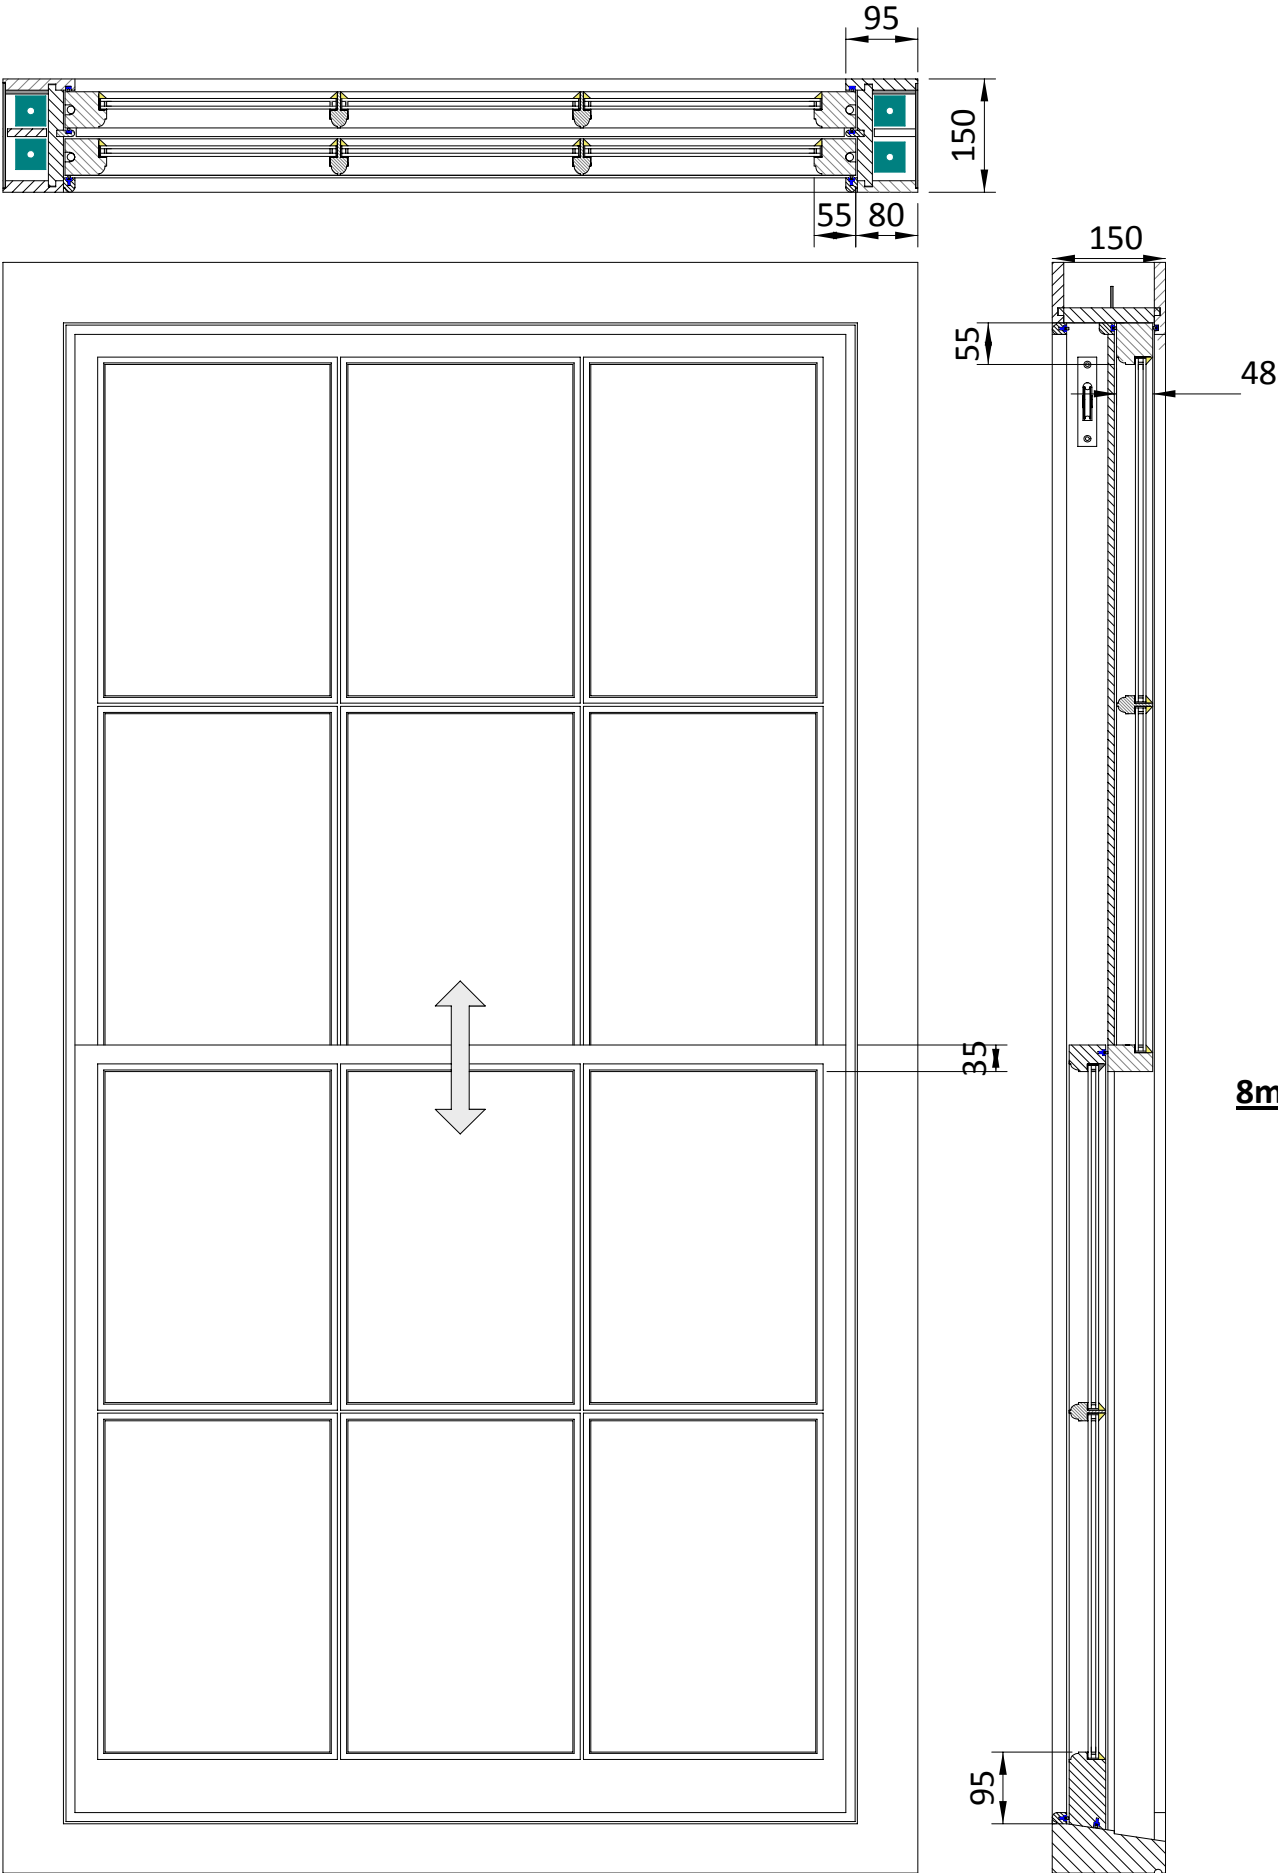

OVOLO 8 X 10 PROFILE
GLAZING BAR / HERITAGE SPACER DETAIL
Not to Scale

4mm PLANITHERM
8mm HERITAGE SPACER
ARGON FILLED
4mm LOW IRON

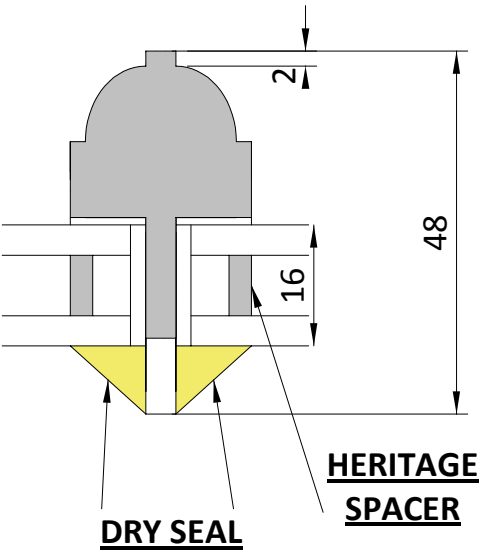

**The Sash Window
Workshop Ltd**

Drawn by: TSWW
Scale: 1: 10 at A3
Issue No: 1
Date: April 2012

- Notes:
1. Commercial in Confidence
 2. Heritage Spacer varies dependent on frame depth and sash thickness Available also in 4mm & 6mm
 3. Glazing Bar moulding may vary frame size and sash thickness dependent
 4. Krypton Gas available

**Standard Box Sash
Window
Cord Hung
Heritage Glazing Bars**