PERMIT

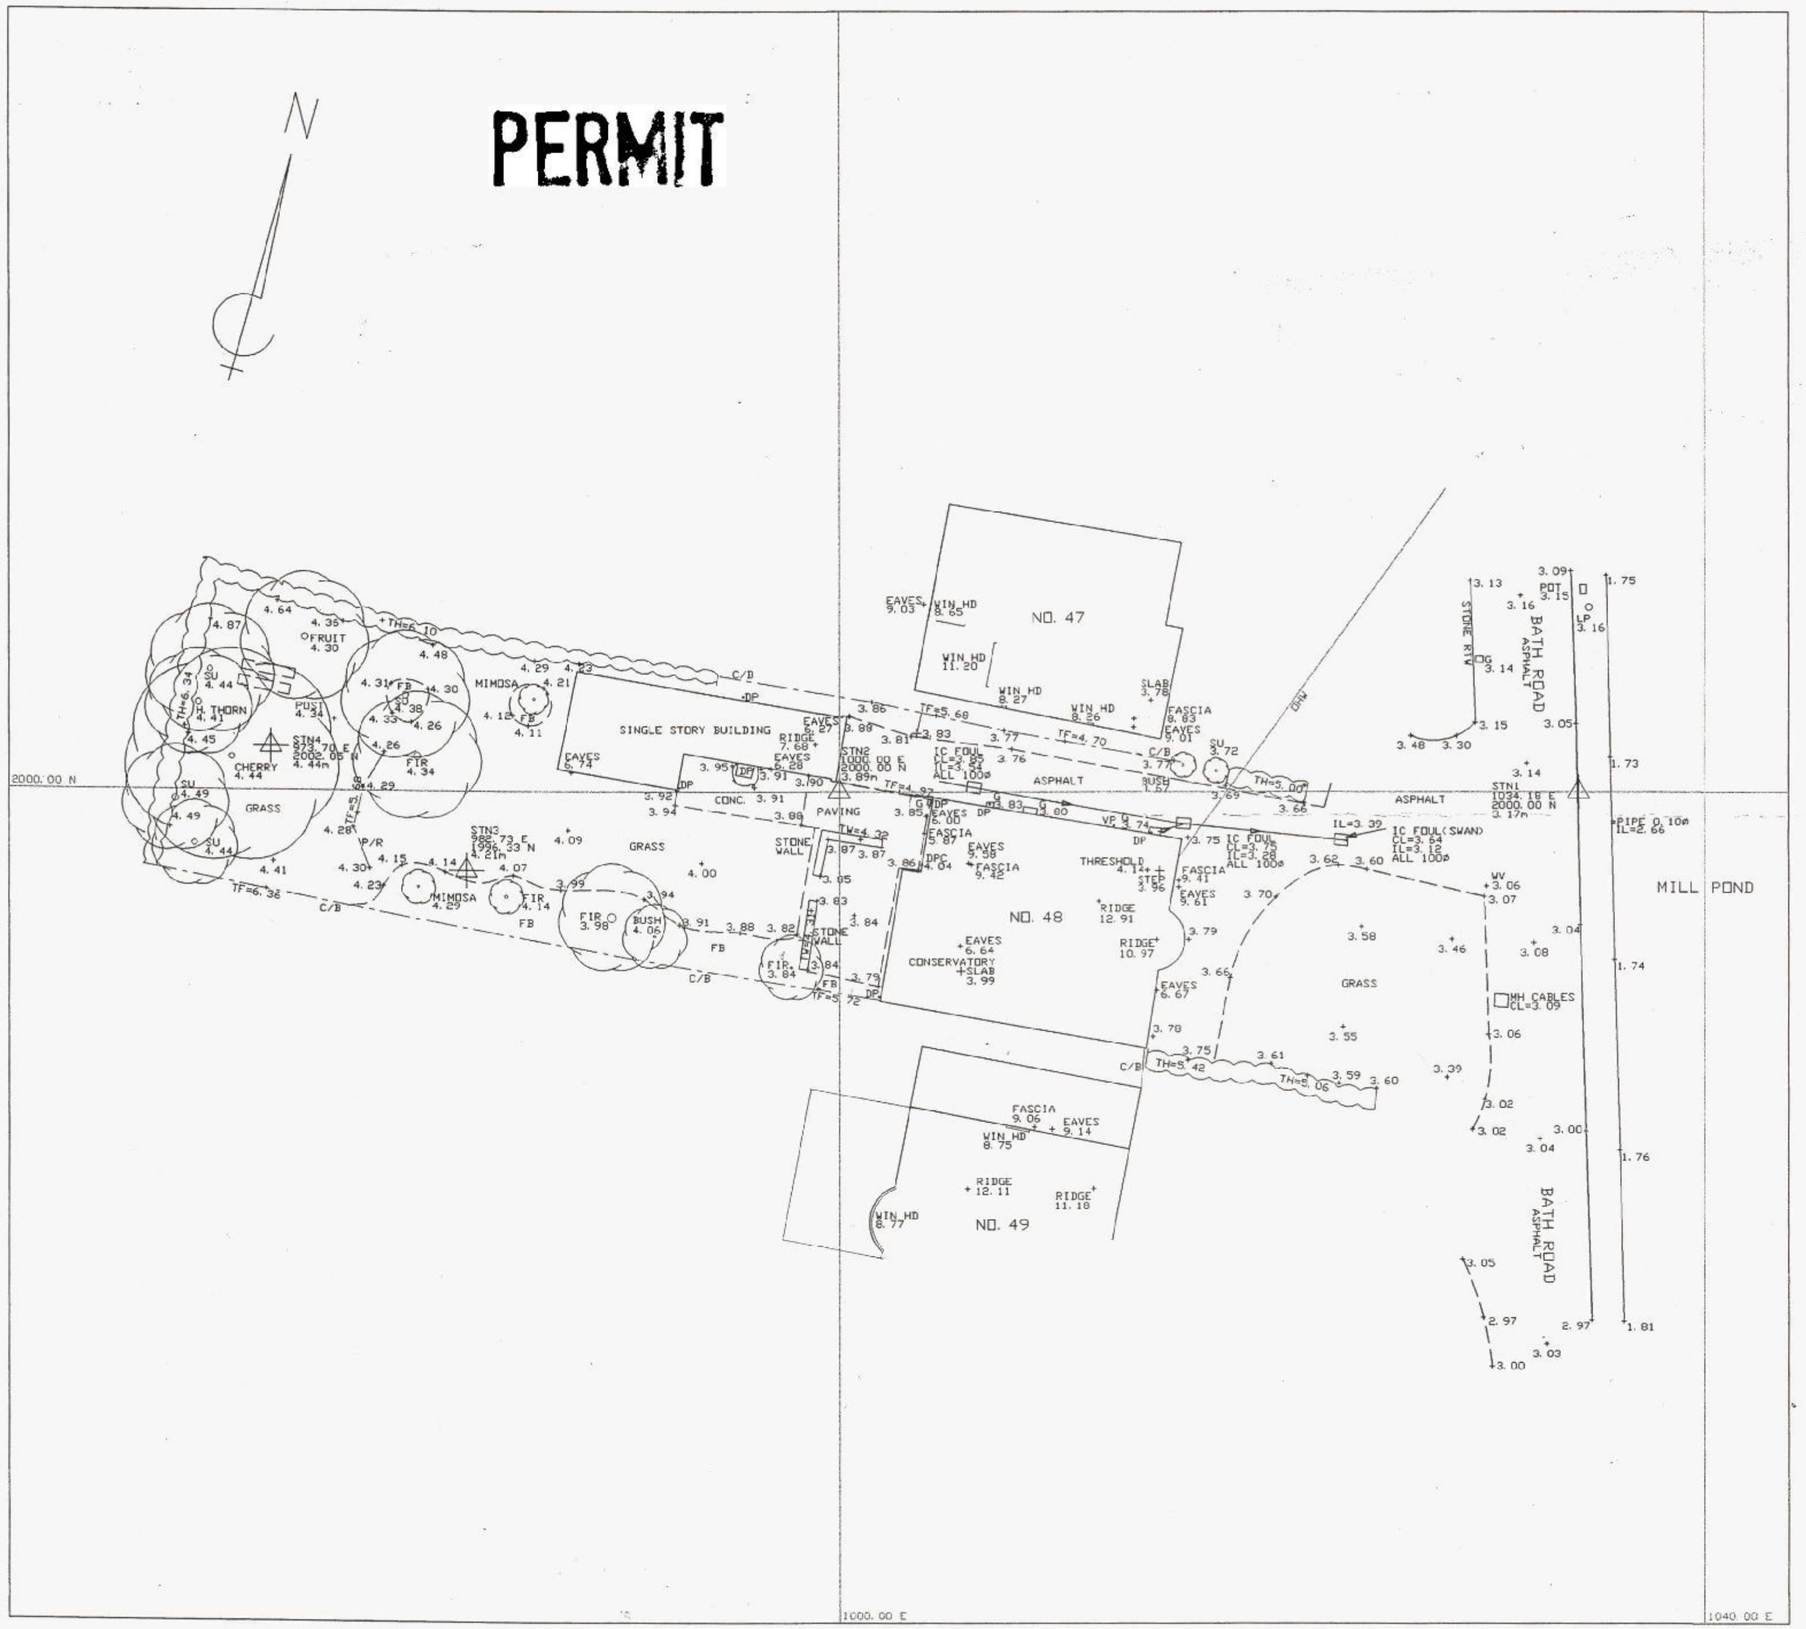

NOTES :

ALL LEVELS RELATIVE TO O.S. DATUM
OSBM USED : CORNER OF QUAY MILL
VALUE : 3.75m

ARBITRARY GRID USED
NORTH POINT IS INDICATIVE ONLY

WHILE ALL POSSIBLE EFFORT HAS BEEN MADE TO IDENTIFY SERVICES, WE ARE UNABLE TO DETAIL COVERS BURIED OR OBSCURED AT THE TIME OF SURVEY.

TREES SHOWN IDENTIFIED TO BEST OF SURVEYORS ABILITY, SEEK CONFIRMATION IF SPECIES CRITICAL

KERB LINE LEVELS ARE TAKEN IN CHANNEL UNLESS SHOWN OTHERWISE

ALL DIMENSIONS AND LEVELS SHOULD BE CHECKED ON SITE PRIOR TO THE COMMENCEMENT OF WORKS.

KEY :

BB	- BELISHA BEACON	MKR	- MARKER
BIN	- LITTER BIN	OHW	- OVERHEAD WIRE
BL	- BED LEVEL	O/H	- OVERHEAD
BOLL	- BOLLARD	PIL	- PILLAR
BRW	- BRICK WALL	PL	- PAVEMENT LIGHT
BS	- BUS STOP	POT	- TELECOM
CATV	- CABLE TELEVISION	REYE	- RODDING EYE
CL	- COVER LEVEL	RS	- ROAD SIGN
CONC.	- CONCRETE	RTW	- RETAINING WALL
ELEC.	- ELECTRIC	RWP	- RAIN WATER PIPE
EP	- ELECTRICITY POLE	SAP	- SAPLING
FB	- FLOWER BED	SB	- SIGN BOARD
FFL	- FINISHED FLOOR LEVEL	SU	- SPECIES UNKNOWN
FH	- FIRE HYDRANT	SVP	- SOIL VENT PIPE
FP	- FLAG POLE	TBM	- TEMPORARY BENCH MARK
G	- GULLY	TCB	- TELEPHONE CALL BOX
GL	- GROUND LEVEL	TF	- TOP OF FENCE
GV	- GAS VALVE	TH	- TOP OF HEDGE
HT	- HEIGHT	TL	- TRAFFIC LIGHT
IC	- INSPECTION COVER	TP	- TELEGRAPH POLE
IL	- INVERT LEVEL	TW	- TOP OF WALL
LB	- LITTER BIN	U/S	- UNDERSIDE CEILING
LP	- LAMP POST	UTL	- UNABLE TO LIFT
LT	- LIGHT	WL	- WATER LEVEL
MH	- MANHOLE	WV	- WATER VALVE
		WIN HD	- WINDOW HEAD LEVEL

FENCE TYPES :

B/W	- BARBED WIRE	I/R	- IRON RAILING
C/B	- CLOSE BOARD	P/R	- POST & RAIL
C/L	- CHAIN LINK	P/W	- POST & WIRE
C/P	- CHESTNUT PALING		

HAVANT BOROUGH COUNCIL
31 JAN 2012
RECEIVED

ISO 9001
REGISTERED FIRM

SHAW COLEGATE
Land and Building Surveyors.
HAMBROOK LODGE, SOUTHBROOK ROAD,
WEST ASHLING, CHICHESTER, WEST SUSSEX PO18 8DQ
Tel: (01243) 575324

Title : 48 BATH ROAD, EMSWORTH
TOPOGRAPHIC SURVEY

Job No. : 20807_TOPO
Original Scale : 1 200
Sheet Size : A2

Surveyed By : RP/CP — Date : OCTOBER 2007
Drawn By : RP/CP — Date : OCTOBER 2007

Client: JANE MOTTERSHEAD
2 BROOK COTTAGES, WEST ASHLING
CHICHESTER, WEST SUSSEX