
ROOF PLAN

Additional rooflights highlighted in Red


PERMIT

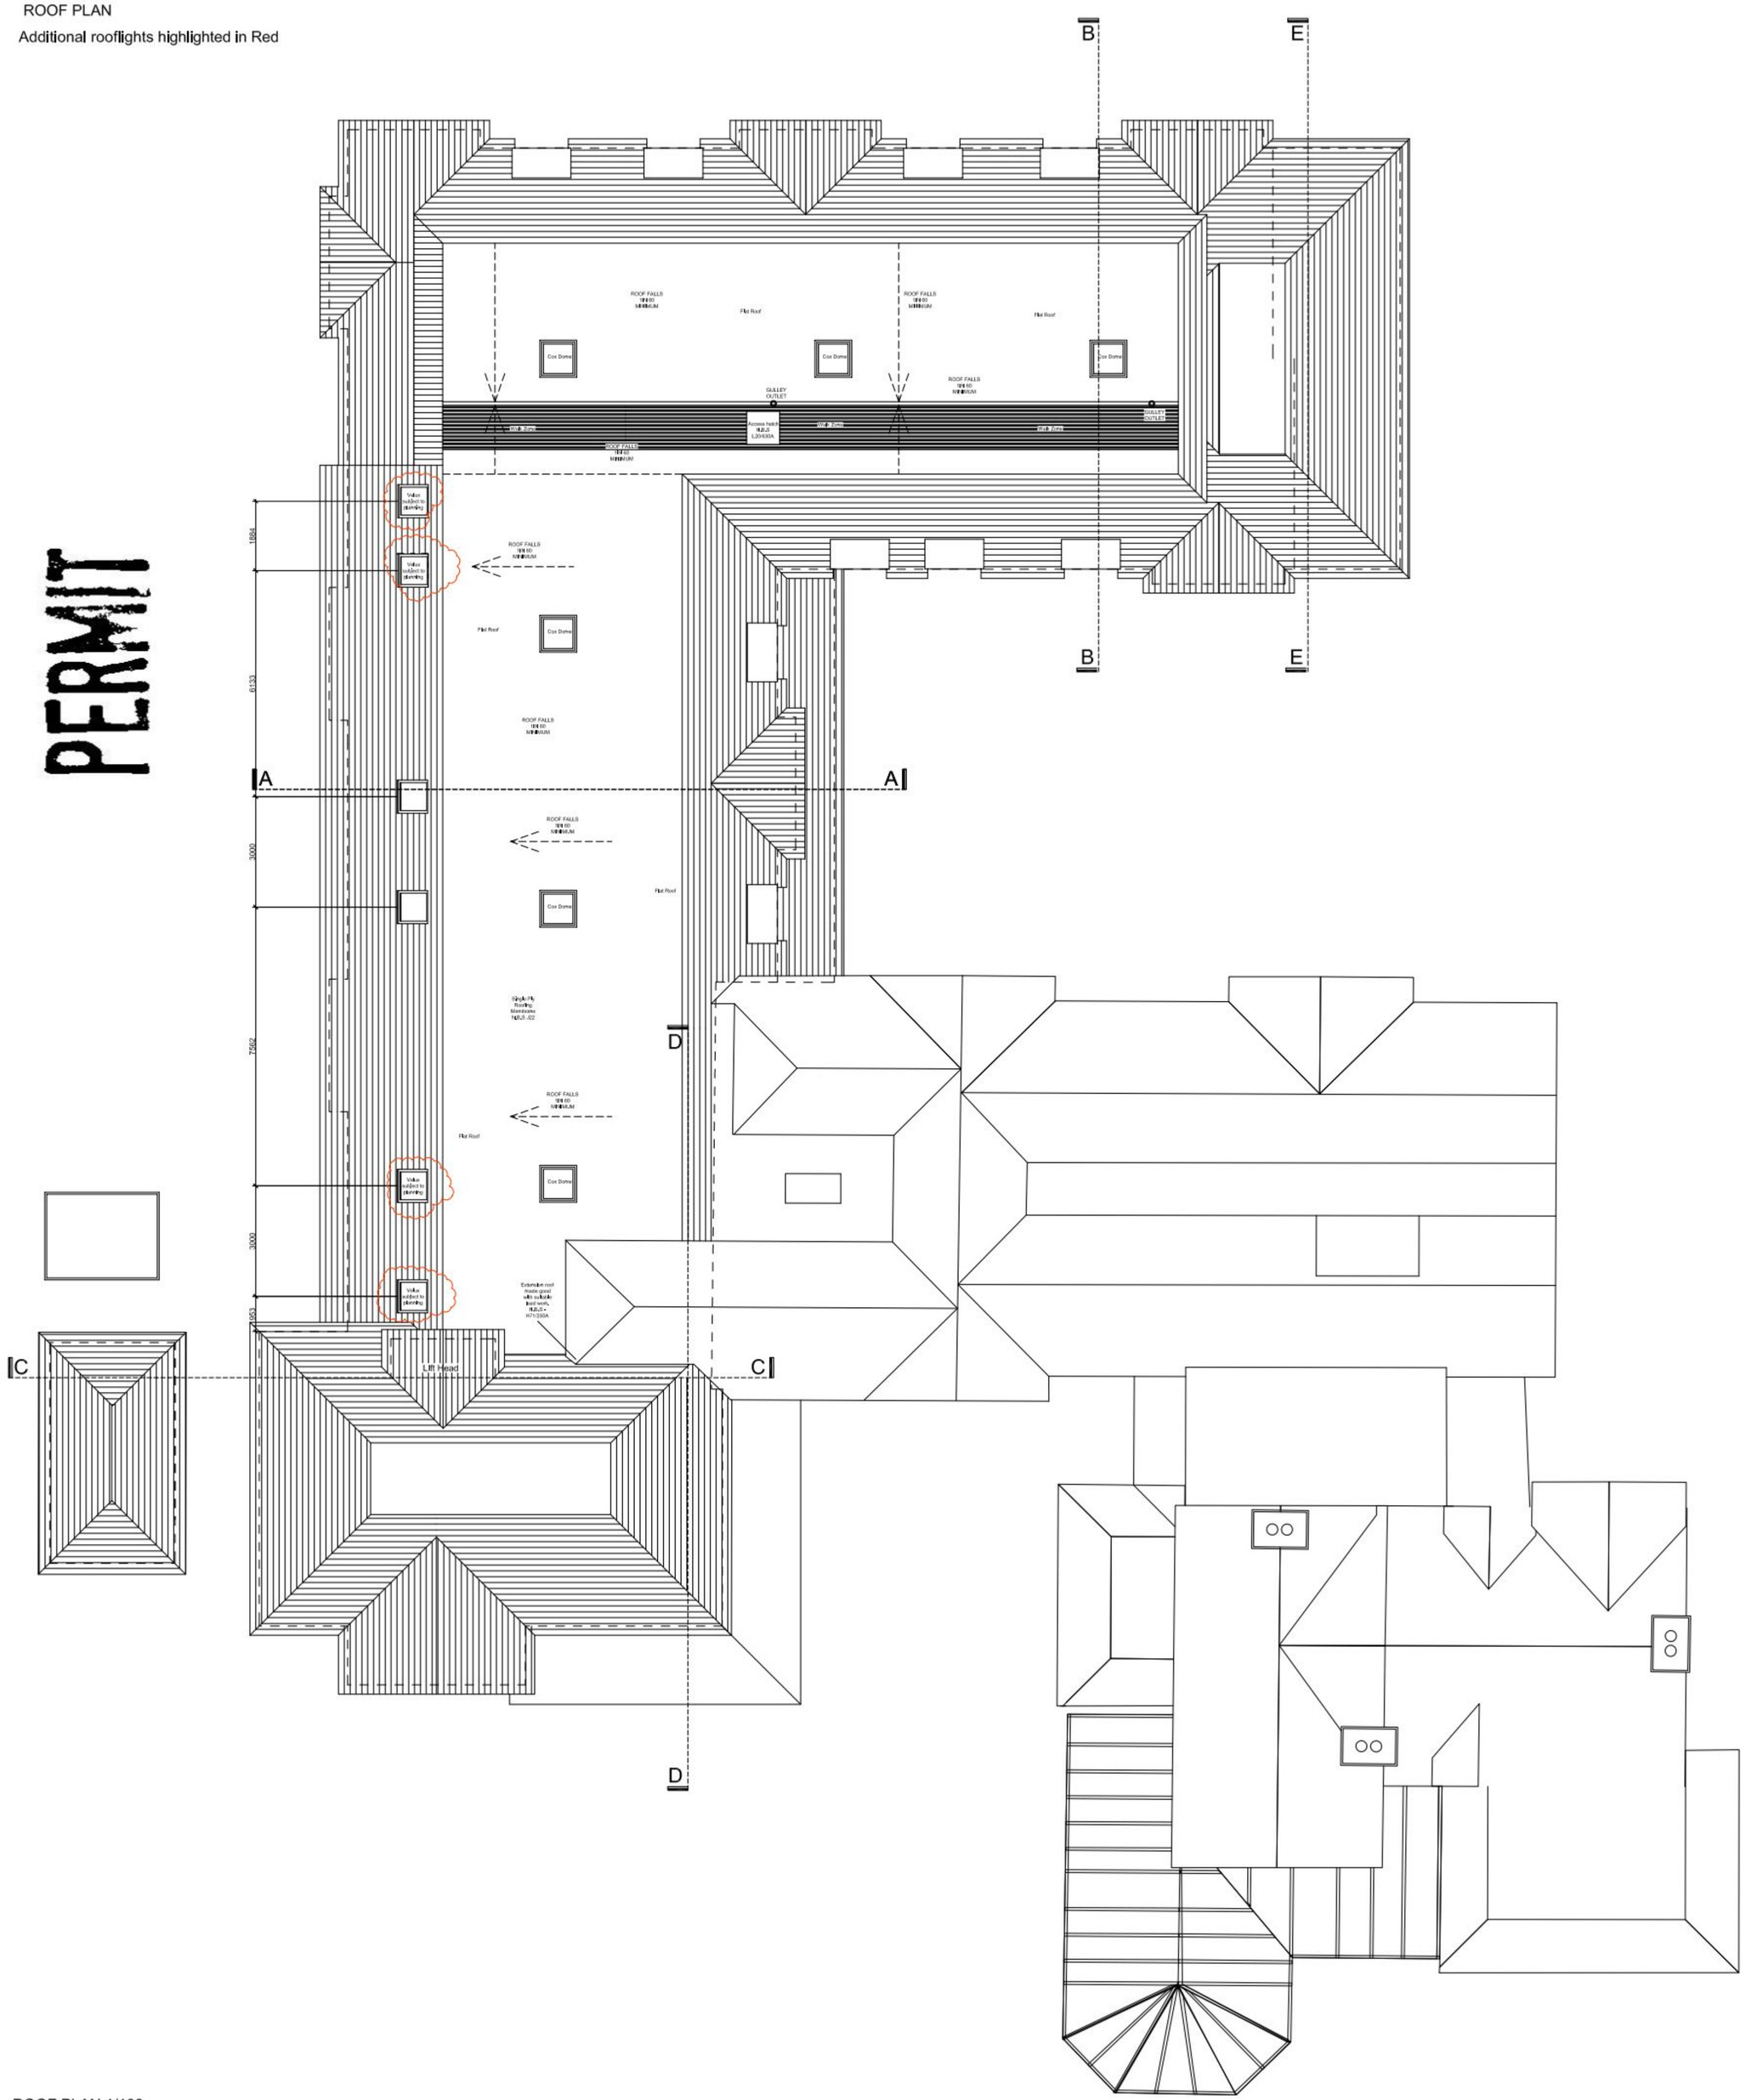


ROOF PLAN 1/100

NOTES

ALL DIMENSIONS TO BE CHECKED ON SITE BY THE CONTRACTOR BEFORE FABRICATION AND ERECTION.
FIGURED DIMENSIONS TO BE TAKEN IN PREFERENCE TO SCALED DIMENSIONS.
THIS DRAWING IS THE COPYRIGHT OF THE ARCHITECTS AND MUST NOT BE REPRODUCED OR USED WITHOUT THEIR EXPRESS CONSENT
ELECTRONIC ISSUE OF THIS DRAWING TO BE CONFIRMED BY PAPER HARD COPY ONLY.

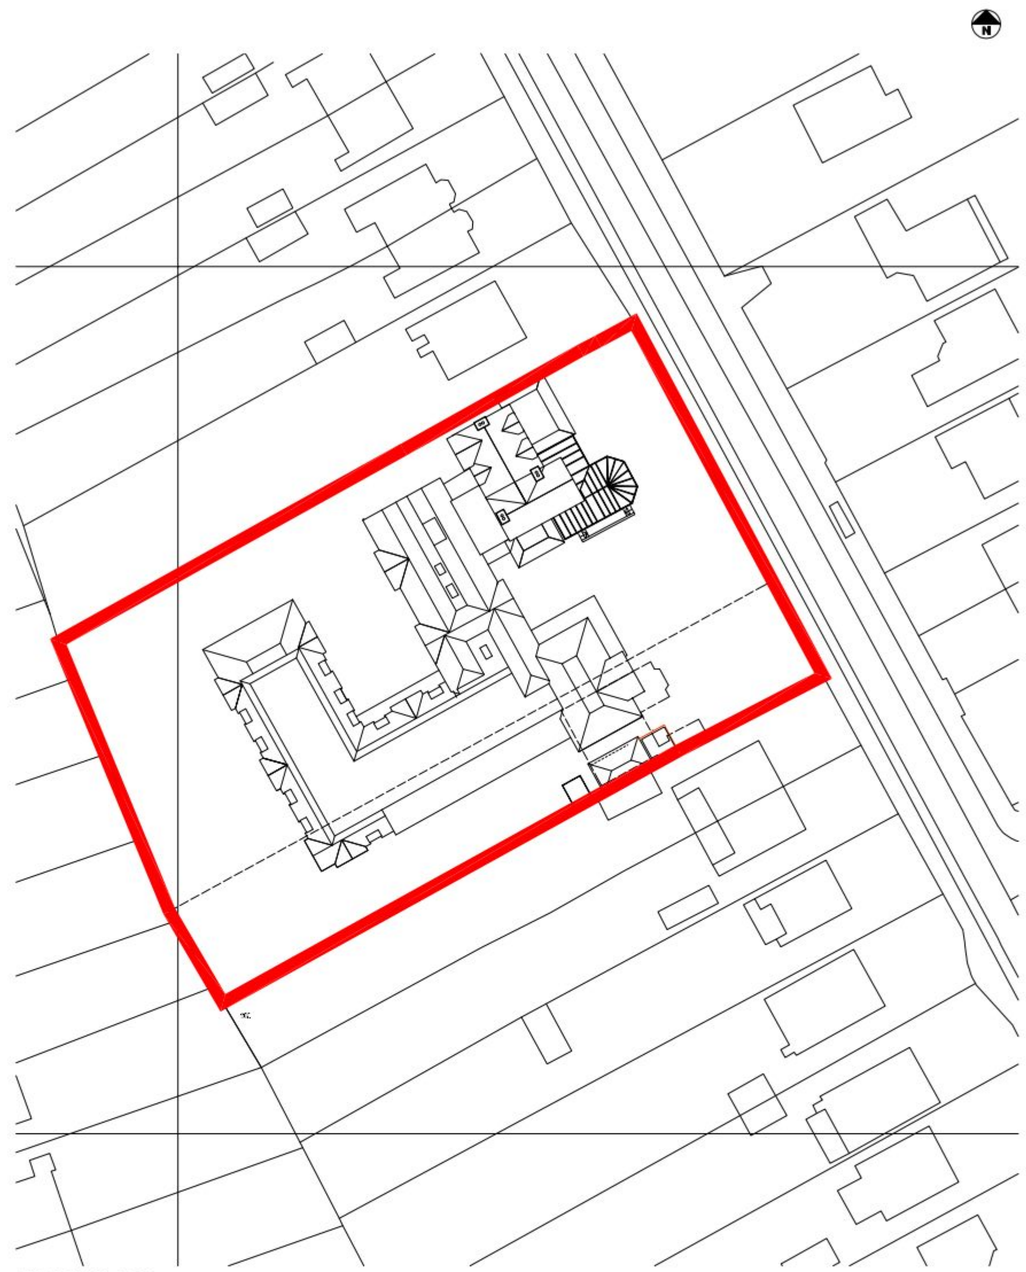

SITE PLAN 1:500




SITE LOCATION PLAN 1:1250

PWP ARCHITECTS

ARCHITECTS, DESIGNERS & PLANNING CONSULTANTS

61 SOUTH STREET, HAVANT
HAMPSHIRE, PO9 1BZ

TELEPHONE : 023 9248 2494
FACSMILE : 023 9248 1152
E-m : design@pwp-architects.com
Website : www.pwp-architects.com

PROJECT

EXTENSION TO BEDHAMTON NURSING HOME
55 HULBERT ROAD, BEDHAMPTON

CLIENT

CHEER HEALTH Ltd.

TITLE

SITE PLAN, SITE LOCATION AND ROOF PLAN

STATUS

PLANNING

| SCALES | DATE | DRAWN |
|---|---|---|
| 1:100, 1:500, 1:1250 | JULY 07 | SWR |

| JOB NO. | DRAWING NO. | REVISION |
|---|---|---|
| 4155 | 520 | - |