


NOTE:
FD30S DENOTES HALF HOUR FIRE
RATED DOOR & FRAME, COMPLETE
WITH SELF CLOSER, VISION PANEL &
SMOKE SEAL.

FD60S DENOTES ONE HOUR FIRE
RATED DOOR & FRAME, COMPLETE
WITH SELF CLOSER, VISION PANEL &
SMOKE SEAL.

FIRE SAFETY SIGNAGE TO BE
PROVIDED AS NECESSARY TO
CONFORM TO BS 5499.

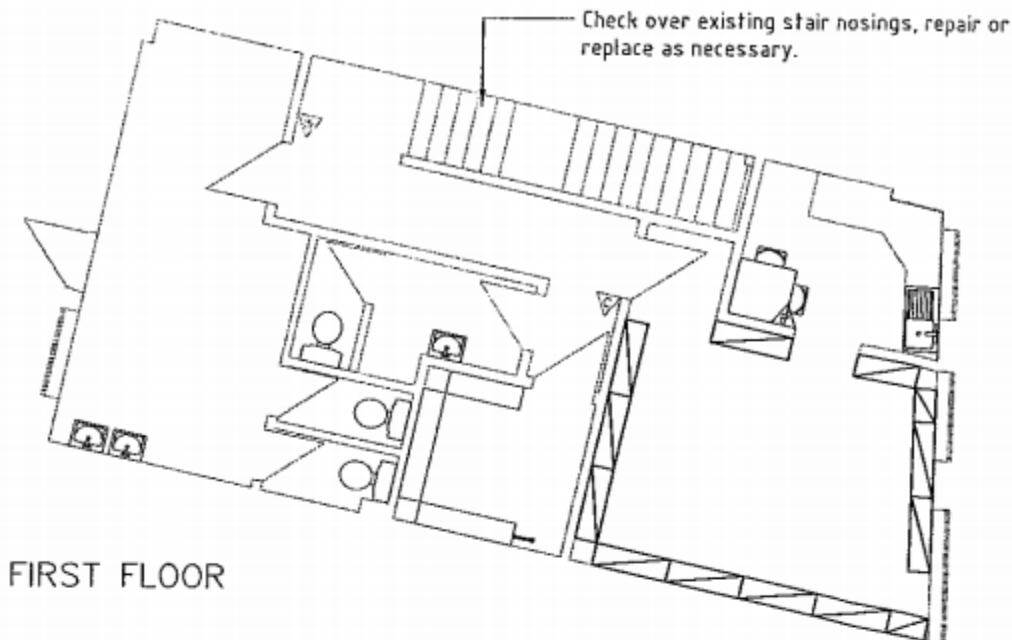


FIRST FLOOR

PERMIT

FIRE EXTINGUISHER LEGEND

- Existing Foam.
- Existing Powder.
- Existing CO2.
- Existing Water.
- Proposed Powder.
- Proposed Water.

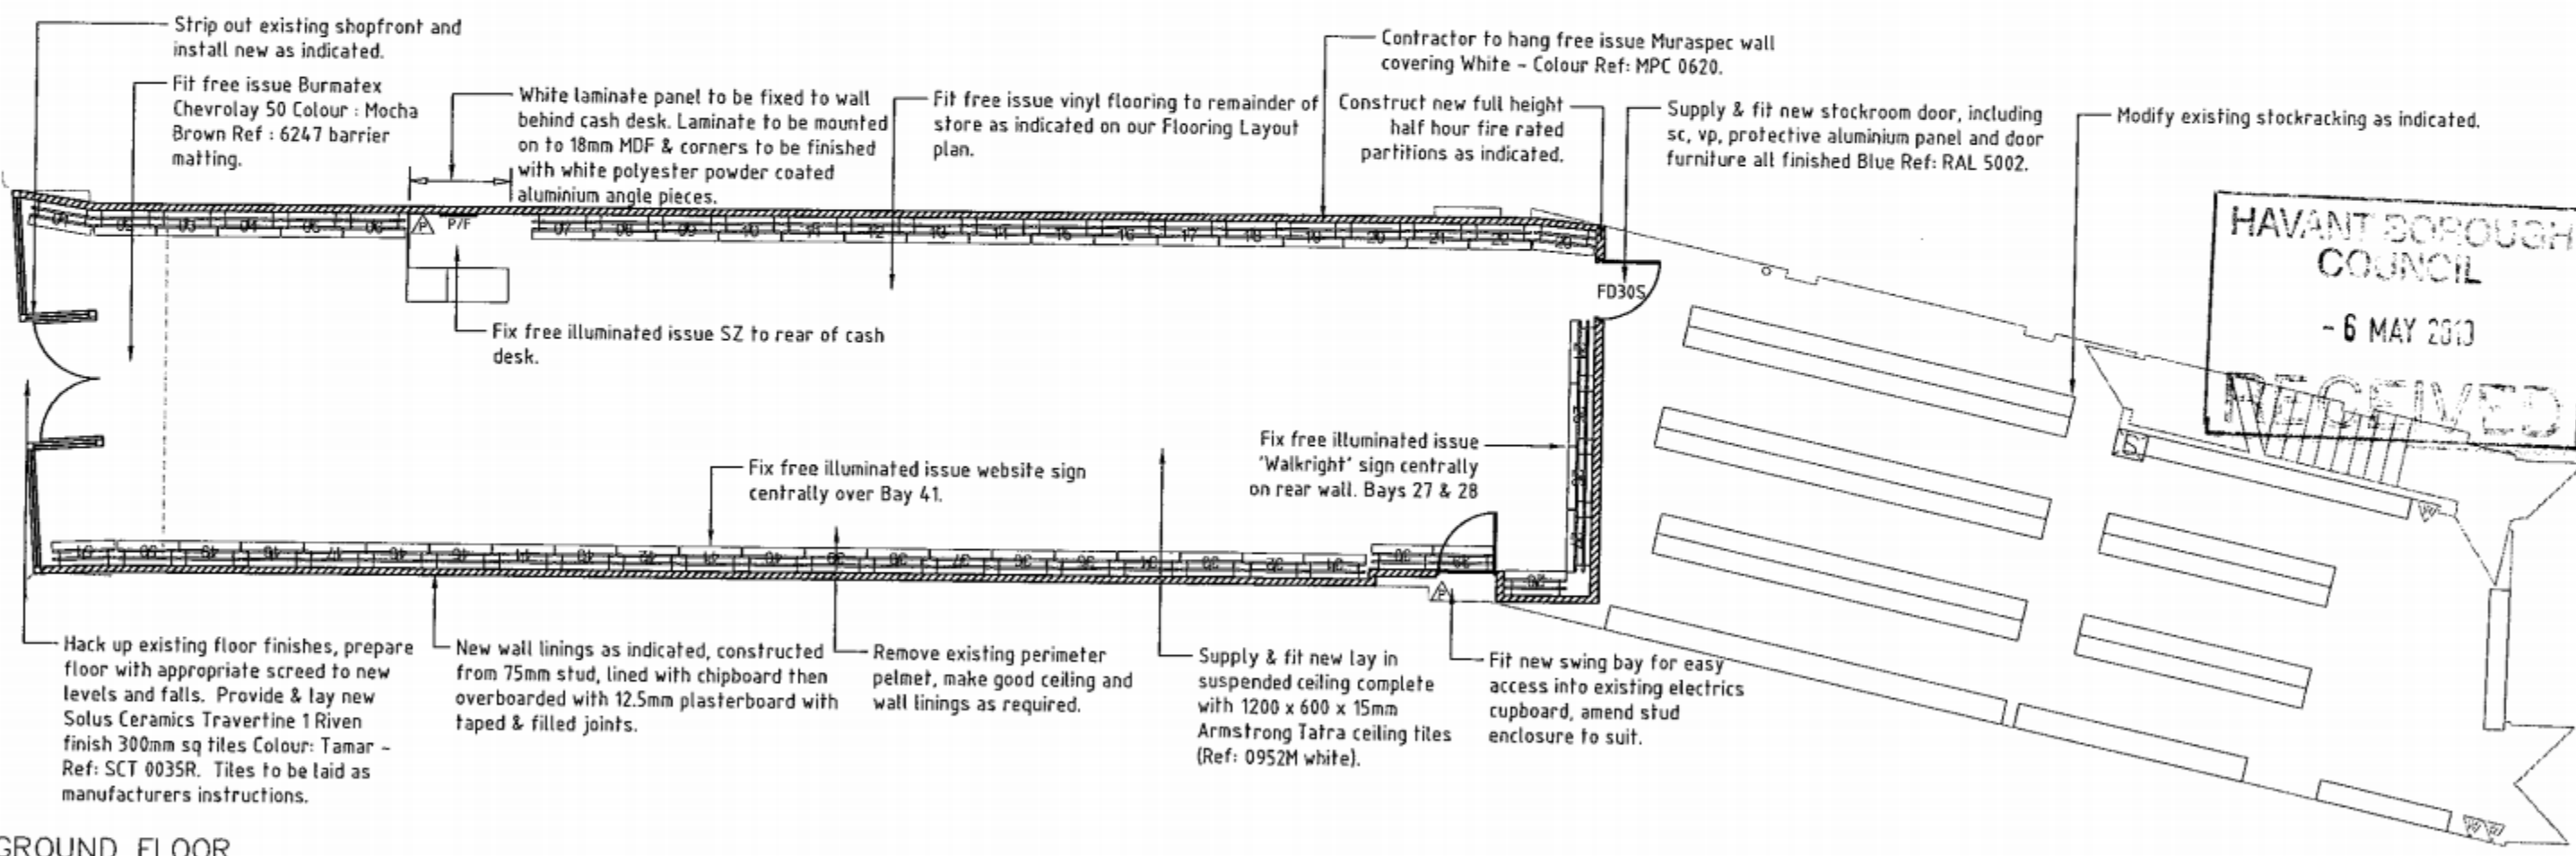

GROUND FLOOR

Shoe Zone

Shoe Zone Ltd,
Haramead Business Centre,
Humberstone Road, Leicester, LE1 2LH

Tel : 0116 222 3000
Fax : 0116 222 3001
www.shoezone.net

REVISIONS

NO.	DESCRIPTION	DATE
1		
2		
3		
4		
5		

ADDRESS

290 LONDON ROAD
WATERLOOVILLE
HANTS
PO7 7DS

BRANCH

WATERLOOVILLE 1631

TITLE

PROPOSED PLANS

PAPER	DRAWING NUMBER	DATE	REV
A3	10/1631/003	31.03.10	-
SCALE	DRAWN BY	CHECKED & APPROVED BY	
1:100	VLT		