

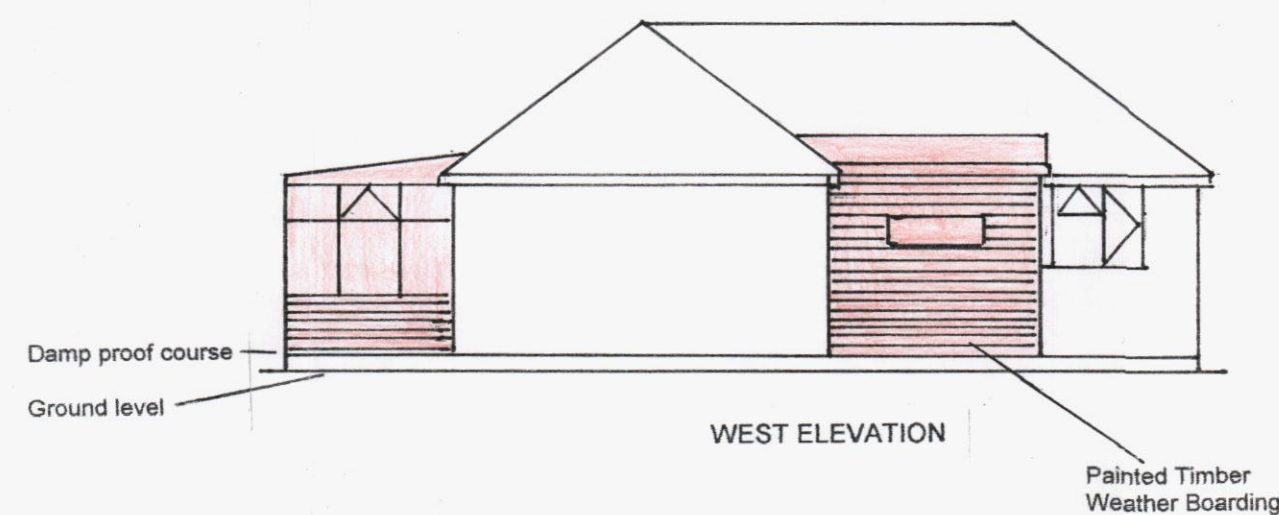
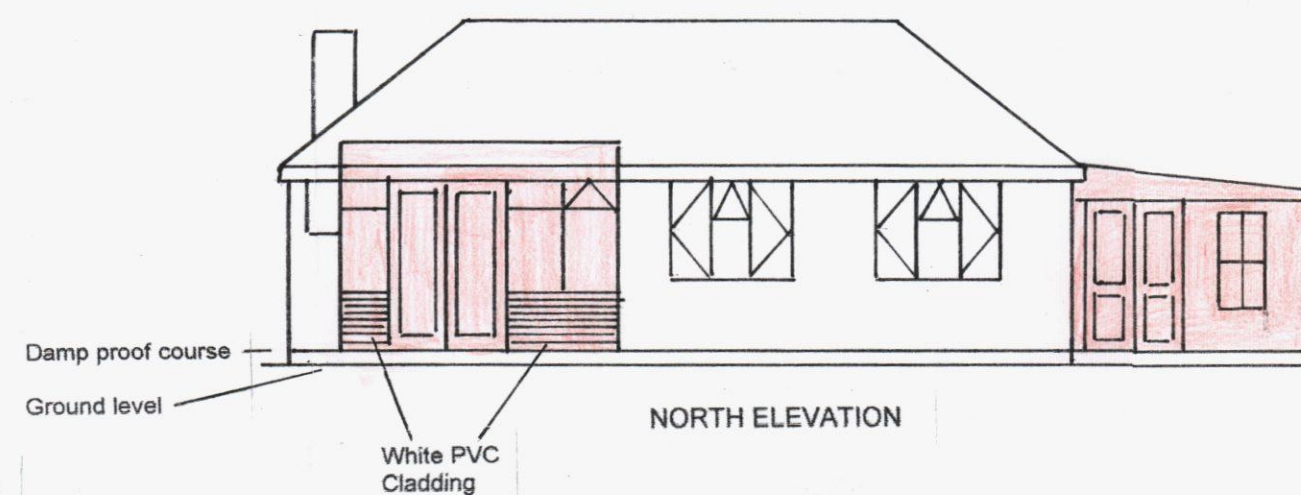
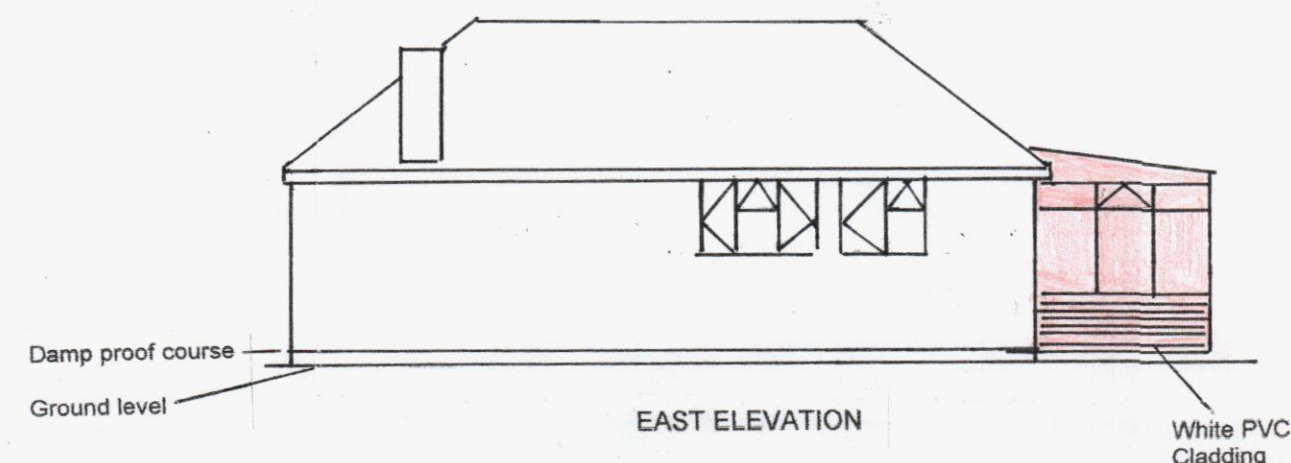
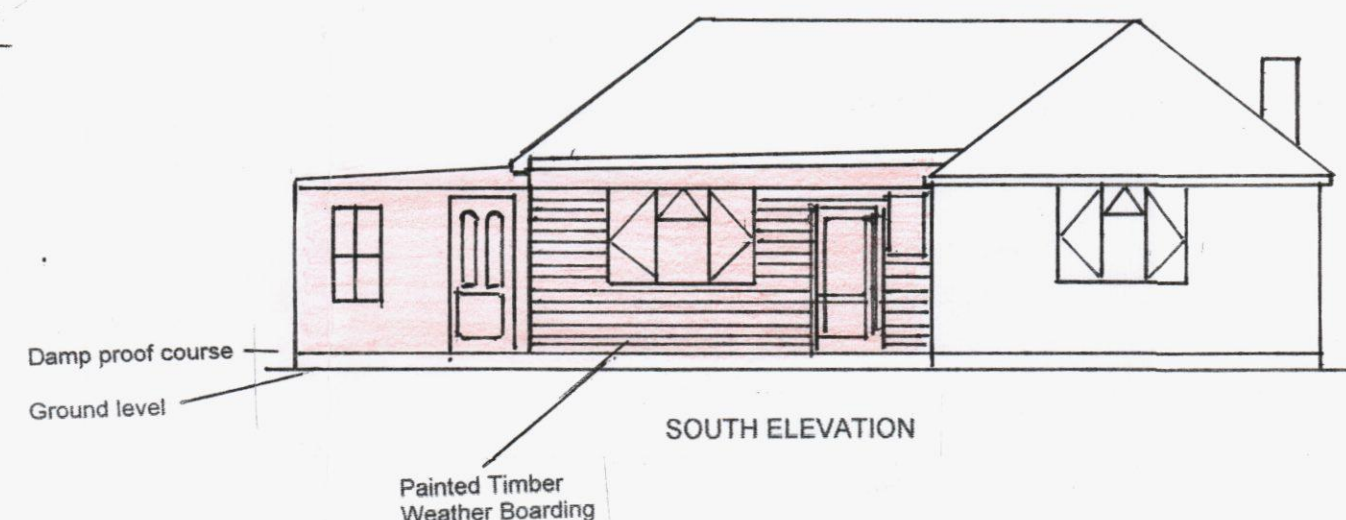
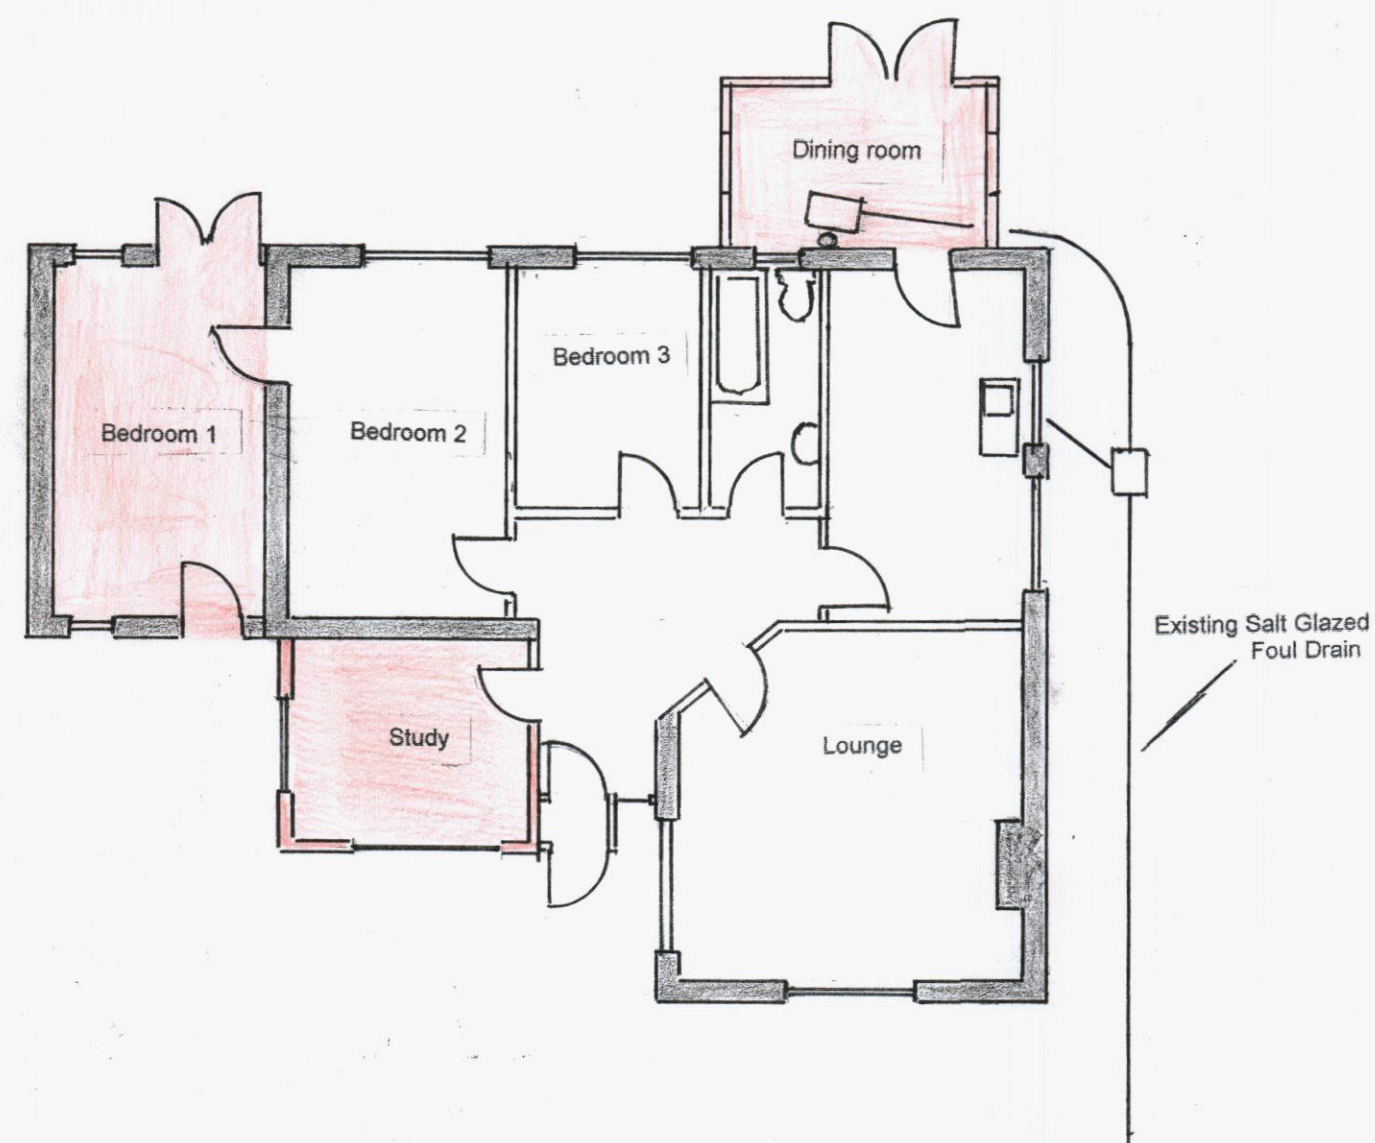


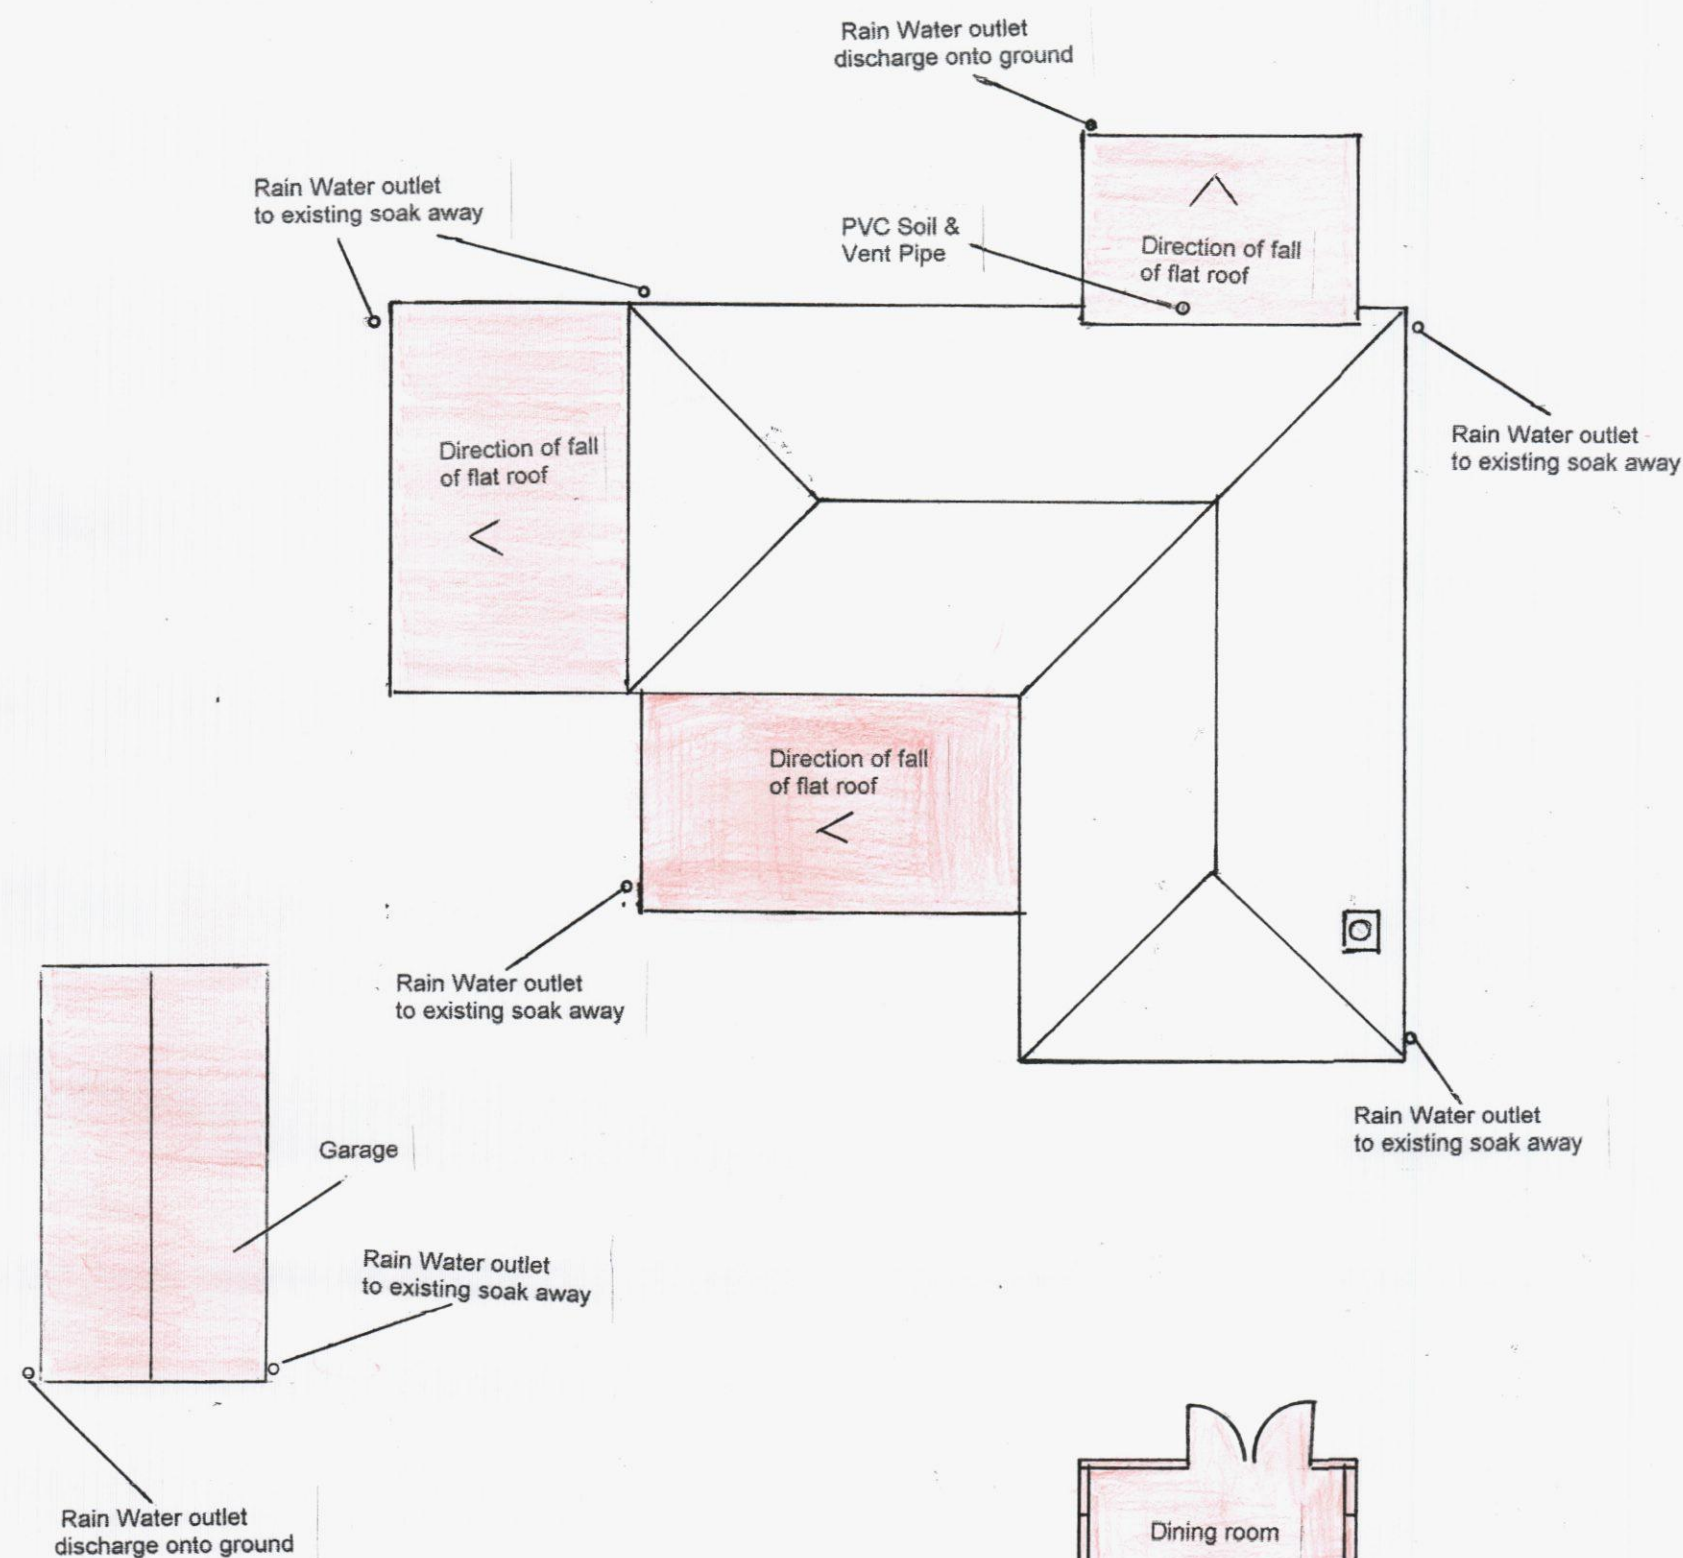

**SCHEDULE of PART DEMOLITION  
& PROPOSED ERECTION of  
SINGLE STORY BUILDING  
104 Seafront Hayling Island  
Hampshire PO11 9HW**

**Mr & Mrs W Longmire**

- White Painted Brickwork to all Elevations
- Brown Concrete interlocking tiles to Pitched roof of Original Building
- Take down felt roofed timber framed garage
- Demolish brick built flat roofed Bedroom 1 back to Original Building Line
- Take down flat roofed timber framed extension forming Study & Entrance Hallway back to Original Building Line
- Take down flat roofed timber & PVC framed lean-to Dining room
- Approximate total area of Existing Building including garage 114 square meters
- Proposed Approximate total area to be demolished or taken down 47 square meters

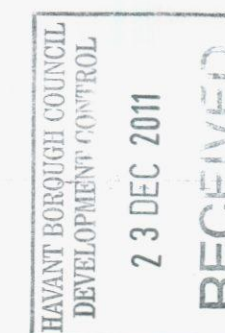

Mr & Mrs W Longmire  
3 Purbrook Way  
Purbrook  
Waterlooville  
Hampshire PO7 8BE  
02392 614826

Scale 1: 100

All Dimensions must be Checked on Site and not Scaled from this Drawing

Date 20th December 2011

drawn S A Webb

**PLAN & ELEVATIONS OF  
EXISTING SINGLE STORY  
BUILDING**

drawing number 1220 / 1