

HANNESS WOODGASTON LAKE
HAYLING ISLAND


SECTION of SEA WALL

SCALE

1/20

Capping sleepers
each screwed to
vertical sleepers @
1000mm c/c

Remaining sleepers
bolted with M20 bolts to PFC
(all recessed into timber)

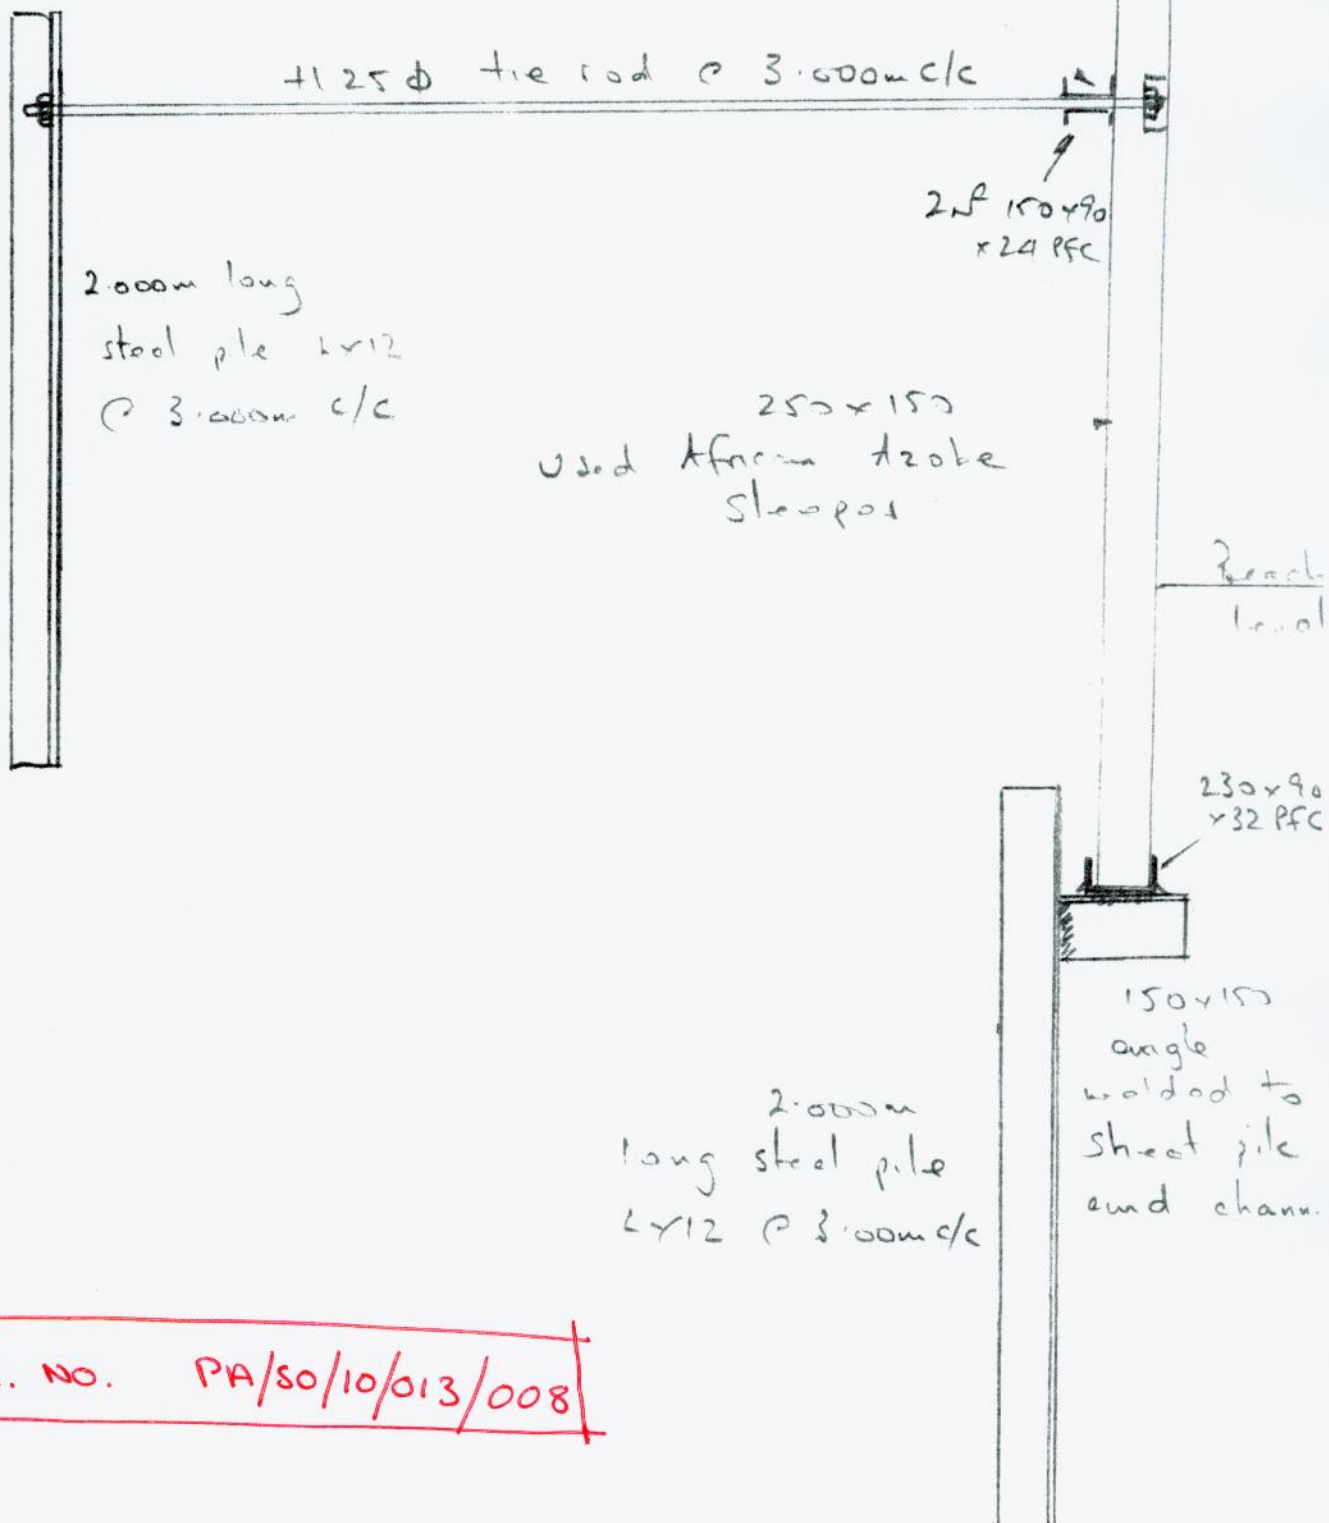

DRG. NO. PA/50/10/013/008