


PERMIT

NOTE:
FD30S DENOTES HALF HOUR FIRE RATED DOOR & FRAME, COMPLETE WITH SELF CLOSER, VISION PANEL & SMOKE SEAL.

FD60S DENOTES ONE HOUR FIRE RATED DOOR & FRAME, COMPLETE WITH SELF CLOSER, VISION PANEL & SMOKE SEAL.


FIRE SAFETY SIGNAGE TO BE PROVIDED AS NECESSARY TO CONFORM TO BS 5499.

FIRST FLOOR

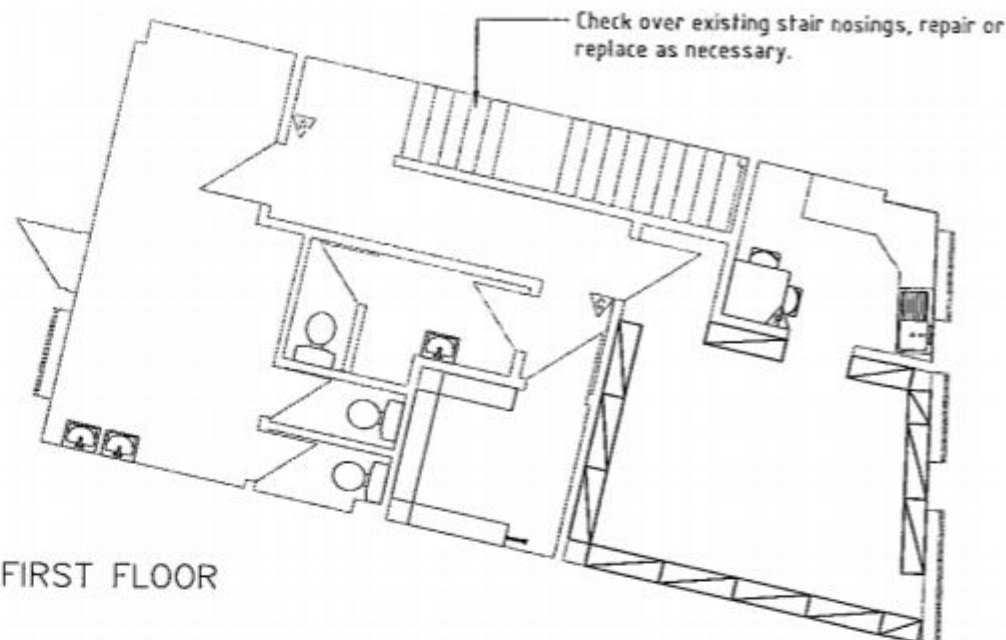

FIRE EXTINGUISHER LEGEND

- Existing Foam.
- Existing Powder.
- Existing CO2.
- Existing Water.
- Proposed Powder.
- Proposed Water.

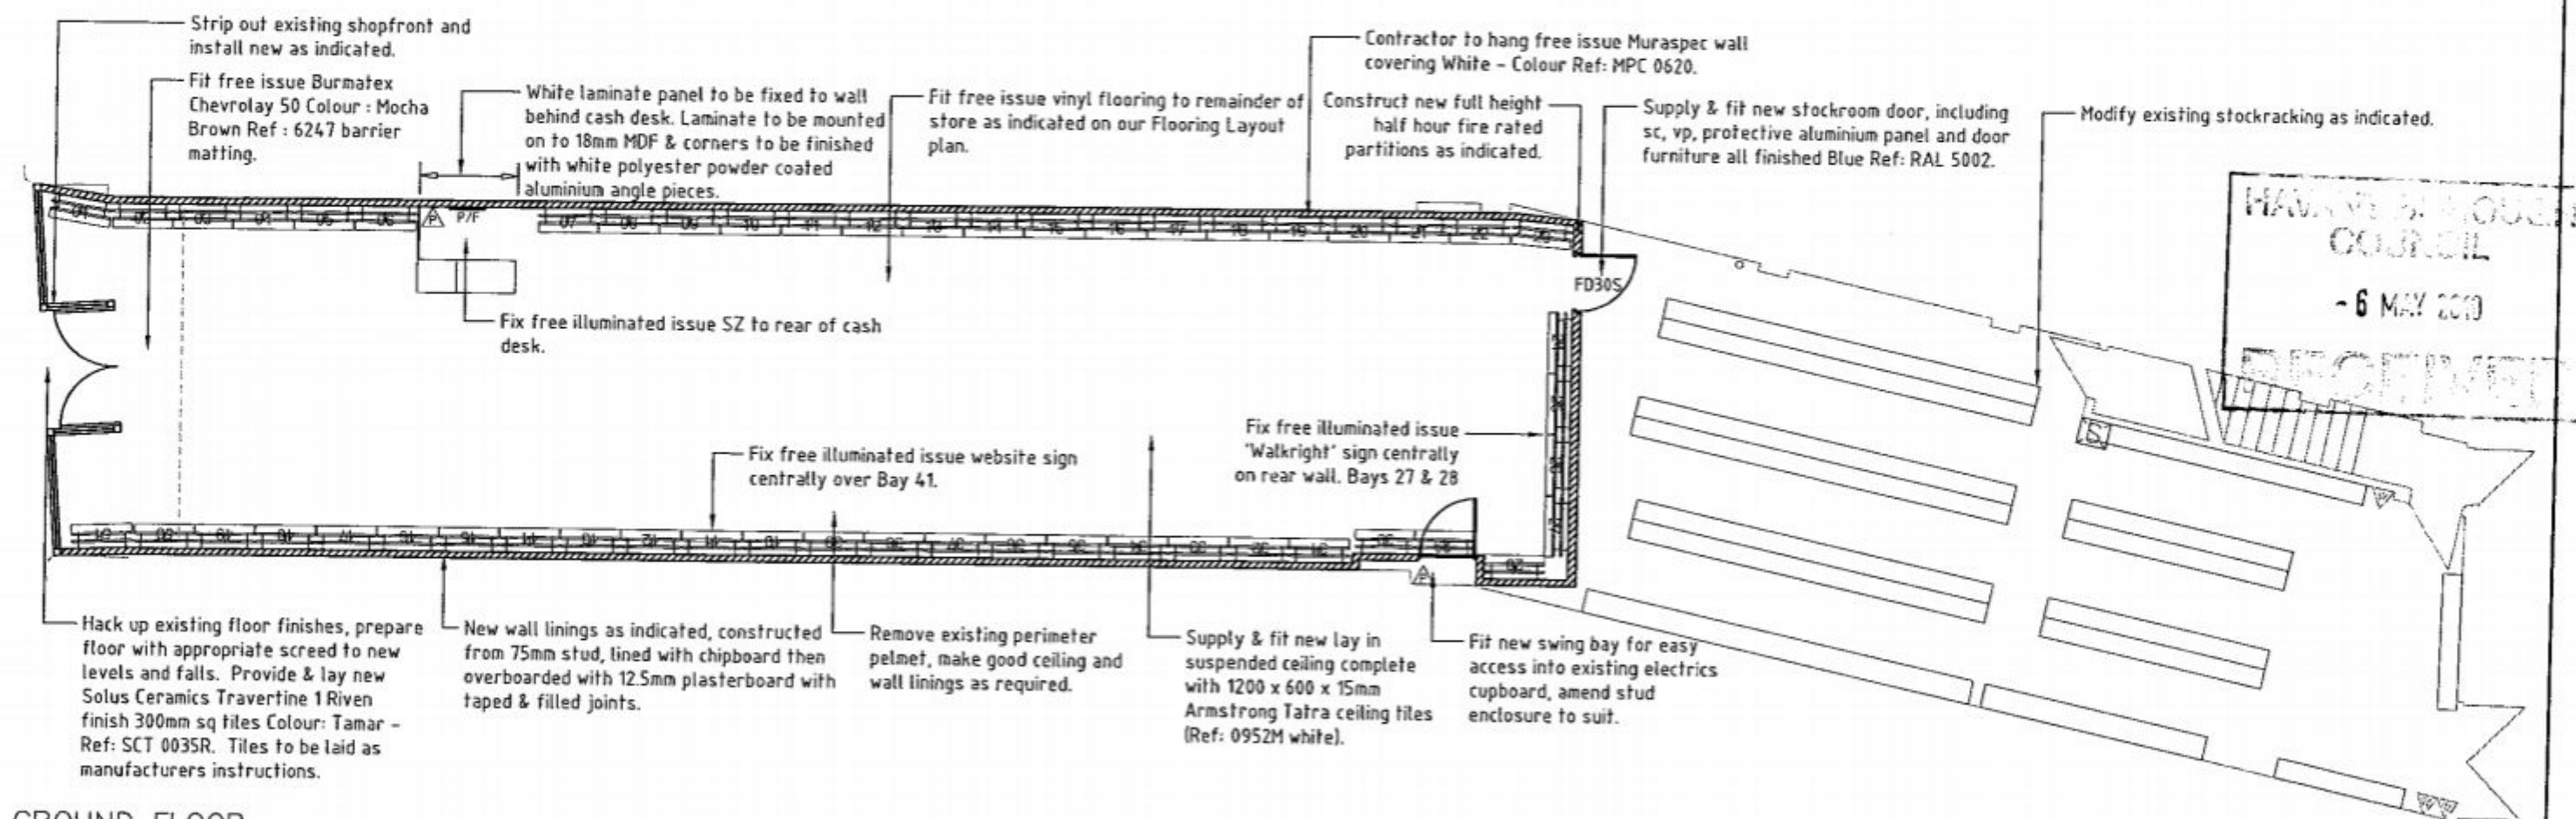

GROUND FLOOR

Shoe Zone

Shoe Zone Ltd,
Hamead Business Centre,
Humberstone Road, Leicester, LE1 2LH

Tel : 0116 222 3000
Fax : 0116 222 3001
www.shoezone.net

REVISIONS

NO.	DESCRIPTION	DATE

ADDRESS

290 LONDON ROAD
WATERLOOVILLE
HANTS
PO7 7DS

BRANCH

WATERLOOVILLE 1631

TITLE

PROPOSED PLANS

PAPER	DRAWING NUMBER	DATE	REV
A3	10/1631/003	31.03.10	-
SCALE	DRAWN BY	CHECKED & APPROVED BY	
1:100	VLT		