PERMIT

Notes:

This drawing is the copyright of Engineering Architecture Ltd
Do not scale from this drawing.

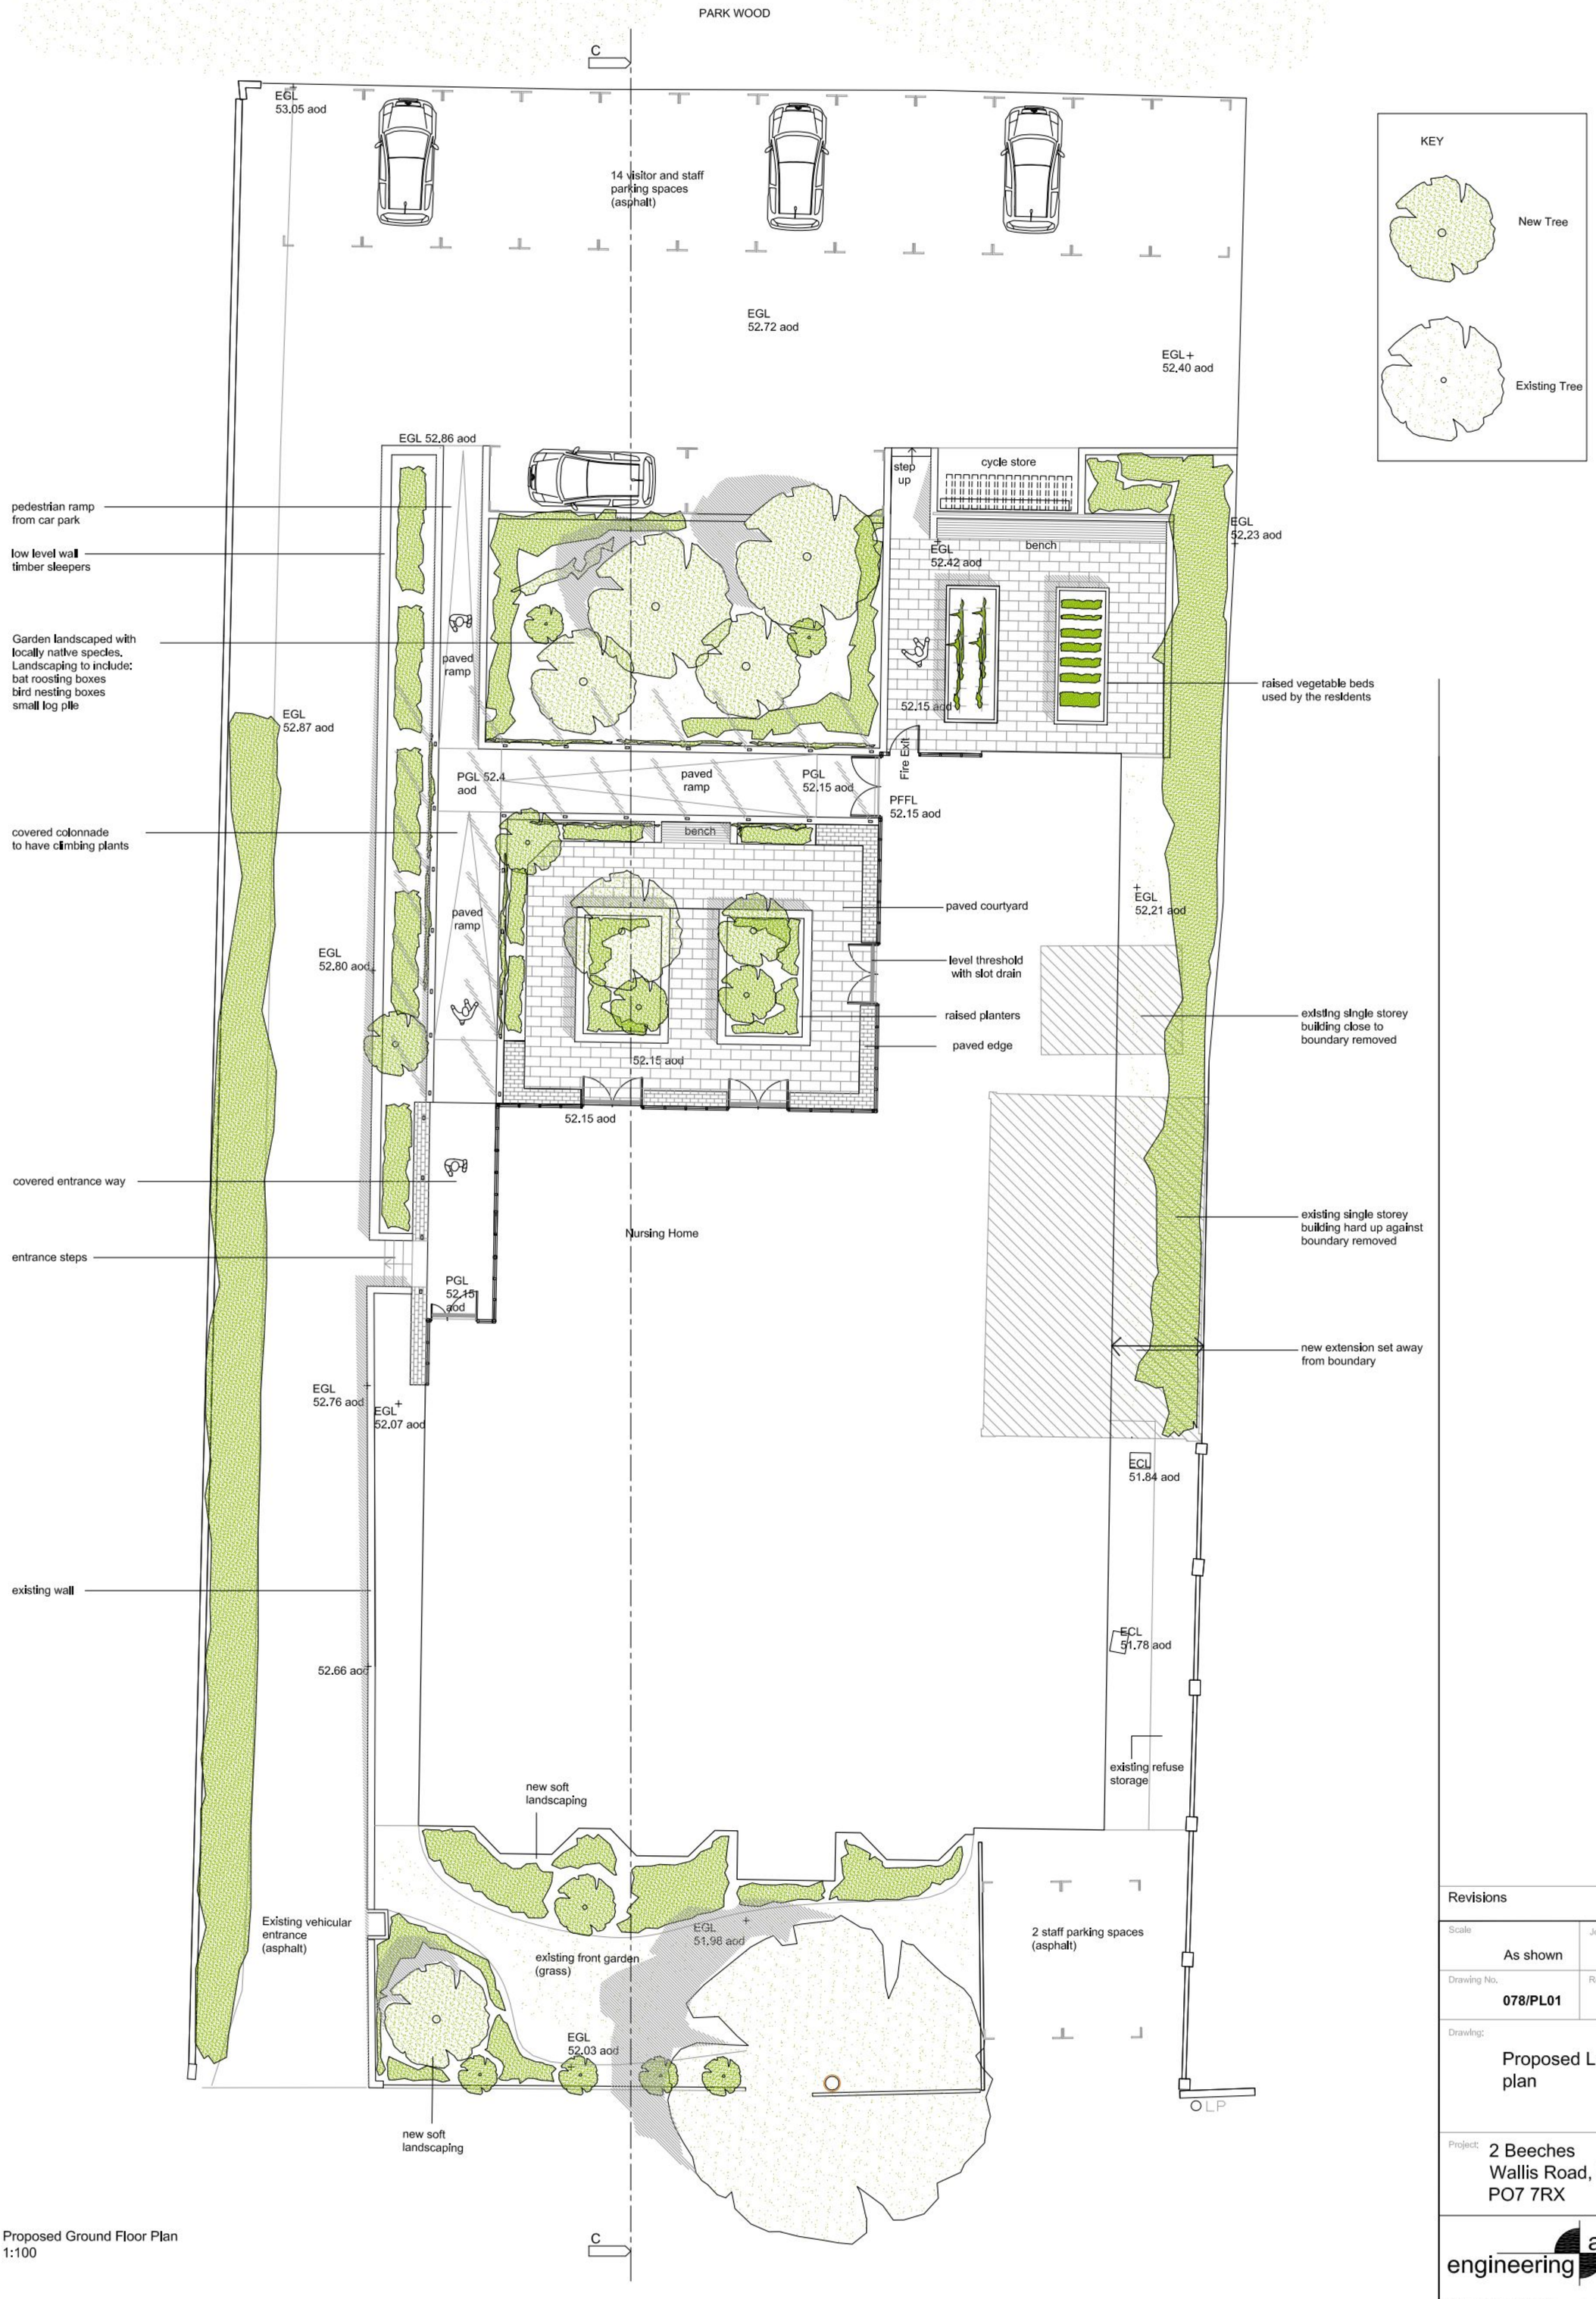

KEY

New Tree

Existing Tree

Proposed Ground Floor Plan
1:100

Revisions	Date

Scale	Job No.
As shown	078
Drawing No.	Revision
078/PL01	0

Drawing:

Proposed Landscaping plan

Project:

2 Beeches
Wallis Road, Waterlooville
PO7 7RX

engineering architecture

14 Francis Avenue
Southsea
PO4 OHN

t. 023 92738864
e. mail@engarc.co.uk
w. www.engarc.co.uk