


PERMIT

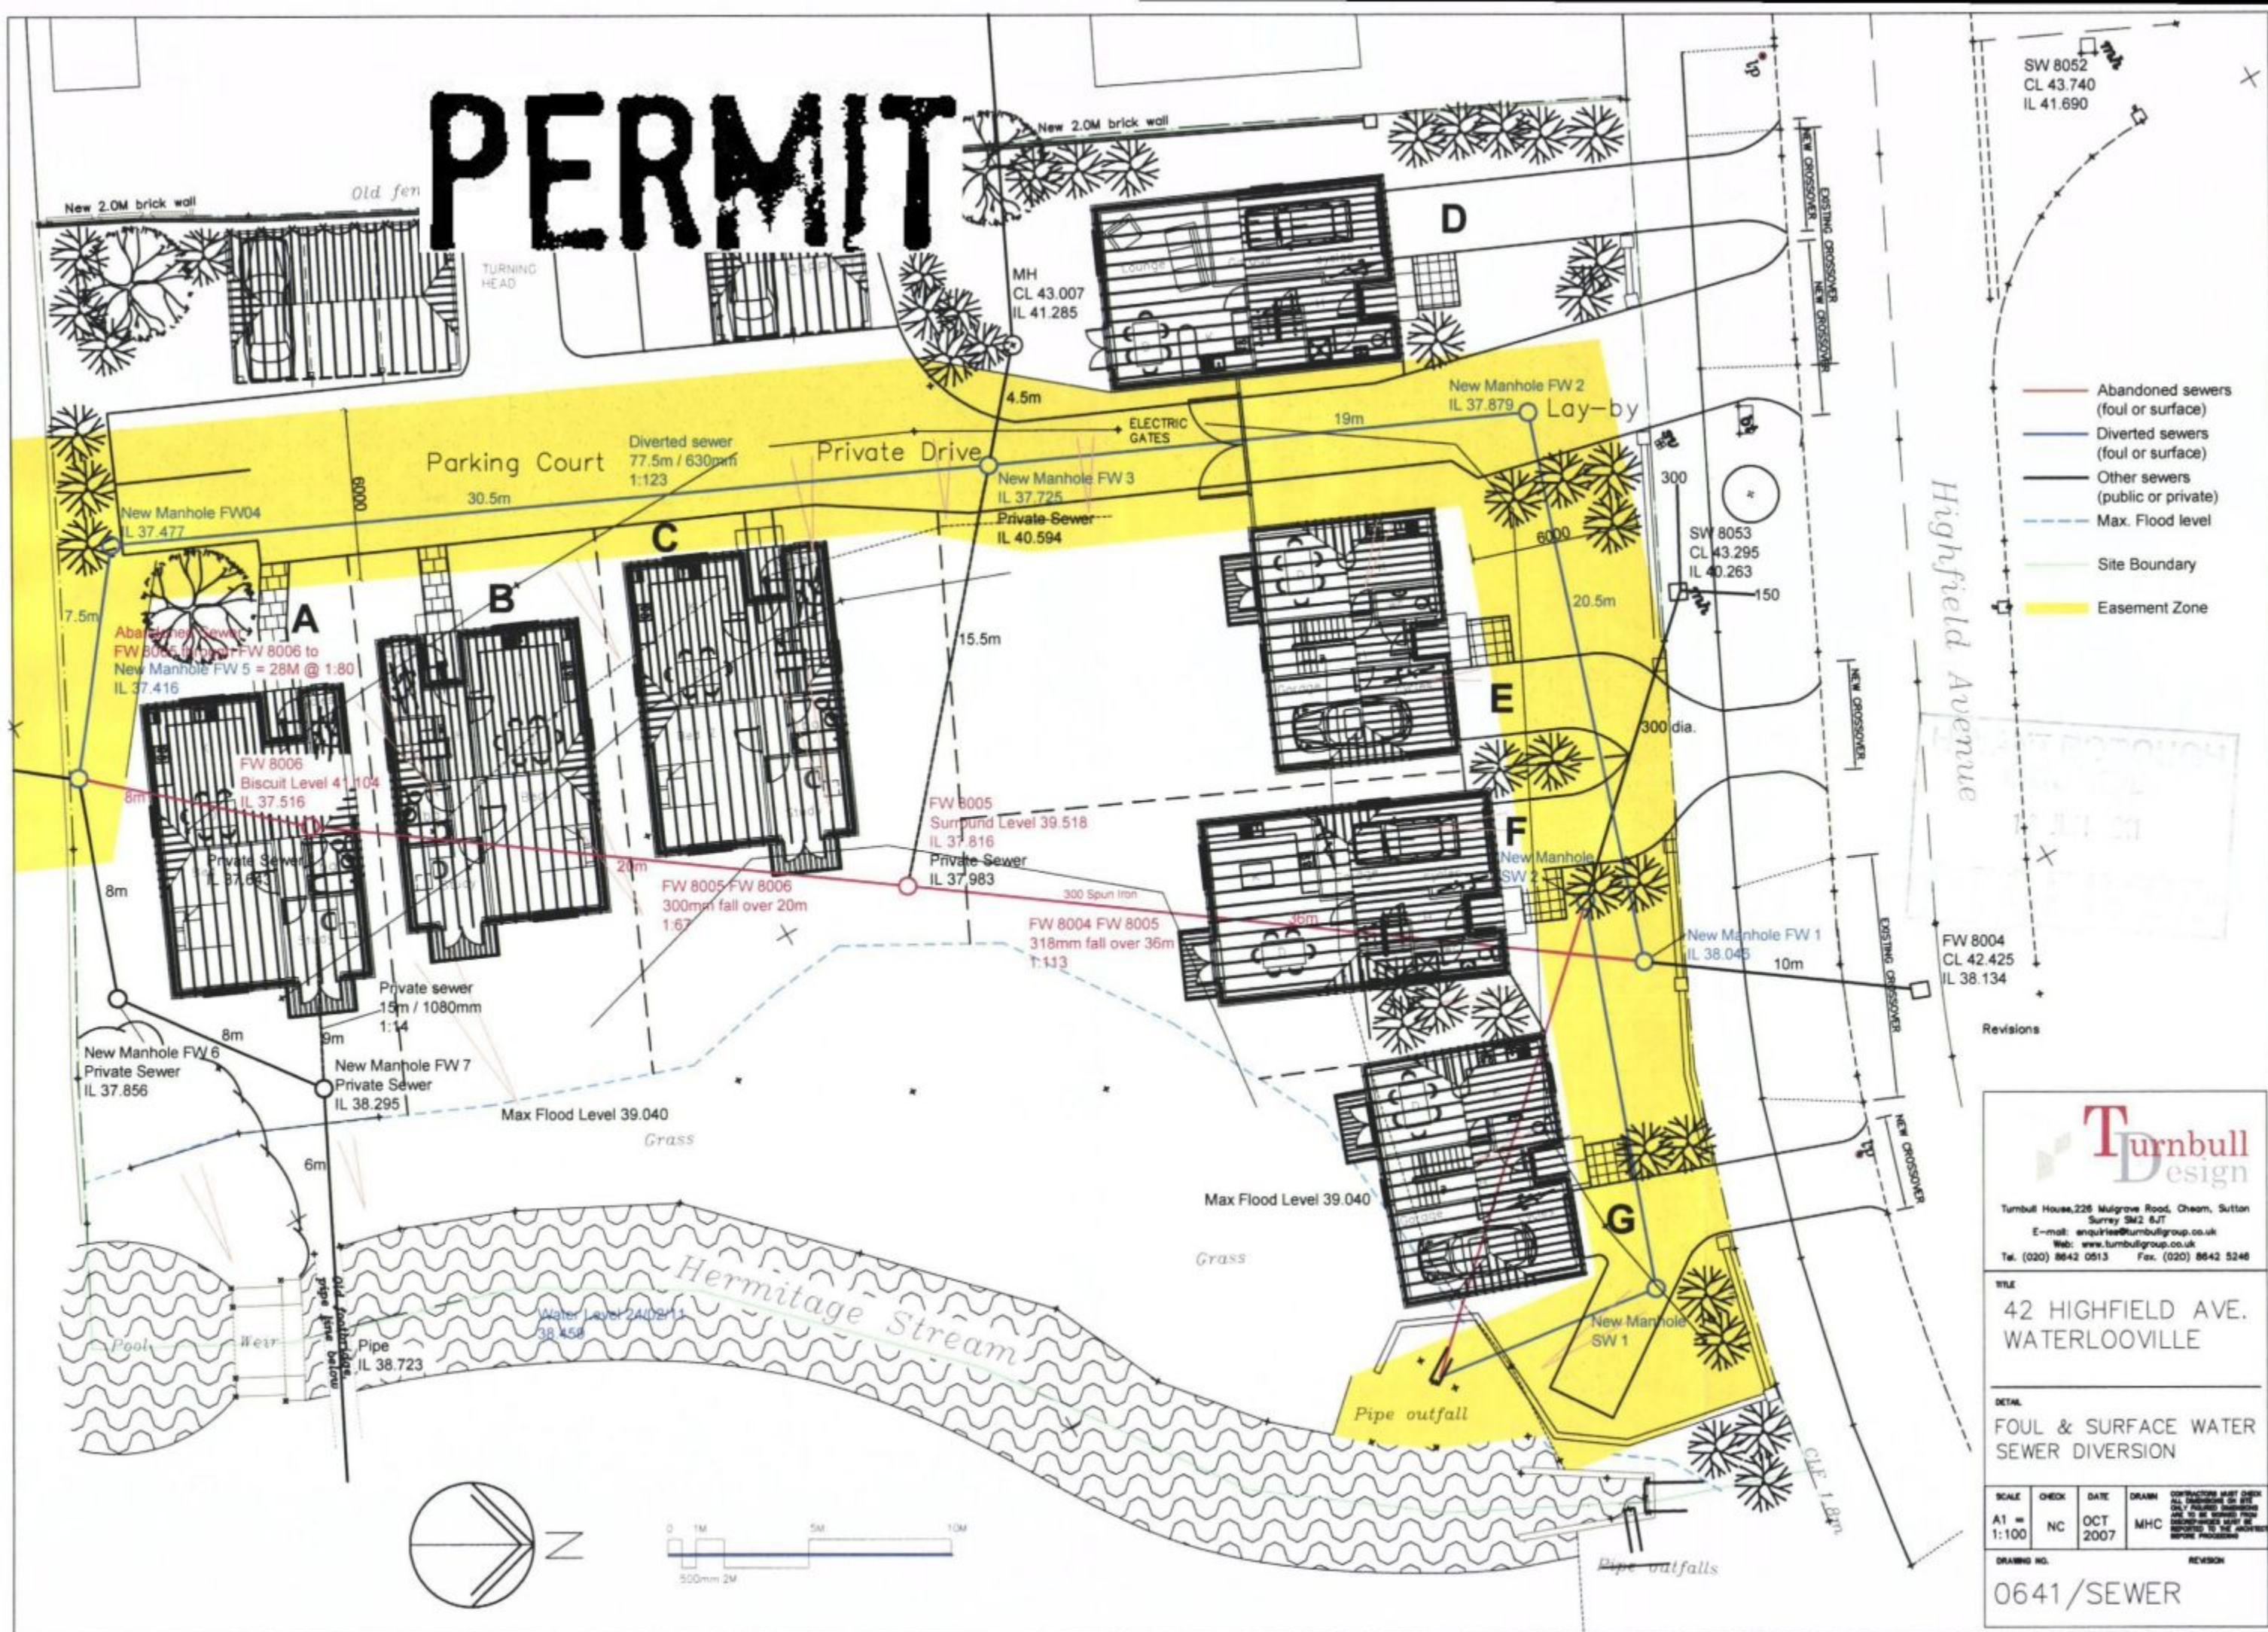

 Abandoned sewers (foul or surface)
 Diverted sewers (foul or surface)
 Other sewers (public or private)
 Max. Flood level
 Site Boundary
 Easement Zone

Revisions

Turnbull
Design

Tumbull House, 226 Mulgrave Road, Cheam, Sutton
Surrey SM2 6JT
E-mail: enquiries@tumbullgroup.co.uk
Web: www.tumbullgroup.co.uk
Tel. (020) 8642 0513 Fax. (020) 8642 5246

42 HIGHFIELD AVE.
WATERLOOVILLE

FOUL & SURFACE WATER
SEWER DIVERSION

SCALE	CHECK	DATE	DRAWN	CONTRACTOR MUST CHECK ALL DIMENSIONS ON SITE ONLY MEASURED DIMENSIONS ARE TO BE BORROW FROM DIMENSIONS MUST BE REPORTED TO THE ARCHITECT BEFORE PROCEEDING
A1 = 1:100	NC	OCT 2007	MHC	

DRAWING NO. 0641 / SEWER REVISION