


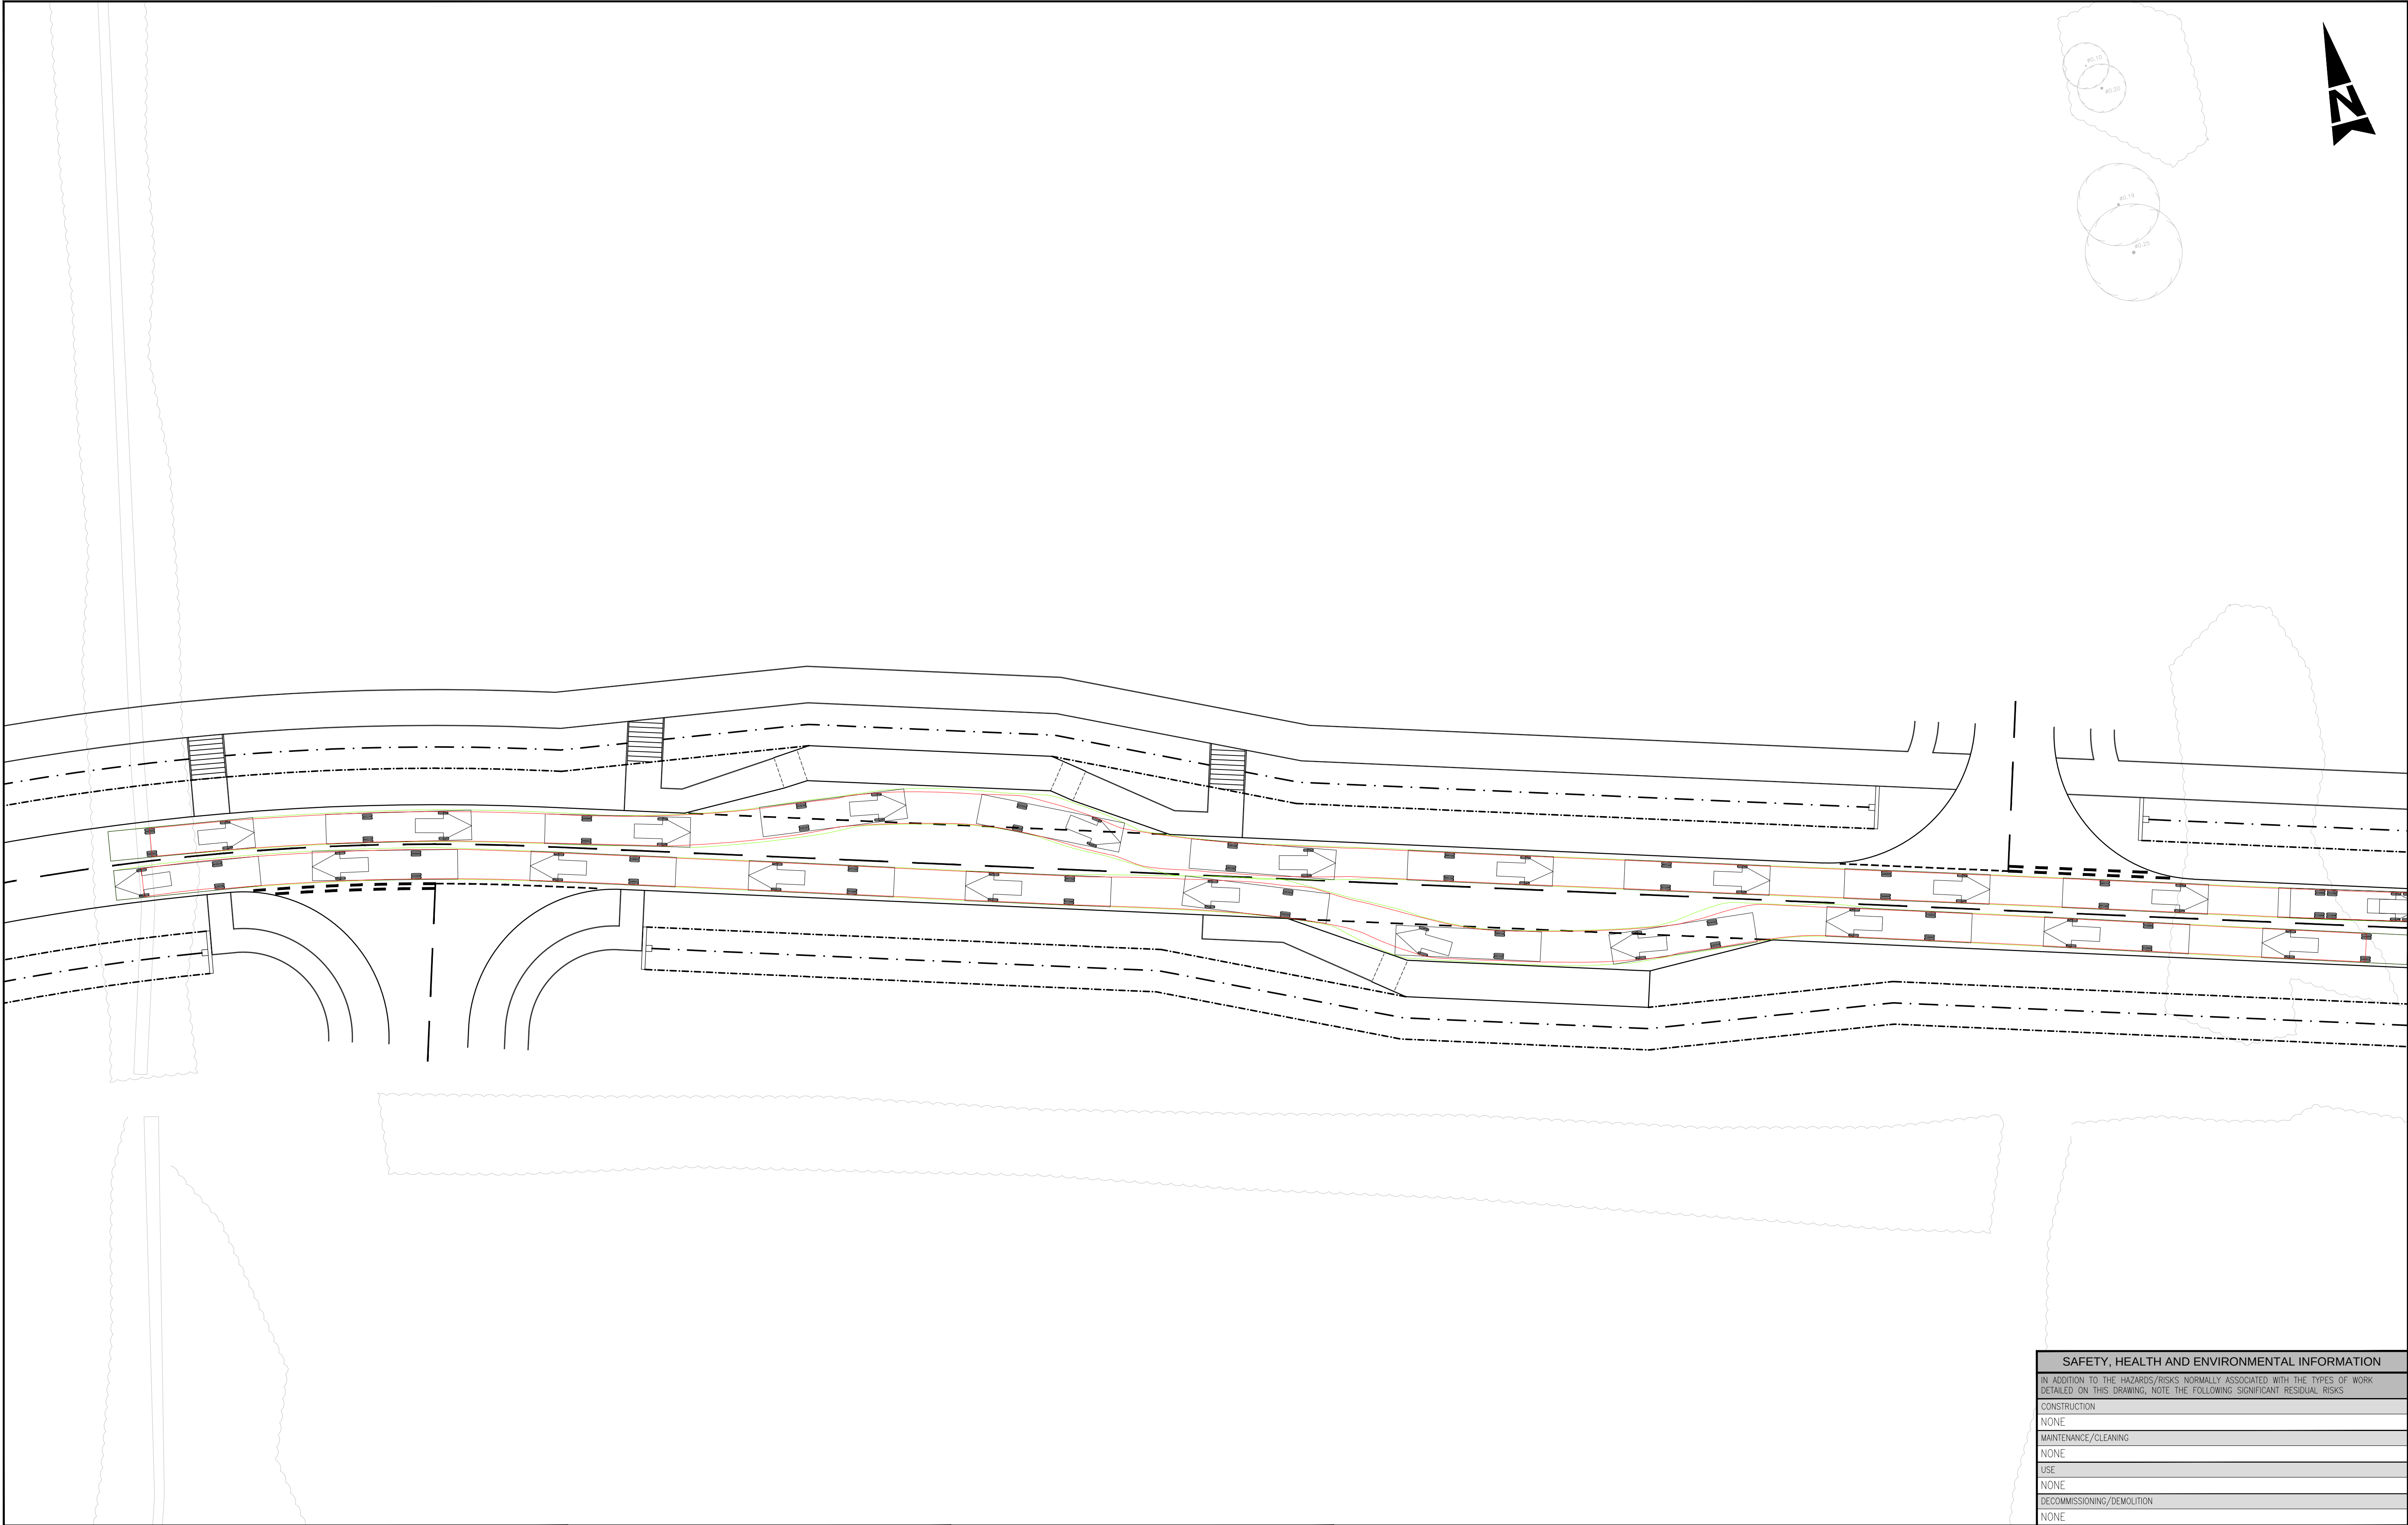

SINGLE DECKER BUS

OVERALL LENGTH 11.980m

OVERALL WIDTH 2.440m

TRACK WIDTH 2.322m

LOCK TO LOCK TIME 6.00sec

KERB TO KERB TURNING RADIUS 10.368m

P	FOR HCC APPROVAL	04.11.11	IPC	A	ORIGINAL ISSUE	MBW	04.11.11	SD	IPC
Stat	Purpose of Issue	Date	Auth	Rev	Description	By	Date	Chk'd	Auth

Atkins Limited
Consulting Engineers,
Woodcote Grove
Ashley Road
Epsom, Surrey, England,
KT18 5BW

Tel: (01372) 726140
Fax: (01372) 740055
www.atkinsglobal.com

Client

PORTSMOUTH CITY COUNCIL

Project

DUNSBURY HILL FARM STAGE 2

©

PORTSMOUTH CITY COUNCIL

Title

**SWEPT PATH ANALYSIS
SINGLE DECKER BUS (11.9m)
PROPOSED ROAD**

Sheet Size	Original Scale	Designed/Drawn	Checked	Authorised
A1	1:250	DS/MBW	SD	IPC
Status	Drawing Number	Date	Date	Date
P	5099849/TP/SP/103	10.11	04.11.11	04.11.11
				Rev
				A

P:\GBEMB\TP\HB\PROJECTS\5099849 - Dunsbury Hill (Stage 2) - MALY9417\04 Technical\ACAD\highways\drawings\P_5099849_TP_SP_101-104 revA.dwg