PERMIT

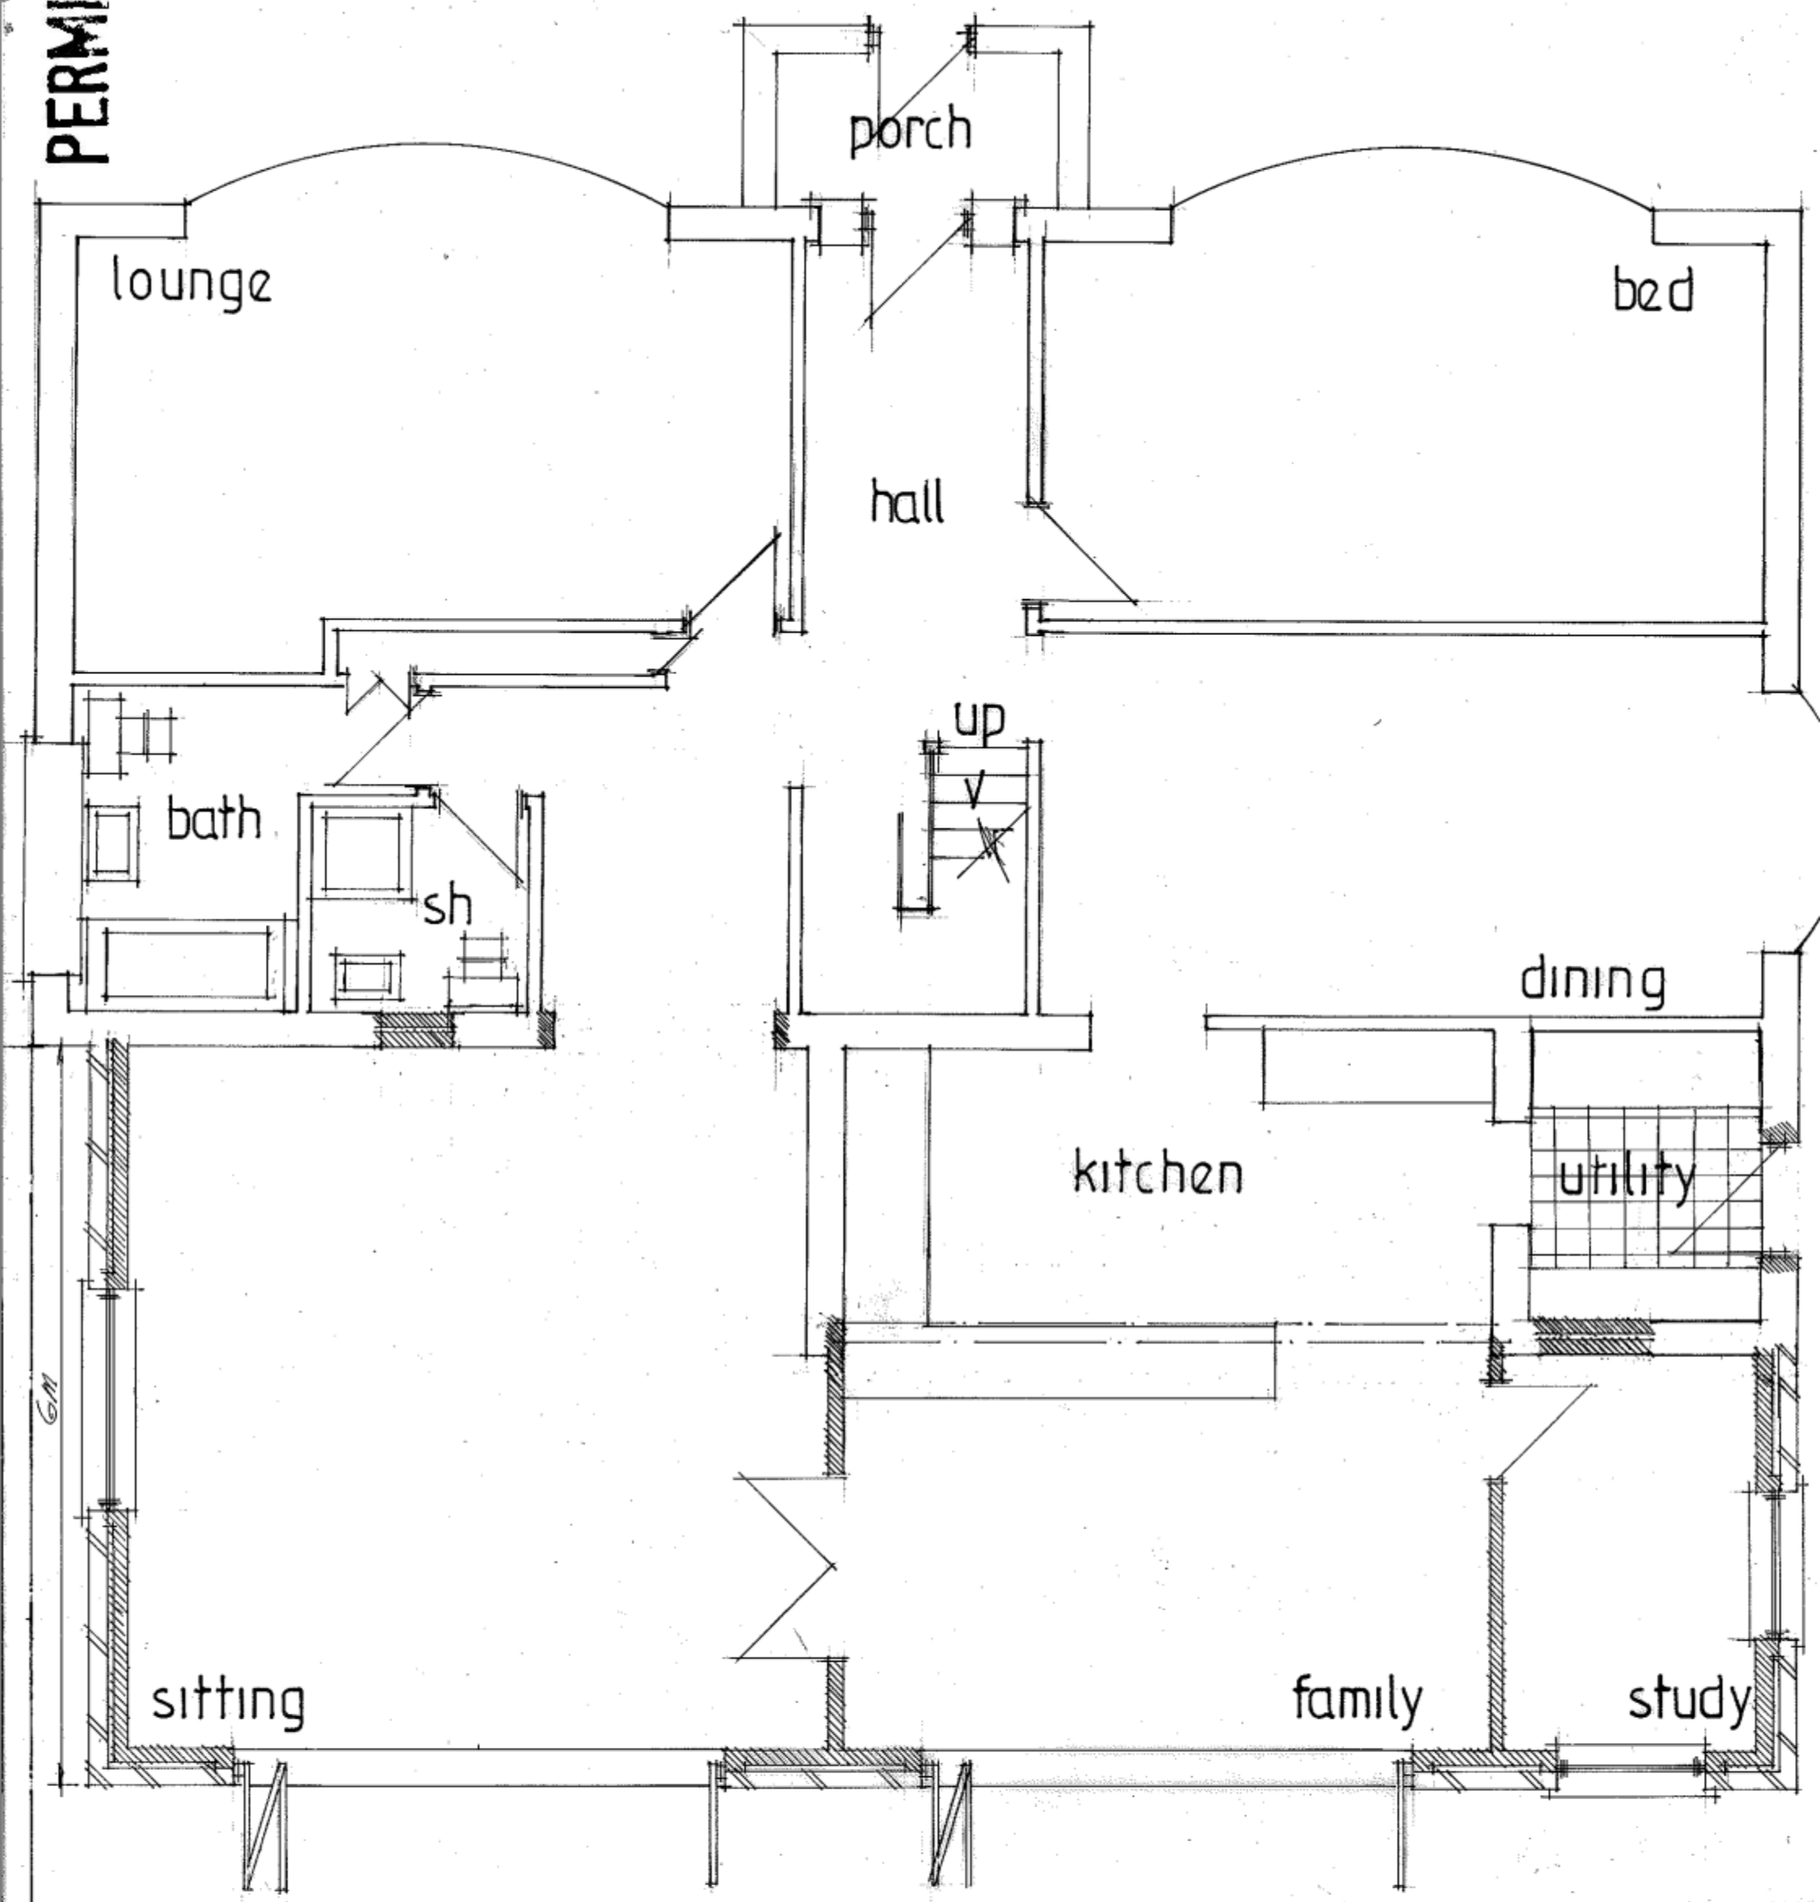

THE PINES COPSE LANE HAYLING ISLAND HANTS

FOR MR & MRS G. TAKHAR.

PETER J. WALKER MRICS
CHARTERED SURVEYOR
182 SEAFRONT, HAYLING ISLAND, HANTS
PO11 9 AN

TEL: 02392 467571

date june 10

scale 1·50