


DO NOT SCALE

A1

File: P_5099849_IP_LO_101-104 revB.dwg
Date: Mar 01, 2012 - 4:26pm Plotted by: dimm3215

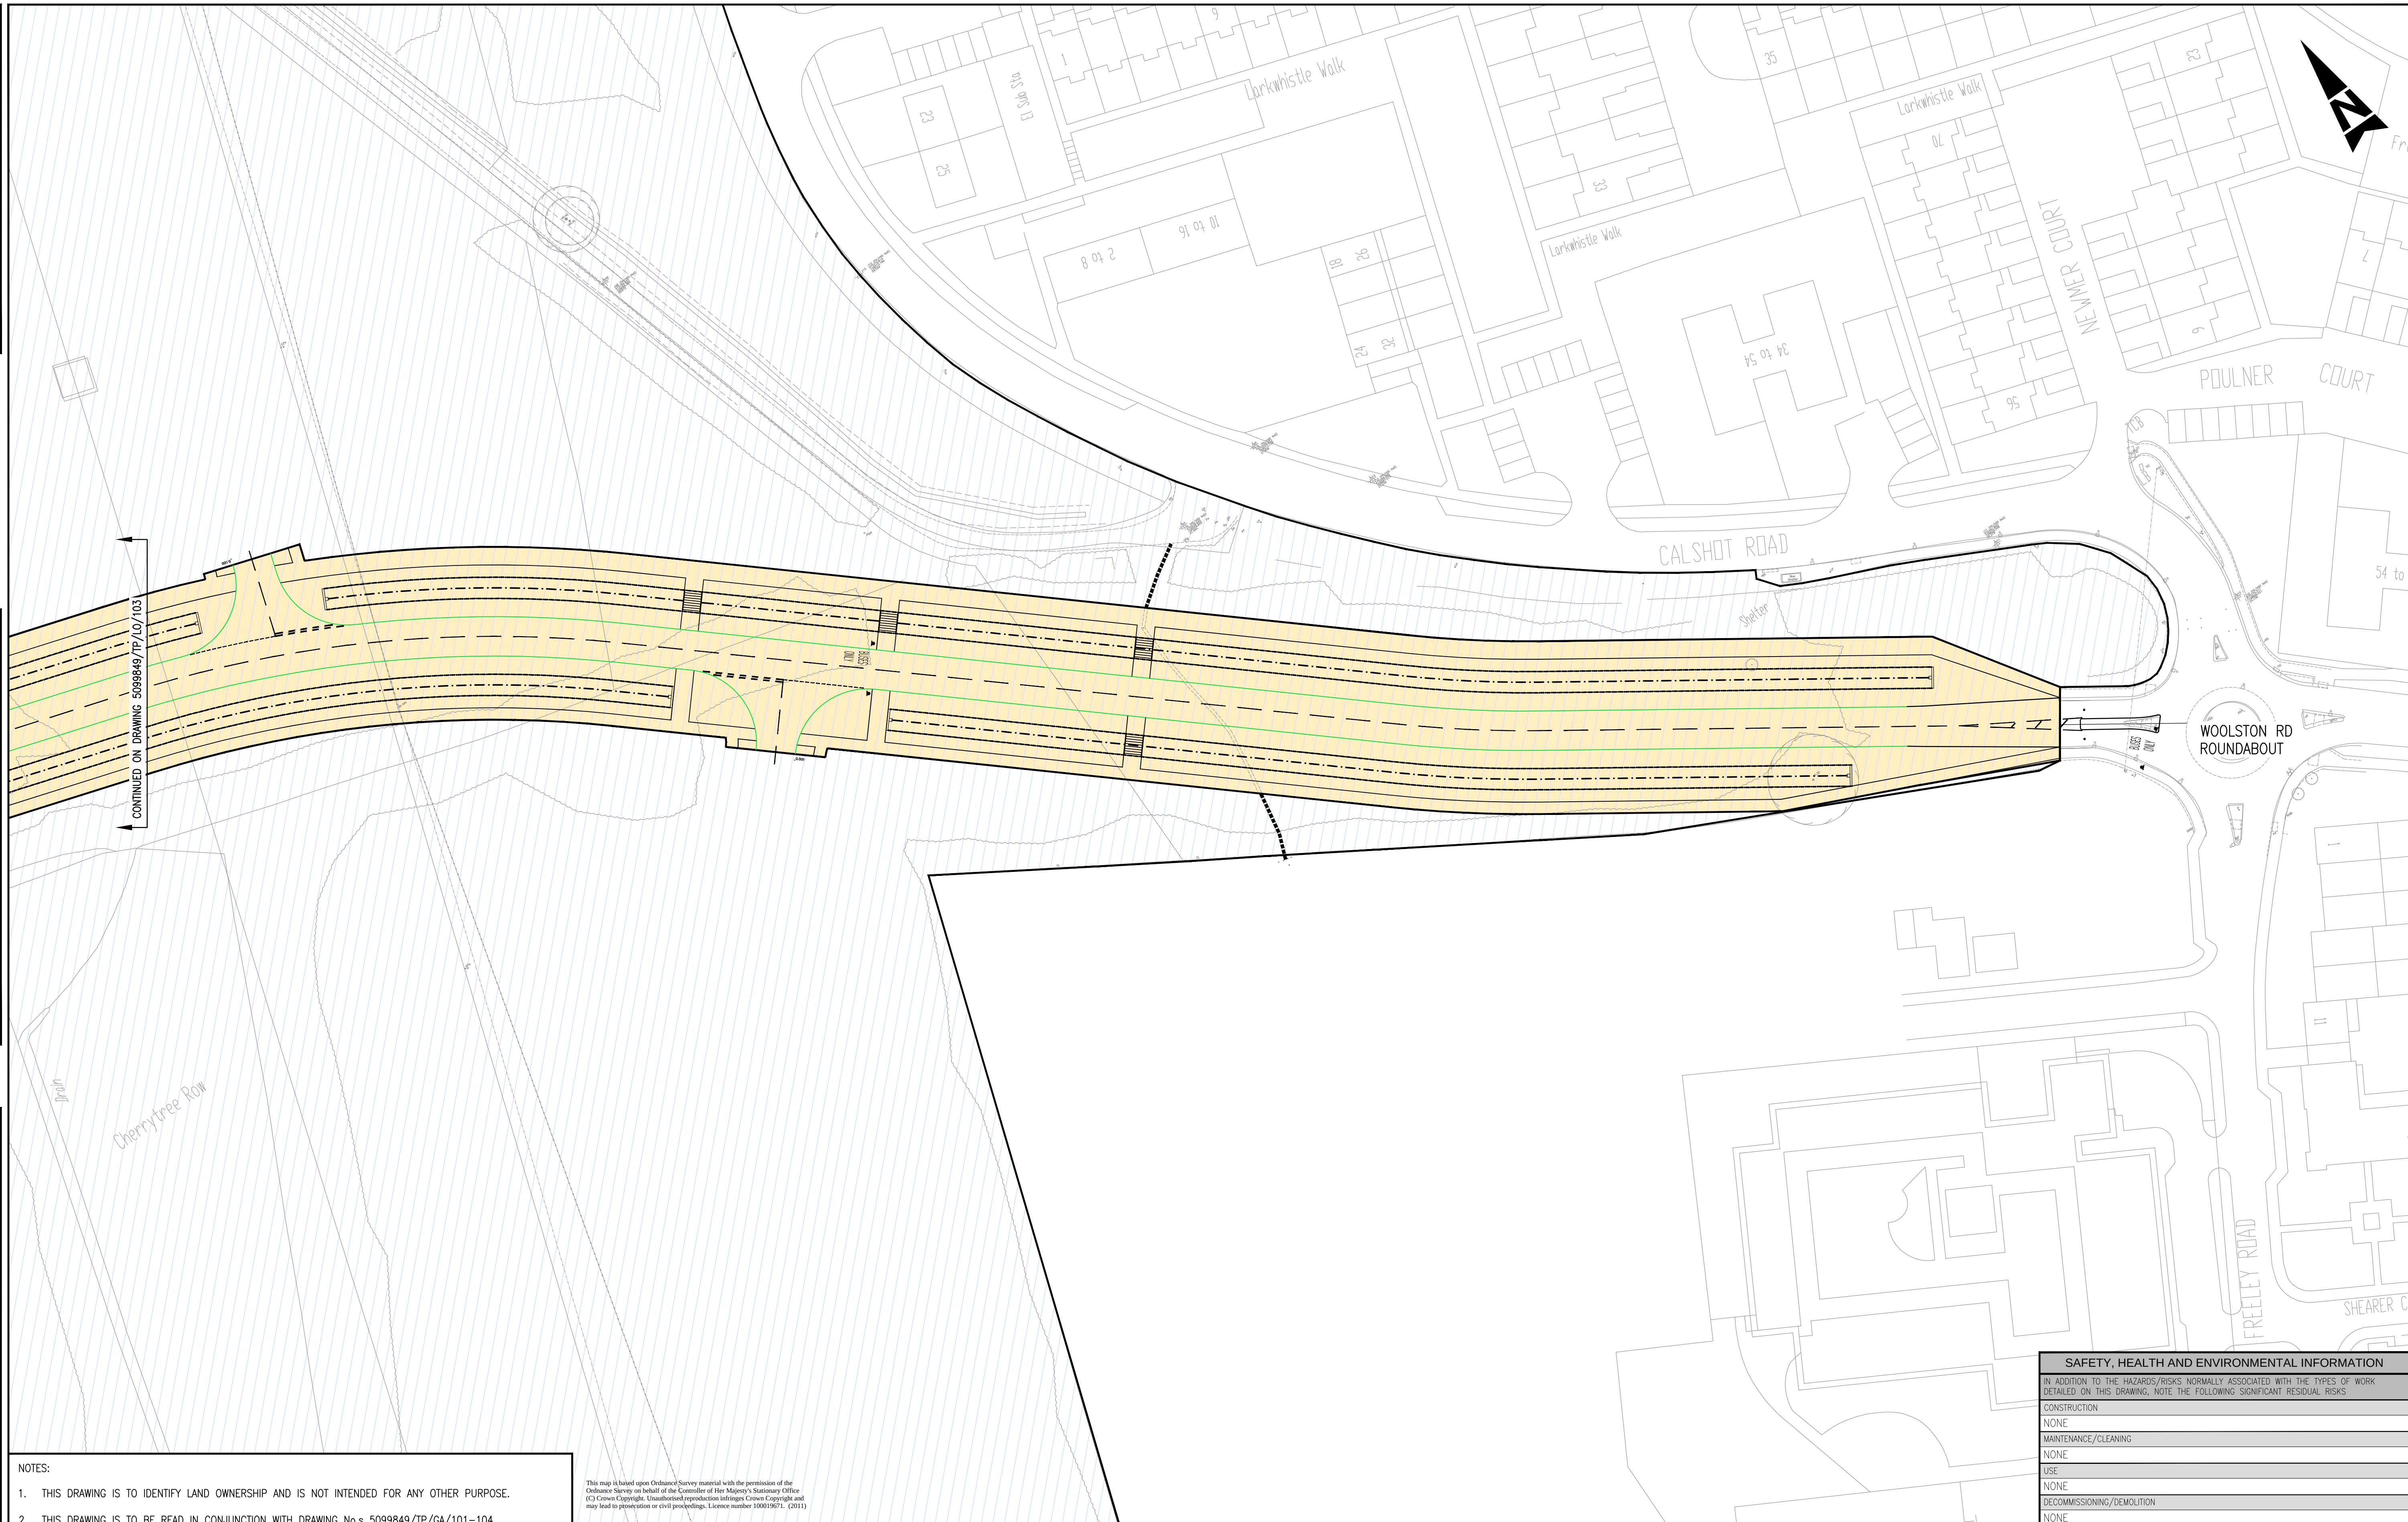

NOTES:

1. THIS DRAWING IS TO IDENTIFY LAND OWNERSHIP AND IS NOT INTENDED FOR ANY OTHER PURPOSE.
2. THIS DRAWING IS TO BE READ IN CONJUNCTION WITH DRAWING No.s 5099849/TP/GA/101-104.

KEY:

	LAND REGISTERED TO MINISTER OF TRANSPORT		LAND REGISTERED TO PETER LEWIS BANK OF LONDON
	LAND REGISTERED TO SECRETARY OF STATE FOR TRANSPORT		LAND REGISTERED TO PORTSMOUTH CITY COUNCIL
	PROPOSED EXTENT OF HAMPSHIRE COUNTY COUNCIL HIGHWAYS LAND		EXISTING EXTENT OF HAMPSHIRE COUNTY COUNCIL HIGHWAYS LAND

[illegible]**ATKINS™**

	Clien
--	-------

PORTSMOUTH
CITY COUNCIL



SAFETY, HEALTH AND ENVIRONMENTAL INFORMATION

LAND OWNERSHIP
(SHEET 4 of 4)

Sheet Size A1	Original Scale 1:500	Designed/Drawn MBW	Checked SD	Authorised IPC
		Date 10.11	Date 04.11.11	Date 04.11.11
Status P	Drawing Number 5099849/TP/LO/104			Rev B