



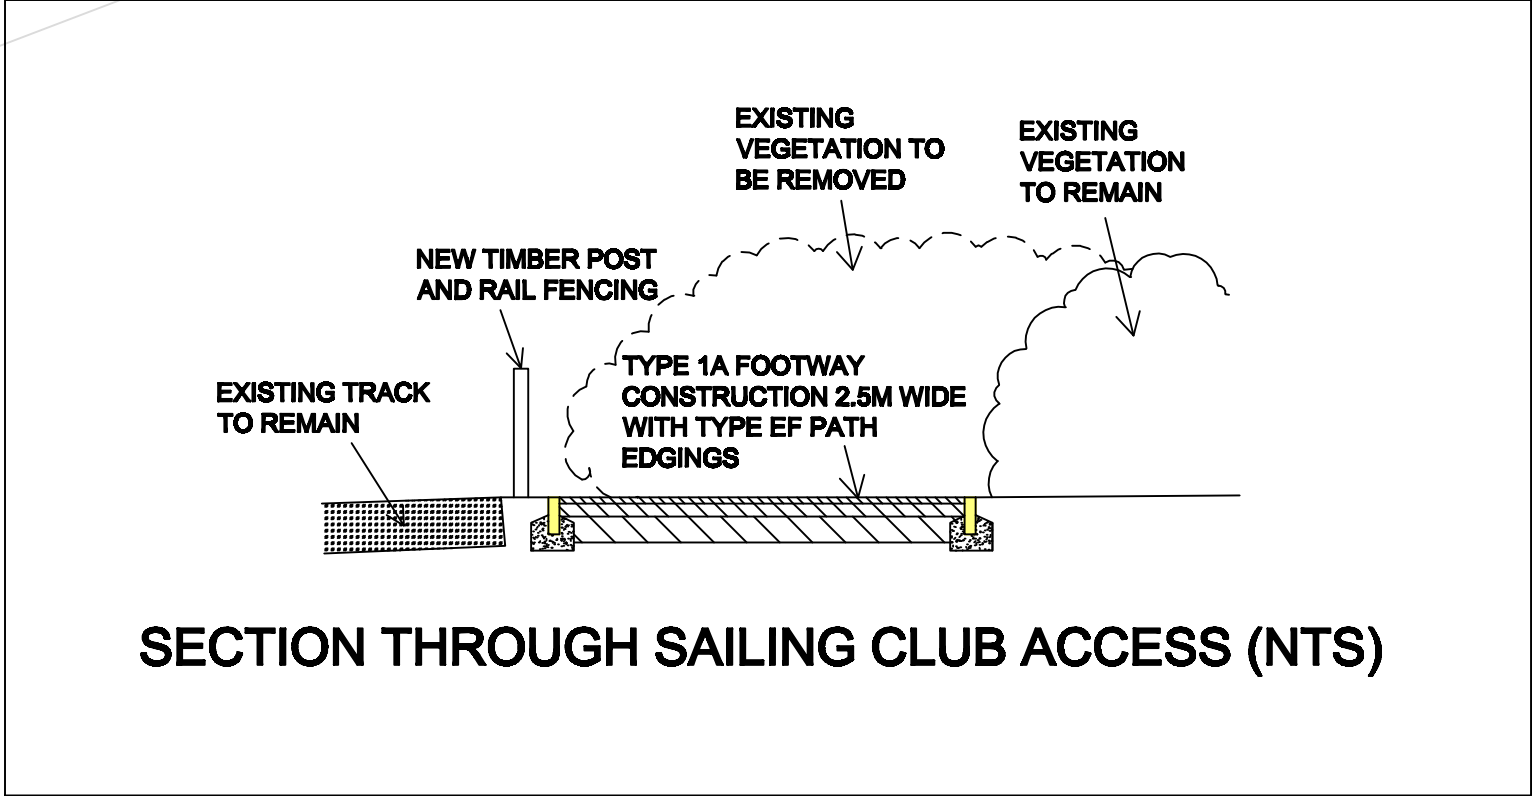

Reproduced from the Ordnance Survey Digital Data with the permission of the Controller of HMSO, Crown Copyright Reserved 2011, Licence No LA100019217

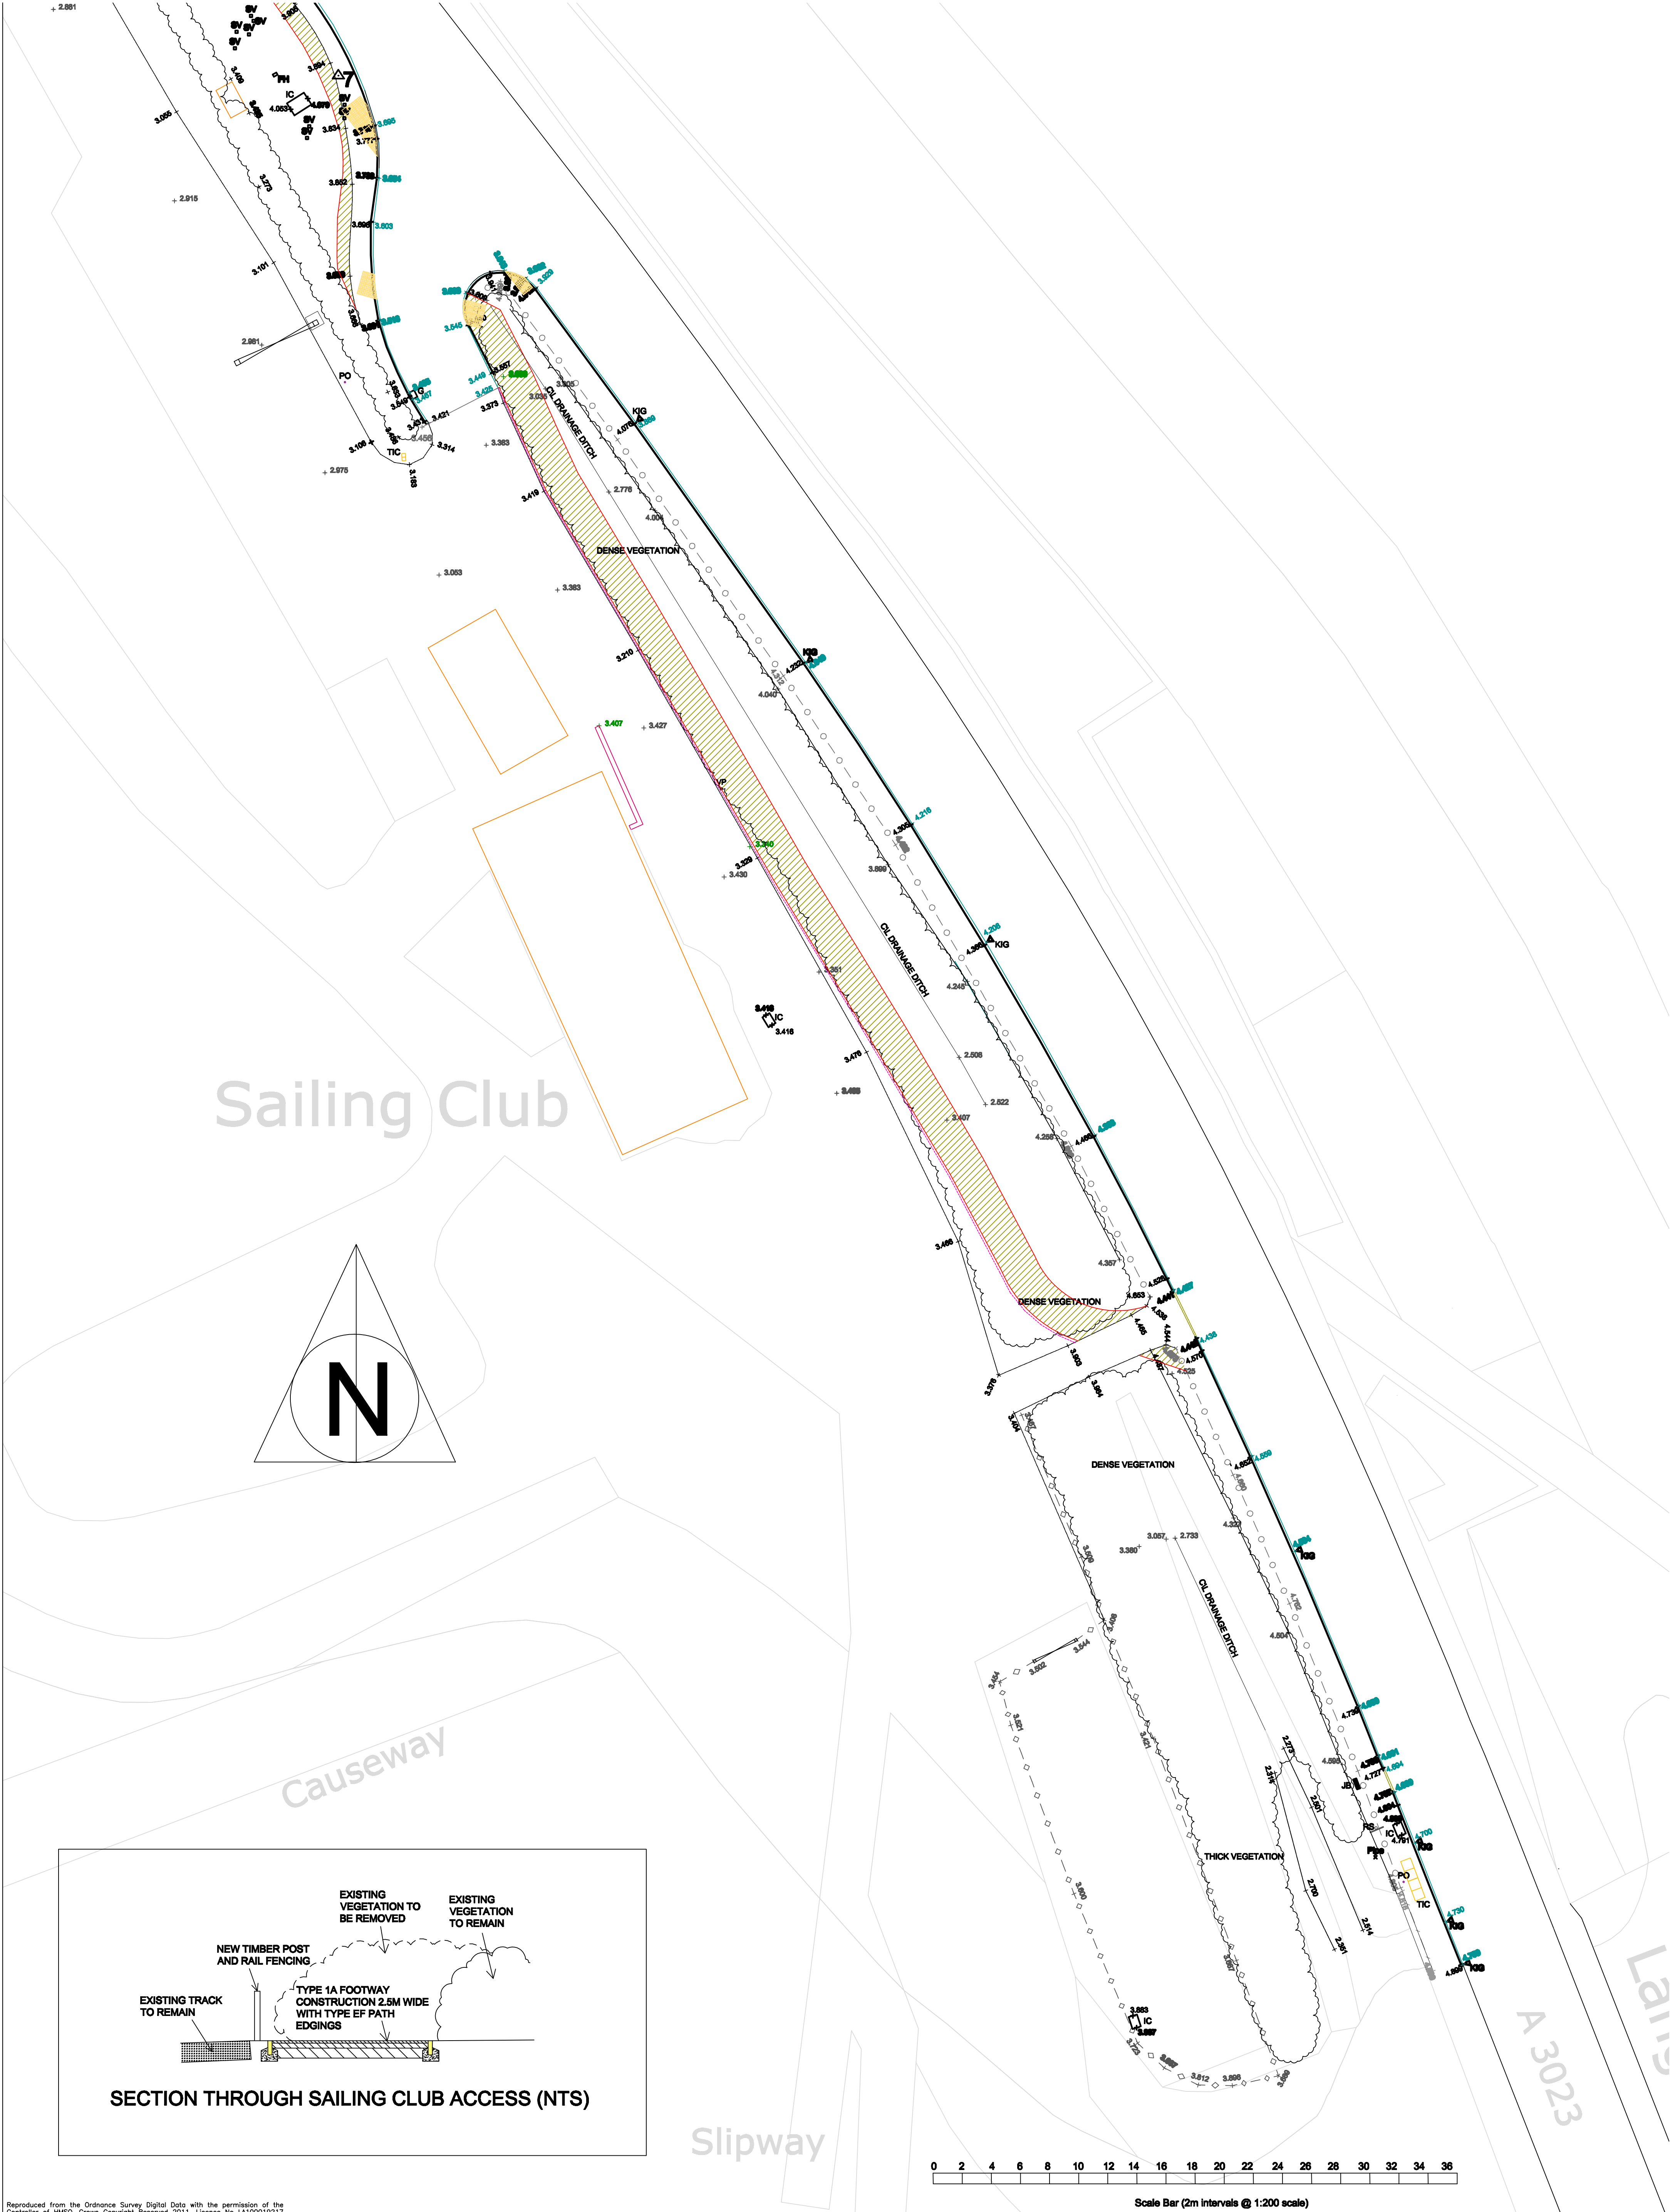

Julia Potter
Executive Head, Planning & Built Environment
Civic Offices, Civic Centre Road,
Havant, Hants. PO9 2AX
Telephone: (023) 9247 4174
Email: julian.potter@havant.gov.uk
Internet: www.havant.gov.uk

TITLE
**HAYLING BILLY
NORTH END (SOUTH)
PROPOSED WORKS**

DRAWN BY	SM / SS	DRG No.	TI_11_07/004A
DATE	12 DEC 2011	DIR NAME	
SCALE	1:200 @ A1	CAD NAME	

A	DESIGN REVISED AND SECTION ADDED	12.12	SM
REV	DESCRIPTION	DATE	INITS