



PERMIT

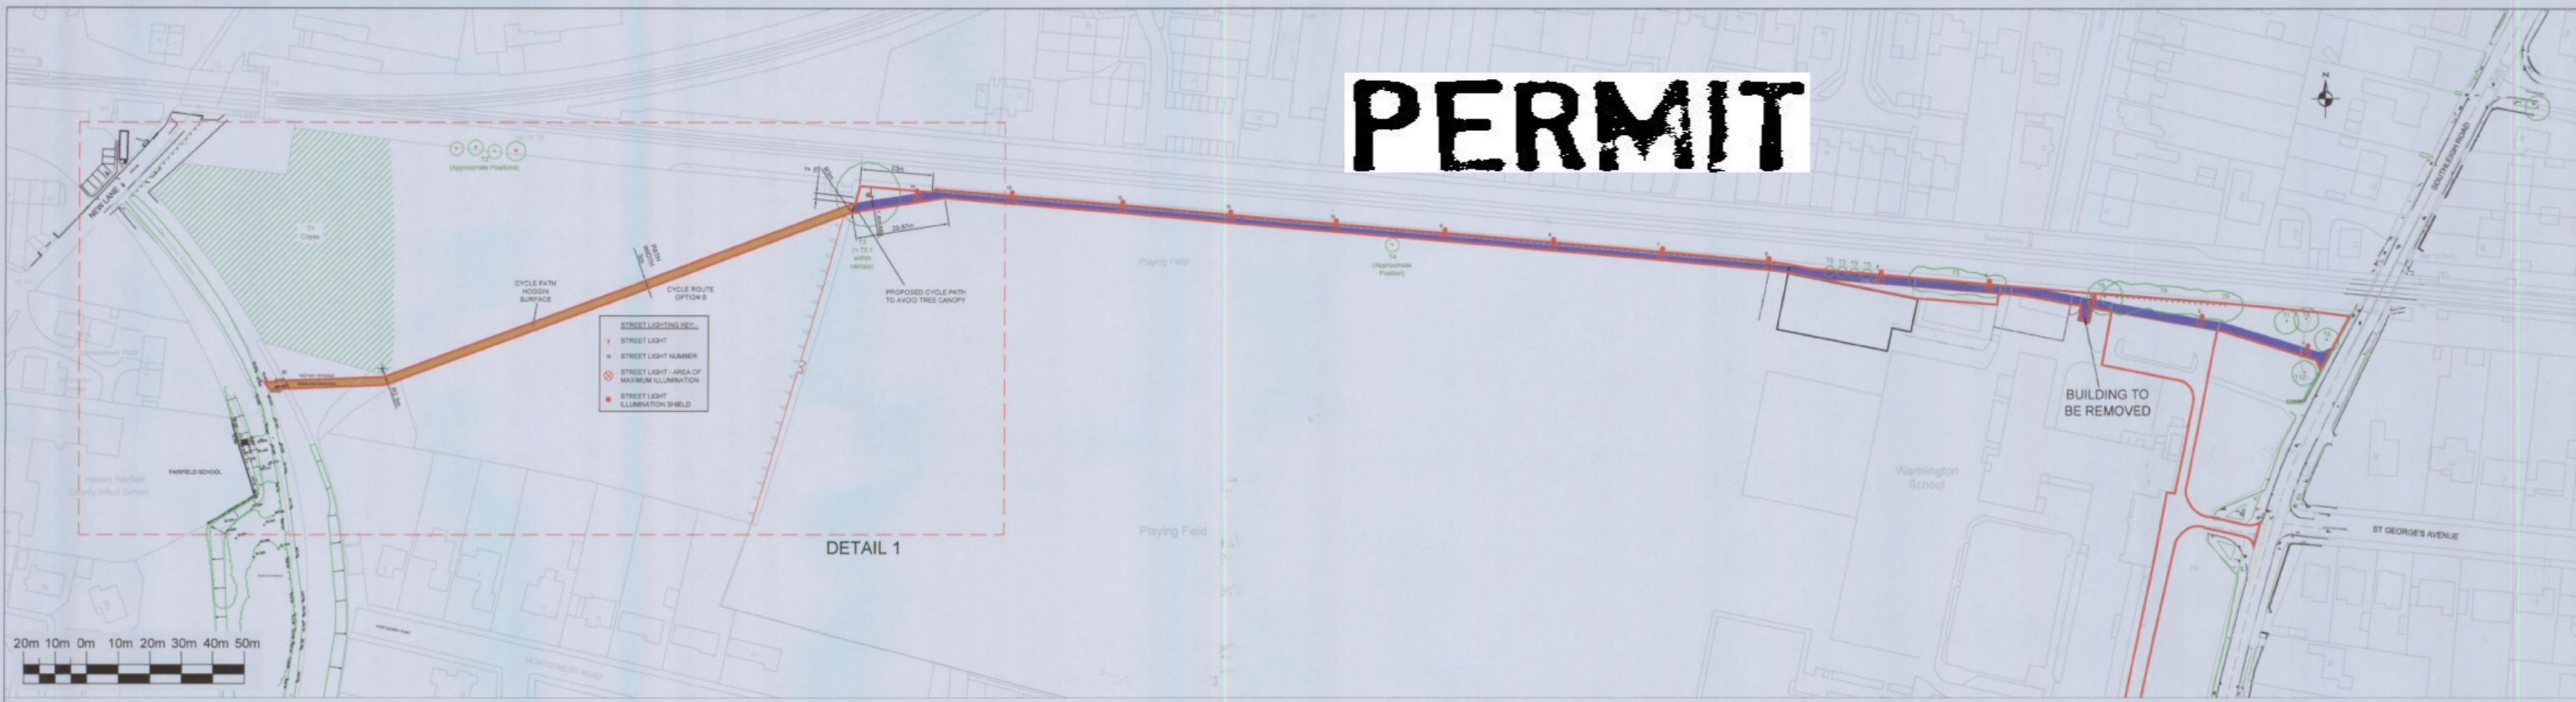


CYCLE PATH LOCATION PLAN
SCALE 1:1000

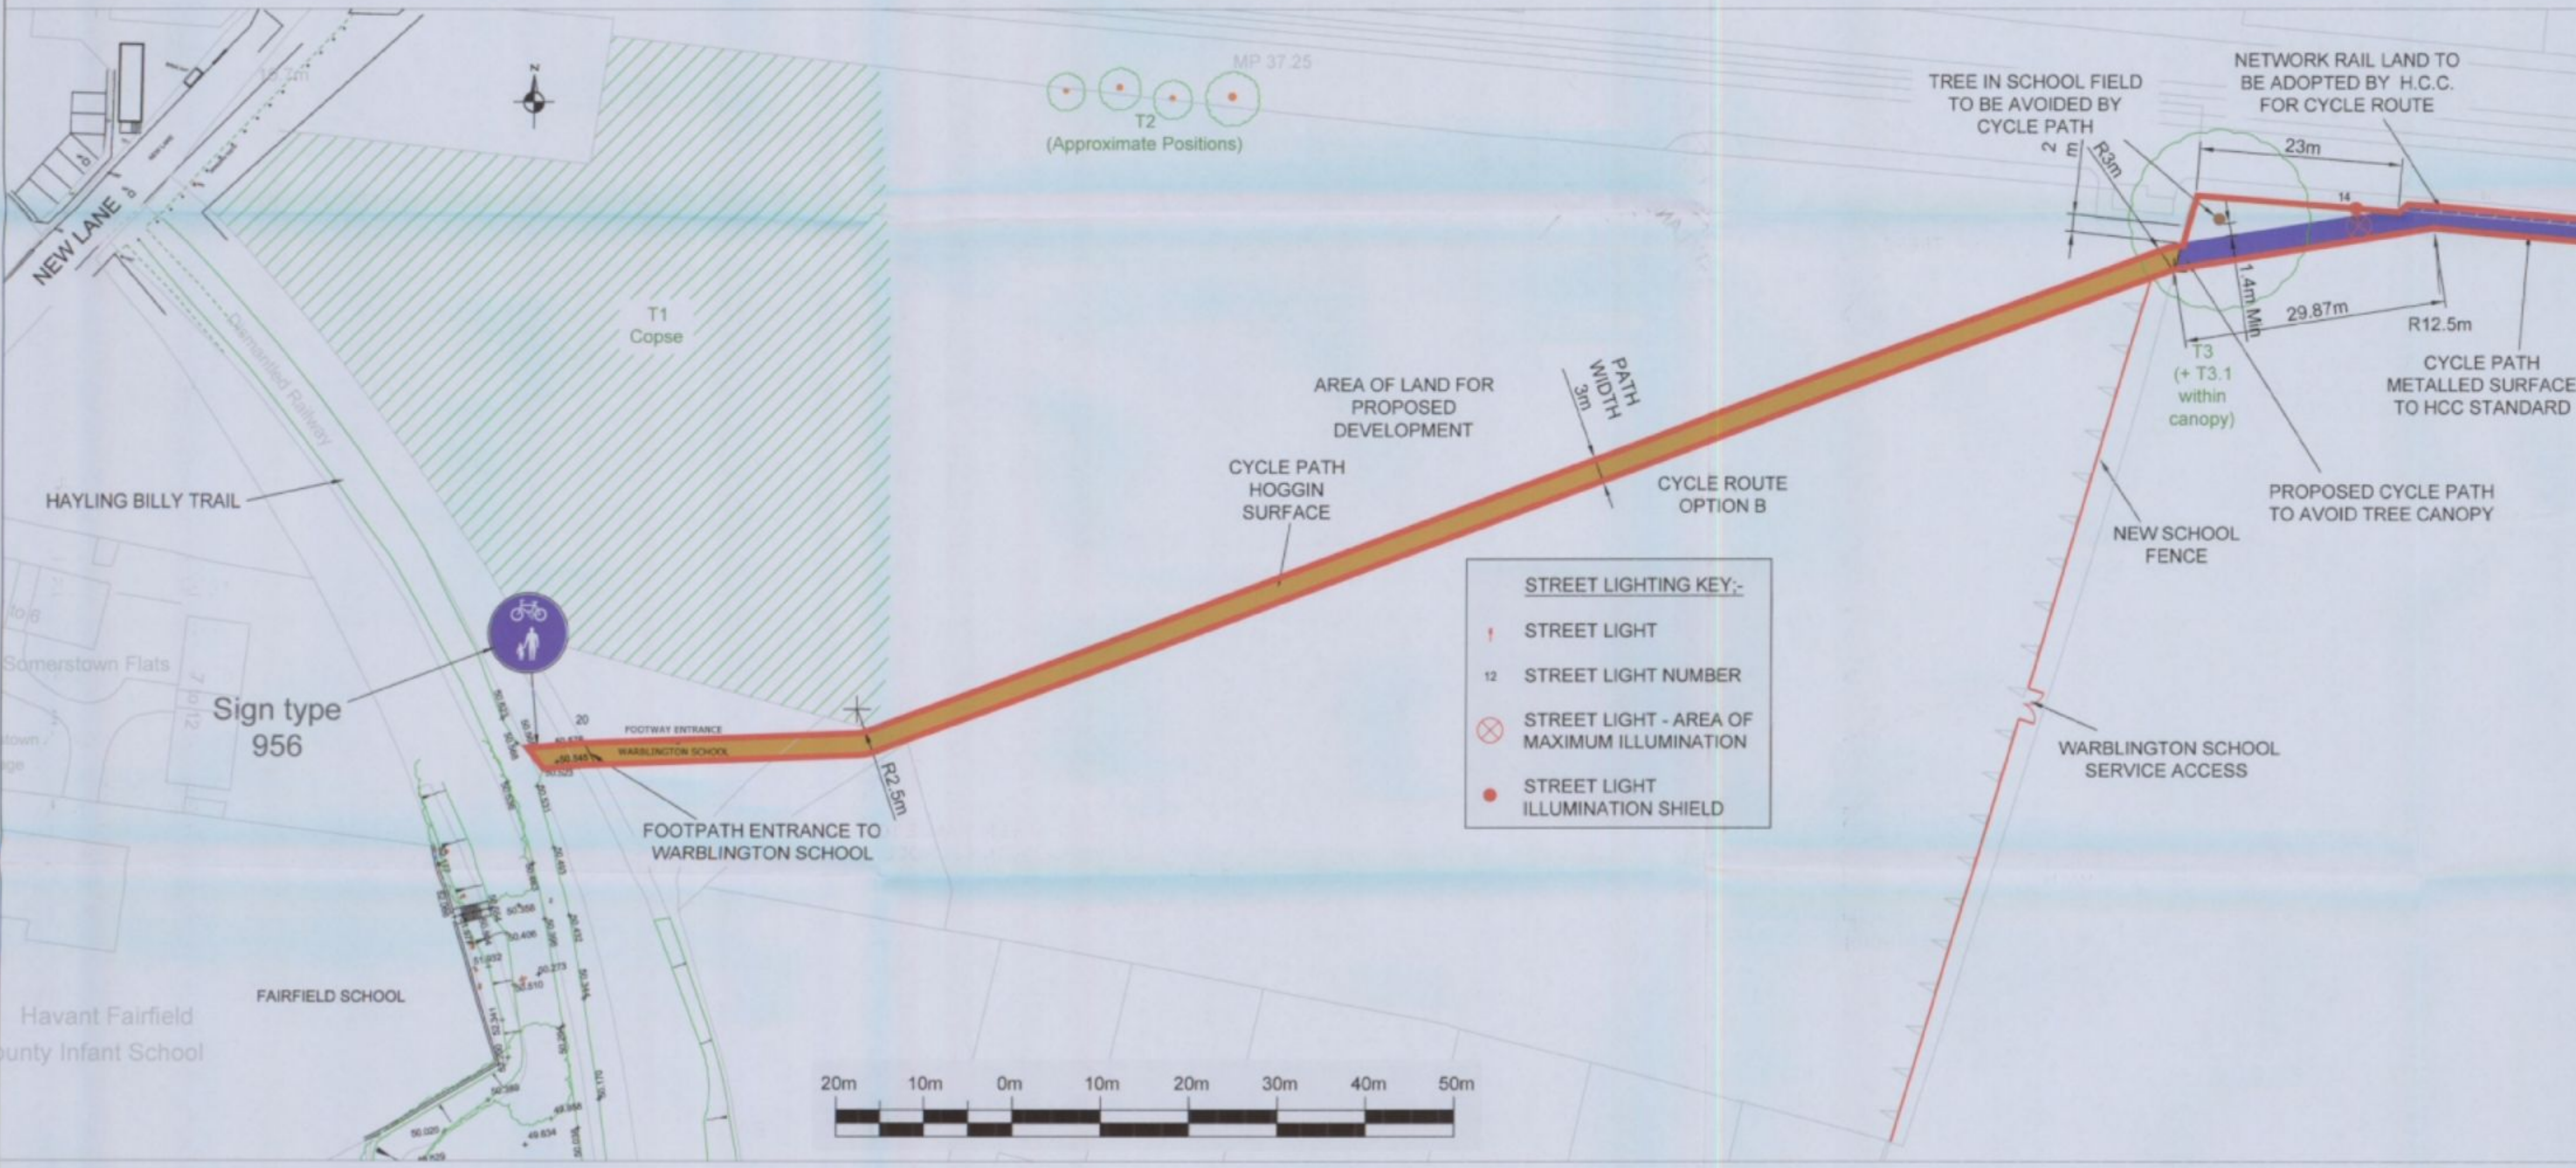

DETAIL 1
SCALE 1:500

NOTE:-
ALTERNATE 'HERAS'
PANELS TO BE
BRACED AS SHOWN

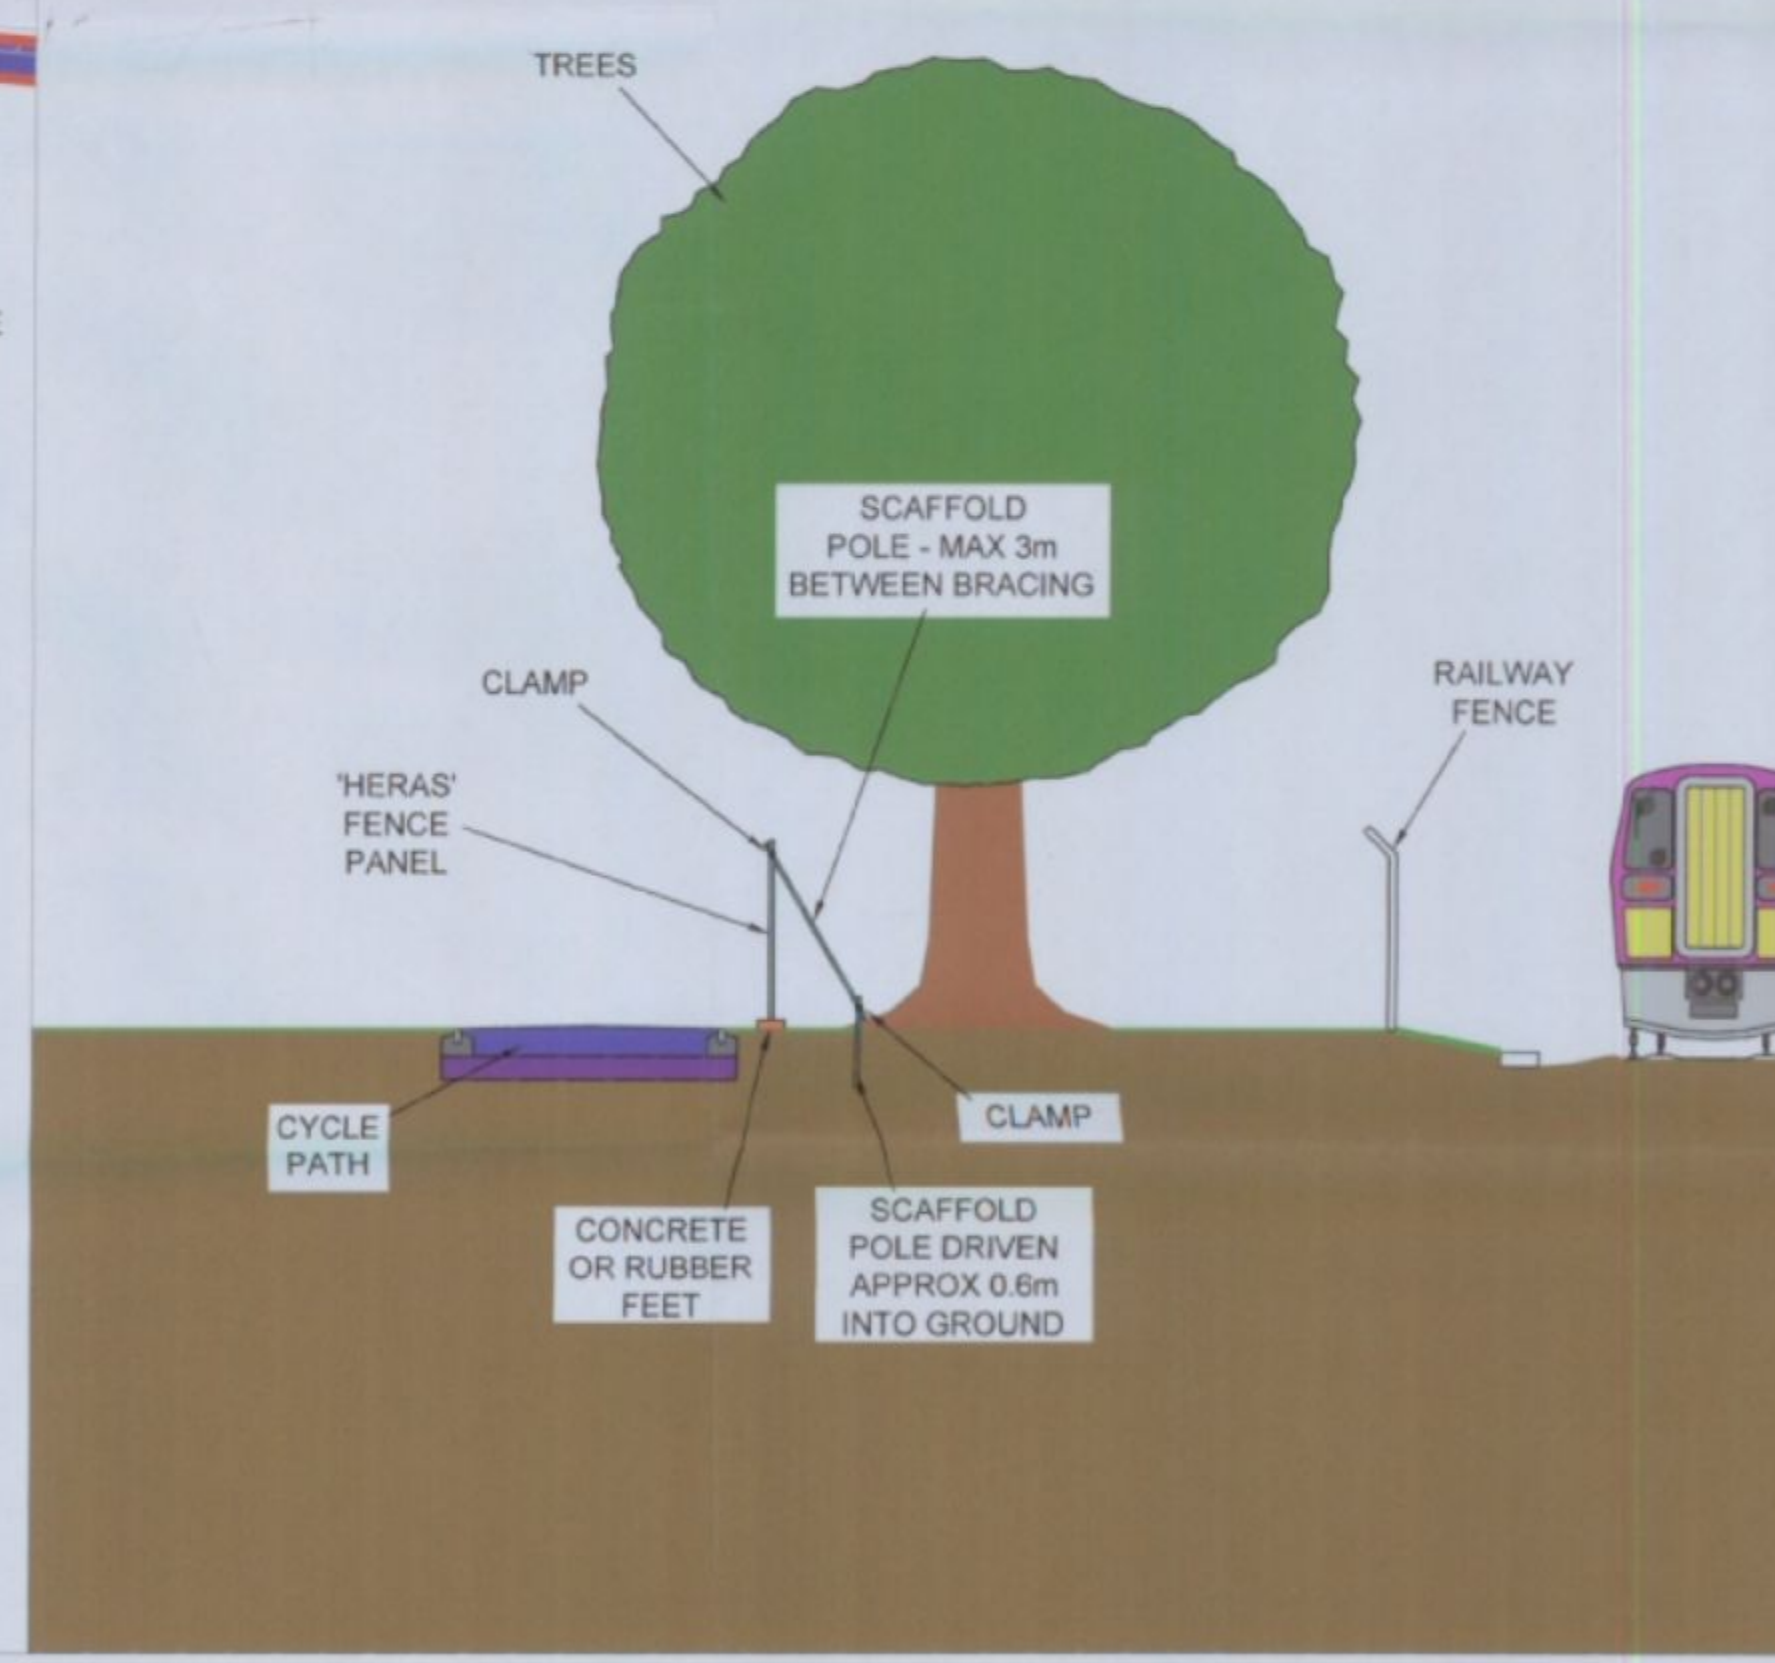

DETAIL OF TEMPORARY FENCING AROUND TREE DURING PATH CONSTRUCTION
NOT TO SCALE