


DRAWING No. 5 SHOWING DETAILED FRONT AND SIDE VIEWS OF OAK FRAME ROOF SUPPORT.

TOP OF 150X150 mm POST SECURED TO 180mm RST WITH 20mm GALVANISED BOLT HORIZONTAL 150X150mm MEMBER SECURED TO POST WITH LARGE DOVE-TAILED TENON BRACING JOINTS ARE 25mm TENONS SECURED WITH 20mm OAK PEGS.

SCALE 1:10 DATE 6.1.12.

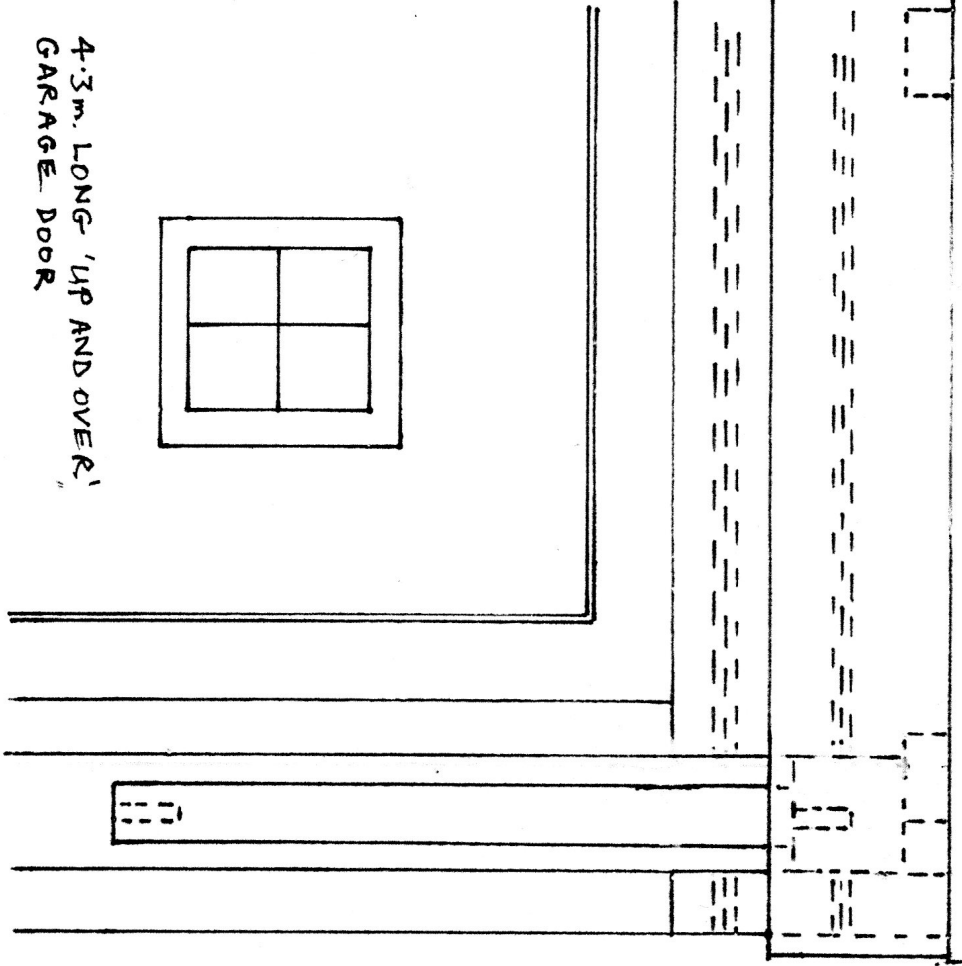

175 x 25mm OAK FEATHER
EDGE BOARDING

DOVE-TAIL JOINT
SECURED BY TWO
20mm DIA. OAK PEGS

20mm DIA. GALVANISED
STEEL BOLT SECURING
150X150 POST TO STEELWORK
INSIDE GARAGE

RADIUS 2.4m.

MORTICE AND TENON JOINT
SECURED BY TWO 20mm DIA.
OAK PEGS

