



PERMIT









KEY

- TREE PLANTING
PITS TO BE 700 x 700 x 600
- SHRUB PLANTING
SOIL DEPTH TO BE 450MM
- WILD FLOWER MIX
SOIL DEPTH TO BE 150MM
- REED & MARGINAL PLANTING
- EXISTING TREES/HEDGEROW TO BE RETAINED
- ROOT BARRIER PROTECTION
- TREE PROTECTION FENCING

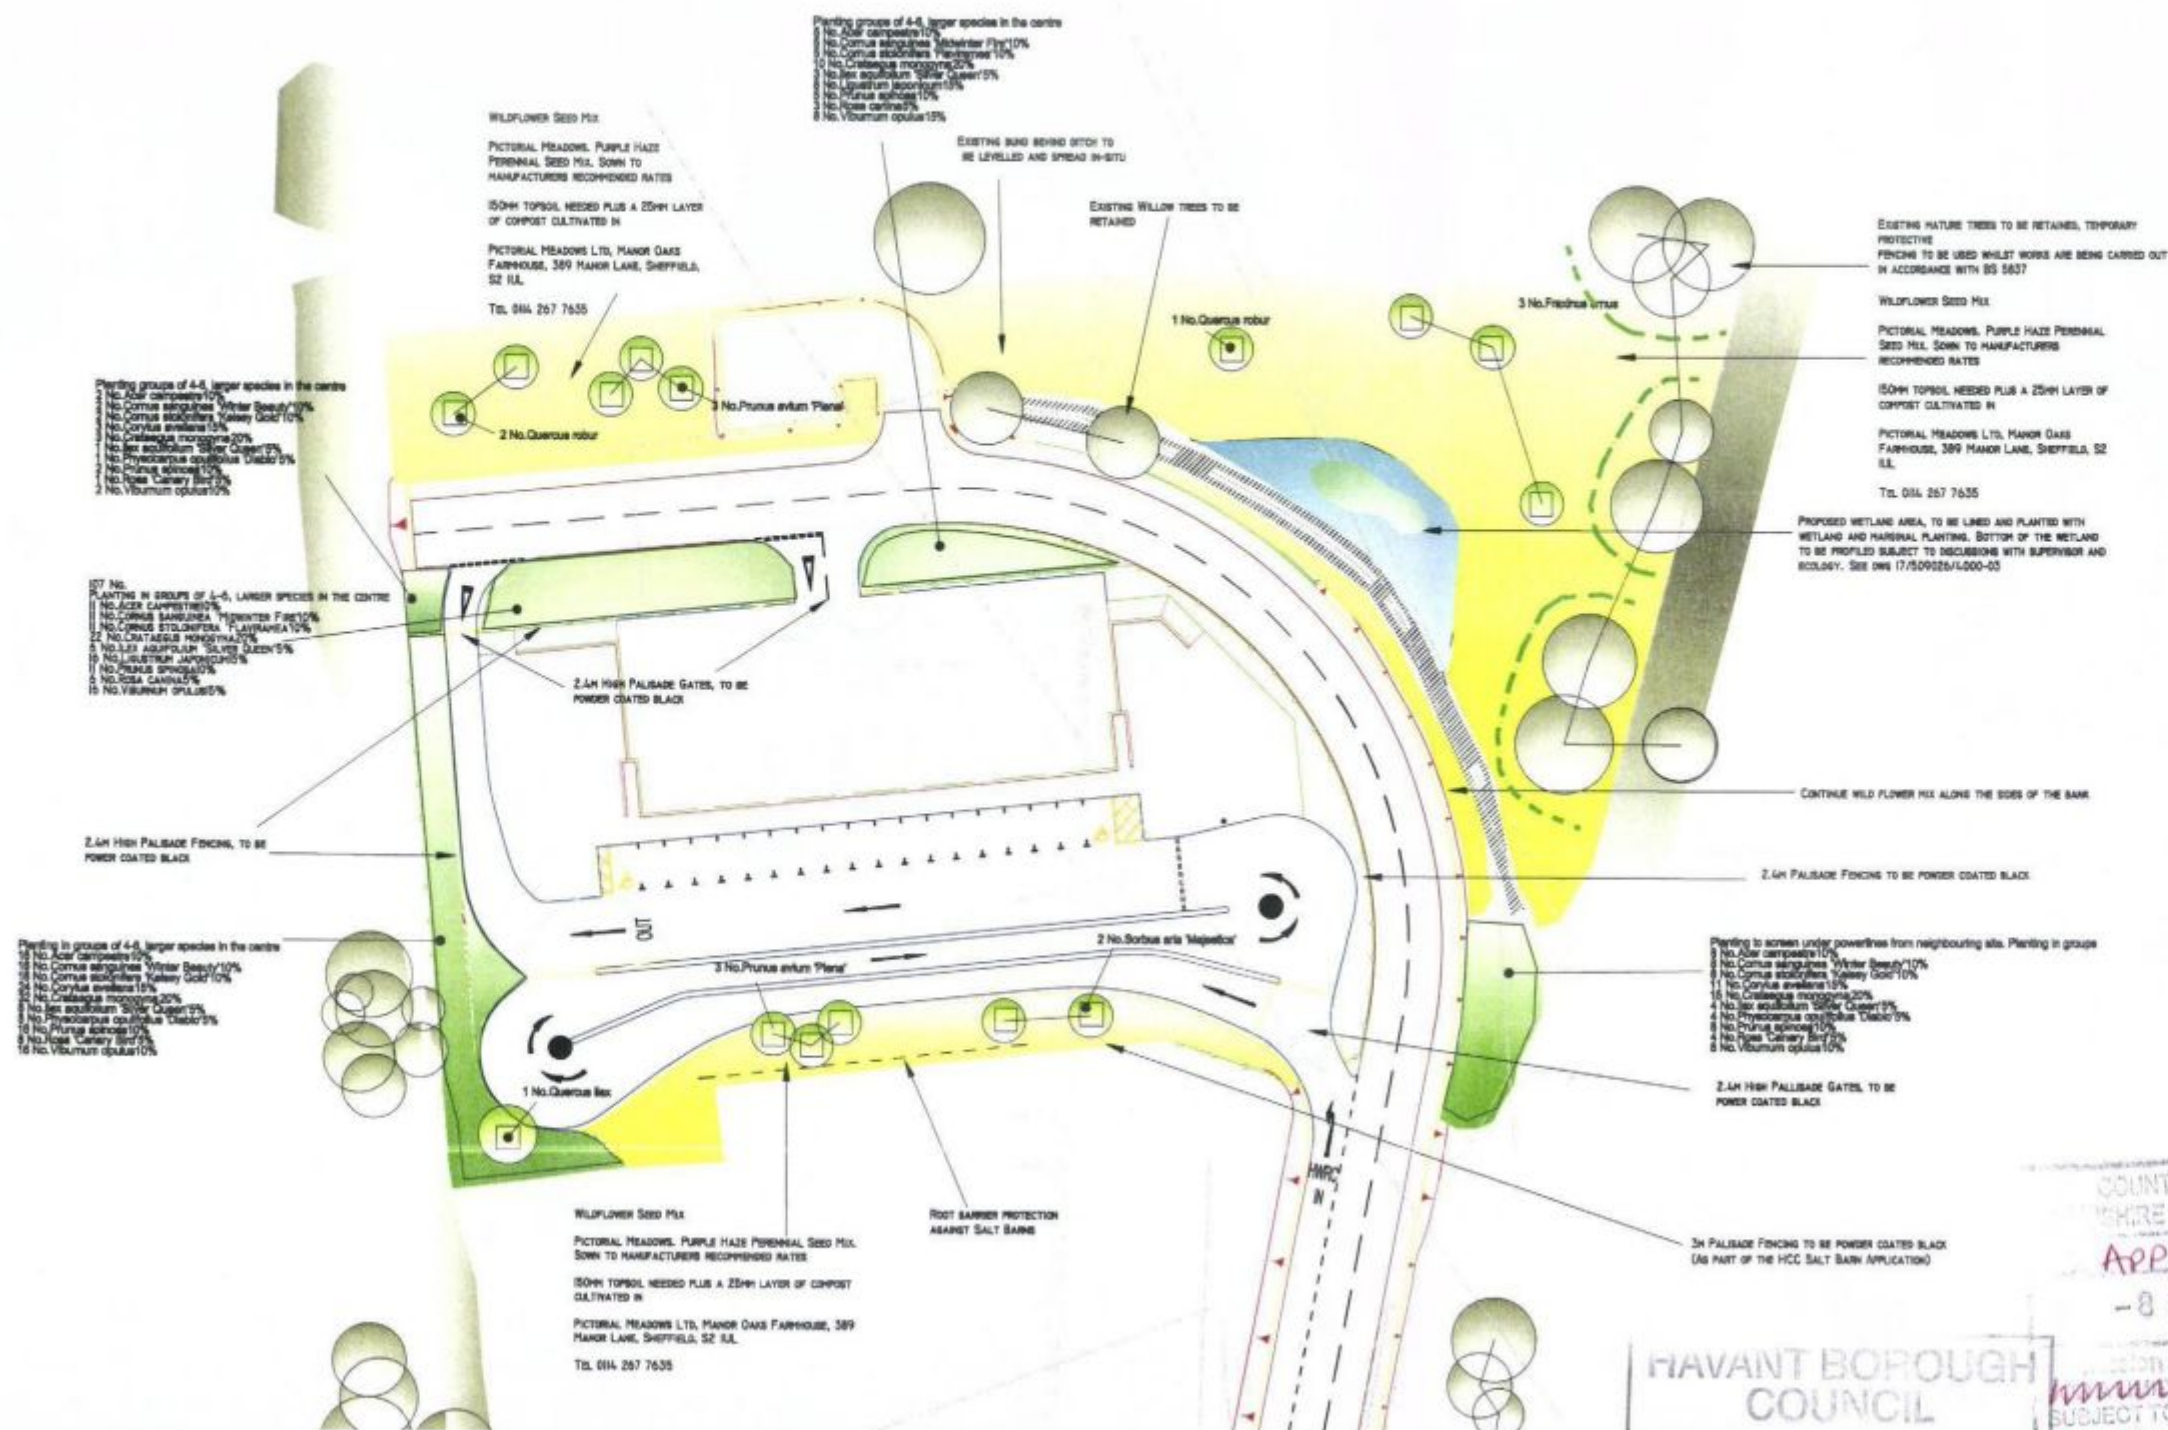

NOTES

- THIS DRAWING IS TO BE READ IN CONJUNCTION WITH ALL LANDSCAPE DOCUMENTS.



HAVANT HWRC

LANDSCAPE PROPOSALS

Ref: 17/509026/4000-01
dwg no: 01/E
scale: NTS
date: November 2011
drawn by: TC

