


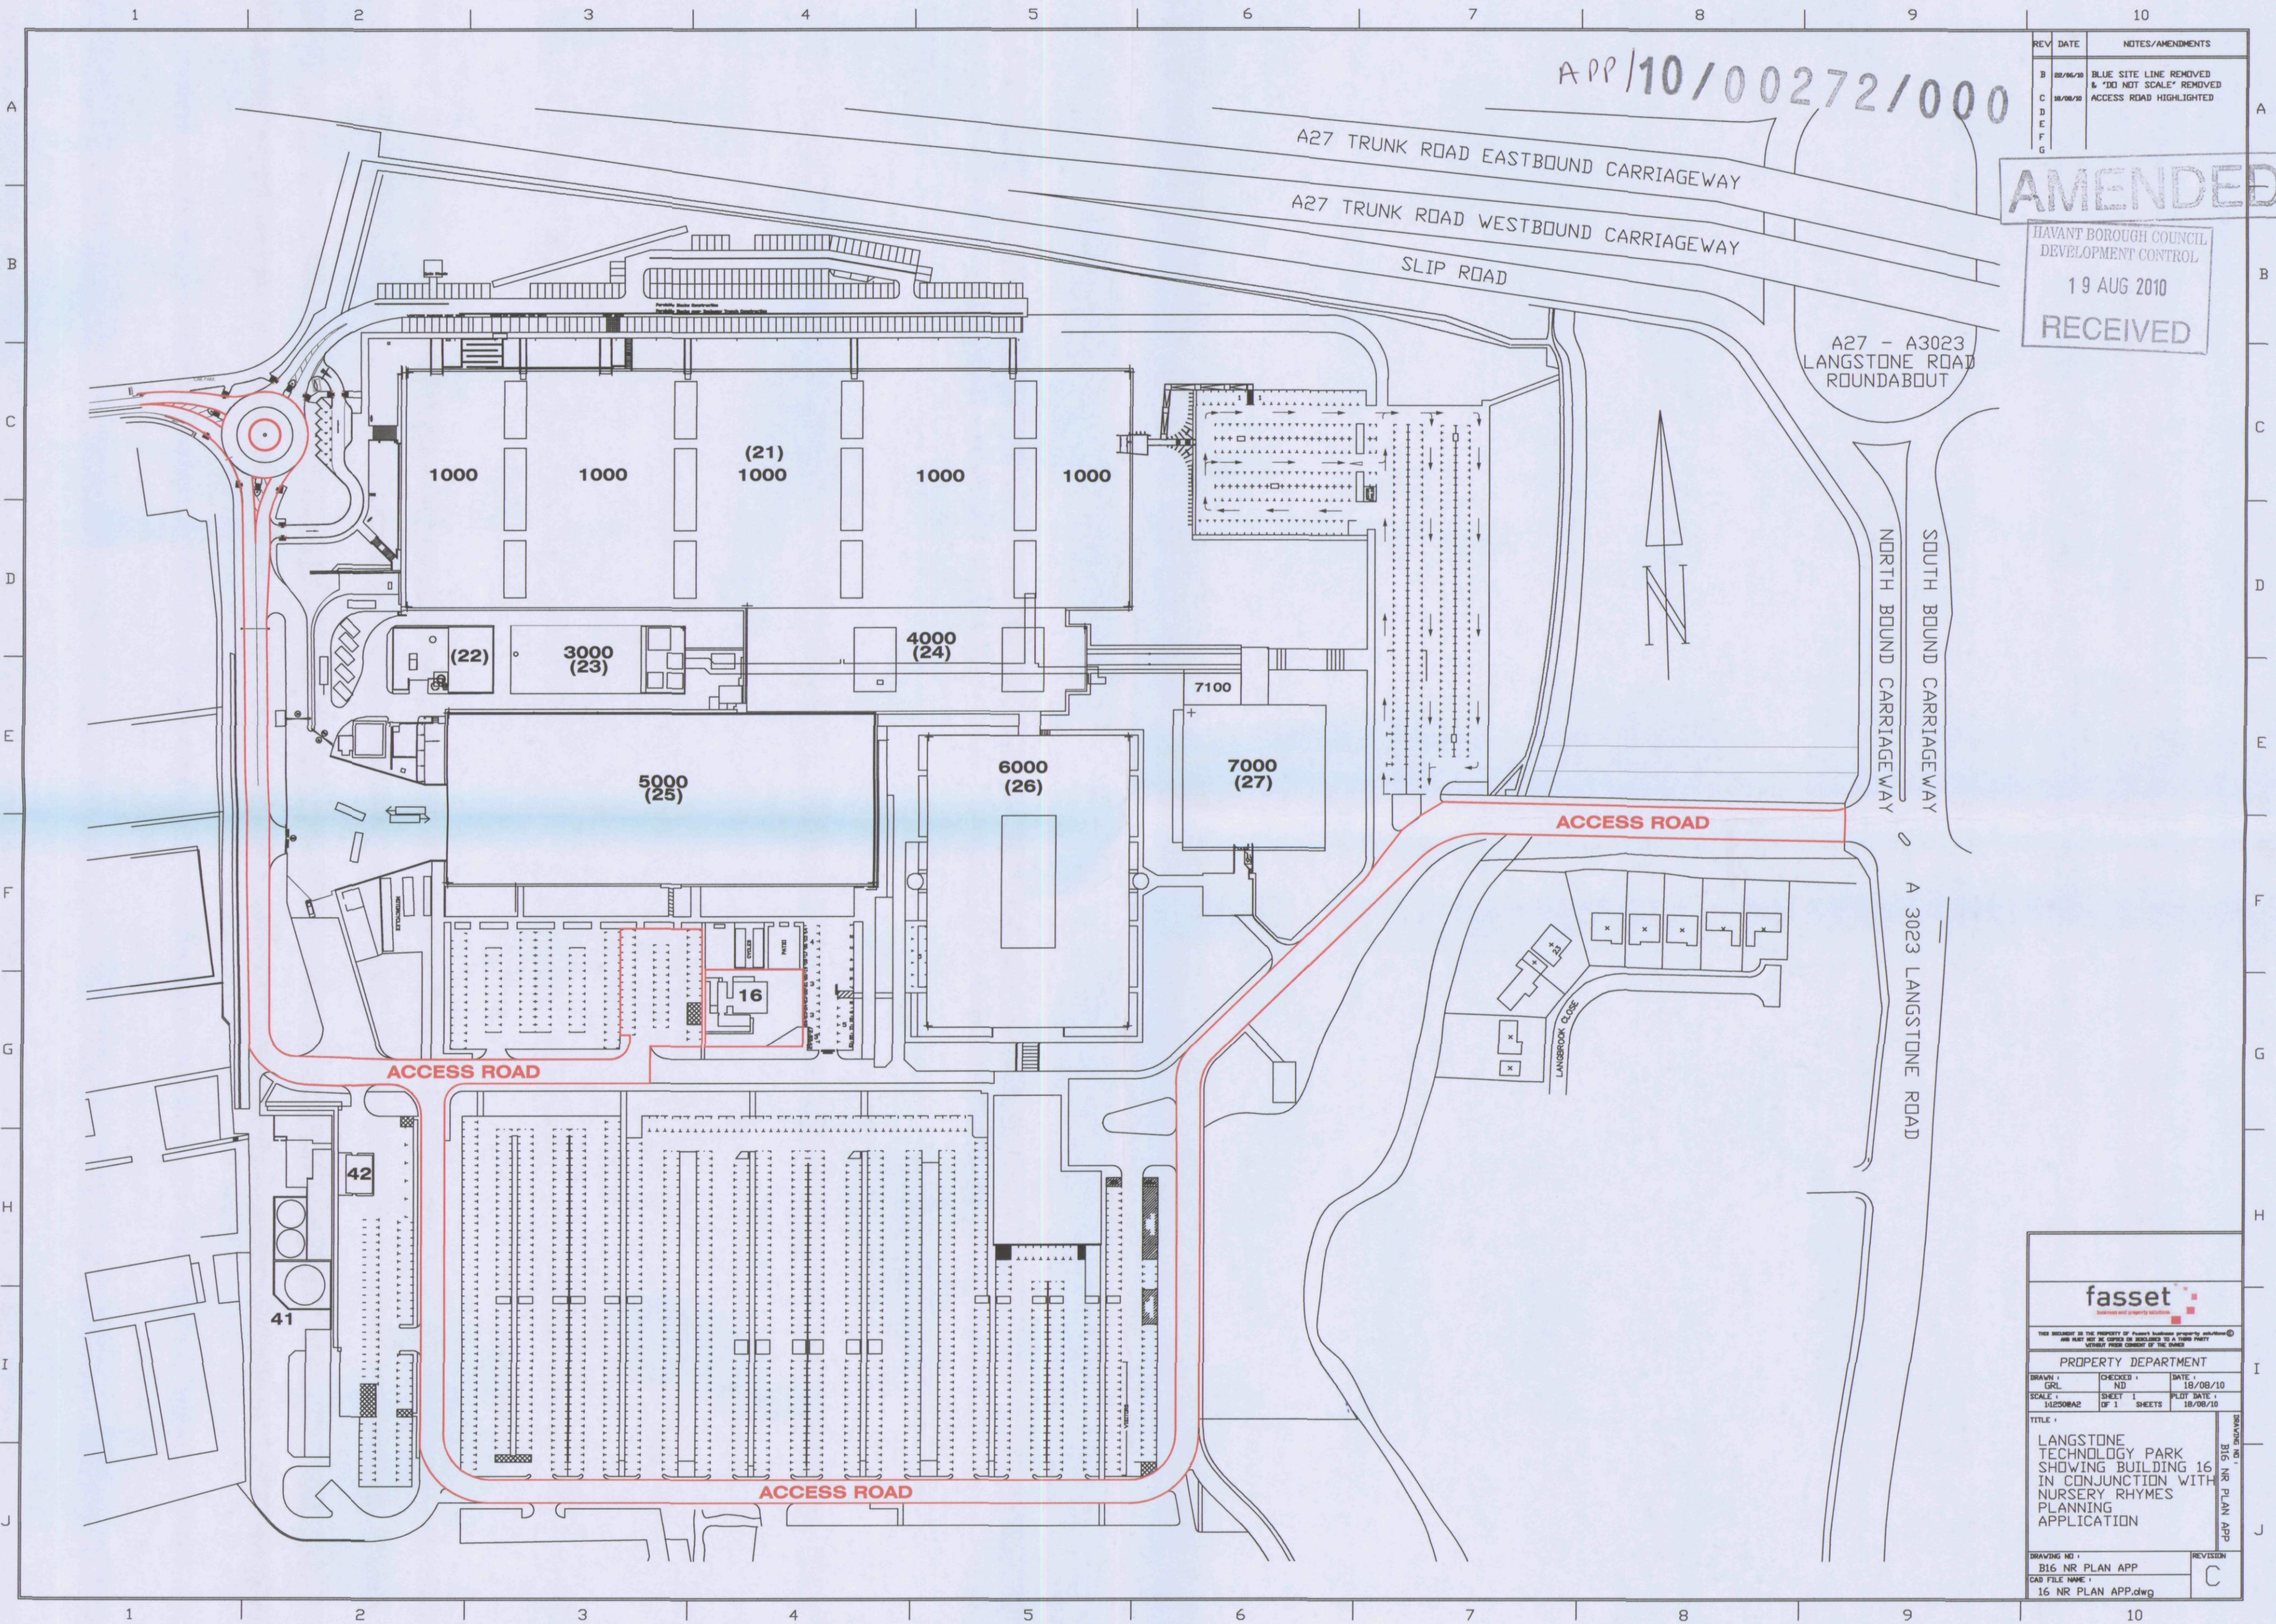

APP/10/00272/000

REV	DATE	NOTES/AMENDMENTS
B	08/06/10	BLUE SITE LINE REMOVED
C	18/08/10	& "DO NOT SCALE" REMOVED
D		ACCESS ROAD HIGHLIGHTED
E		
F		
G		

AMENDED

HAVANT BOROUGH COUNCIL
DEVELOPMENT CONTROL
19 AUG 2010
RECEIVED

fasset business and property solutions			
THIS DOCUMENT IS THE PROPERTY OF FASSET BUSINESS AND PROPERTY SOLUTIONS AND MUST NOT BE COPIED OR REPRODUCED IN ANY MANNER WITHOUT THE WRITTEN CONSENT OF FASSET.			
PROPERTY DEPARTMENT			
DRAWN BY: GRL	CHECKED BY: ND	DATE: 18/08/10	DRAWING NO.: B16 NR PLAN APP
SCALE: 1:12500	SHEET OF 1	PLAT DATE: 18/08/10	
TITLE: LANGSTONE TECHNOLOGY PARK SHOWING BUILDING 16 IN CONJUNCTION WITH NURSERY RHYMES PLANNING APPLICATION			
DRAWING NO.: B16 NR PLAN APP			REVISION: C
CAD FILE NAME: 16 NR PLAN APP.dwg			