
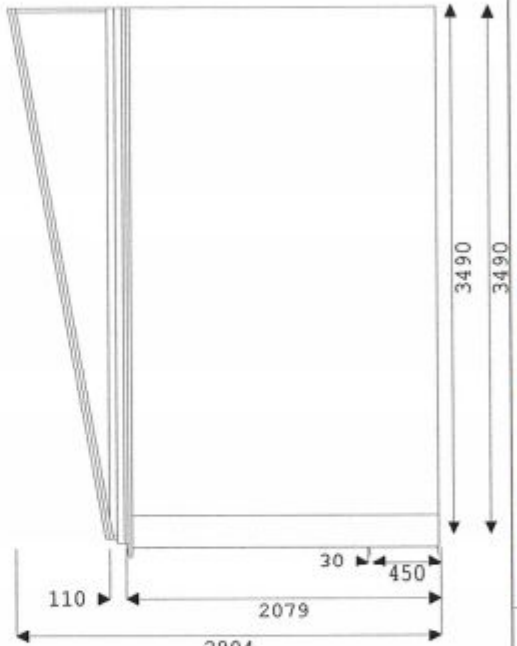
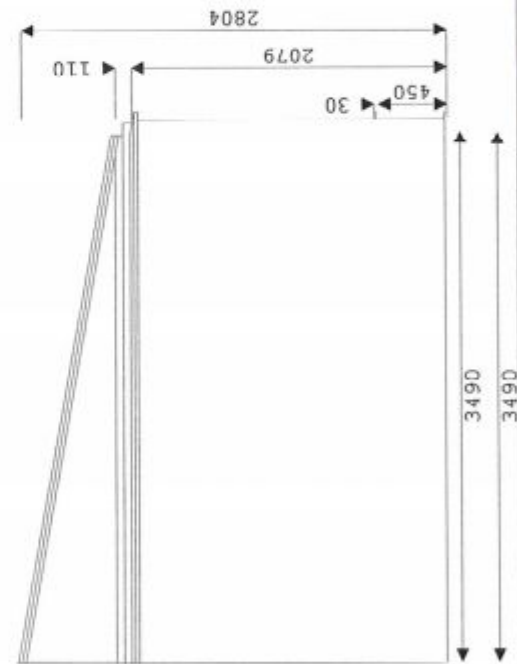
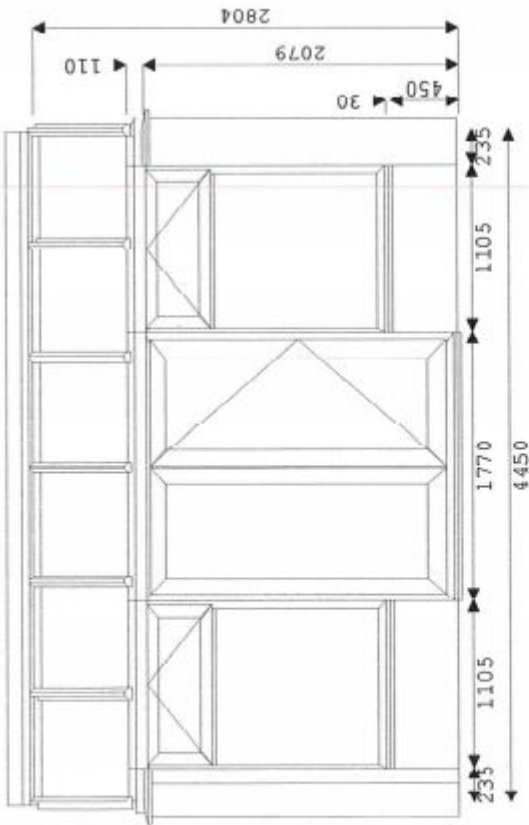


PERMIT

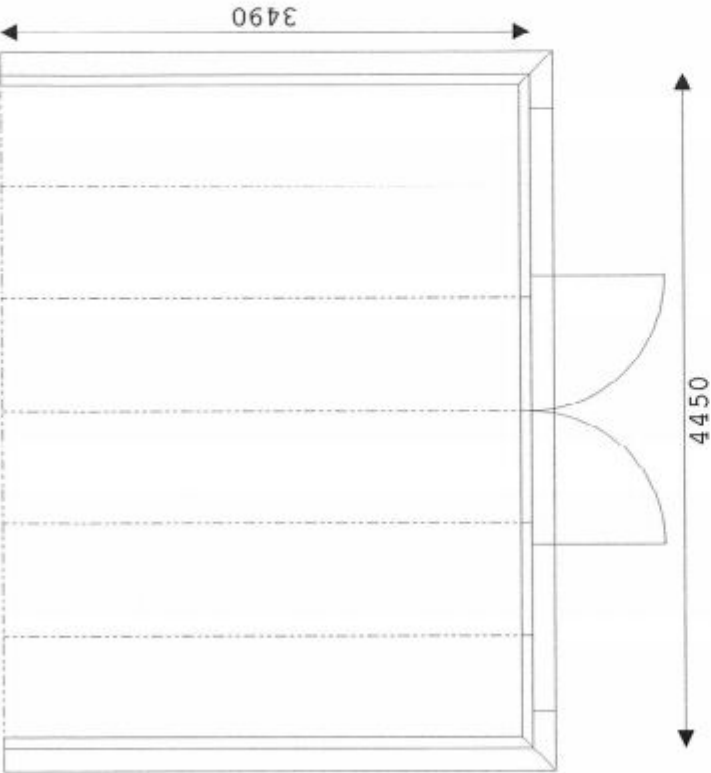

Date: 22/11/2011 - Drawn By: Chris

Please note all dimensions in mm.
Dimensions to internal eaves beam.
Frames conform to BS5750.
All glazing to BS6399.

Ref: Proposed Conservatory
Customer: Ms Amanda Clarke
16 Spinnay Close, Cowplain,
Waterlooville, PO8 8QU,
Tel:

LeanTo Standard Square Ends
Drawing Scale: 1:50
Volume: 37.0 Cubic Metres
Floor Area to internal wall: 14.0 square metres
Base Area to external wall: 17.0 square metres