Eaves Detail 1:5

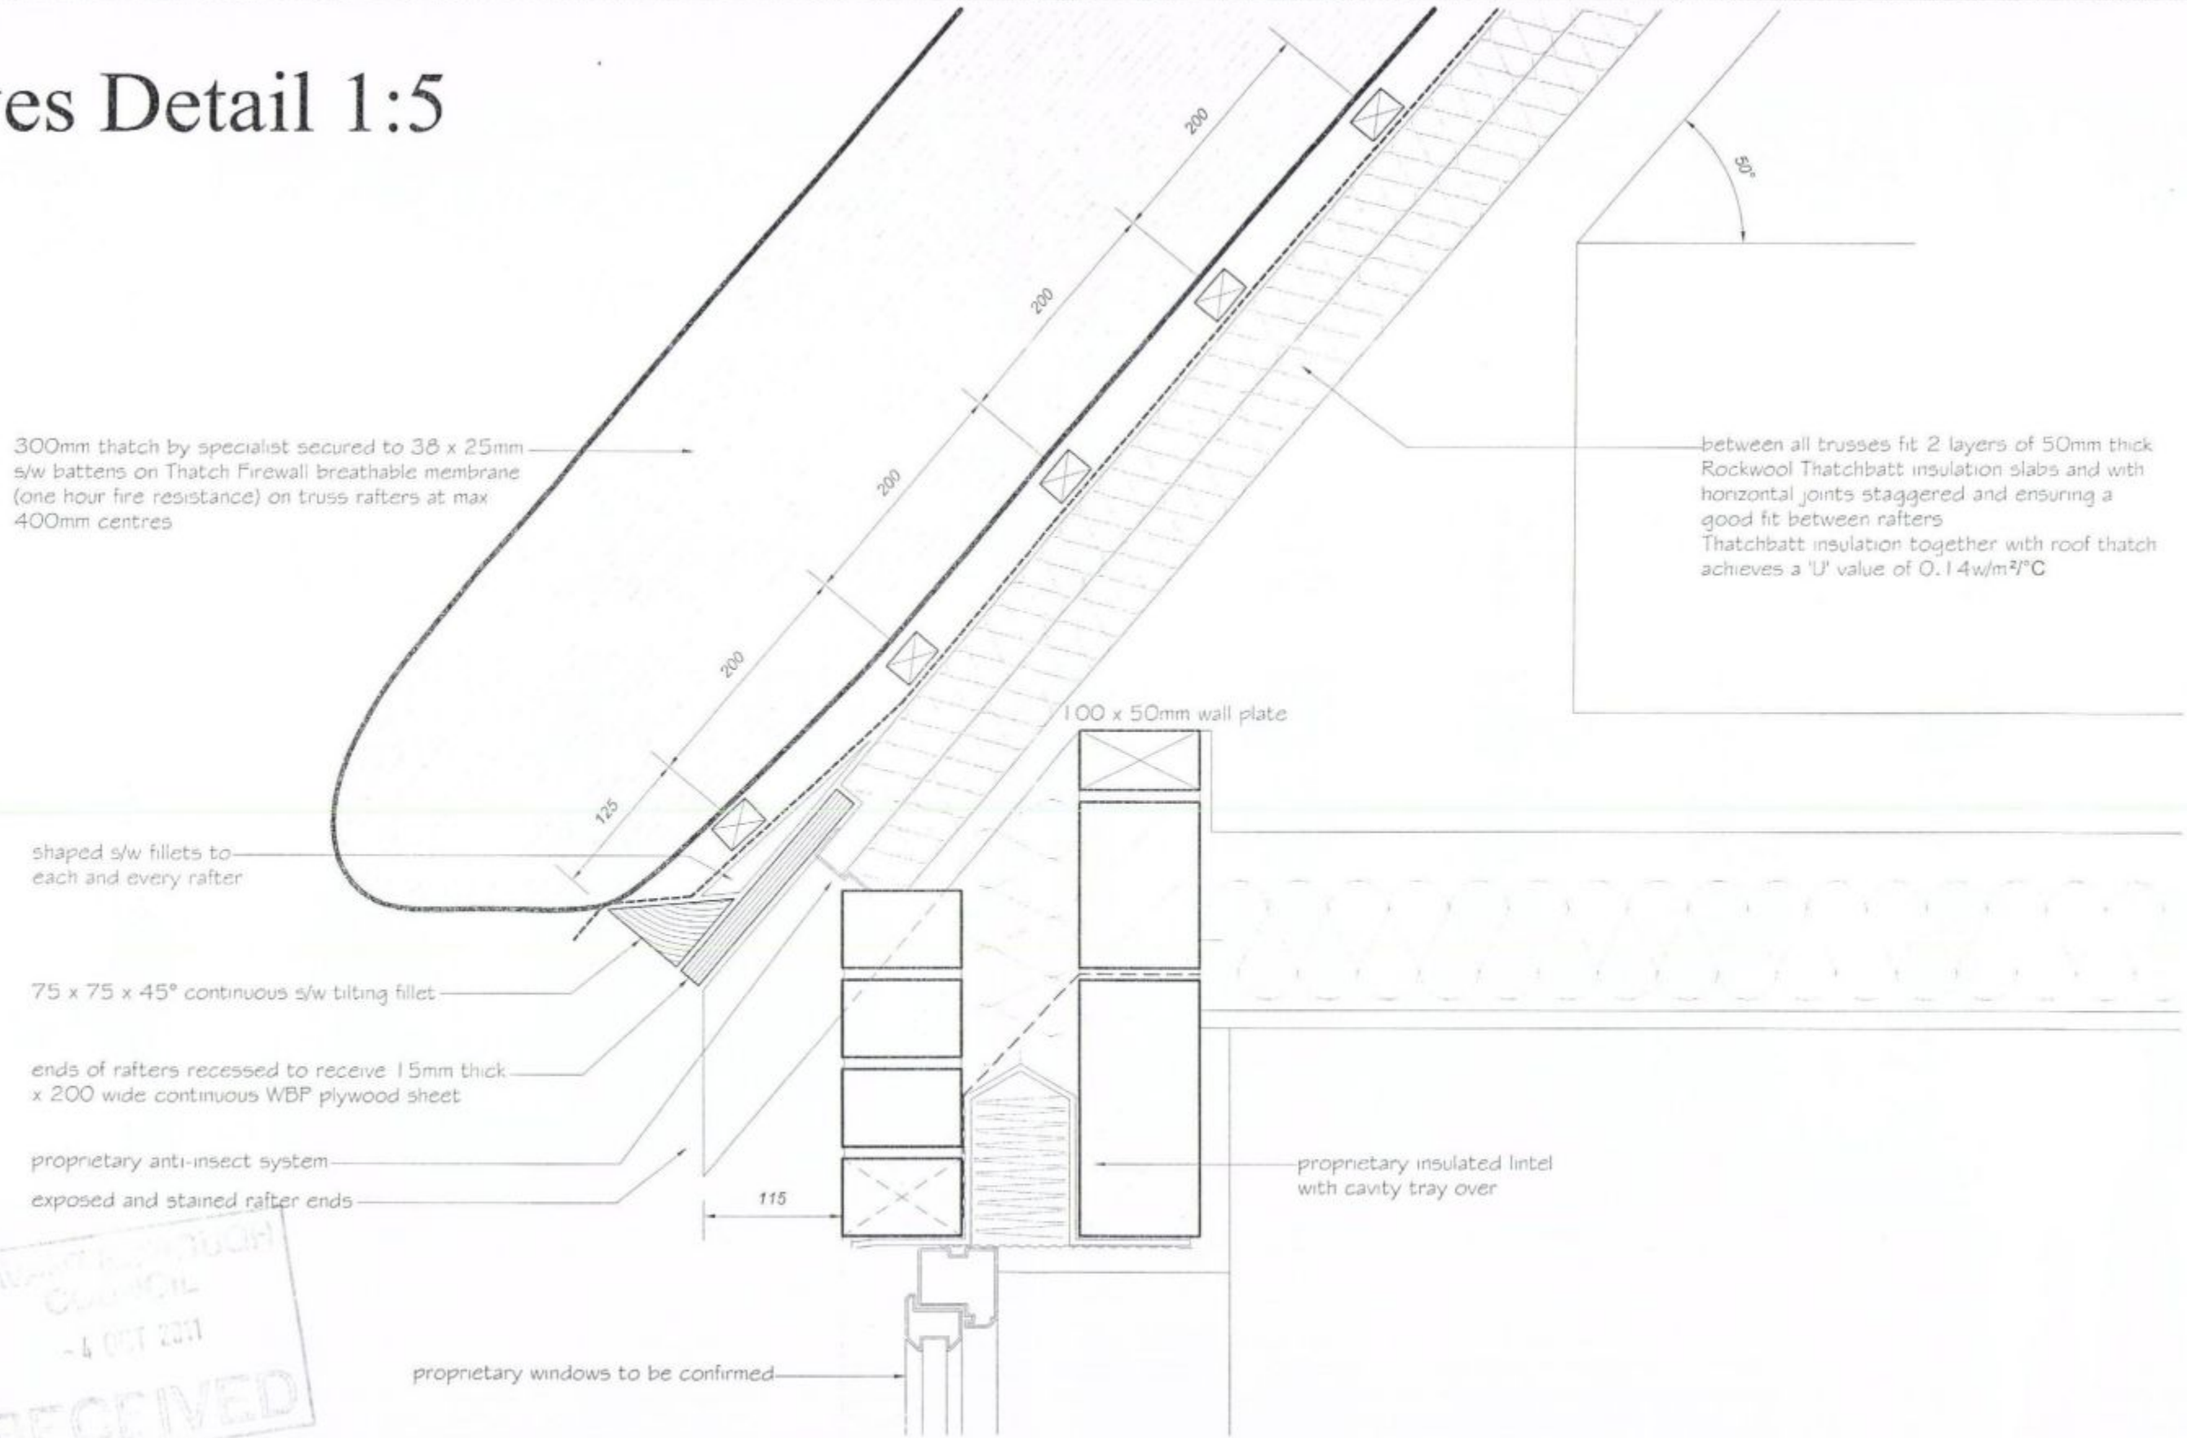

RECEIVED
- 4 OCT 2017

Revisions