



PERMIT

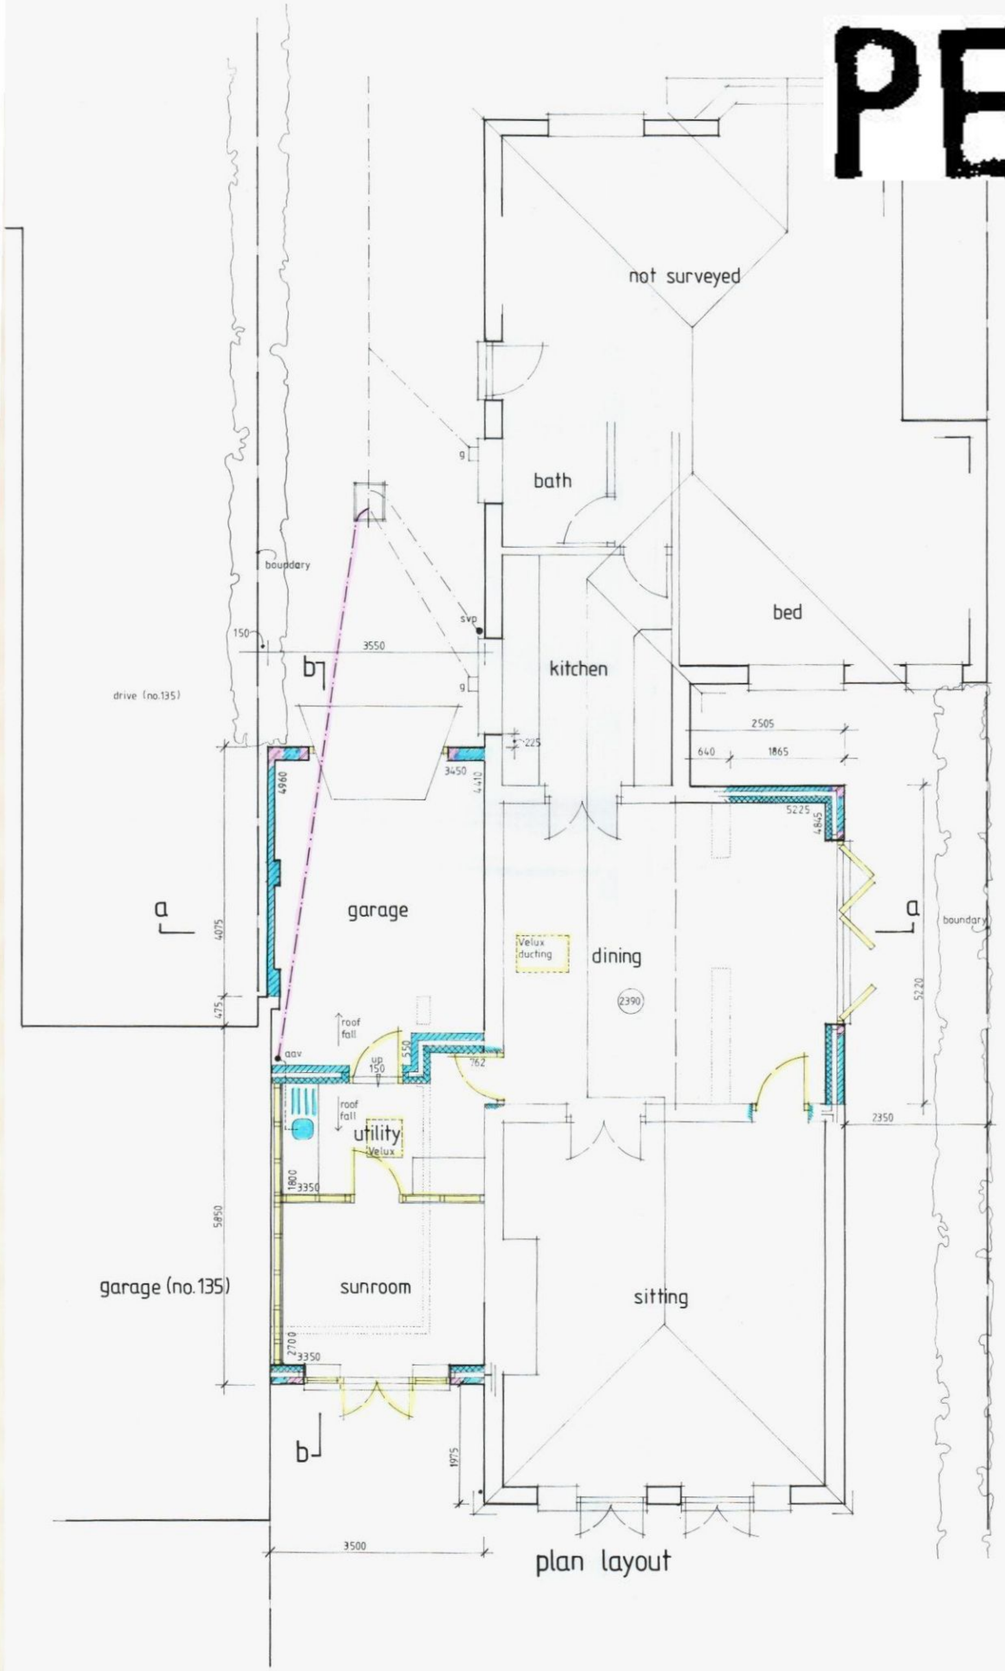


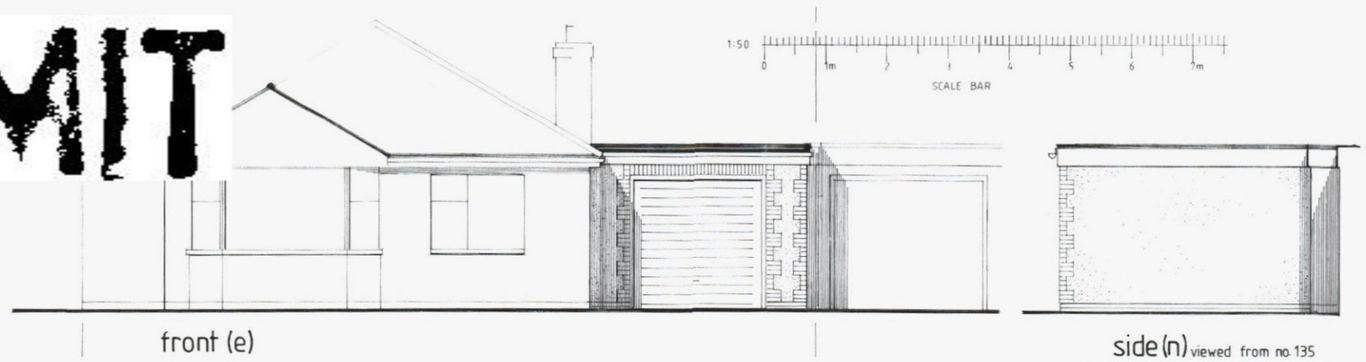


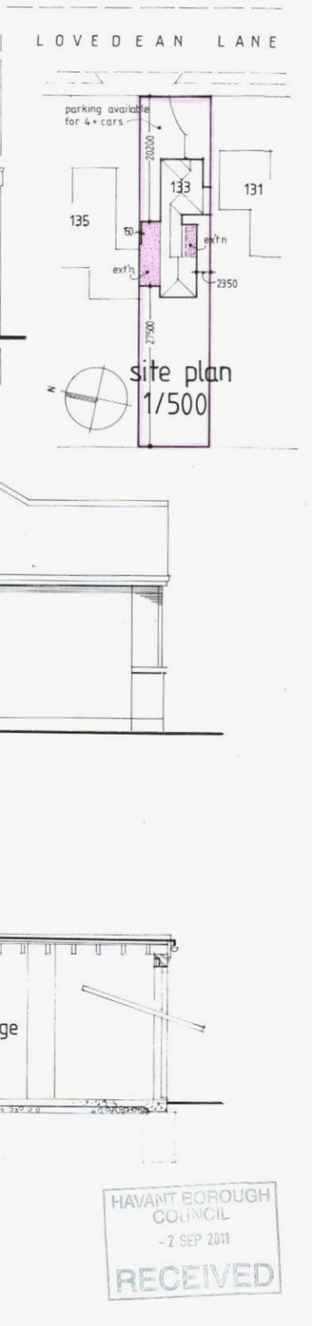

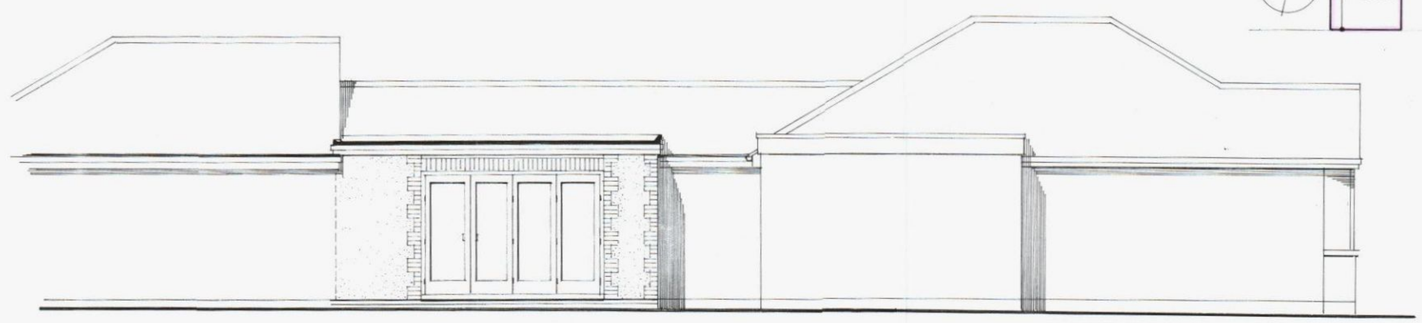



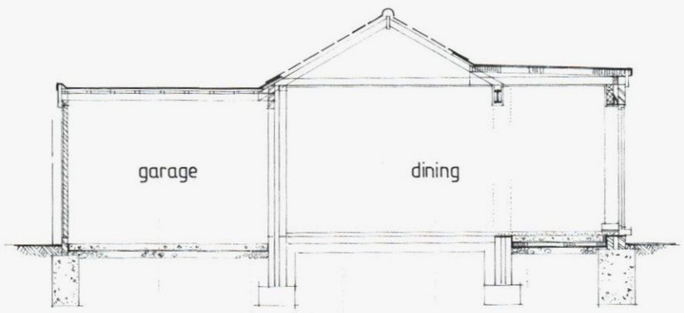

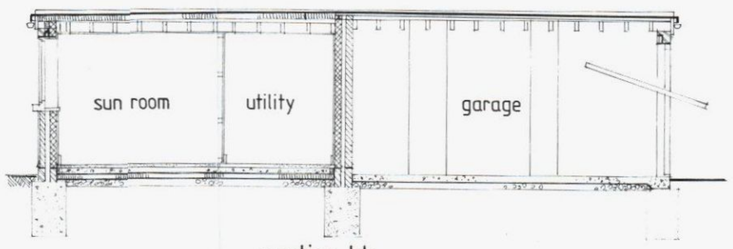

HAVANT BOROUGH COUNCIL
- 2 SEP 2011
RECEIVED

PROPOSED ADDITIONS, 133 LOVEDEAN LANE, LOVEDEAN, HAMPSHIRE, PO8 9RW, FOR MR. & MRS. R. BUTLER. Scale: 1/50. Drawing. no. 11/12/2. August 2011.