



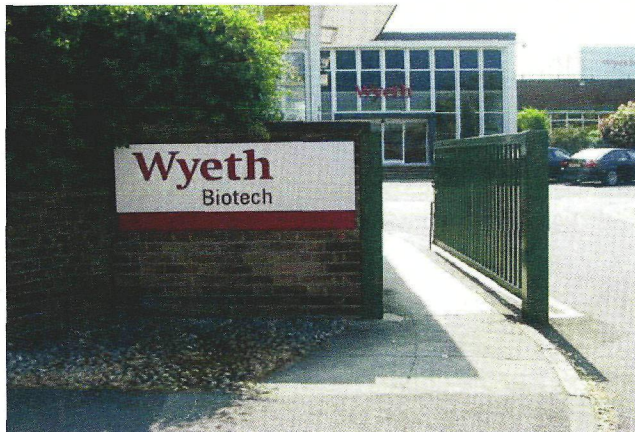

EXISTING SIGN

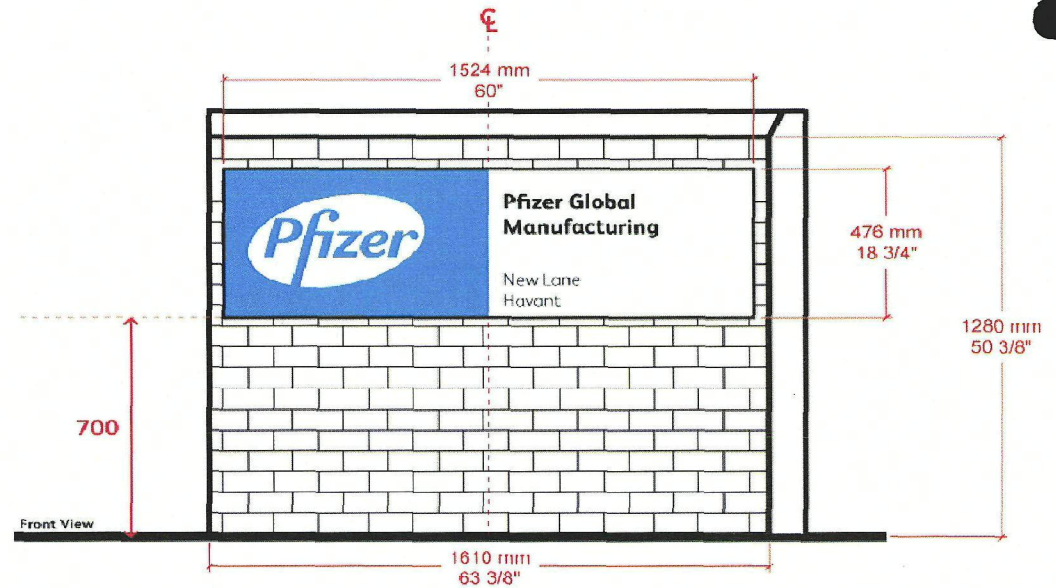

NEW SIGN



LOCATION SKETCH

SPECIFICATION / ADDITIONAL INFORMATION

SIGN CODE: W-60 1524x476
DESCRIPTION: Non-Illuminated Wall Sign

OVERALL DIMS: 1520x615
REMEDIAL / SITEWORKS: Remove sign and make good mounting surface. New sign to be positioned in same location as existing sign. Install sign level and square


ADDITIONAL NOTES: Building ID's

B.O.H.
PERMIT

SIGN #: N01 QTY: 2

RECEIVED
05 AUG 2010
HAVANT BOROUGH COUNCIL

	SIGN FAMILY	PROJECT #: 51903	SUBMITTAL IS: ☐ APPROVED ☐ APPROVED AS NOTED ☐ REVISED AND RESUBMIT		DATE: Rev. 1: Rev. 2: Rev. 3: Rev. 4: Rev. 5:	Rev. 6: Rev. 7: Rev. 8: Rev. 9: Rev. 10: Rev. 11:	REVISION NOTES:	SCALE: DRAWN BY: DE PAGE #: 013	
	ADDRESS: New Lane CITY/STATE: Havant ZIP: UK	LOCATION #: 550	CLIENT CONTRACTOR DATE		Drawings are the exclusive property of Icon Identity Solutions Inc. Any unauthorized use or duplication is not permitted.				

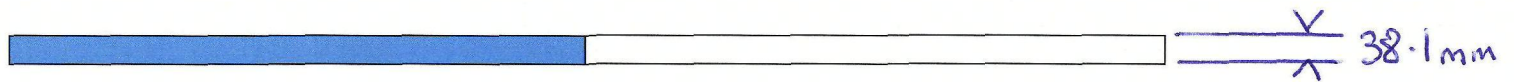

124 mm




**Pfizer Global
Manufacturing**

New Lane
Havant

44 mm

37 mm

W-60

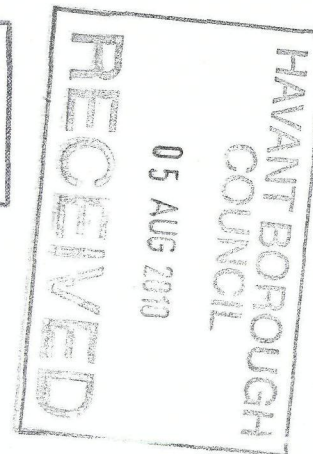


Sign N° 1

RECEIVED
05 AUG 2010
HAVANT BOROUGH
COUNCIL

AREA/WEIGHT
SIGN SQUARE
FOOTAGE: 7.8 sq. ft.
ESTIMATED SIGN
WEIGHT: 20 LB.

BILL OF MATERIALS


No.	QTY.	PART #	DESCRIPTION	SPECIFICATIONS
3	8 ft.	ALA125006	ALUMINUM ANGLE	125" X 1 1/4" X 1 1/4" X 10'
11	AS REQ'D	ALS090002	ALUMINUM SHEET	.090" X 60" X 120", 3003-H14
50	AS REQ'D	-	PANT. WHITE	TO MATCH "PFIZER" WHITE, SATIN FINISH
51	AS REQ'D	-	PANT. BLUE	TO MATCH PANTONE PROCESS BLUE C
55	AS REQ'D	VNL772500	VINYL, WINDOW WHITE	#7725-10 (48" X 50 YDS)
56	AS REQ'D	-	VINYL, BLUE	TO MATCH PANTONE PROCESS BLUE C
57	AS REQ'D	-	VINYL, BLACK	TO MATCH "PFIZER" BLACK
70	4	-	ANCHOR BOLT	1/4"-20 X 3", MINIMUM EMBEDMENT 2"
78	8	-	SCREW, SM PHILLIPS	#8 X 3/4" FLAT TYPE "AB" ZINC
88	4	-	HOLE, 3/8"	TO ACCEPT 1/4" ANCHOR BOLT
90	-	-	UNION LABEL	LABEL LOCATION
91	-	-	FIRST SURFACE APPLIED	-
95	-	-	1 1/2" DEEP PAN - ACE	-
96	-	-	PANT SCREWS HEADS	TO MATCH BACKGROUND
97	-	-	FONT TO BE DETERMINED	BOLD
98	-	-	FONT TO BE DETERMINED	NORMAL

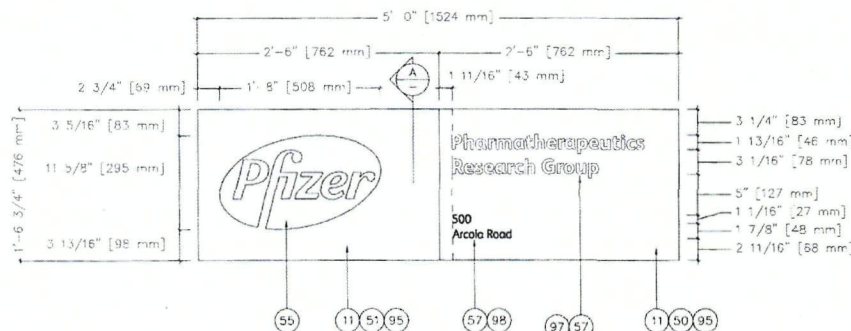


NOTE: VINYL LAYOUT
SHOWN FOR GRAPHICAL
REPRESENTATION ONLY.
SEE ARTWORK FOR
PRODUCTION

ELEVATIONS

SCALE: 3/4"=1'-0"

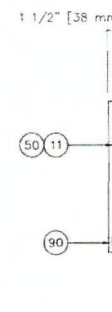

TOLERANCE: ± 1/16" ON
ALL DIMENSIONS

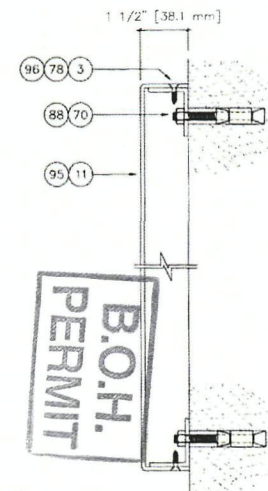

DESIGN LOADS:
2006 INTERNATIONAL
BUILDING CODE
ASCE 7-05
90 mph, EXPOSURE C.

SECTION

SCALE: 3/4"=1'-0"

Sign No 1

icon
Identity Solutions
1418 ELMHURST RD.
ELK GROVE VILLAGE
ILLINOIS 60007
SIGN ID: W-60


TITLE
1'-6 3/4" X 5'-0" NON ILLUMINATED WALL
SIGN
DRAWINGS ARE THE EXCLUSIVE PROPERTY OF ICON IDENTITY SOLUTIONS INC. ANY
UNAUTHORIZED USE OR REPLICATION IS NOT PERMITTED. THIS DESIGN IS INTENDED FOR USE
BY THE ICON COMPANIES AND THEIR APPROVED VENDORS IN FABRICATION, ASSEMBLY AND
INSTALLATION. ICON MAKES NO CLAIM TO ANY STRUCTURAL, ELECTRICAL, MECHANICAL OR
FOUNDATION ENGINEERING IF THIS DESIGN IS USED OUTSIDE OF THE ICON COMPANIES AND
THE APPROVED VENDORS.

LOCATION: VARIOUS
LOCATION No.: -
REQUEST No.: 83785
DRAWN BY: RYAN MCQUEEN
DATE DRAWN: 03/25/10
DRAWING SCALE: 3/4" = 1'-0"

Pfizer
APPROVED BY: [Signature] DATE: 3/26/10
FILE: PFIO126A SHEET: 1/1



EXISTING SIGN

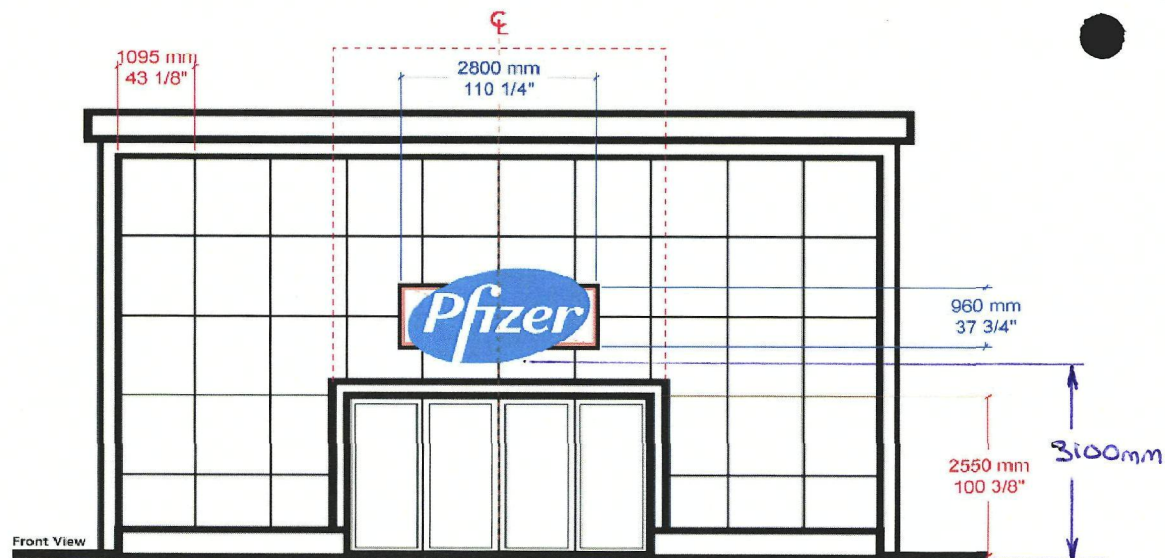

NEW SIGN

LOCATION SKETCH

SPECIFICATION / ADDITIONAL INFORMATION

SIGN CODE: I-LOGO-60-B 2623x1524
DESCRIPTION: Illuminated Logo Wall Sign

OVERALL DIMS: 2800x960
REMEDIAL / SITEWORKS: Remove sign and landscape as appropriate. New sign to be positioned in same location as existing sign. Install sign level and square


ADDITIONAL NOTES: Built-Up letters with Red PVC front face set in Metallic Rails

SIGN #:

N02

QTY:

1

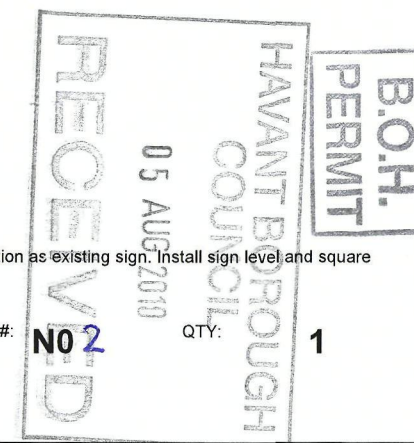


	SIGN FAMILY		PROJECT #:	SUBMITTAL IS:		DATE:	Rev. 6:	REVISION NOTES:	SCALE:	
	ADDRESS: New Lane CITY/STATE: Havant ZIP: UK		PROJECT #: 51903	☐ APPROVED ☐ APPROVED AS NOTED ☐ REVISED AND RESUBMIT		Rev. 1: Rev. 2: Rev. 3: Rev. 4: Rev. 5:	Rev. 7: Rev. 8: Rev. 9: Rev. 10: Rev. 11:		DRAWN BY: DE	
			LOCATION #: 550	CLIENT CONTRACTOR: _____ DATE: _____ Drawings are the exclusive property of Icon Identity Solutions Inc. Any unauthorized use or duplication is not permitted.						

640 mm




Sign N° 2

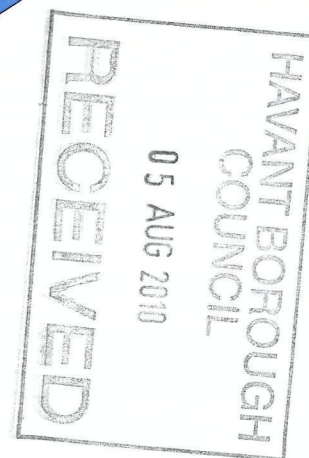


> 203 mm <



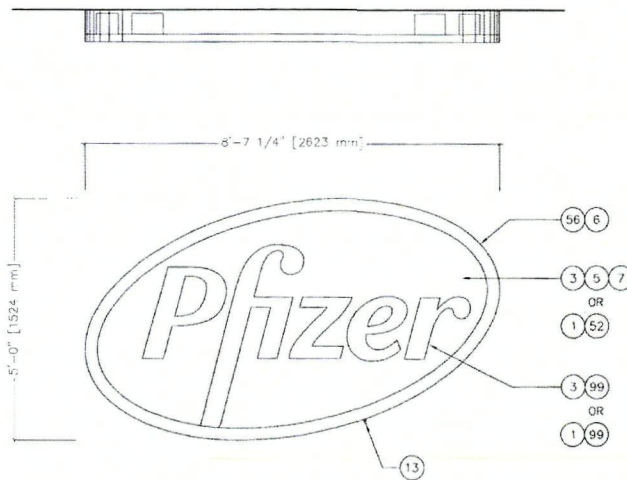

ELEVATIONS

SCALE: 3/8"=1'-0"

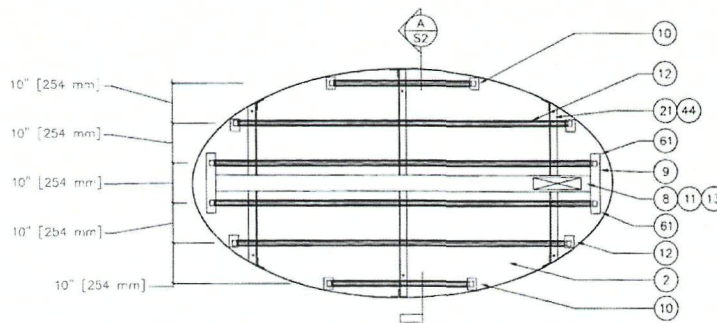

FRAMING/LAMPING (ROTATED 11° FOR CLARITY)

SCALE: 3/8"=1'-0"

THIS SIGN TO
BEAR THIS MARK
 Icon Identity Solutions
ELECTRIC SIGN

AREA/WEIGHT

SIGN SQUARE FOOTAGE:
48 sq. ft.
ESTIMATED SIGN WEIGHT:
450 lb.

DESIGN LOADS:
2008 INTERNATIONAL
BUILDING CODE
ASCE 7-05
90 mph, EXPOSURE C,
SOIL RESISTANCE 200
PSF/FT

NOTE: VINYL LAYOUT
SHOWN FOR GRAPHICAL
REPRESENTATION ONLY.
SEE ARTWORK FOR
PRODUCTION.

FOR LOGO-B USE THE BLUE
BACKGROUND (ITEM #5) AND
BLUE FILLER (ITEM #6)
FOR LOGO-W USE THE WHITE
BACKGROUND (ITEM #1) AND
BLUE FILLER (ITEM #6).
DAY COLORS.

TOLERANCE: ± 1/16" ON
ALL DIMENSIONS

SIGN INTERIOR TO BE
PAINTED GLOSS
ENAMEL WHITE FOR
MAXIMUM REFLECTIVITY

NOTE: SIGN IS TO BE WIRED WITH 14
GAGE STRANDED 1,000 WIRE THHN PER
DIAGRAM ON BALLAST. ELECTRICAL LEADS
TO BE 14 GAGE SOLID 600 V WIRE THHN.
SIGN MUST BE GROUNDED WITH 14 GAGE
SOLID 600 V GREEN WIRE THHN.

ELECTRICAL

LAMPS	(2) F961-12 C.W.H.O.
	(2) F84T-12 C.W.H.O.
	(2) F36T-12 C.W.H.O.
BALLAST	(1) ESR848-46 (SIGNA)
AMPS	3.41
V.A.	120 VOLTS WATTS 408
CIRCUITS	1-20 AMP

BILL OF MATERIALS

No.	QTY.	DESCRIPTION	SPEC.
1	AS REQ'D	3/16" THICK #7328 WHITE HIGH IMPACT ACRYLIC (1.21 Lb./sq.ft.)	
2	2.25	0.090" X 4' 0" X 10'-0" ALUMINUM THICK SHEET (1.287 Lb./sq.ft.)	3003
3	AS REQ'D	3/16" THICK CLEAR HIGH IMPACT ACRYLIC FACE (1.21 Lb./sq.ft.)	
4	AS REQ'D	WHITE BLOCKOUT MAT: VINYL 3M#3635-20B, APPLIED TO FACE FIRST SURFACE	
5	AS REQ'D	DUAL COLOR VINYL TO MATCH PANTONE PROCESS BLUE C, APPLIED FIRST SURFACE	3M
6	AS REQ'D	PAINT TO MATCH PANTONE PROCESS BLUE C, SATIN FINISH	
7	AS REQ'D	WHITE DIFFUSER VINYL 3M#3635-70, APPLIED TO SECOND SURFACE	
8	10 ft.	4" EXTRUSION RACEWAY w/ .050" ALUM. COVER (0.97 Lb./ft.)	ALUM.
9	8 ft.	2" EXTRUSION RACEWAY w/ .050" ALUM. COVER (0.48 Lb./ft.)	ALUM.
10	2	FJ6T12 C.W.H.O. LAMP (12 000 HR. RATED AVERAGE LIFE)	
11	1	BALLAST: SEE ELECTRICAL CHART FOR DETAILS	
12	2	F84T12 C.W.H.O. LAMP (12 000 HR. RATED AVERAGE LIFE)	
13	1	SAFETY SWITCH (TOGGLE -- 20 AMPS)	
21	63 ft.	1 1/2" X 1 1/2" X 1/4" ALUMINUM ANGLE	6061-16
24	25 ft.	1/2" X 1/2" ALUMINUM BAR	6061
31	6	1/2" Ø ANCHOR (TYPE TO FIT WALL CONDITIONS)	
35	AS REQ'D	#8 X 3/4" S.S. FLAT HEAD SCREW	18/8
37	AS REQ'D	#8 X 3/4" S.S. HEX HEAD SCREW	18/8
44	6	5/8" Ø MOUNTING HOLE	
45	1	5/16" Ø DRAIN HOLES w/ LIGHT BAFFLE	
47	-	UNION, U.L. AND ELECTRICAL LABEL LOCATION	
52	AS REQ'D	NO VINYL	
56	35 ft.	3" X 1/8" THICK FORMED ALUMINUM FACE RETAINER	3003
61	2	F96T12 C.W.H.O. LAMP (12 000 HR. RATED AVERAGE LIFE)	
65	8	5 1/4" WIDE ACCESS PANELS	
70	10	3/8" X 3/4" X 3" LONG, ACRYLIC BAR (12" O.C.)	
99	-	OPAQUE COPY TO MATCH EXISTING BUILDING WALL	

Sign No 2



1410 ELMHURST RD.
ELK GROVE VILLAGE
ILLINOIS 60007

SIGN ID: IL-LOGO-60-B & W


5'-0" X 8'-7 1/4" ILLUMINATED LOGO WALL
SIGN

DRAWINGS ARE THE EXCLUSIVE PROPERTY OF ICON IDENTITY SOLUTIONS INC., ANY
UNAUTHORIZED USE OR REPRODUCTION IS NOT PERMITTED. THIS DESIGN IS INTENDED FOR USE
BY THE ICON COMPANIES AND THEIR APPROVED VENDORS IN FABRICATION, ASSEMBLY AND
INSTALLATION. ICON MAKES NO CLAIM TO ANY STRUCTURAL, ELECTRICAL, MECHANICAL OR
FOUNDATION ENGINEERING IF THIS DESIGN IS USED OUTSIDE OF THE ICON COMPANIES AND
THE APPROVED VENDORS.

LOCATION: VARIOUS
LOCATION No.: -
REQUEST No.: 83791
DRAWN BY: RYAN MCQUEEN
DATE DRAWN: 4/07/2010
DRAWING SCALE: 3/8" = 1'-0"





APPROVED: DATE: 4/16/10
FILE: PF10135A SHEET: 1/2

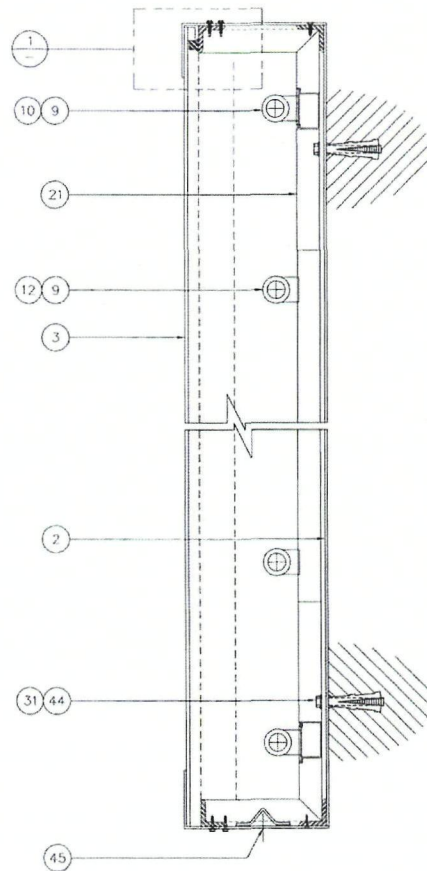


SECTION

SCALE: 1 1/2"=1'-0"

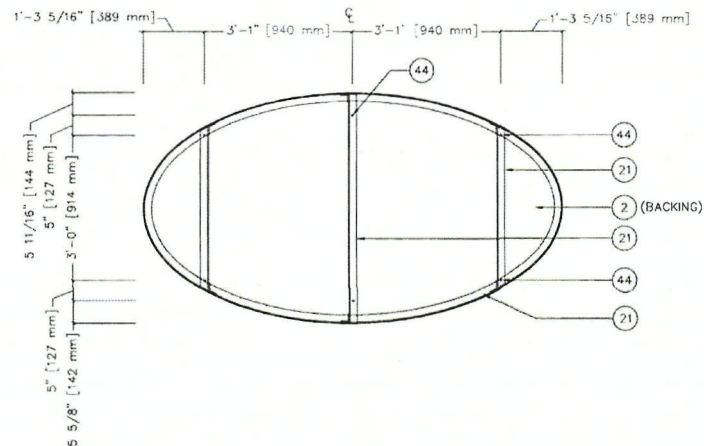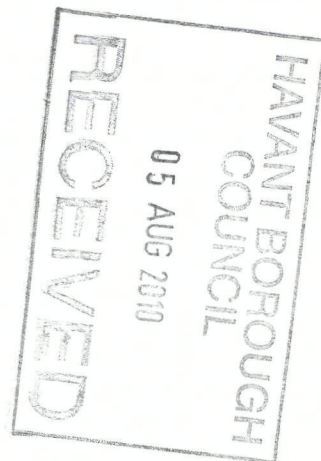


FRAMING/MOUNTING (ROTATED 11° FOR CLARITY)

SCALE: 3/8"=1'-0"

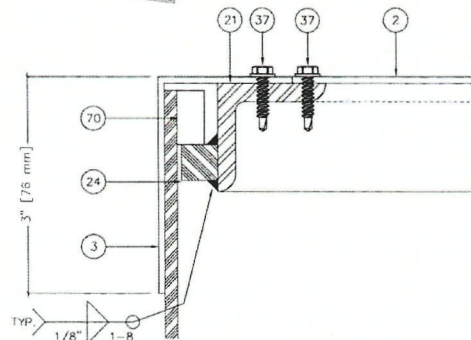

DETAIL

SCALE: HALF

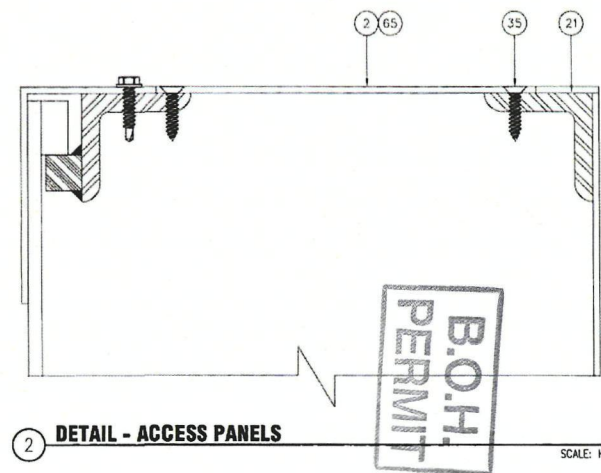

DETAIL - ACCESS PANELS

SCALE: HALF

Sign No 2

icon 1418 ELMHURST RD.
ELK GROVE VILLAGE
ILLINOIS 60007
Identity Solutions
SIGN ID: IL-LOGO-60-B & W



5'-0" X 8'-7 1/4" ILLUMINATED LOGO WALL SIGN
DRAWINGS ARE THE EXCLUSIVE PROPERTY OF ICON IDENTITY SOLUTIONS INC., ANY UNAUTHORIZED USE OR DUPLICATION IS NOT PERMITTED. THIS DESIGN IS INTENDED FOR USE BY THE ICON COMPANIES AND THEIR APPROVED VENDORS IN FABRICATION, ASSEMBLY AND INSTALLATION. ICON MAKES NO CLAIM TO ANY STRUCTURAL, ELECTRICAL, MECHANICAL OR FOUNDATION ENGINEERING IF THIS DESIGN IS USED OUTSIDE OF THE ICON COMPANIES AND THE APPROVED VENDORS.

LOCATION: VARIOUS
LOCATION No.:
REQUEST No.: 83791
DRAWN BY: RYAN MCQUEEN
DATE DRAWN: 4/07/2010
DRAWING SCALE: AS NOTED

Pfizer
APPROVED BY: [Signature] DATE: 4/14/10
FILE: PFI0135A SHEET: 2/2



EXISTING SIGN

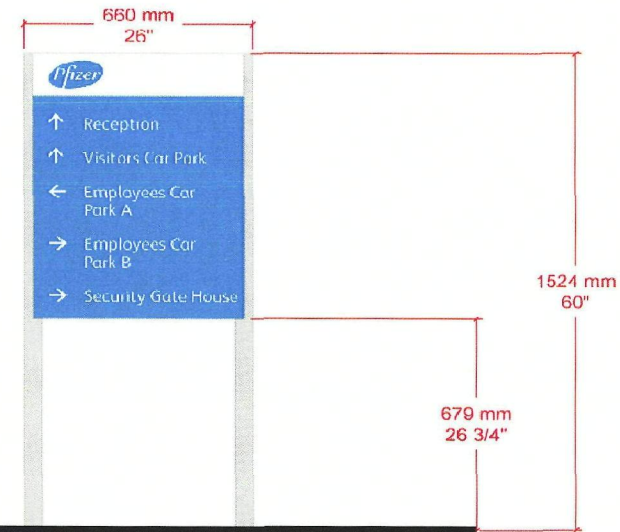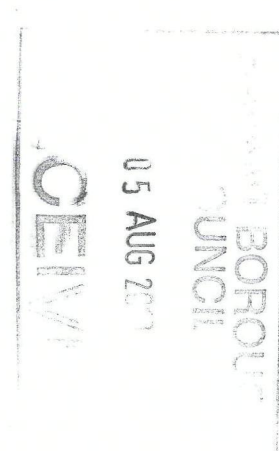

NEW SIGN

LOCATION SKETCH

SPECIFICATION / ADDITIONAL INFORMATION

SIGN CODE: D-60 660x1524
DESCRIPTION: Post and panel directional sign with secondary text

OVERALL DIMS: 3000x2800
REMEDIAL / SITEWORKS: Install sign level and square. New footing required, install sign and landscape as appropriate

ADDITIONAL NOTES: Opportunity for Branded Directional


SIGN #: **N03**

QTY: **1**



Sign N° 3

	SIGN FAMILY ADDRESS: New Lane CITY/STATE: Havant ZIP: UK	PROJECT #: 51903 LOCATION #: 550	SUBMITTAL IS: ☐ APPROVED ☐ APPROVED AS NOTED ☐ REVISED AND RESUBMIT	CLIENT CONTRACTOR DATE:	Rev. 6: Rev. 7: Rev. 8: Rev. 9: Rev. 10: Rev. 11:	REVISION NOTES:	SCALE: DRAWN BY: DE PAGE #: 016	
	Drawings are the exclusive property of Icon Identity Solutions Inc. Any unauthorized use or duplication is not permitted.							

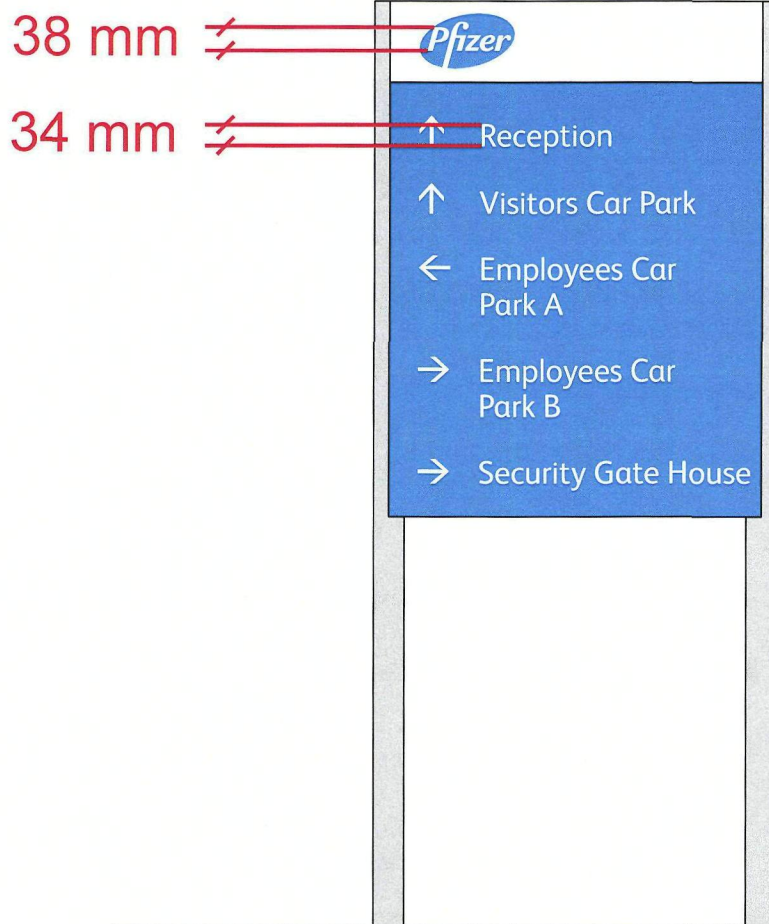


B.O.H.
PERMIT

D-60

Sign N° 3




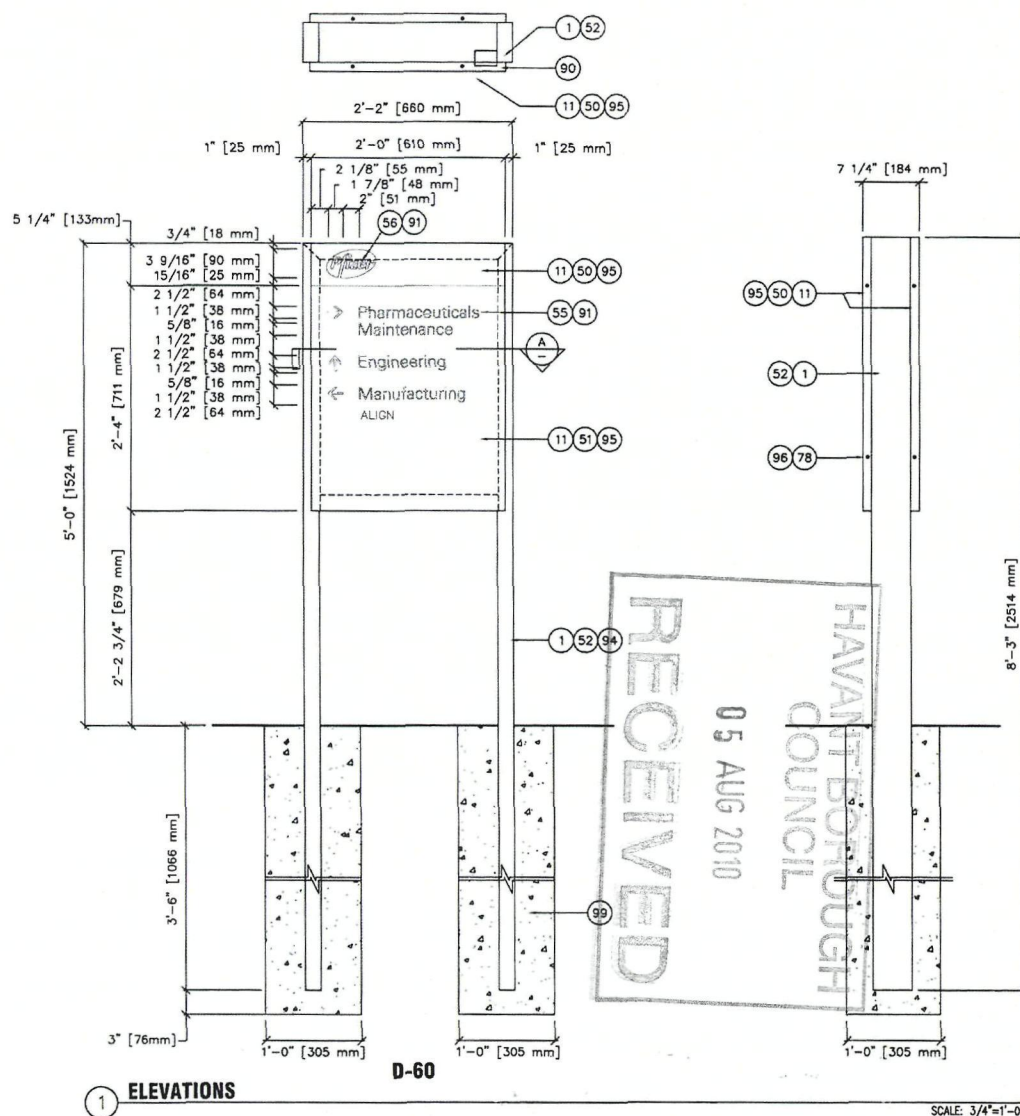


AREA/WEIGHT
SIGN SQUARE
FOOTAGE: 6 sq. ft.
ESTIMATED SIGN
WEIGHT: 40 LB.

BILL OF MATERIALS

No.	QTY.	PART #	DESCRIPTION	SPECIFICATIONS
1	20 ft.	ALT75015	ALUMINUM TUBE RECT.	125" X 7" X 5" X 21" 6063-T52
2	20 ft.	ALA175000	ALUMINUM ANGLE	125" X 3/4" X 1" X 16"
11	AS REQ'D	AL5090002	ALUMINUM SHEET	.090" X 60" X 120", 3003-H14
50	AS REQ'D	-	PAINT, WHITE	TO MATCH "PFIZER" WHITE, SATIN FINISH
51	AS REQ'D	-	PAINT, BLUE	TO MATCH "PFIZER" BLUE, PANTONE PROCESS BLUE C
52	AS REQ'D	-	PAINT, SILVER	TO MATCH "PFIZER" SILVER, SATIN FINISH
55	AS REQ'D	VHL772500	VINYL, WINDOW WHITE	#7725-10 (48" X 50 YDS)
56	AS REQ'D	-	VINYL, BLUE	TO MATCH "PFIZER" BLUE, PANTONE PROCESS BLUE C
77	AS REQ'D	-	SCREW, HFX HEAD	#8 X 3/4" UNF, ZINC
78	16	-	SCREW, SM PHILLIPS	#8 X 3/4" FLAT TYPE "AB" ZINC
90	-	-	UNION LABEL	LABEL LOCATION
91	-	-	-	FIRST SURFACE APPLIED
94	-	-	TUBE FORMED FRAME	WITH MITERED CORNERS
95	-	-	1 1/8" DEEP PAN FACE	-
96	-	-	PAINT SCREWS HEADS	TO MATCH BACKGROUND
99	-	-	CONCRETE	-

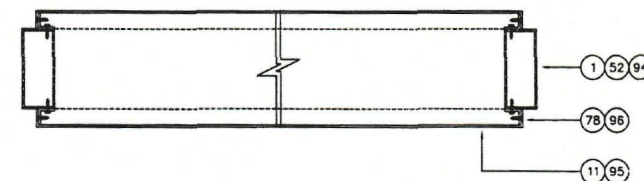

A SECTION SCALE: 1 1/2"=1'-0"

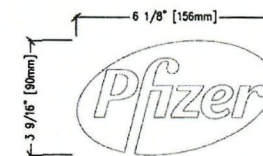

2 DETAIL - LOGO SCALE: 3"=1'-0"

CAISSON FOUNDATION:
1'-0" x 3'-6" DEEP
CONCRETE FOOTING:
CONCRETE SHALL ATTAIN
A 28 DAY STRENGTH
fc = 2500 PSI
CONCRETE REQUIRED:
0.23 cu.yd.

ALTERNATE FOUNDATION:
(DUG) 2'-0" x 2'-0" x
4'-0" DEEP
CONCRETE REQUIRED:
1.18 cu.yd.

DESIGN LOADS:
2006 INTERNATIONAL
BUILDING CODE
ASCE 7-05
90 mph, EXPOSURE C,
SOIL RESISTANCE 200
PSF/FT

TOLERANCE: ± 1/16" ON
ALL DIMENSIONS

THIS DRAWING RELATES TO
SIGNS NO 3 & NO 4

icon
Identity Solutions
1418 ELMHURST RD.
ELK GROVE VILLAGE
ILLINOIS 60007
SIGN ID: D-60

TITLE
2'-9 1/4" X 2'-2" X 6'-0" OAH
D/F NON-ILLUM. DIRECTIONAL
DRAWINGS ARE THE EXCLUSIVE PROPERTY OF ICON IDENTITY SOLUTIONS INC., ANY
UNAUTHORIZED USE OR DUPLICATION IS NOT PERMITTED. THIS DESIGN IS INTENDED FOR USE
BY THE ICON COMPANIES AND THEIR APPROVED VENDORS IN FABRICATION, ASSEMBLY AND
INSTALLATION. ICON MAKES NO CLAIM TO ANY STRUCTURAL, ELECTRICAL, MECHANICAL OR
FOUNDATION ENGINEERING IF THIS DESIGN IS USED OUTSIDE OF THE ICON COMPANIES AND
THE APPROVED VENDORS.

LOCATION:
LOCATION No.:
REQUEST No.: 83840
DRAWN BY: JARED KOVERMAN
DATE DRAWN: 03/15/2010
DRAWING SCALE: 3/4" = 1'-0"

APPROVED BY: DATE: 3/18/10
FILE: PFI0119A SHEET: 1/1






NO EXISTING SIGN



NEW SIGN



Front View 45°

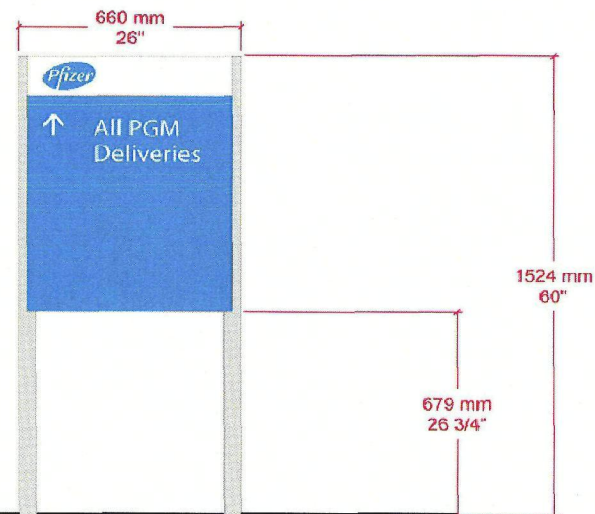

SCALE: 1:10

LOCATION SKETCH

SPECIFICATION / ADDITIONAL INFORMATION

SIGN CODE: D-60 660x1524
DESCRIPTION: Post and panel directional sign with secondary text

OVERALL DIMS: 3400x1700
REMEDIAL / SITEWORKS: Install sign level and square. New footing required, install sign and landscape as appropriate

ADDITIONAL NOTES: Opportunity for Branded Directional. Site to remove fencing at this area

SIGN #: **NO 4**

QTY: **1**



	SIGN FAMILY	PROJECT #: 51903	SUBMITTAL IS: ☐ APPROVED ☐ APPROVED AS NOTED ☐ REVISED AND RESUBMIT		DATE: Rev. 1: Rev. 2: Rev. 3: Rev. 4: Rev. 5:	Rev. 6: Rev. 7: Rev. 8: Rev. 9: Rev. 10: Rev. 11:	REVISION NOTES:	SCALE: DRAWN BY: DE PAGE #: 021	
	ADDRESS: New Lane CITY/STATE: Havant ZIP: UK	LOCATION #: 550	CLIENT CONTRACTOR DATE		Drawings are the exclusive property of Icon Identity Solutions Inc. Any unauthorized use or duplication is not permitted.				

56 mm




All PGM
Deliveries

B.O.H.
PERMIT

D-60

Sign N° 4

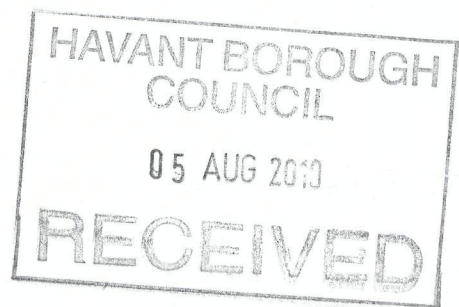



Night time picture of existing sign at our UKDC. This is the same sign as the one proposed to go above our reception (Sign NO2). The sign is white text on a blue background during daylight hours and black text on a white background when lit at night.

