




PERMIT



EXISTING SIGN



NEW SIGN

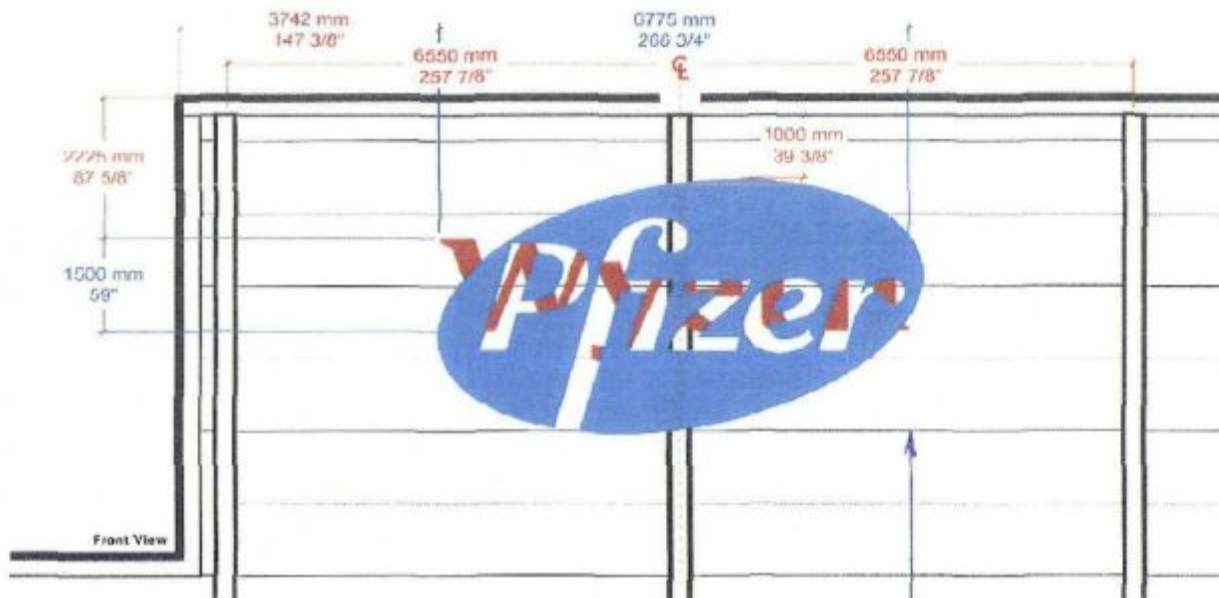

LOCATION SKETCH

SPECIFICATION / ADDITIONAL INFORMATION

SIGN CODE: Special N-LOGO-276-B 7000x4070
DESCRIPTION: Non-Illuminated Logo Wall Sign

OVERALL DIMS: Existing Sign: 6775x1500
REMEDIAL / SITEWORKS: Remove sign and landscape as appropriate. New sign to be positioned in same location as existing sign. Install sign level and square

ADDITIONAL NOTES: Opportunity for Skyline. Technical drawings for this sign provided by site

SIGN #: N 1

QTY: 1



SIGN FAMILY

ADDRESS: New Lane
CITY/STATE: Havant
ZIP: UK

PROJECT #: 51903
LOCATION #: 550

SUBMITTAL TO: ☐ APPROVED
☐ APPROVED AS NOTED
☐ REWSED AND RESUBMIT

DATE:

Rev 1:
Rev 2:
Rev 3:
Rev 4:
Rev 5:

Rev 6:
Rev 7:
Rev 8:
Rev 9:
Rev 10:
Rev 11:

REVISION NOTES:

SCALE:

DRAWN BY: DE
PAGE #: 044

The Icon Companies



1708 mm




HAVANT BOROUGH
COUNCIL
22 DEC 2010
RECEIVED

DO NOT SCALE

Please Note:
All text and graphics are shown purely for visual representation only. Text and Graphics shown may differ to final product. Please refer to approved artwork and site specification for information. Refer to sign menu for decoration details.

IF IN DOUBT ASK

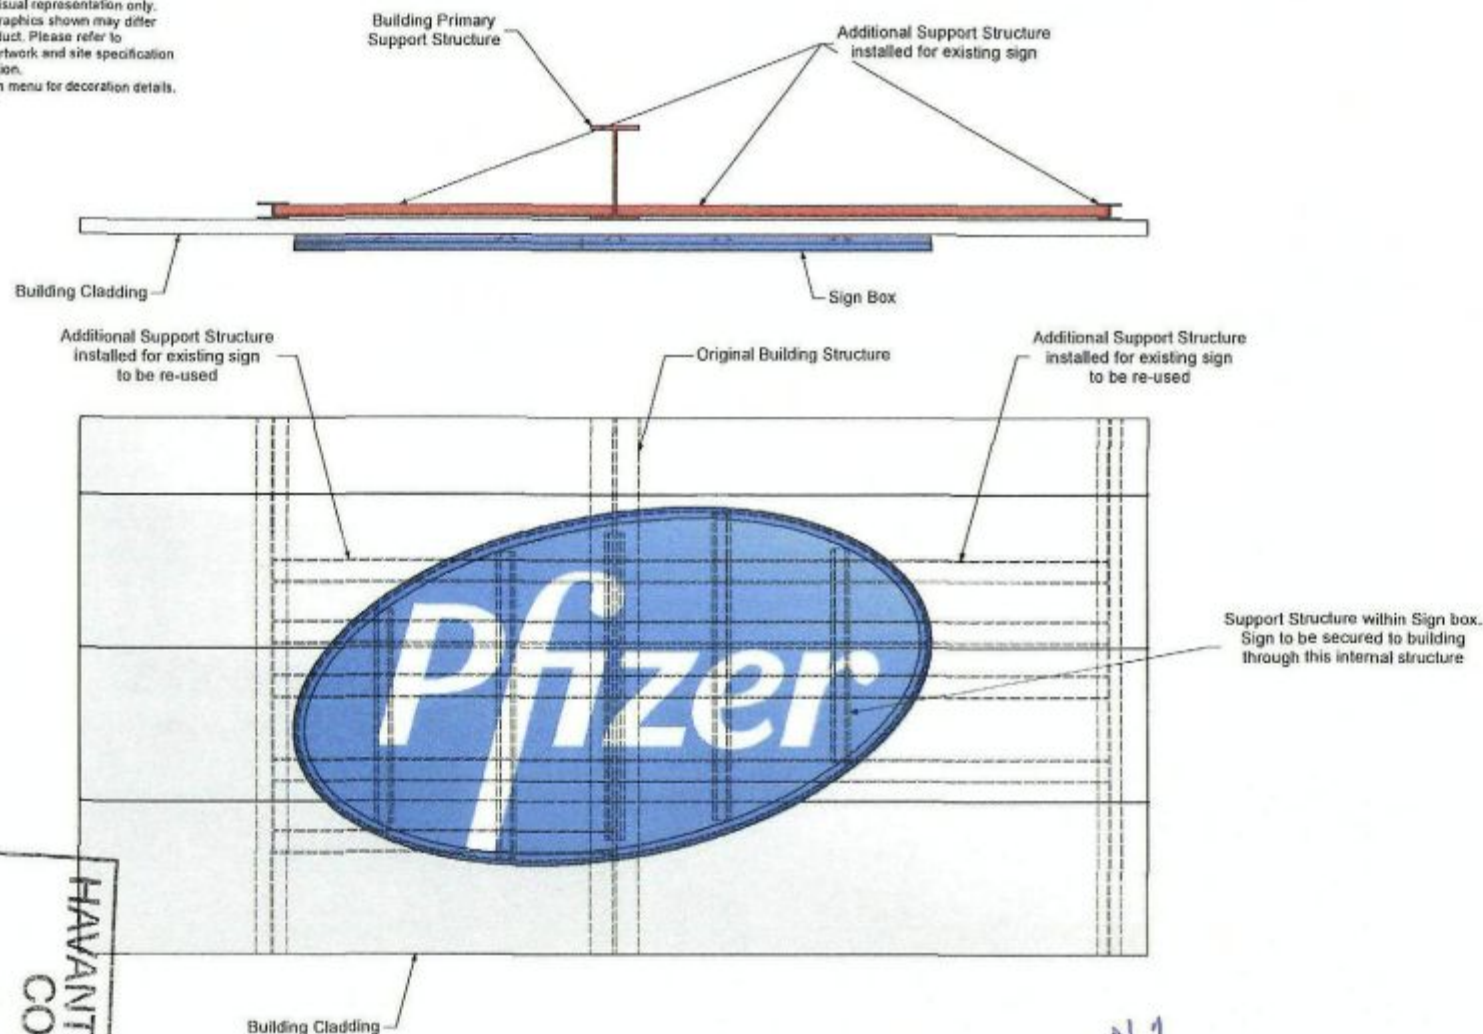

Support Structure within Sign box.
Sign to be secured to building through this internal structure

N1

Sign Specification

2438 x 4195 x 100 mm deep elliptical flex - face sign box non - illuminated
White "Pfizer" text on corporate blue background.

Proprietary flex - face sign box from extruded aluminium to be fitted on to existing building structure to replace outdated sign.

Sign box to be fitted with fabricated internal supports located to allow the re-use of the previously fitted structural supports installed for the outdated sign. Fixings to pass through building cladding.

Fixings: all to be stainless steel, quantity to suit.
All holes from old sign in building cladding to be filled and sealed.

Building Structure

These details can be found on drawing TSL79-503.
This drawing details the original structure and the additional support structure installed for the previous sign.


All fold dimensions external unless otherwise stated.
Internal fold dimensions will be inscribed IS.
Remove all burrs and sharp edges prior to finishing and assembly.

Total Mass (approx)		0.0 Kg
Tel: +44 (0)1004 790000 Fax: +44 (0)1004 790180 Moulton Park, Northampton, United Kingdom NN3 8BU		
This print is confidential and is supplied on the understanding that it will only be used as a record or to identify or inspect parts and that it is not to be distributed to other persons or to be used for manufacturing purposes without permission.		
All dimensions in Millimetres U.S.G. Dimensional Tolerance ± 0.5 mm U.S.G. Angular Tolerance ± 0.2 Deg. U.S.G.		
Material Spec: Refer to Parts List		
Finish Spec: Refer to Parts List		
Projection	A3	
Client	HARKNESS ORD	
Location	Various	
Title: General Assembly		
Logo - Wall Mtd - Non-Illuminated		
4195x2438		
Scale	Drawn by	Date
HTS	PS/Source	26/06/2010
Drawn by	Checked	Model
HAR410003-0001	A	A


Sheet No. 1 of 1

22 DEC 2010


HAVANT BOROUGH COUNCIL

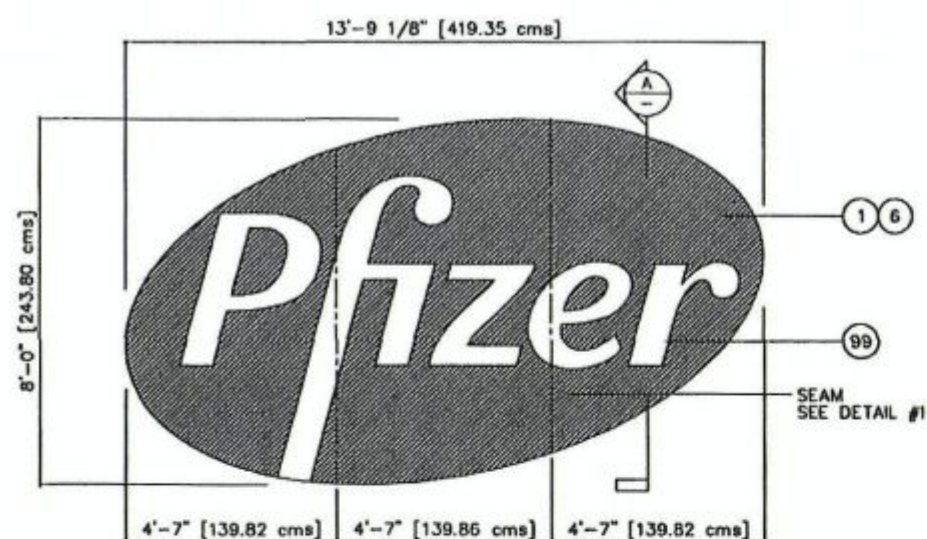

N-LOGO-60-B
SCALE: 1/4"=1'-0"

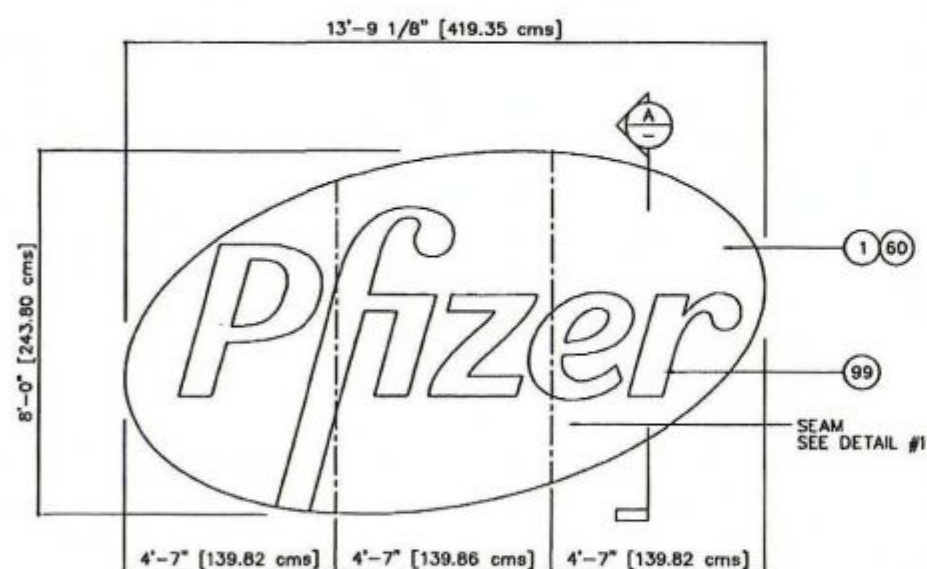

N-LOGO-60-W
SCALE: 1/4"=1'-0"

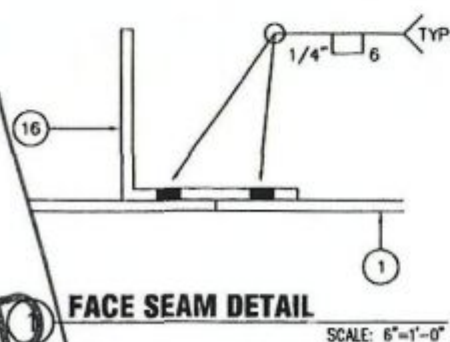

AREA/WEIGHT


SIGN SQUARE FOOTAGE:
110 sq. ft.
ESTIMATED SIGN WEIGHT:
200 Lb.

DESIGN LOADS:
2006 INTERNATIONAL
BUILDING CODE
ASCE 7-05
90 mph, EXPOSURE C.
SOIL RESISTANCE 200
PSF/FT


TOLERANCE: $\pm 1/16"$ ON
ALL DIMENSIONS

BILL OF MATERIALS


No.	QTY.	DESCRIPTION	SPEC.
1	115 sq.ft.	0.125" ALUMINUM SHEET	3003
6	1 gal	PAINT TO MATCH PANTONE PROCESS BLUE C	-
16	40 ft.	2" X 2" X 1/4" ALUMINUM ANGLE	3003
31	6	3/8" ANCHOR (TYPE TO FIT WALL CONDITIONS)	-
35	12	3/8"-16 HEX HEAD BOLT	18/8
36	12	3/8"-16 ALUMINUM RIV NUT	18/8
47	-	UNION LABEL LOCATION	18/8
60	1 gal	WHITE PAINT, SATIN FINISH	-
99	-	COPY COLOR TO MATCH EXISTING BUILDING WALL ON BACKGROUND	-
100	-	TACK WELDED AS NEEDED	-

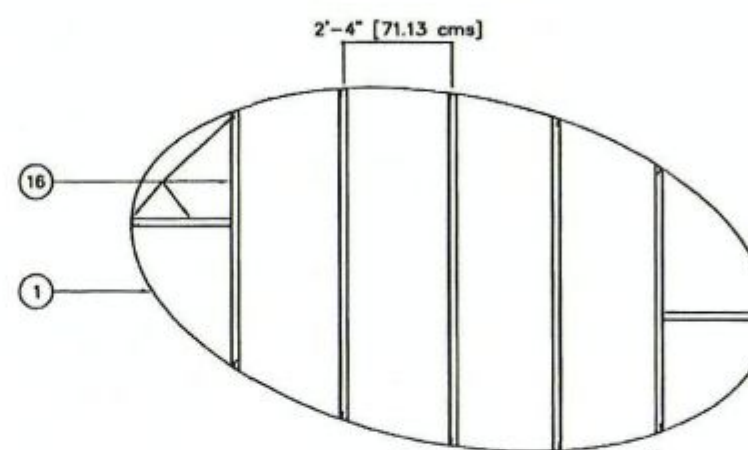

HORSESHOE DETAIL
SCALE: 1/4"=1'-0"

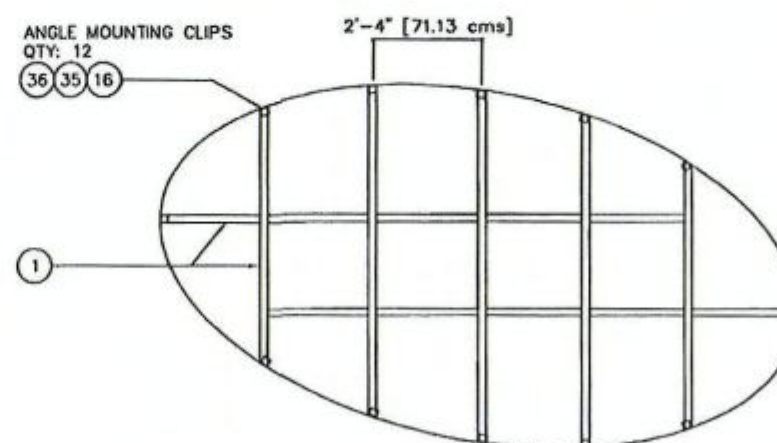

MOUNTING STRAPS DETAIL
SCALE: 1/4"=1'-0"

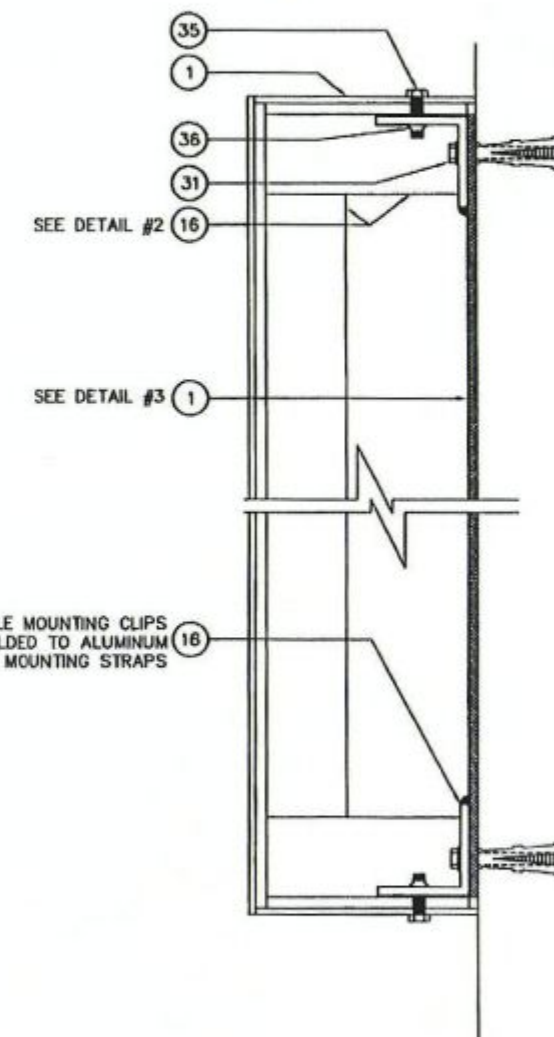

SECTION A
SCALE: 3'-1'-0"

HAVANT BOROUGH
COUNCIL
22 DEC 2010
RECEIVED

icon
Identity Solutions
1418 ELMHURST RD.
ELK GROVE VILLAGE
ILLINOIS 60007
SIGN ID: N-LOGO-96

**8'-0" X 13'-11 1/8" NON ILLUMINATED LOGO
WALL SIGN**
DRAWINGS ARE THE EXCLUSIVE PROPERTY OF ICON IDENTITY SOLUTIONS INC. ANY
UNAUTHORIZED USE OR DUPLICATION IS NOT PERMITTED. THIS DESIGN IS INTENDED FOR USE
BY THE ICON COMPANIES AND THEIR APPROVED VENDORS IN FABRICATION, ASSEMBLY AND
INSTALLATION. ICON MAKES NO CLAIM TO ANY STRUCTURAL, ELECTRICAL, MECHANICAL OR
FOUNDATION ENGINEERING IF THIS DESIGN IS USED OUTSIDE OF THE ICON COMPANIES AND
THE APPROVED VENDORS.


LOCATION: -
LOCATION No.: -
REQUEST No.: 83797
DRAWN BY: JOHN B ERICKSEN
DATE DRAWN: 08/27/2009
DRAWING SCALE: 1/4" = 1'-0"

Pfizer
APPROVED BY: *RH* DATE: 4/1/10
FILE: PFI0141A SHEET: 1/1

HAVANT BOROUGH
COUNCIL

22 DEC 2010


RECEIVED

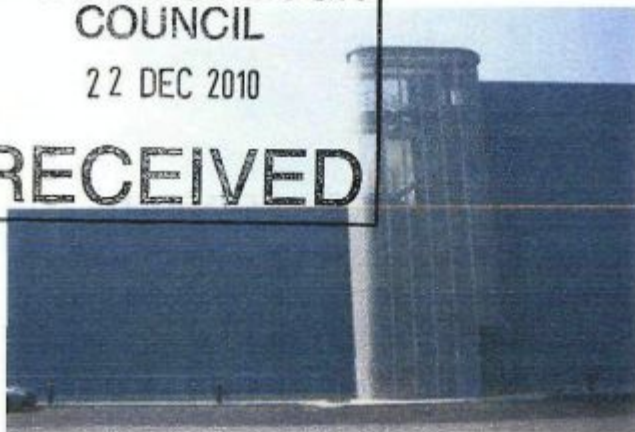

NO EXISTING SIGN



NEW SIGN

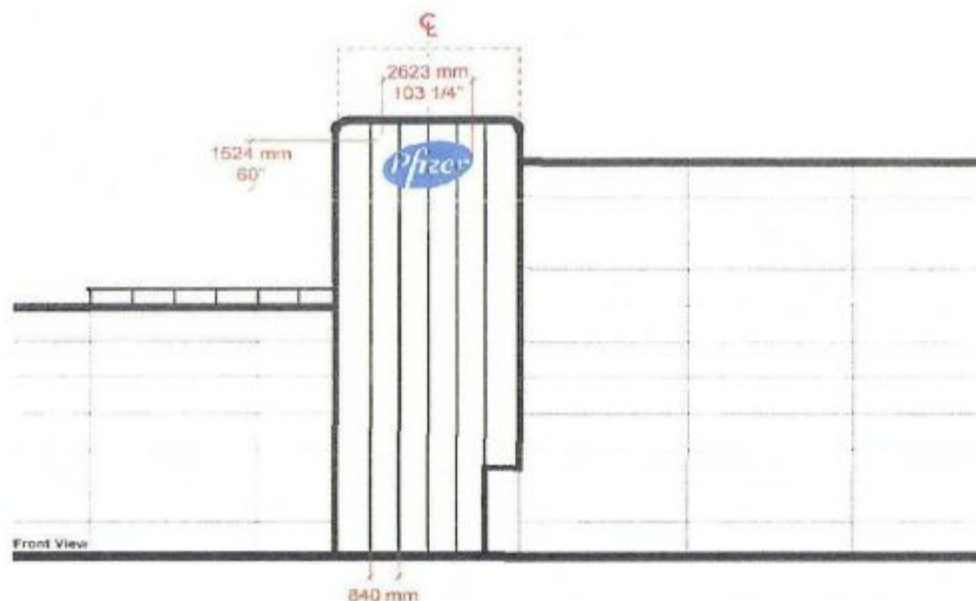

LOCATION SKETCH

SPECIFICATION / ADDITIONAL INFORMATION

SIGN CODE: Special N-LOGO-60-B 2623x1524
DESCRIPTION: Non-Illuminated Logo Wall Sign

OVERALL DIMS: Dimensions could not be fully determined - technical survey required
REMEDIAL / SITEWORKS:

ADDITIONAL NOTES: Opportunity for Skyline

SIGN #: N 2

QTY: 1



SIGN FAMILY

ADDRESS: New Lane
CITY/STATE: Havant
ZIP: UK

PROJECT #:
51903
LOCATION #:
550

SUBMITTAL #:
☐ APPROVED
☐ APPROVED AS NOTED
☐ REVISED AND RESUBMIT

DATE:
Rev. 1:
Rev. 2:
Rev. 3:
Rev. 4:
Rev. 5:
Rev. 6:
Rev. 7:
Rev. 8:
Rev. 9:
Rev. 10:
Rev. 11:

REVISION NOTES:

SCALE:

DRAWN BY: DE
PAGE #: 031

The Icon Companies




640 mm




RECEIVED
22 DEC 2010
HAVANT BOROUGH
COUNCIL

N2

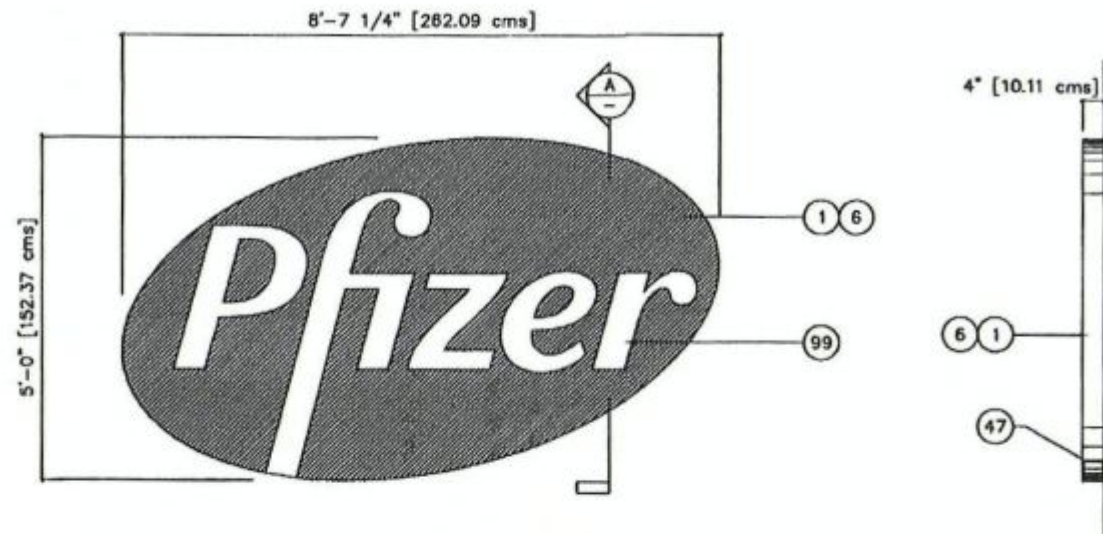

N-LOGO-60-B
SCALE: 3/8"=1'-0"

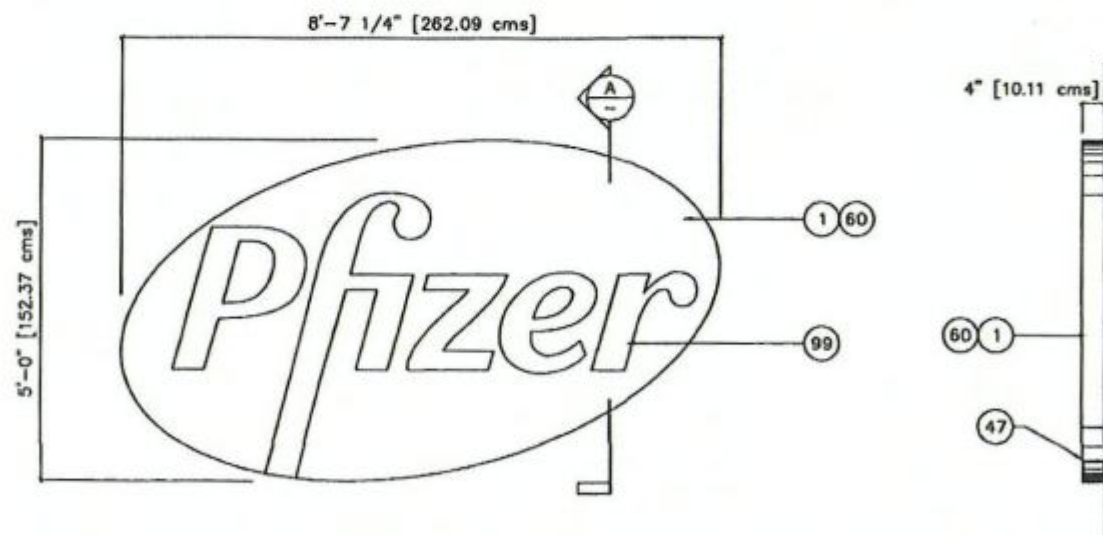

N-LOGO-60-B
SCALE: 3/8"=1'-0"

AREA/WEIGHT


SIGN SQUARE FOOTAGE:
43.1 sq. ft.
ESTIMATED SIGN WEIGHT:
80 lb.

DESIGN LOADS:
2006 INTERNATIONAL
BUILDING CODE
ASCE 7-05
90 mph, EXPOSURE C.
SOIL RESISTANCE 200
PSF/FT


TOLERANCE: $\pm 1/16"$ ON
ALL DIMENSIONS

BILL OF MATERIALS


No.	QTY.	DESCRIPTION	SPEC.
1	44 sq.ft.	0.125" ALUMINUM SHEET	3003
6	1 gal	PAINT TO MATCH PANTONE PROCESS BLUE C	-
16	17 ft.	2" X 2" X 1/4" ALUMINUM ANGLE	3003
31	6	3/8" ANCHOR (TYPE TO FIT WALL CONDITIONS)	-
35	6	3/8"-16 HEX HEAD BOLT	18/8
36	6	3/8"-16 ALUMINUM RIV NUT	18/8
47	-	UNION LABEL LOCATION	18/8
60	1 gal	WHITE PAINT, SATIN FINISH	-
99	-	COPY COLOR TO MATCH EXISTING BUILDING WALL ON BACKGROUND	-
100	-	TACK WELDED AS NEEDED	-

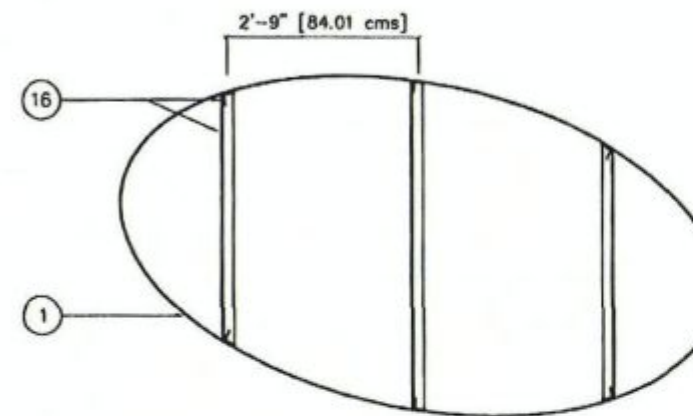

1 HORSESHOE DETAIL
SCALE: 3/8"=1'-0"

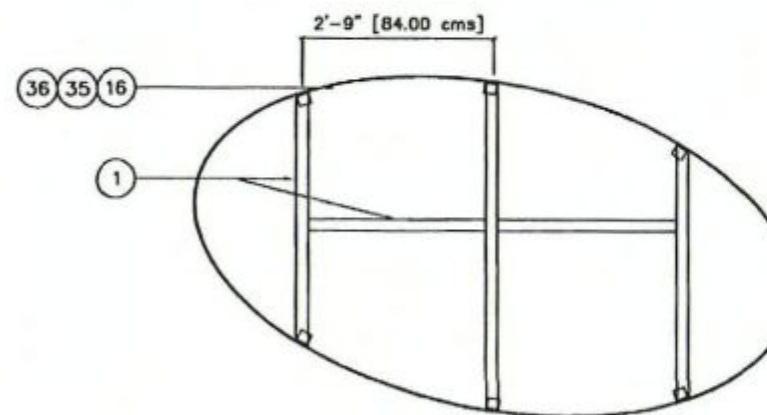

2 HORSESHOE DETAIL
SCALE: 3/8"=1'-0"

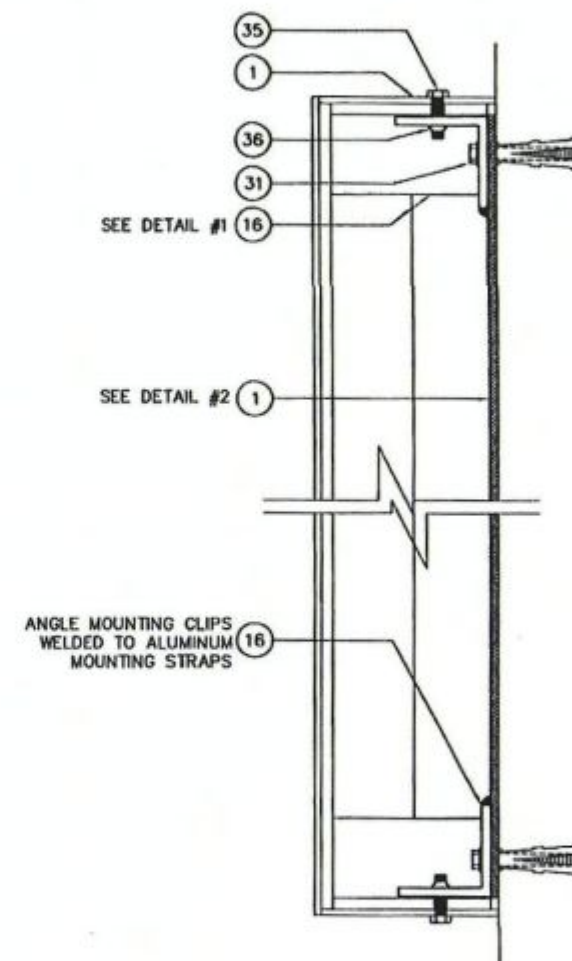

A SECTION
SCALE: 3"=1'-0"

HAVANT BOROUGH
COUNCIL
22 DEC 2010
RECEIVED

icon
Identity Solutions
1418 ELMHURST RD.
ELK GROVE VILLAGE
ILLINOIS 60007
SIGN ID: N-LOGO-60

**5'-0" X 8'-7 1/4" NON ILLUMINATED LOGO
WALL SIGN**
DRAWINGS ARE THE EXCLUSIVE PROPERTY OF ICON IDENTITY SOLUTIONS INC. ANY
UNAUTHORIZED USE OR DUPLICATION IS NOT PERMITTED. THIS DESIGN IS INTENDED FOR USE
BY THE ICON COMPANIES AND THEIR APPROVED VENDORS IN FABRICATION, ASSEMBLY AND
INSTALLATION. ICON MAKES NO CLAIM TO ANY STRUCTURAL, ELECTRICAL, MECHANICAL OR
FOUNDATION ENGINEERING IF THIS DESIGN IS USED OUTSIDE OF THE ICON COMPANIES AND
THE APPROVED VENDORS.

LOCATION: -
LOCATION No.: -
REQUEST No.: 83797
DRAWN BY: JOHN B ERICKSEN
DATE DRAWN: 08/27/2009
DRAWING SCALE: 3/8" = 1'-0"

Pfizer
APPROVED BY: [Signature]
DATE: 4/1/10
FILE: PF10140A SHEET: 1/1

HAVANT BOROUGH
COUNCIL
22 DEC 2010
N2
RECEIVED

