


H.M. LAND REGISTRY		TITLE NUMBER	
		HP 354232	
ORDNANCE SURVEY PLAN REFERENCE	SU 6812	SECTION B	Scale 1/1250
COUNTY HAMPSHIRE	DISTRICT HAVANT	© Crown copyright 1976	

PERMIT

EAST HAMPSHIRE DISTRICT

The boundaries shown by dotted lines have been
 inferred from the Ordnance Survey plan. The title plan may
 be updated from later survey information.

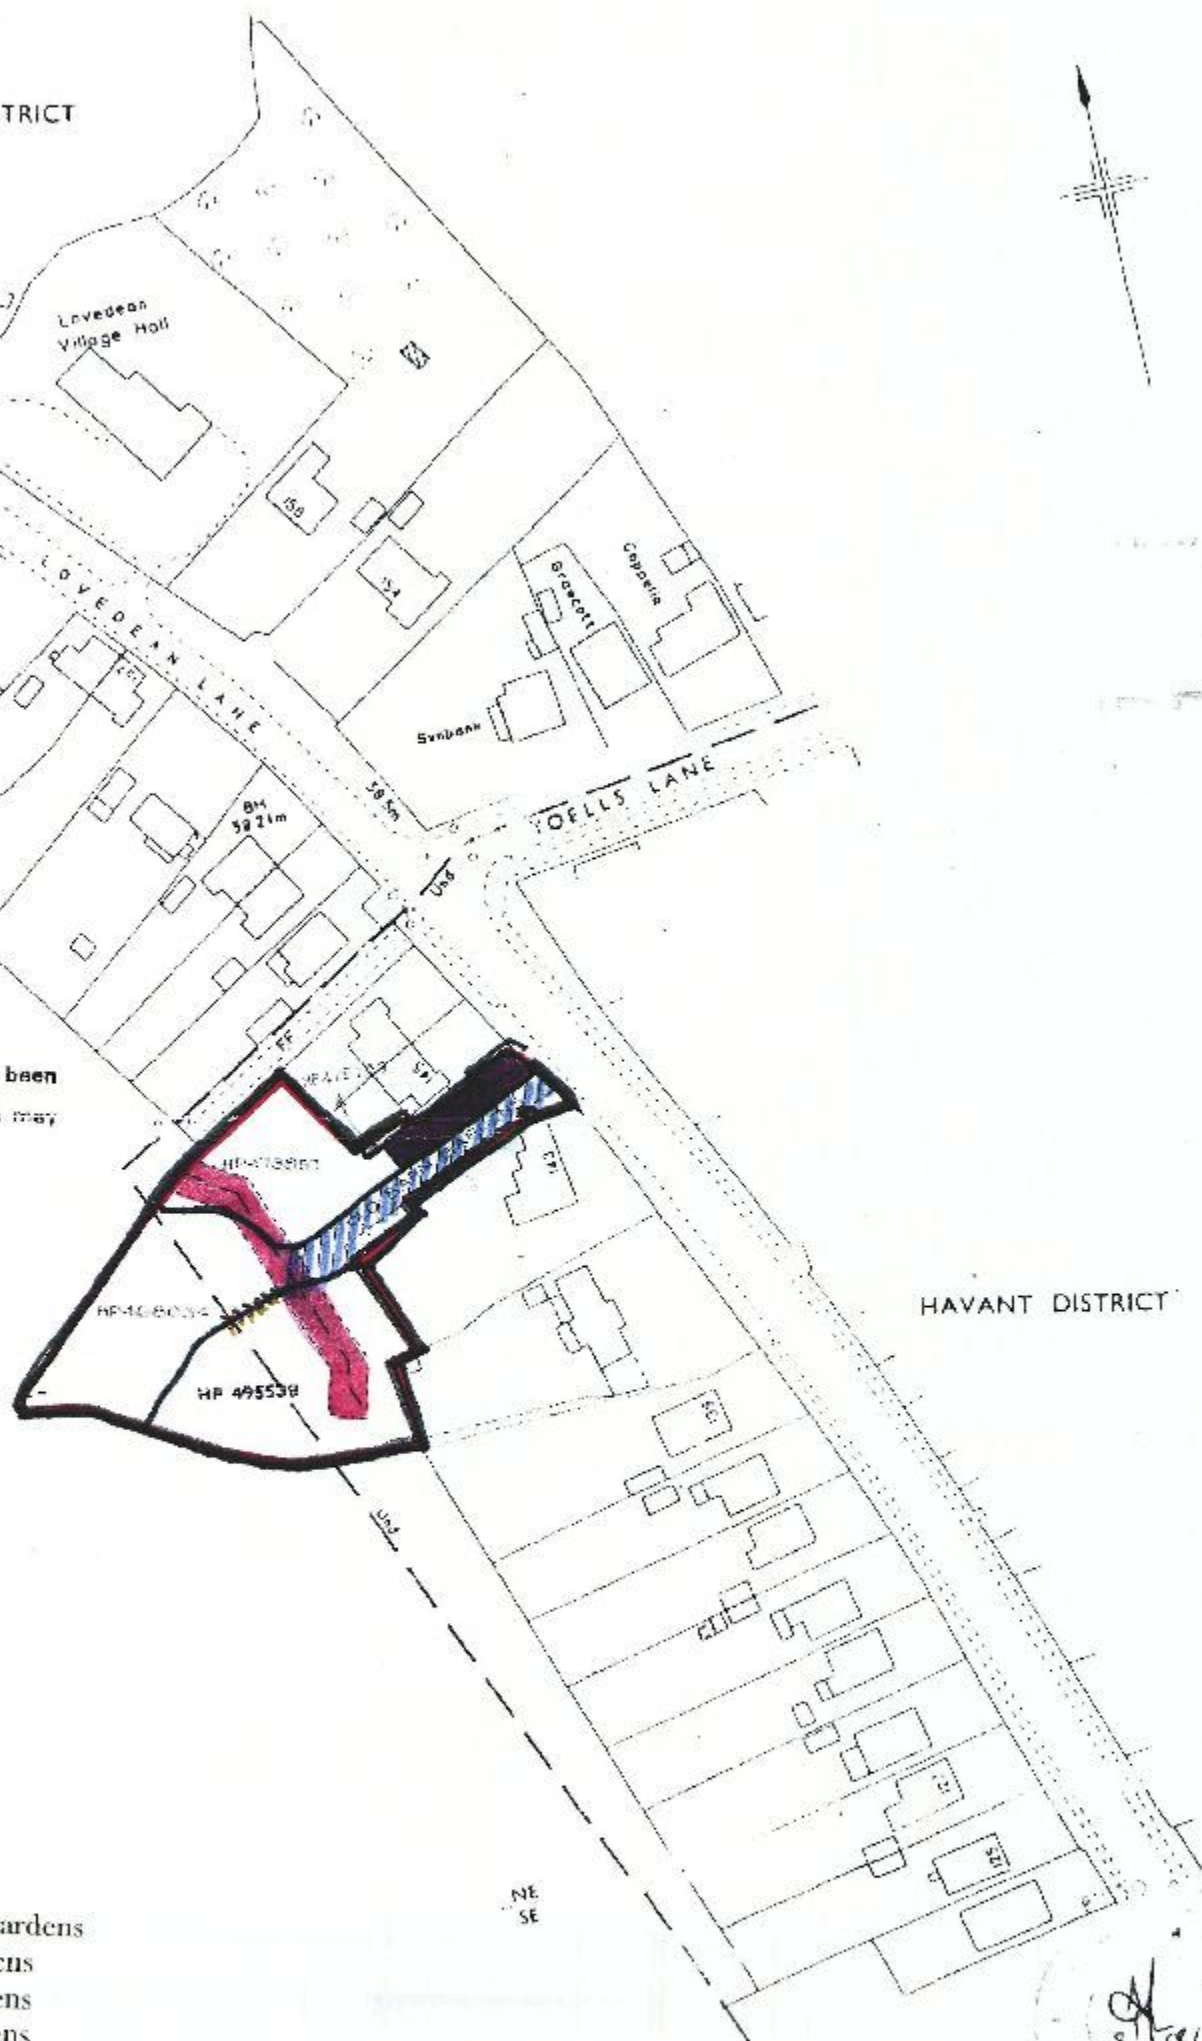

02 AUG 2009

HAVANT DISTRICT

KEY

- Land edged in green - Old Barn Gardens
- HP473957 - No 1 Old Barn Gardens
- HP468034 - No 2 Old Barn Gardens
- HP495538 - No 3 Old Barn Gardens
- Blue hatched land - Shared private drive
- Area coloured mauve - The Barn and its 2 parking spaces

Official copy is issued, and shows the state of this title plan, on 12 August 2009 at 10:05:21.

admissible in evidence to the same extent as the original (s.67 Land Registration Act 2002).

This title plan shows the general position, not the exact line, of the boundaries. It may be subject to distortions in scale. Measurements scaled from this plan
 do not match measurements between the same points on the ground. See Land Registry Public Guide 19 - Title Plans and Boundaries.

This title is dealt with by Land Registry, Portsmouth Office.

© Crown Copyright. Produced by Land Registry. Reproduction in whole or in part is prohibited without the prior written permission of Ordnance Survey. Licence
 number 100026316.

