



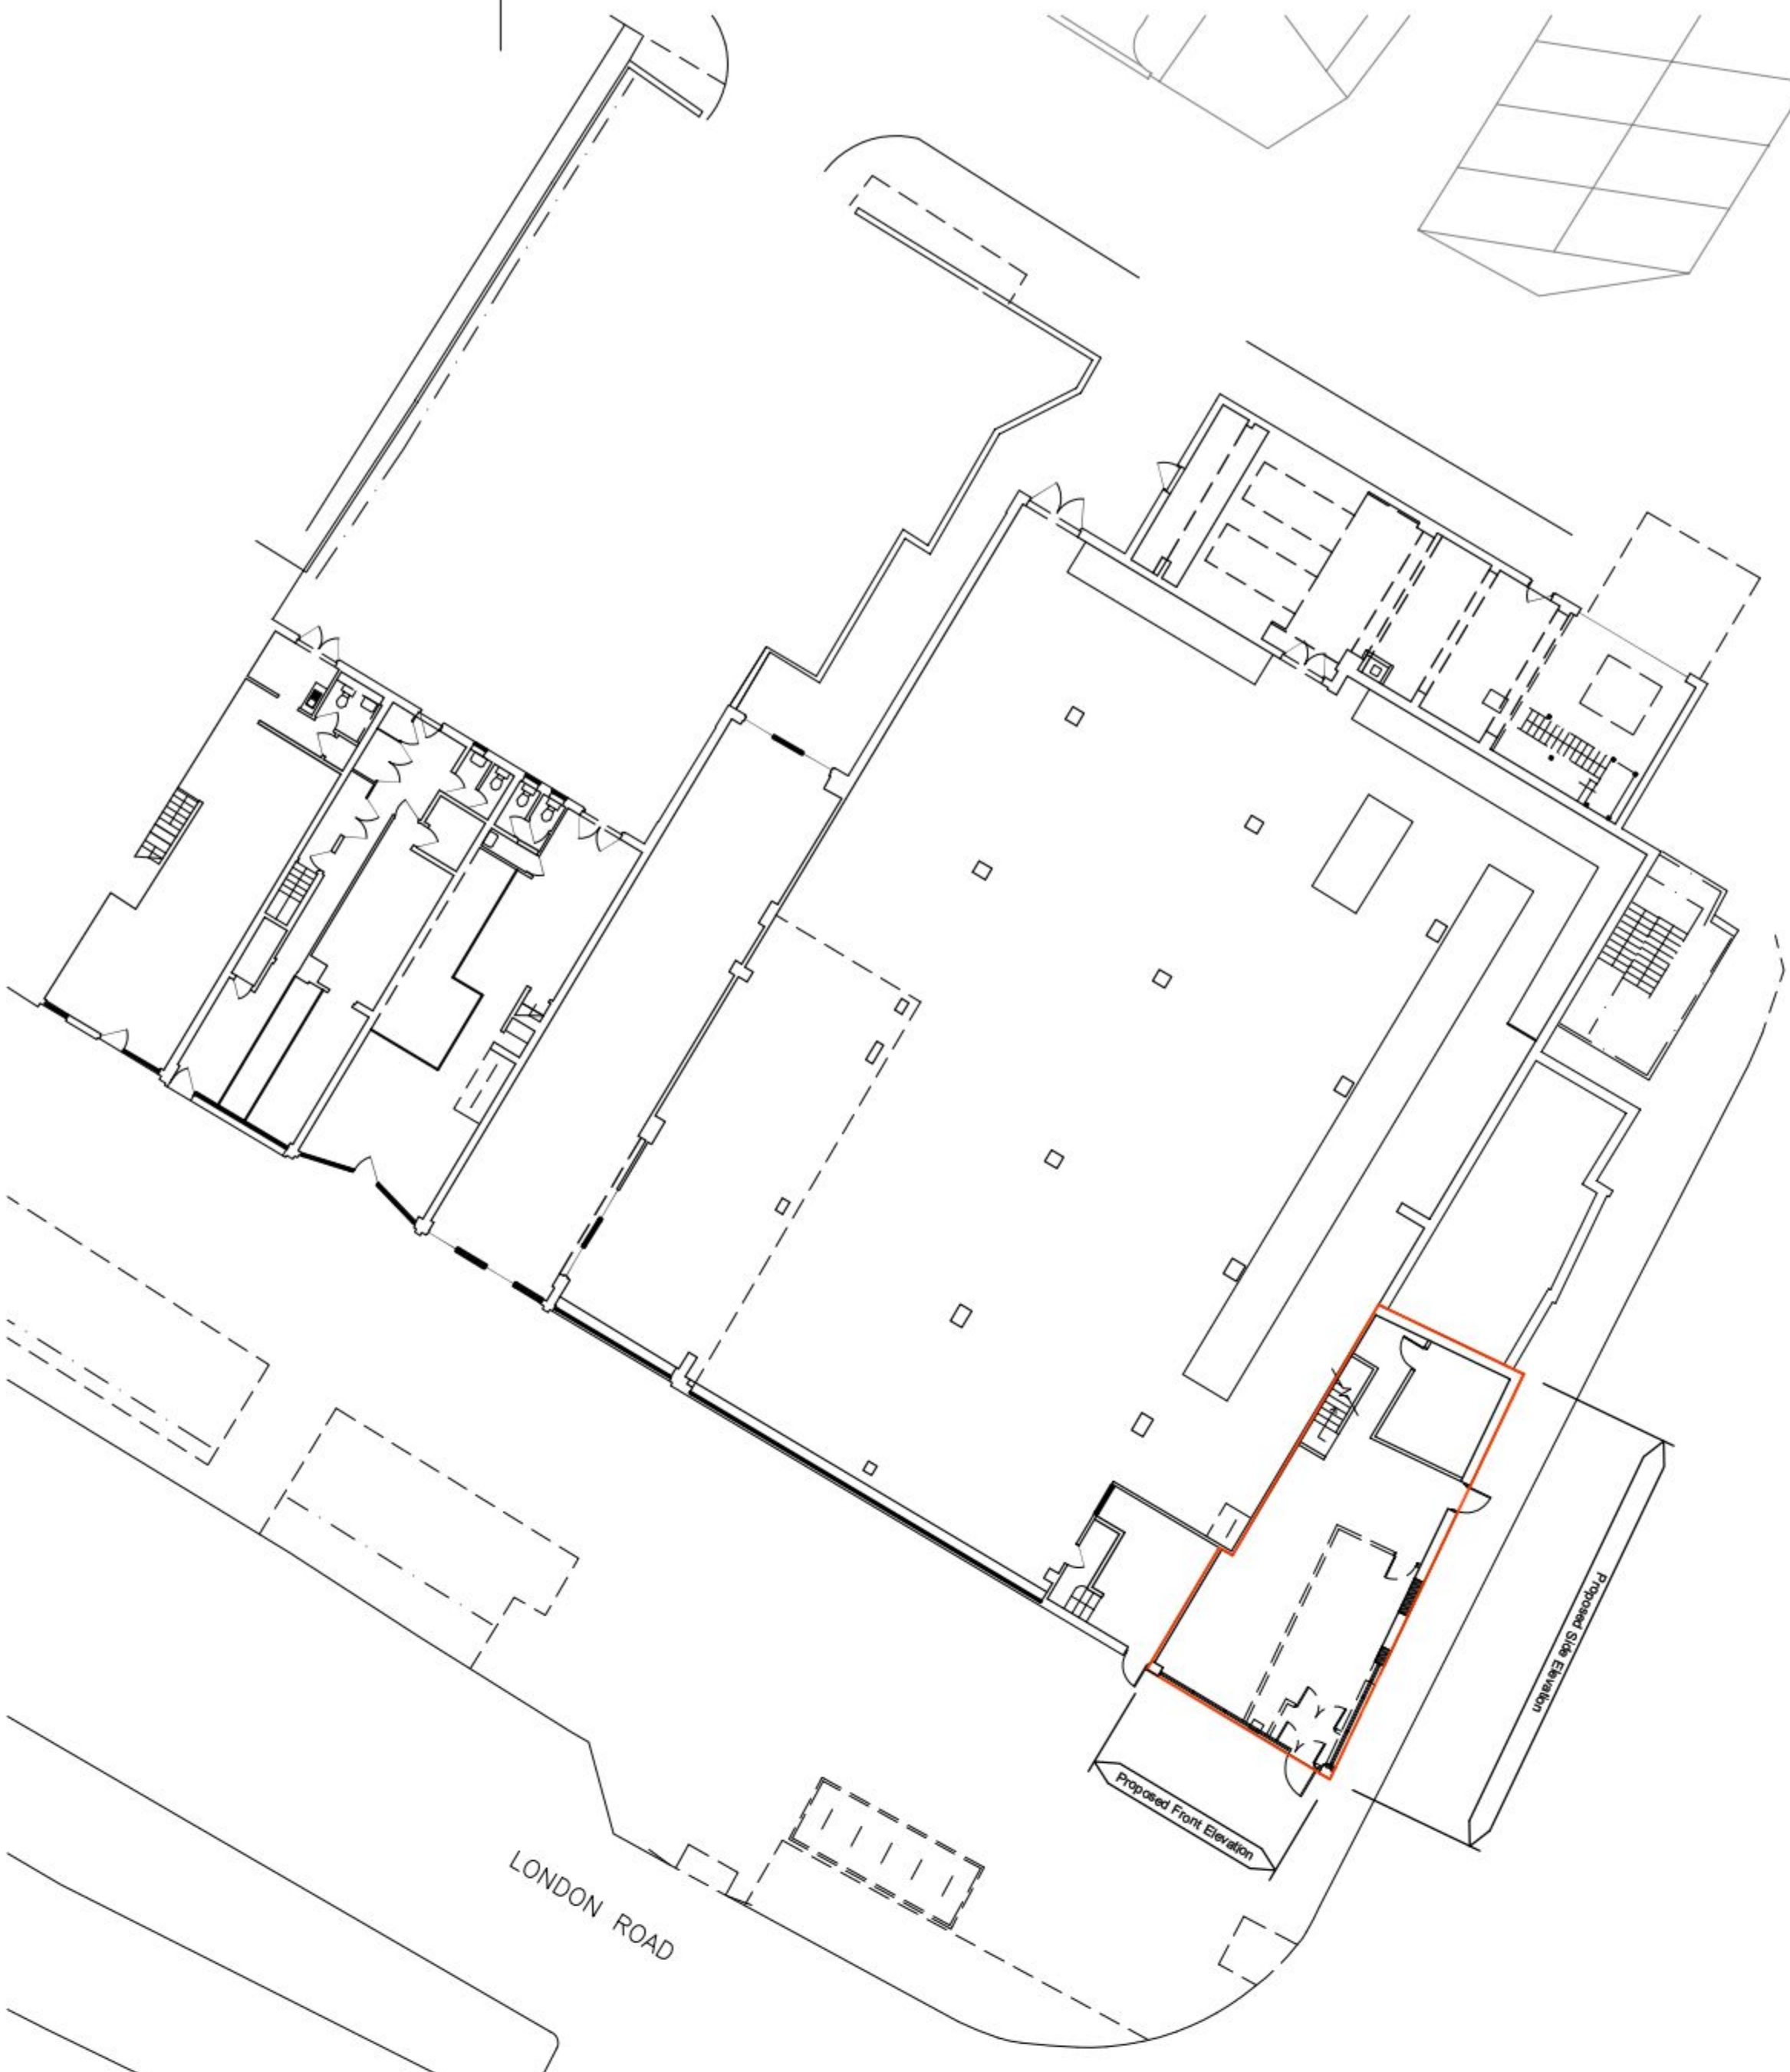

Proposed Site Layout - scale 1:200

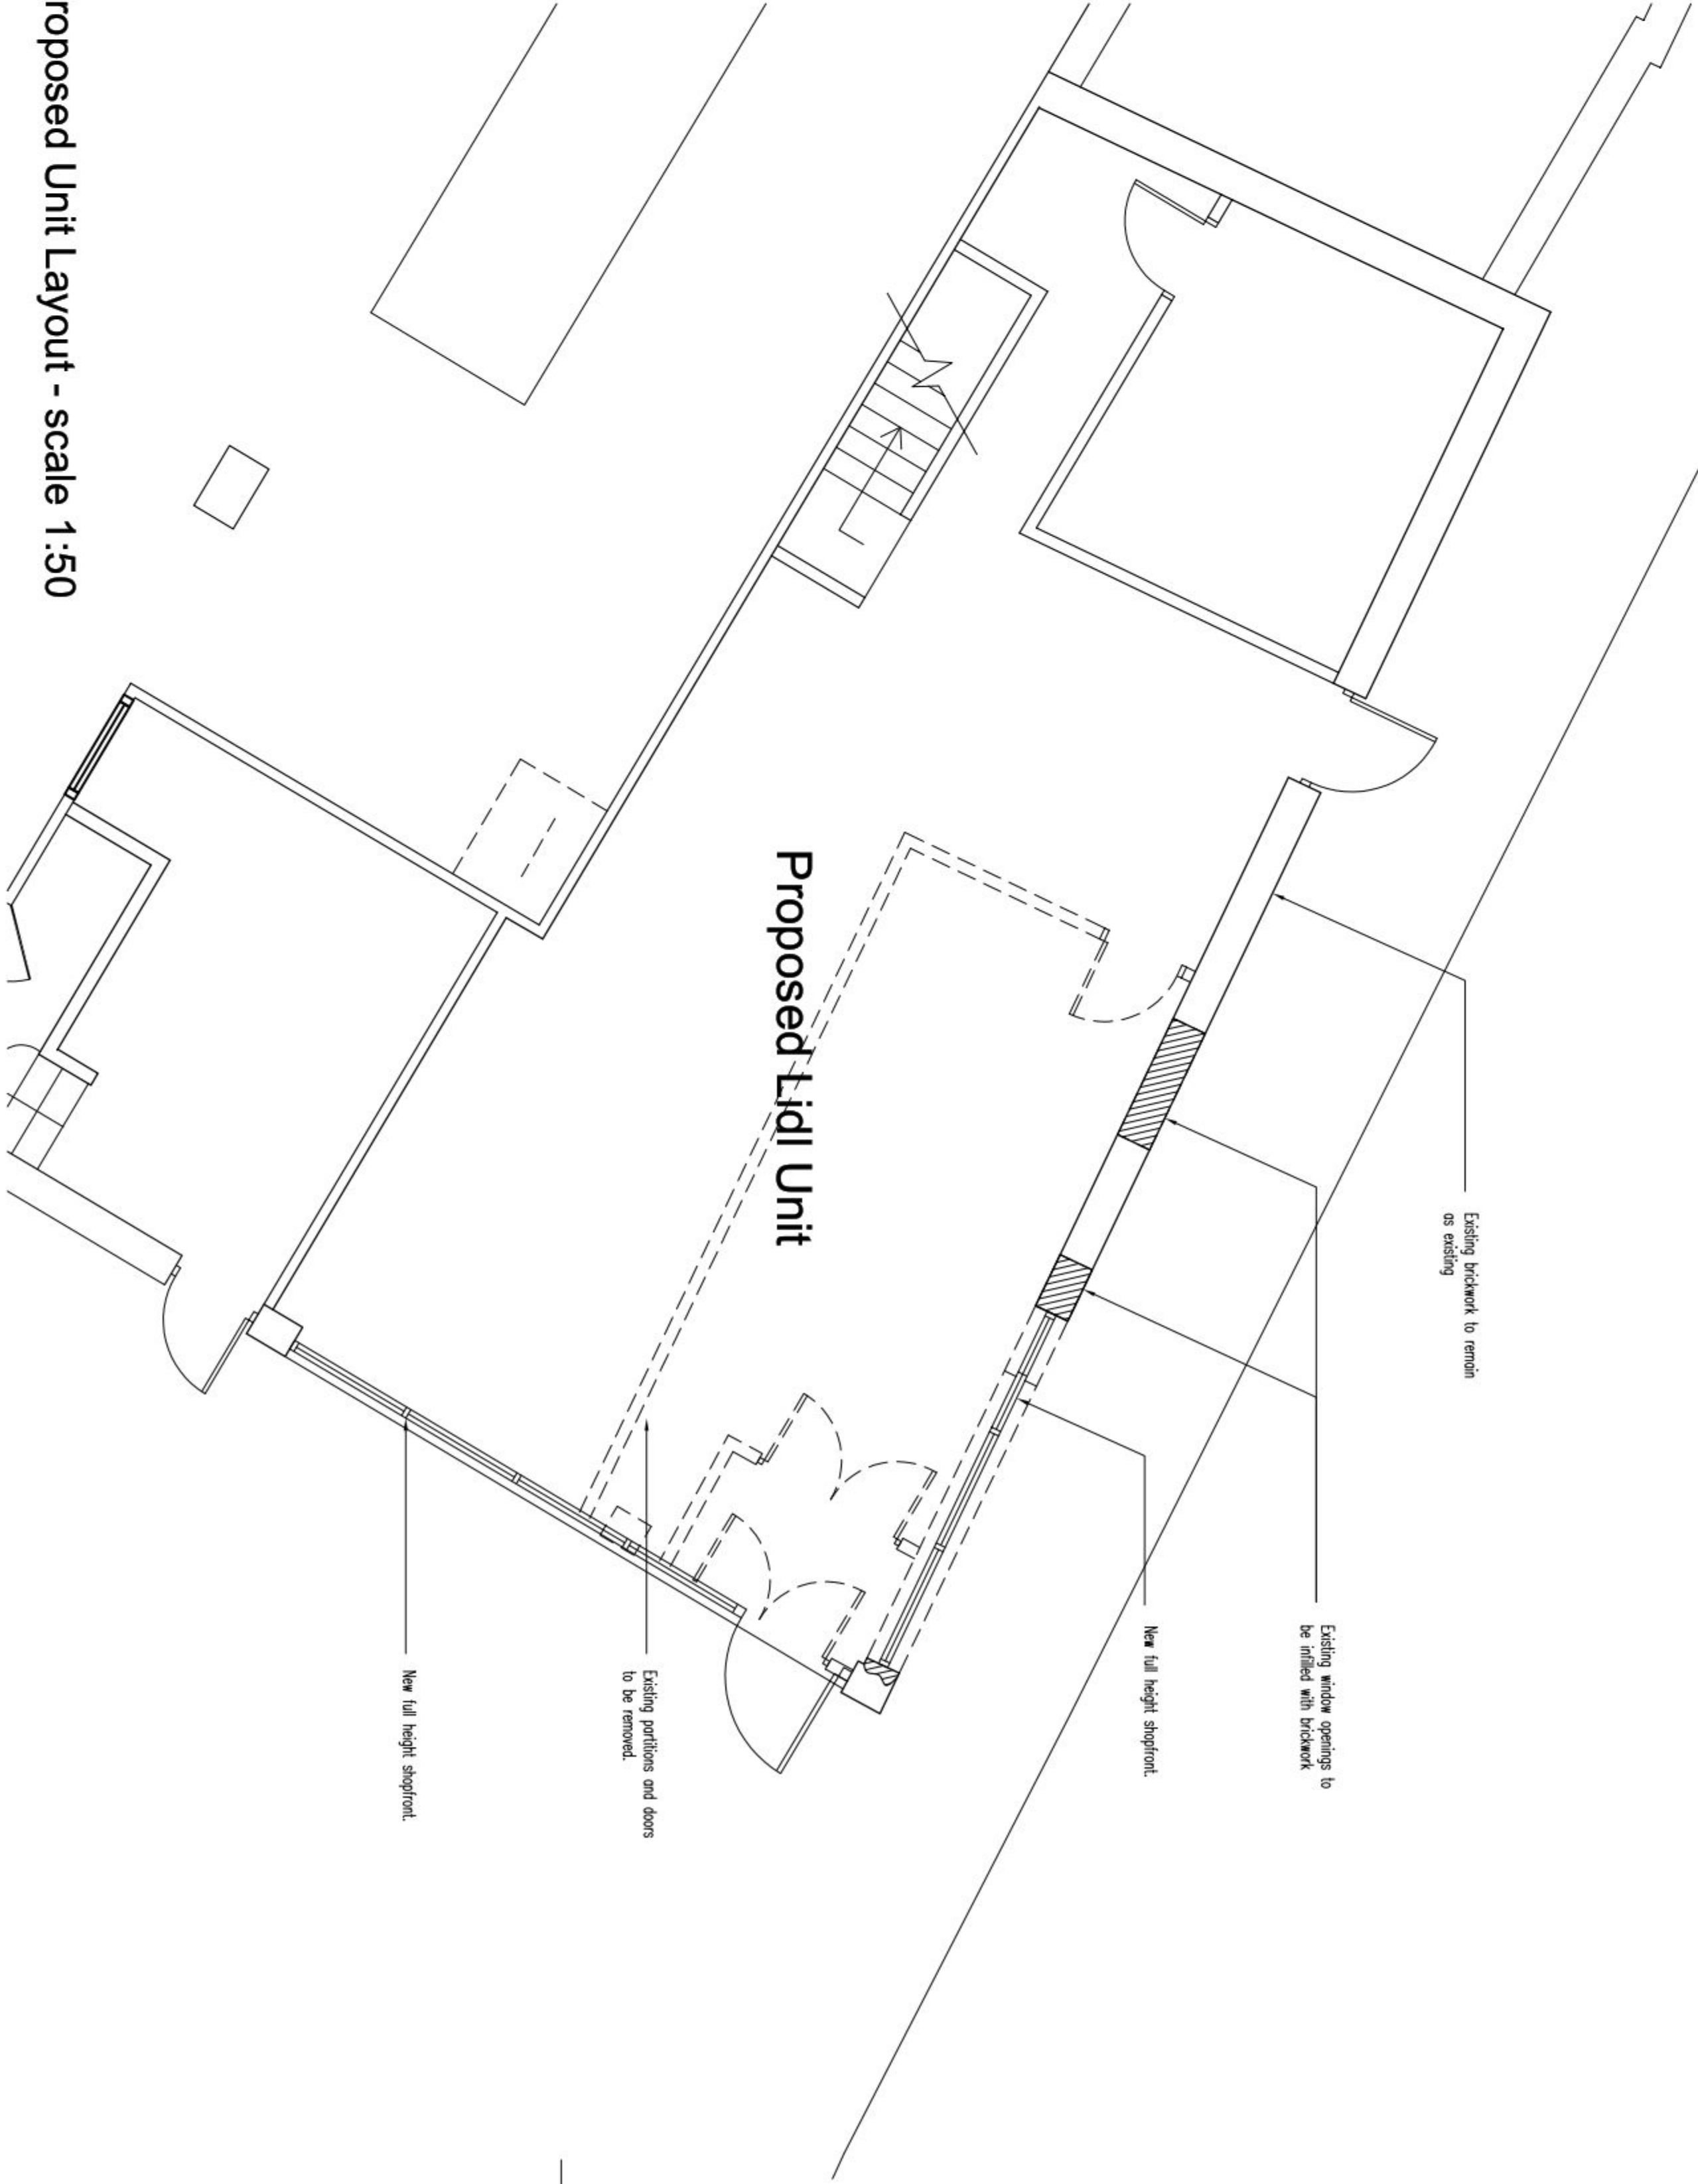

Proposed Unit Layout - scale 1:50

General Notes

There are no proposed alterations to the existing First floor.

PERMIT