


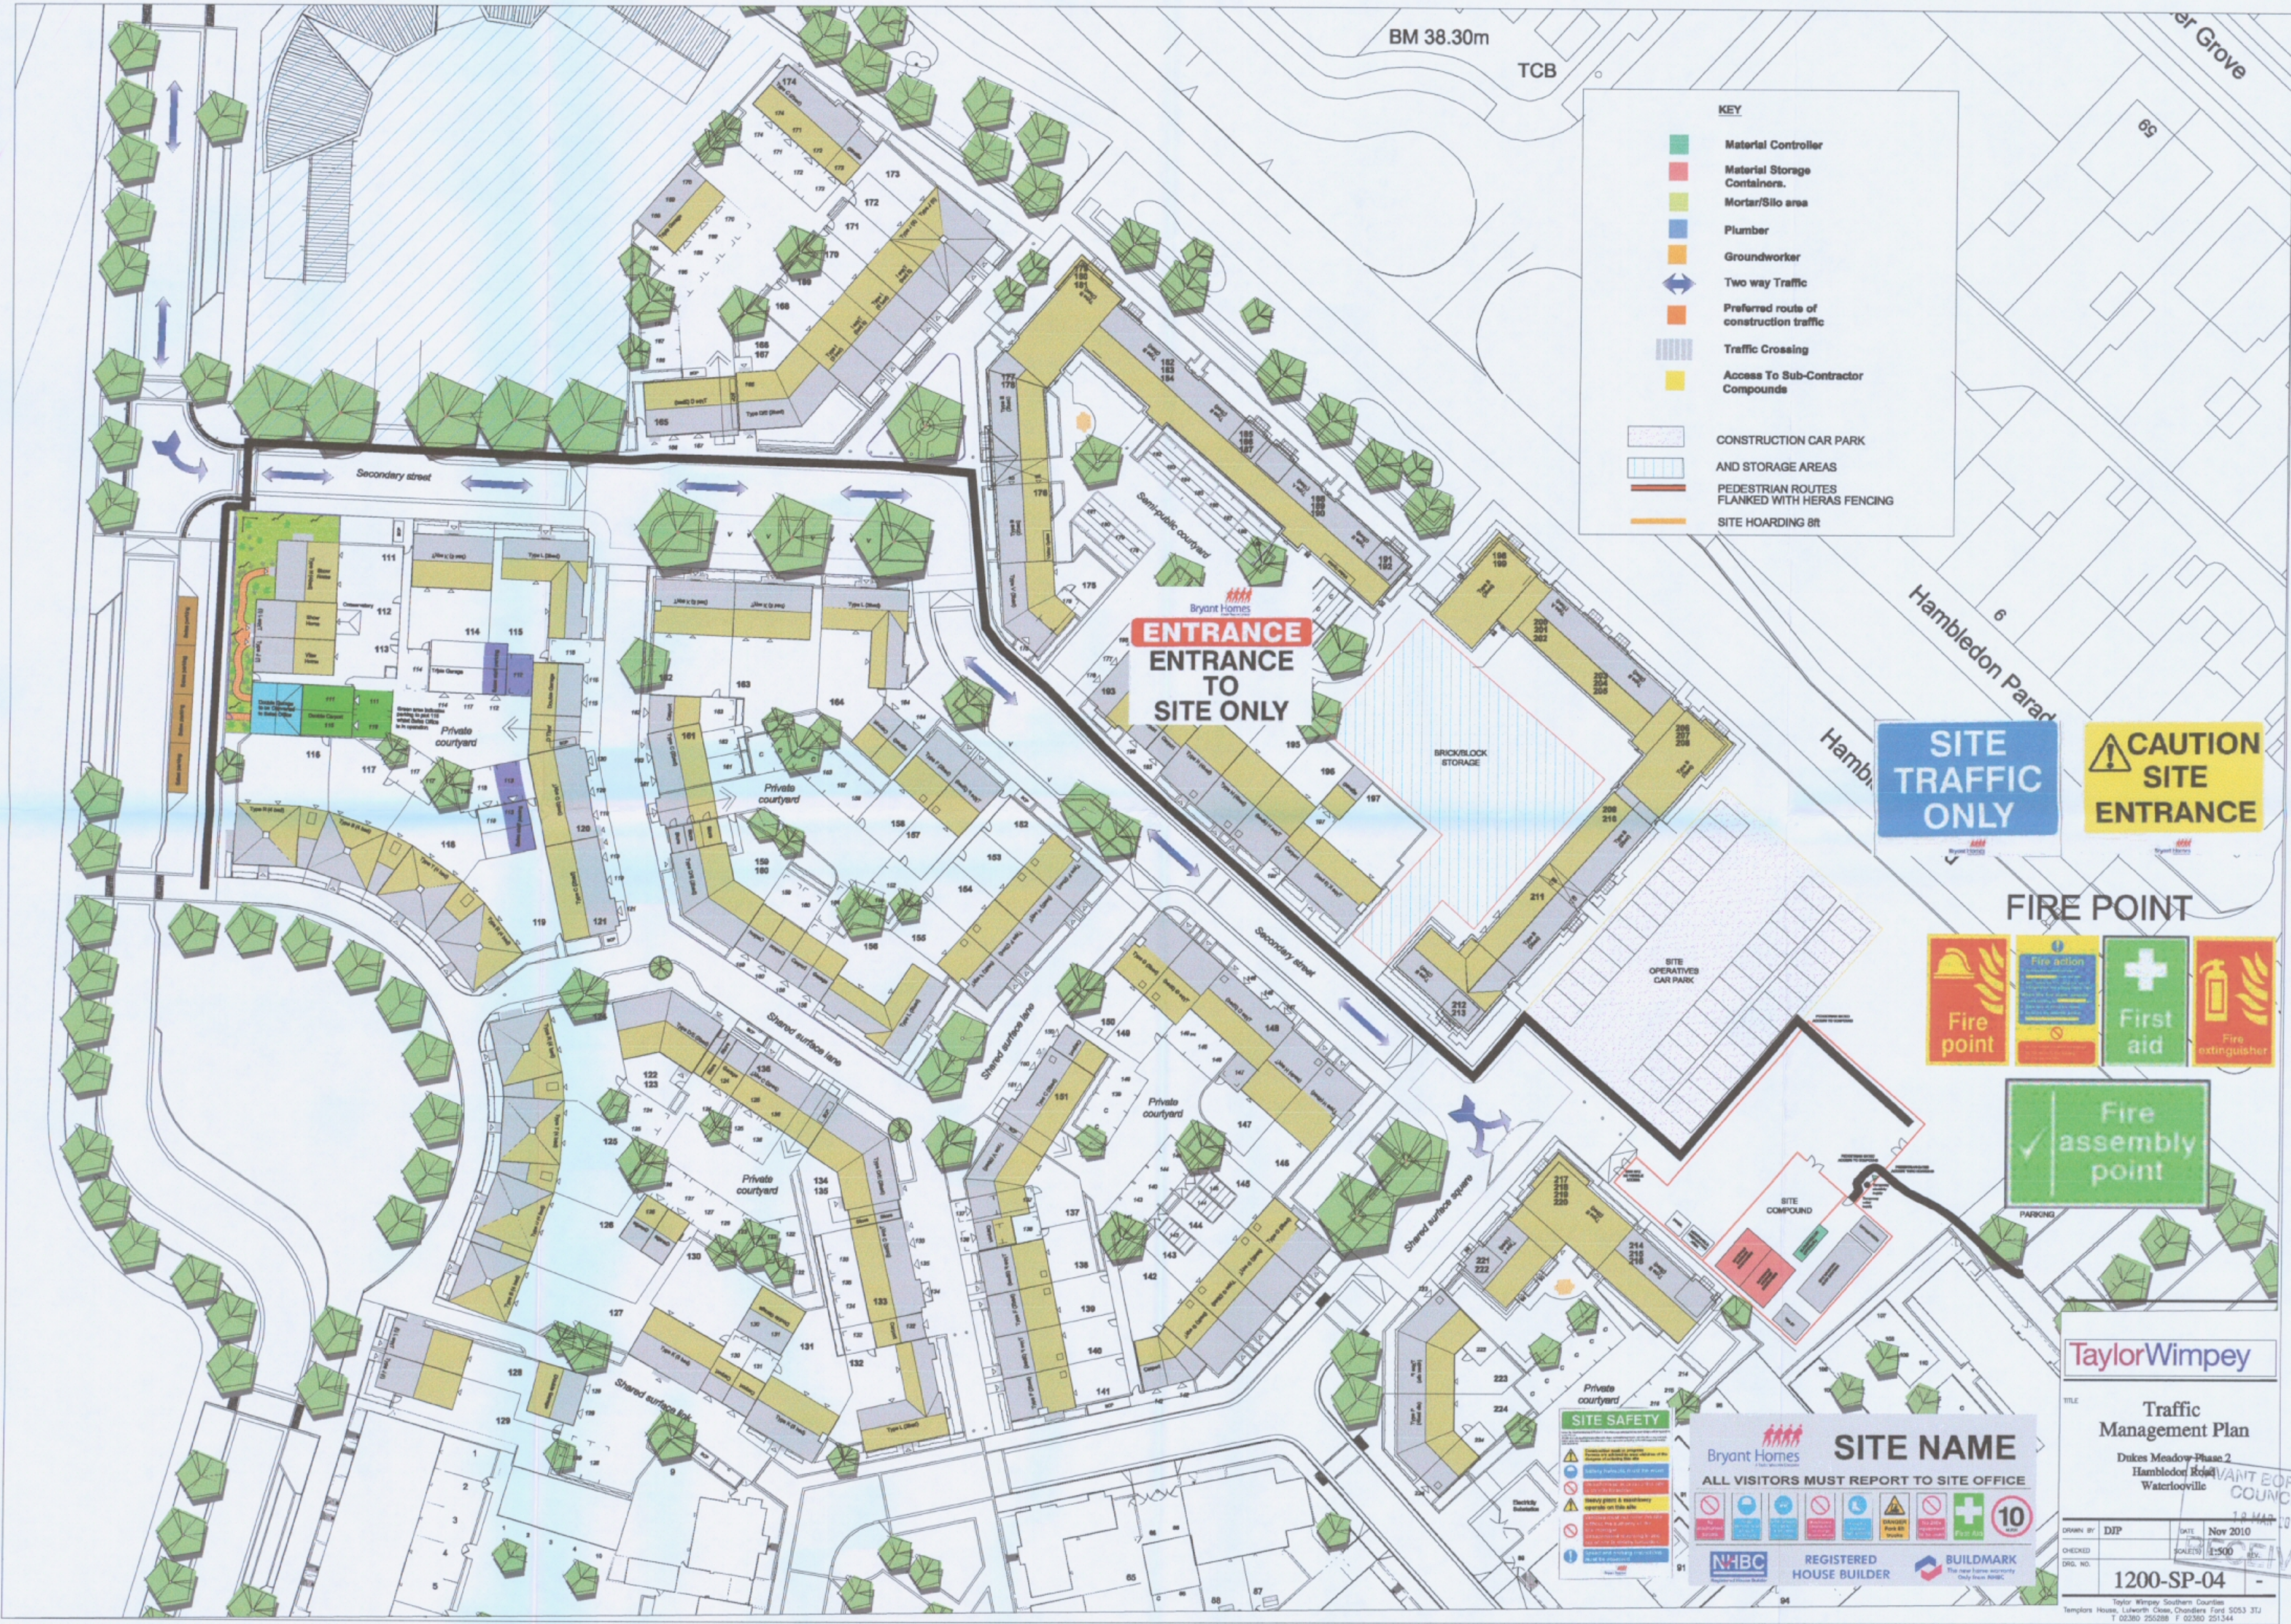

BM 38.30m

TCB

KEY

- Material Controller
- Material Storage Containers
- Mortar/Silo area
- Plumber
- Groundworker
- Two way Traffic
- Preferred route of construction traffic
- Traffic Crossing
- Access To Sub-Contractor Compounds
- CONSTRUCTION CAR PARK AND STORAGE AREAS
- PEDESTRIAN ROUTES FLANKED WITH HERAS FENCING
- SITE HOARDING 8ft

ENTRANCE TO SITE ONLY

SITE TRAFFIC ONLY

CAUTION SITE ENTRANCE

FIRE POINT

Fire point

Fire action

First aid

Fire extinguisher

Fire assembly point

SITE SAFETY


SITE NAME

Bryant Homes

ALL VISITORS MUST REPORT TO SITE OFFICE

REGISTERED HOUSE BUILDER

BUILDMARK

Taylor Wimpey

Traffic Management Plan

Dukes Meadow Phase 2
Hambleton Road
Waterlooville

1200-SP-04

1200-SP-04

Taylor Wimpey Southern Counties
T 02380 250288 F 02380 251344