10/74373/000

AMENDED

HAVANT BOROUGH COUNCIL
DEVELOPMENT CONTROL
23 APR 2010
RECEIVED

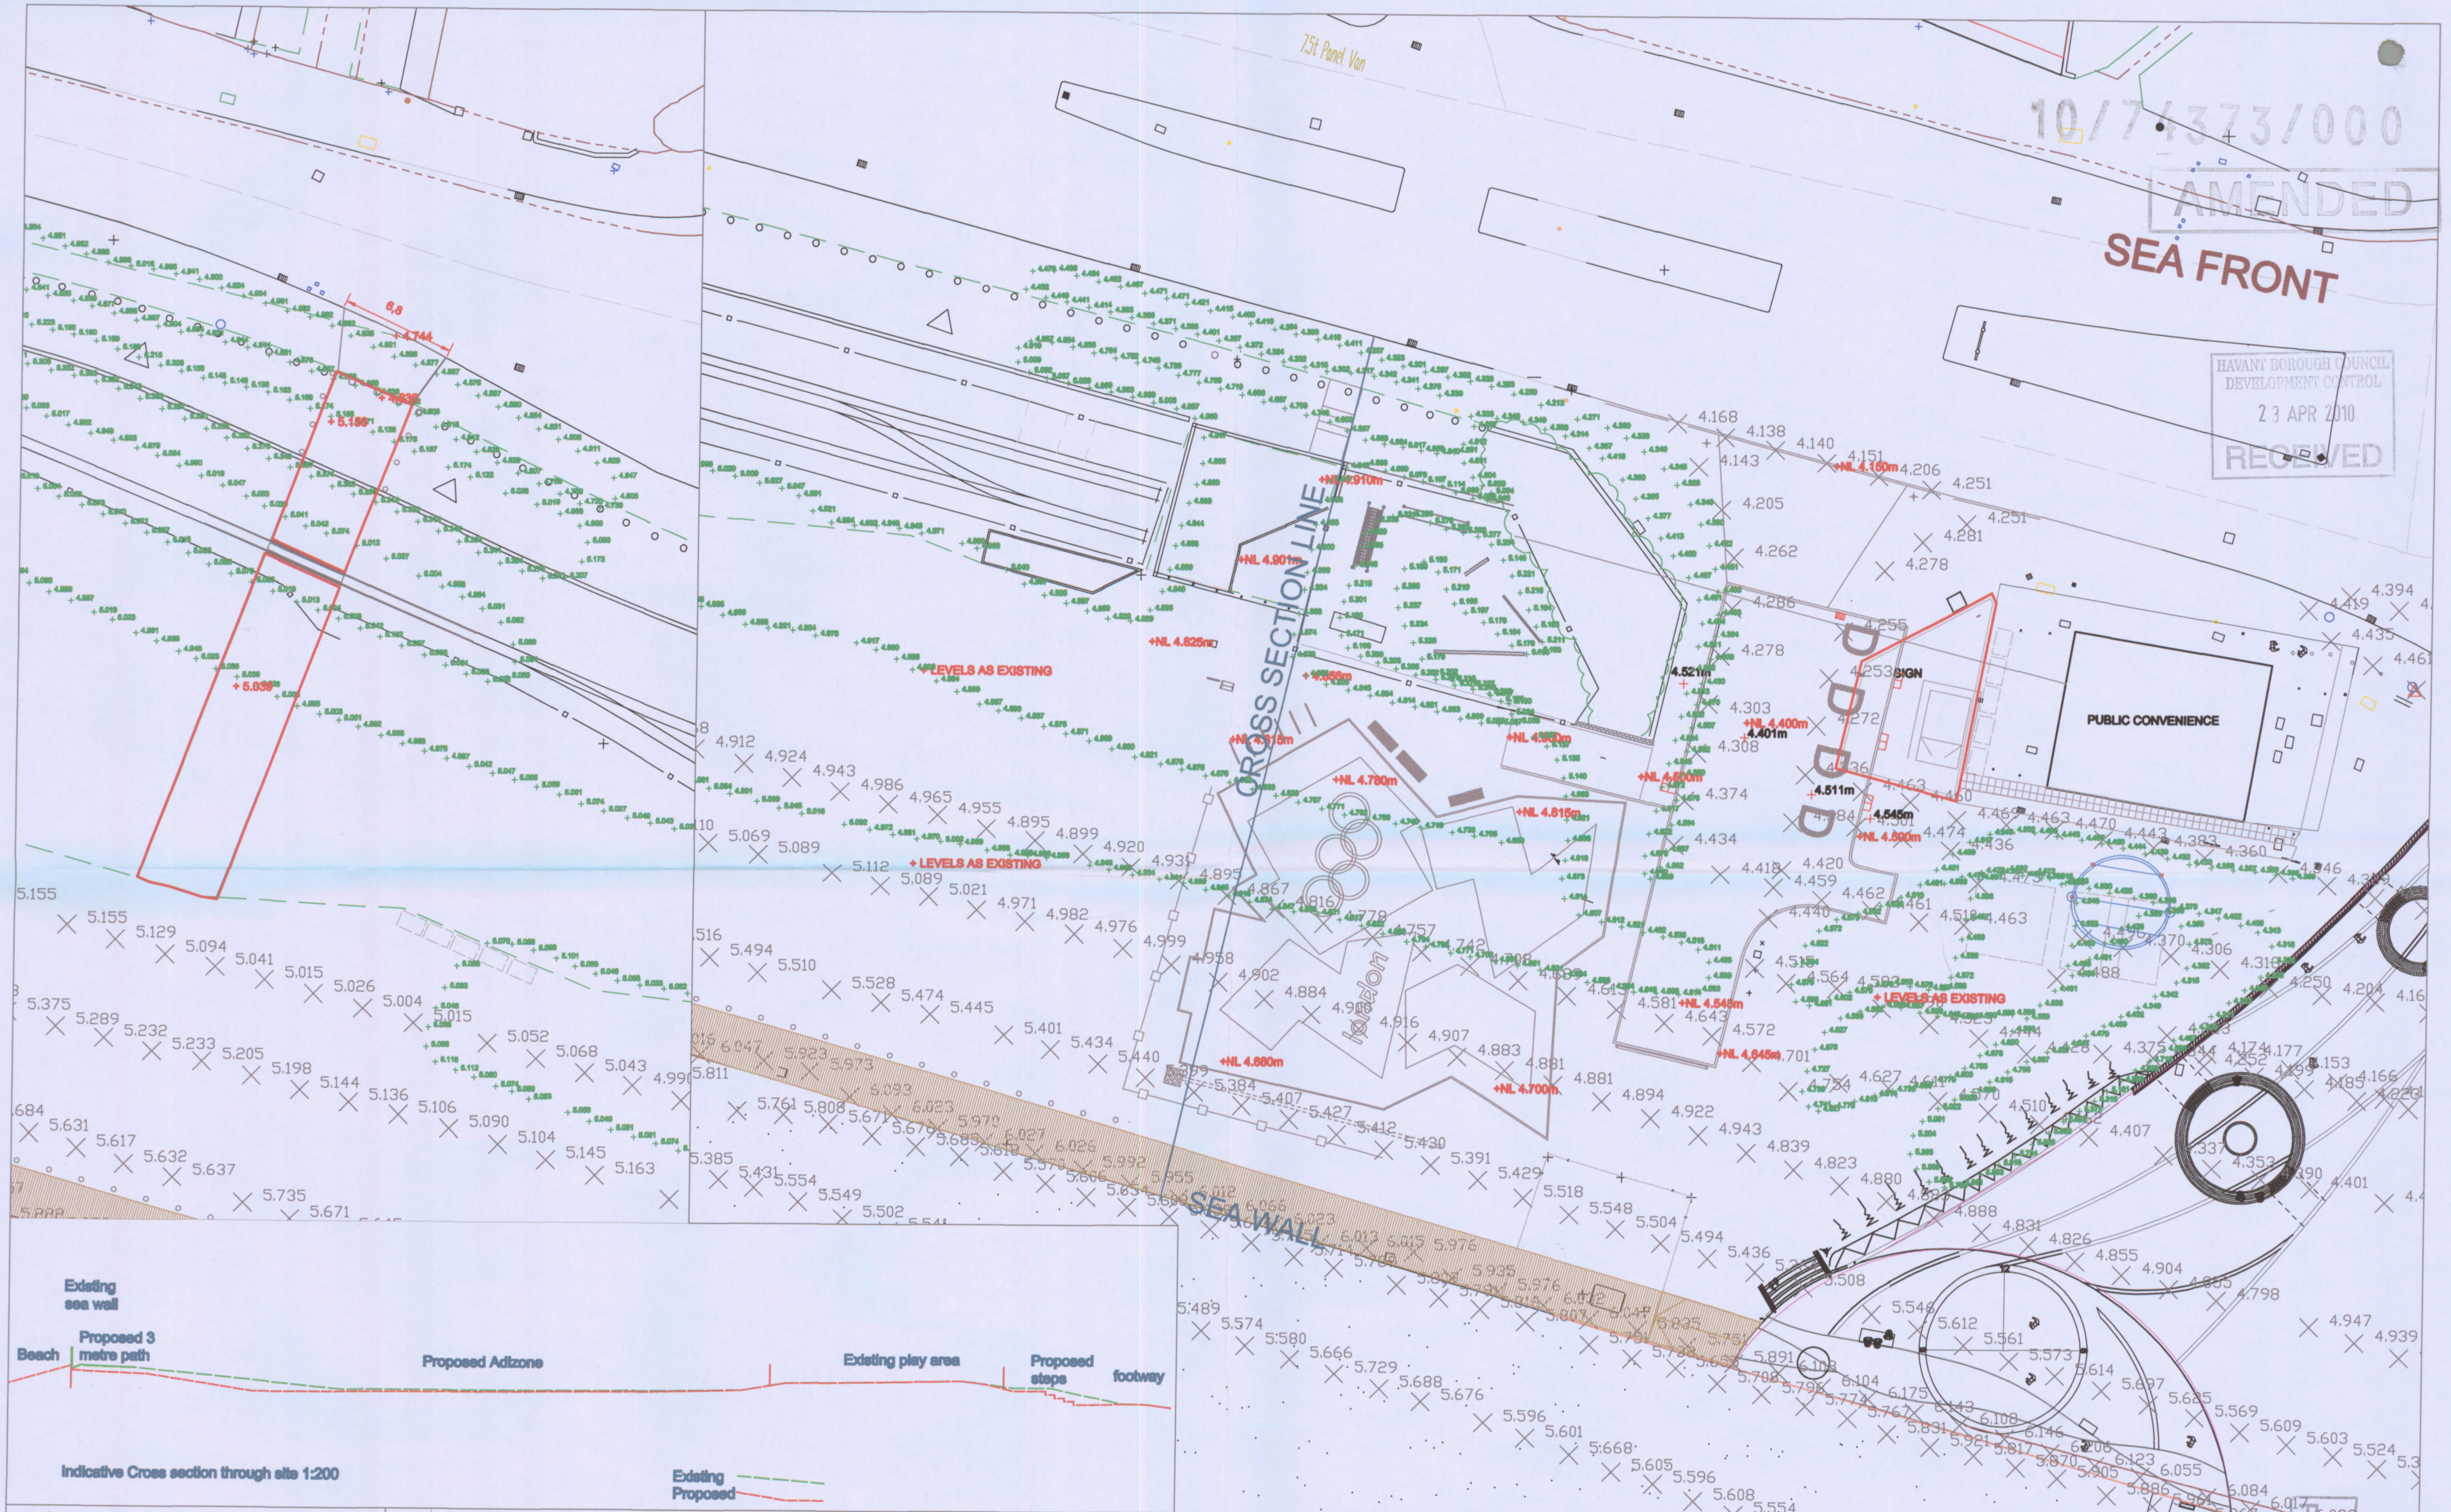

Havant BOROUGH COUNCIL

Civic Offices, Civic Centre Road,
Havant. Hants. PO9 2AX
Telephone: (023) 9247 4174
Email: customer.services@havant.gov.uk
Internet: www.havant.gov.uk

5.233 × 4.511 +5.033	Existing Levels (various survey dates)
+NL 4.700m	Proposed Levels

TITLE
Eastoke Corner
Hayling Island
Adizone Area-Site Levels

B.O.H.
PERMIT

DRAWN BY	CHECKED BY	DRG No.
LOG		LA:LIV4/PH3/PA03/revA

DATE: 10 FEB 2010
DIR NAME: L:ACAD/Eastoke Phase 3 drawings
SCALE: Plans 1:250 at A2. Site location NTS
CAD NAME: Phase 3 Adizone.dwg

REV	DESCRIPTION	DATE	INITS
A	Levels Legend corrected	23/04/2010	LOG