


AMENDED

HAVANT BOROUGH COUNCIL
DEVELOPMENT CONTROL

27 APR 2010

SEA FRONT

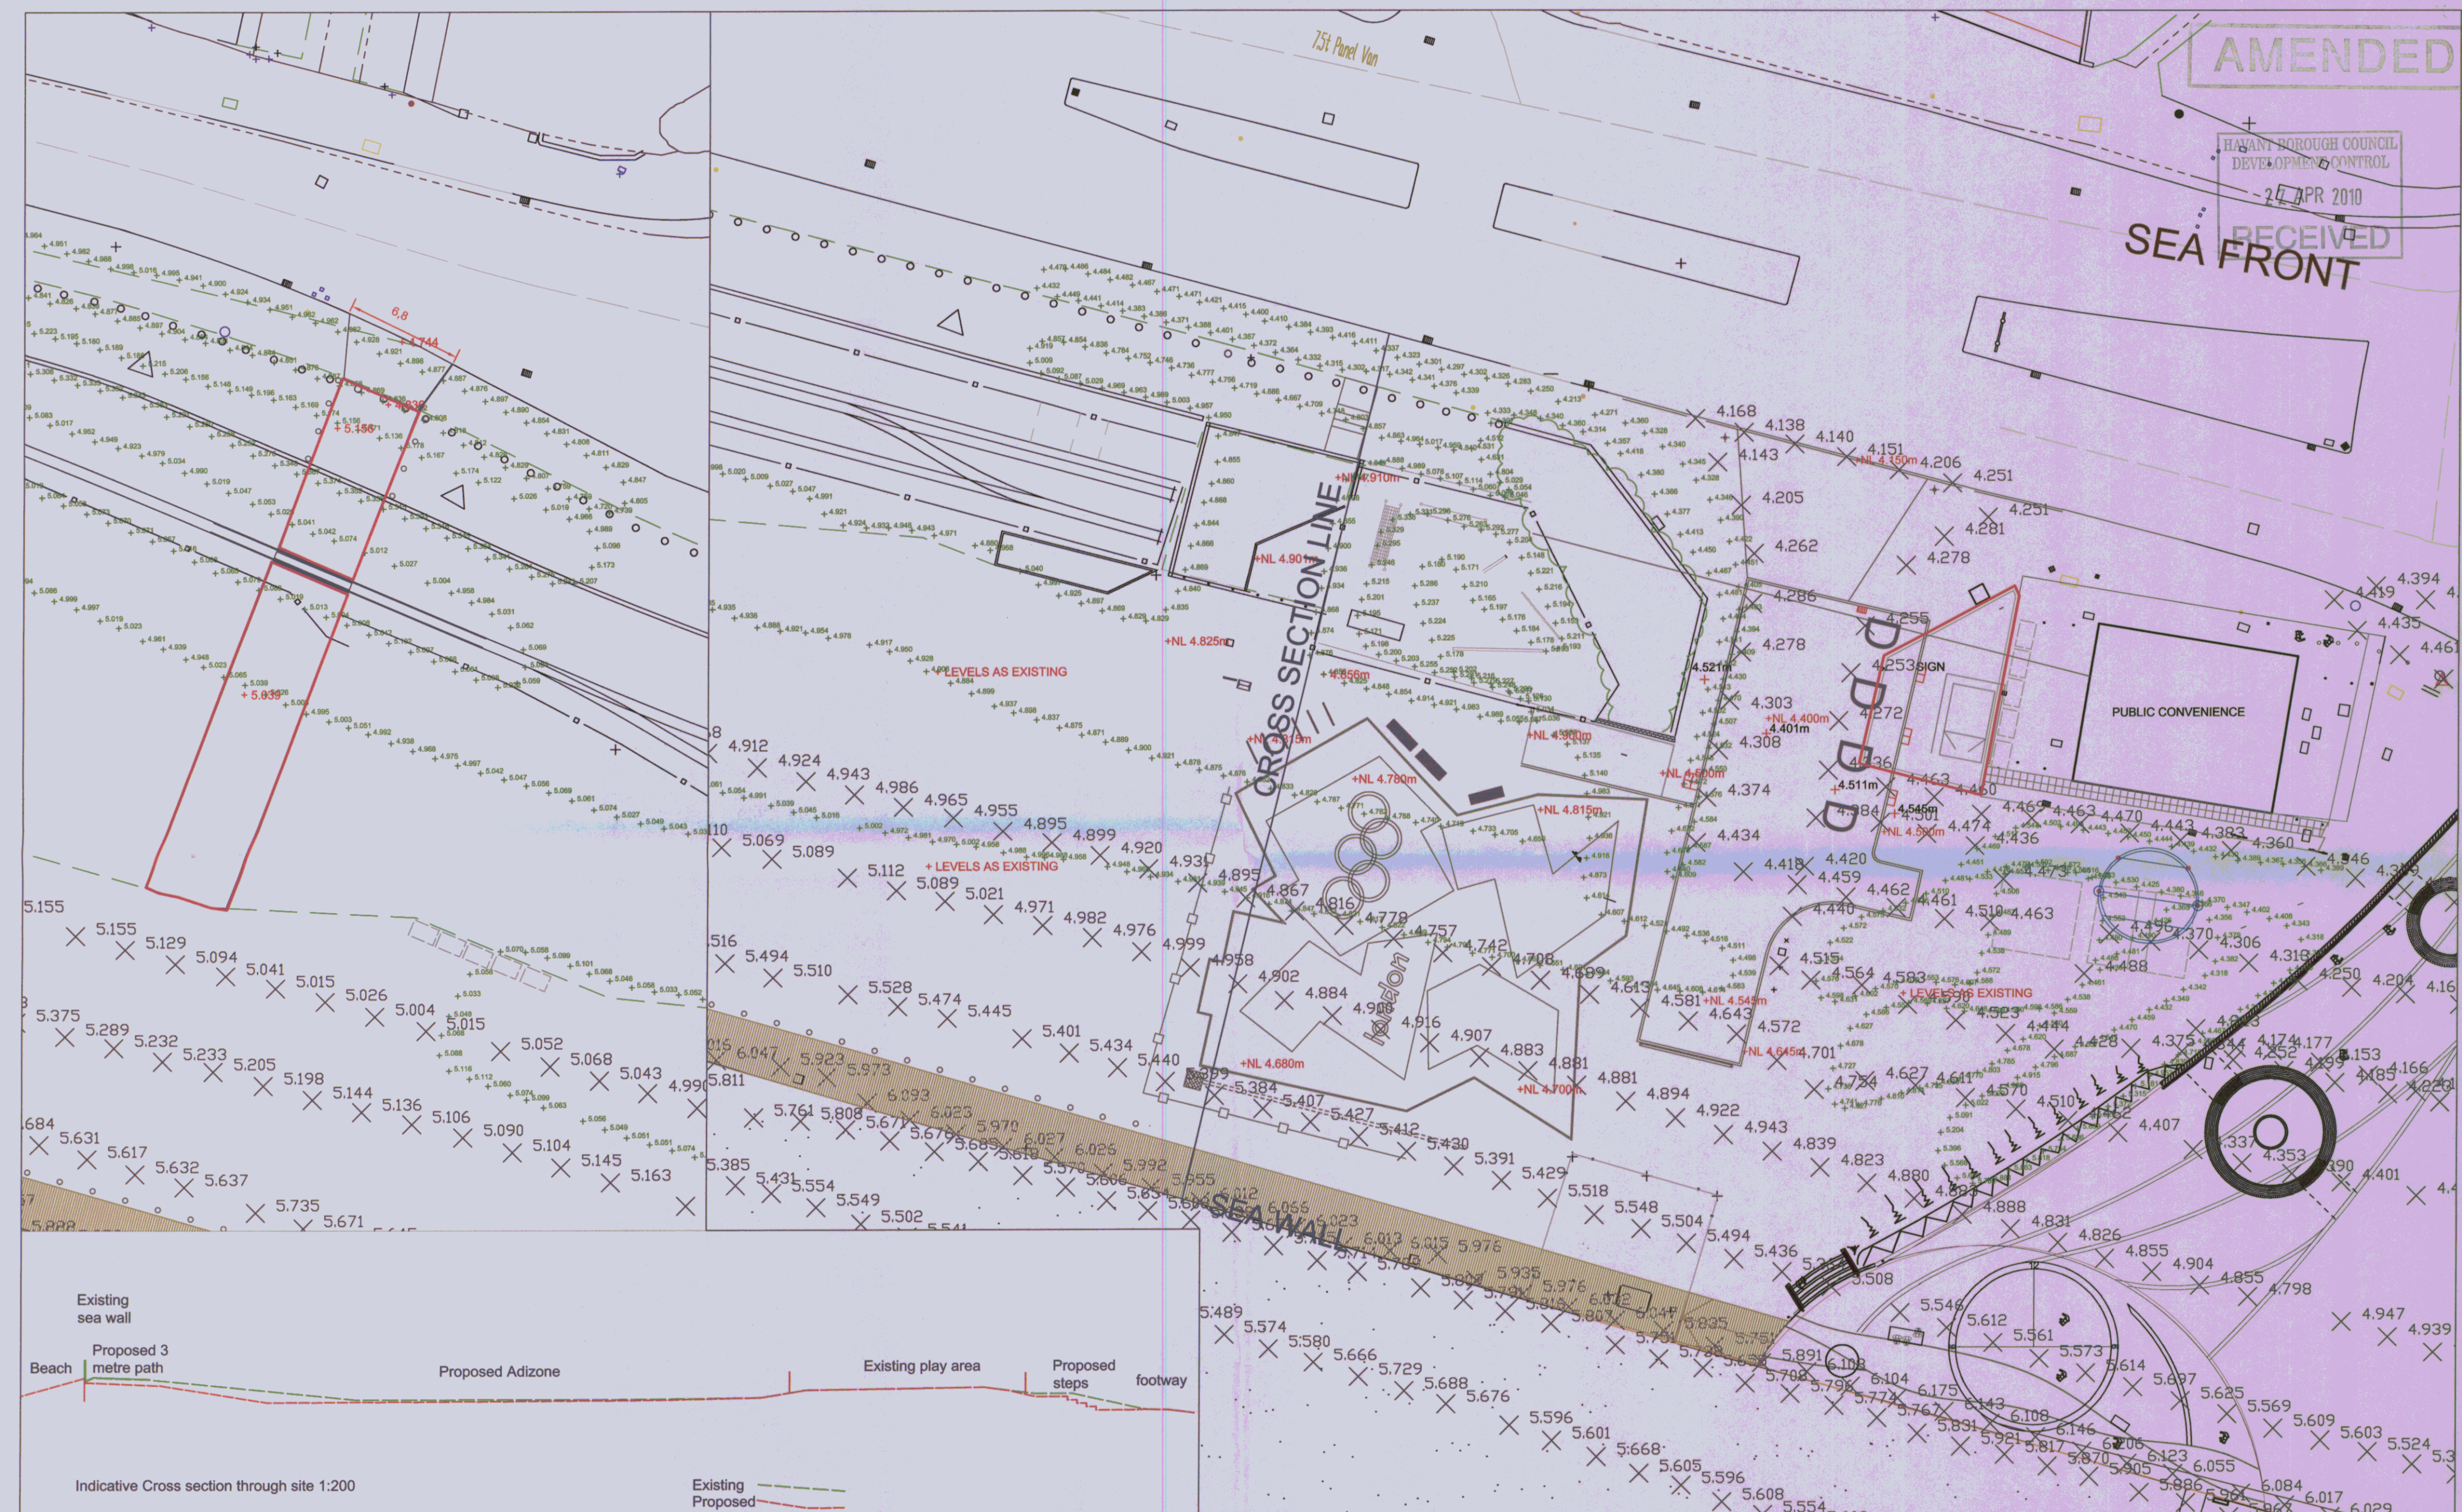

Civic Offices, Civic Centre Road,
Havant. Hants. PO9 2AX
Telephone: (023) 9247 4174
Email: customer.services@havant.gov.uk
Internet: www.havant.gov.uk

5.233
4.511
5.033

Existing Levels
(various survey
dates)

+NL 4.700

Proposed Levels

TITLE
Eastoke Corner
Hayling Island
Adizone Area-Site Levels

DRAWN BY LOG	CHECKED BY LOG	DRG No. LA-LIV4/PH3/PA03/revA
DATE 10 FEB 2010	DIR NAME L:ACAD/Eastoke Phase 3 drawings	

A	Levels Legend corrected	23/04/2010	LOG
---	-------------------------	------------	-----