



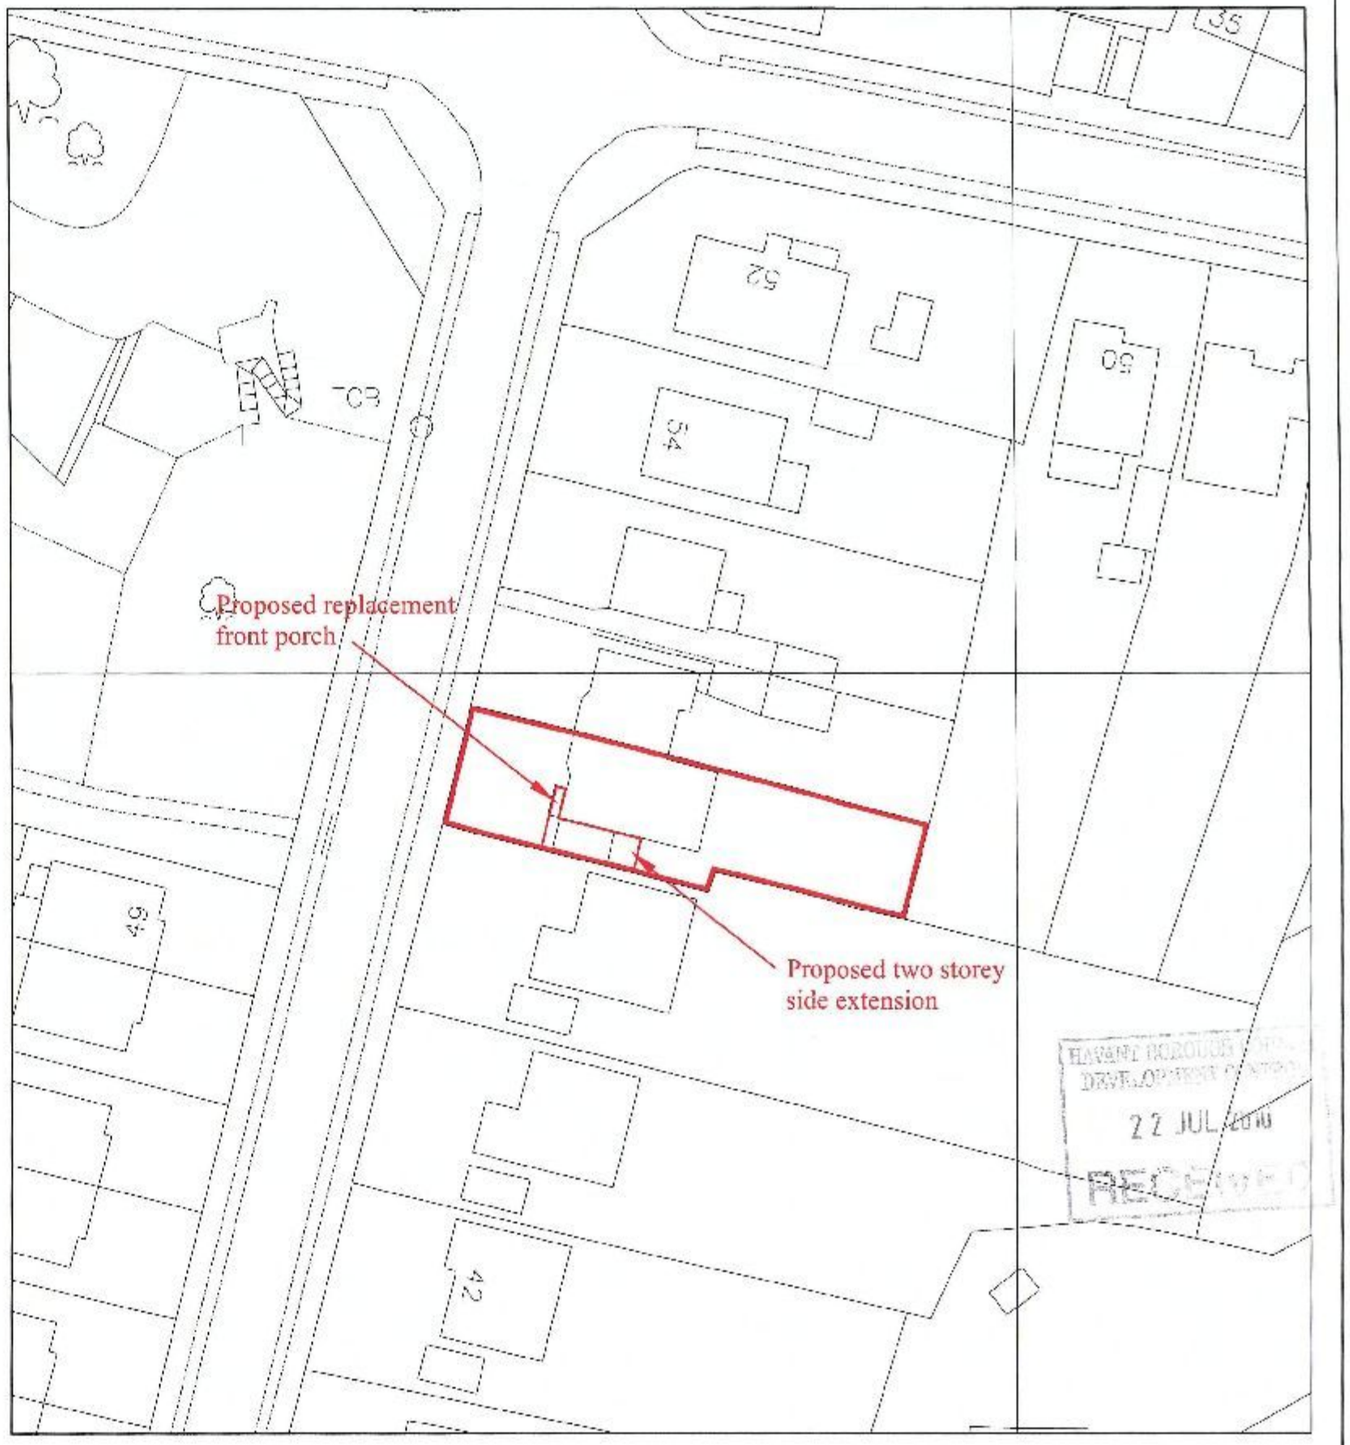

OS Serial No 01490100
Mapping supplied by:
Dome Mapping Services
9th February 2010

ACE DESIGNS
Architectural & Civil Engineering Design
143 Station Road, Liss, Hants. GU33 7AJ
Tel 01730 894988 Fax 01730 891165
e-mail:enquiries@acedesigns-ltd.co.uk
www.ace-designs.co.uk


Job Title: Proposed side extension at 48 The Thicket, Widley	Client: Mr and Mrs C Ellis	Scale: 1/1250:1/500 @ A3	Date: Feb 10
Drawing Title: Site and Block Plans		Drawn: ED	Checked: GG
		Designed: GG	Approved:
		Job No: 100103	Drawing No: 100103 / 01
			Rev:

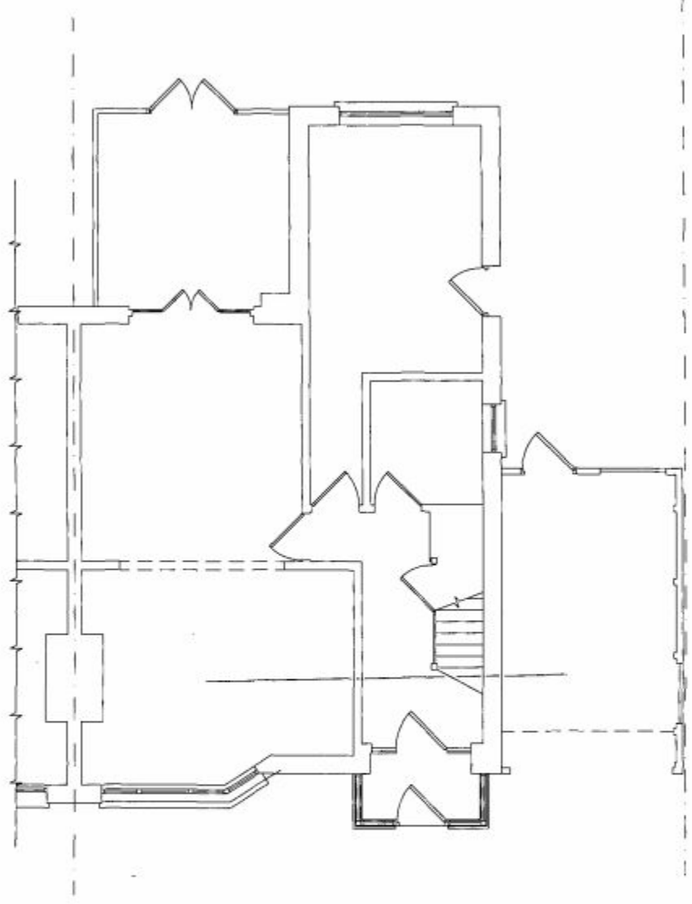

Ground Floor Plan

0 1 2 3 4 5

Meters

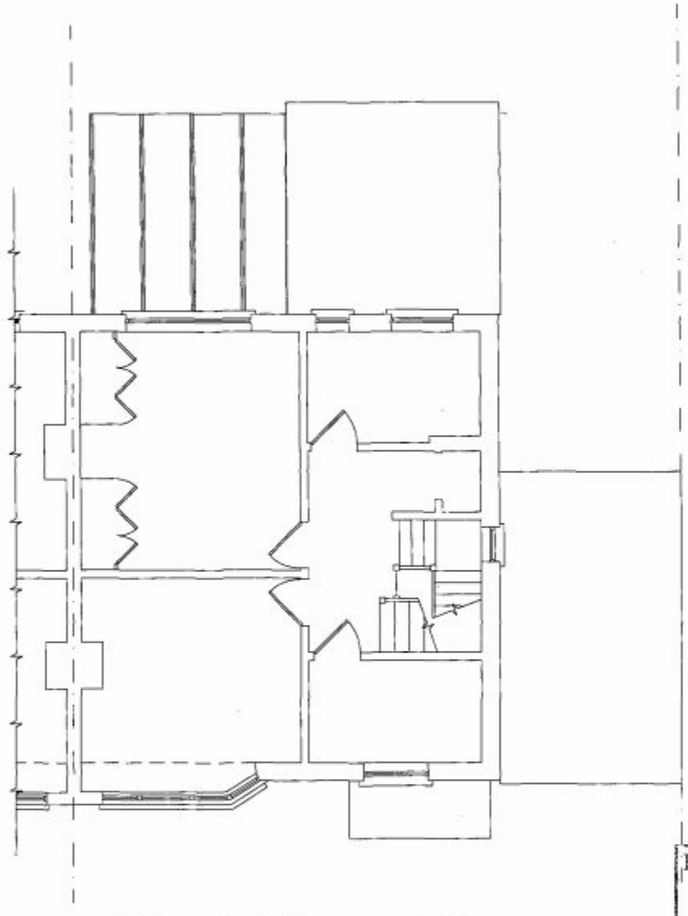


First Floor Plan

HAVANT BOROUGH COUNCIL
DEVELOPMENT CONTROL
22 JUL 2010
RECEIVED

ACE DESIGNS
Architectural & Civil Engineering Design
143 Station Road, Liss, Hants. GU33 7AJ
Tel 01730 894988 Fax 01730 890185
e-mail:enquiries@acedesigns-ltd.co.uk
www.ace-designs.co.uk


Job Title: Proposed side extension at 48 The Thicket, Widley	Client: Mr and Mrs C Ellis	Scale: 1/100 @ A3	Date: Jan 10	Designed: n/a
Drawing Title: Plans as existing Sheet 1 of 2		Drawn: ED	Checked: GG	Approved:
		Job No: 100103	Drawing No: 100103 / 02	Rev:

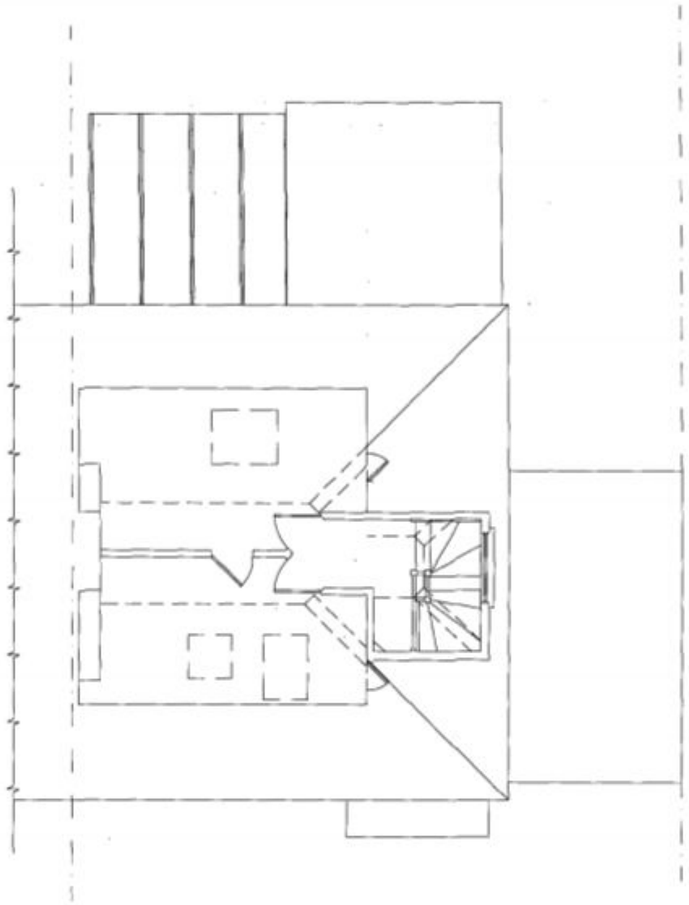

Second Floor Plan

0 1 2 3 4 5

Meters

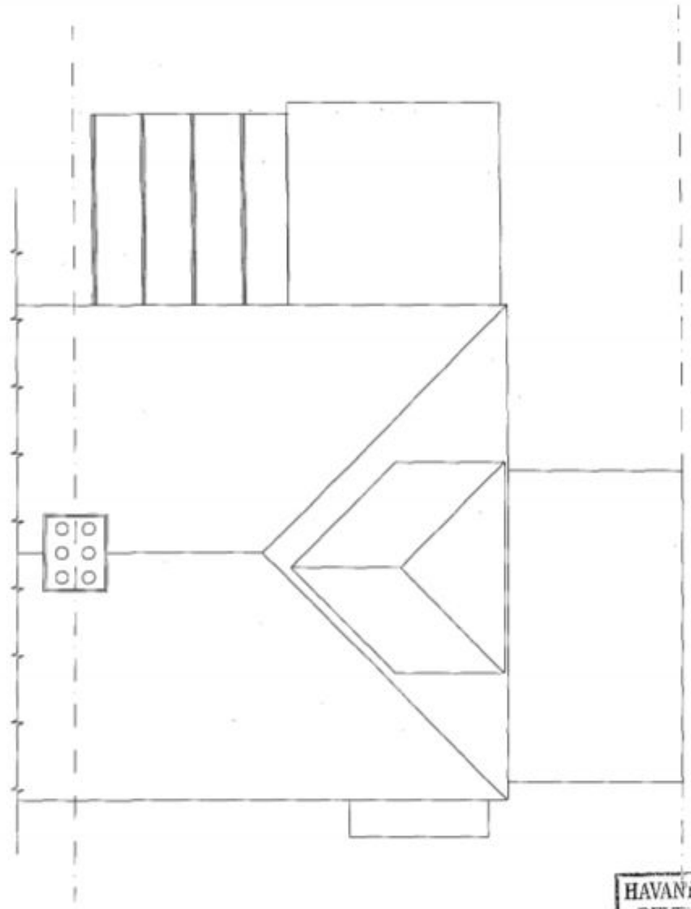

Roof Plan

HAVANT BOROUGH COUNCIL
DEVELOPMENT CONTROL
22 JUL 2010
RECEIVED


ACE DESIGNS

Architectural & Civil Engineering Design
143 Station Road, Liss, Hants. GU33 7AJ
Tel 01730 894988 Fax 01730 890185
e-mail:enquiries@acedesigns-ltd.co.uk
www.ace-designs.co.uk

Job Title: Proposed side extension at 48 The Thicket, Widley	Client: Mr and Mrs C Ellis	Scale: 1/100 @ A3	Date: Jan 10	Designed: n/a	
Drawing Title: Plans as existing Sheet 2 of 2		Drawn: ED	Checked: GG	Approved:	
		Job No: 100103	Drawing No: 100103 / 03		Rev



Front Elevation

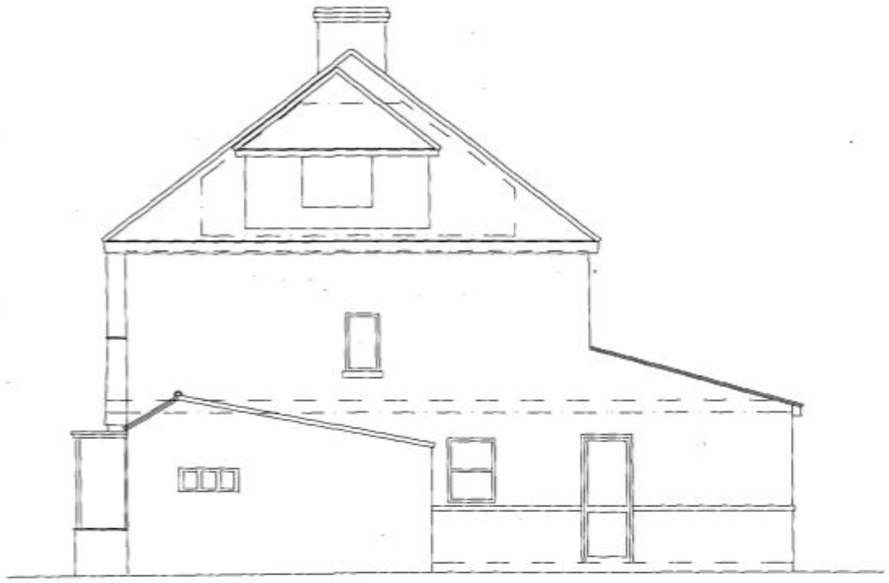

Side Elevation



Rear Elevation


0 1 2 3 4 5

Meters

HAVANT BOROUGH COUNCIL
DEVELOPMENT CONTROL
22 JUL 2010
RECEIVED


ACE DESIGNS
Architectural & Civil Engineering Design
143 Station Road, Liss, Hants. GU33 7AJ
Tel 01730 894988 Fax 01730 890185
e-mail:enquiries@acedesigns-ltd.co.uk
www.ace-designs.co.uk

Job Title: Proposed side extension at 48 The Thicket, Widley	Client: Mr and Mrs C Ellis	Scale: 1/100 @ A3	Date: Jan 10	Designed: n/a	
Drawing Title: Elevations as existing		Drawn: ED	Checked: GG	Approved:	
		Job No: 100103	Drawing No: 100103 / 04		Rev

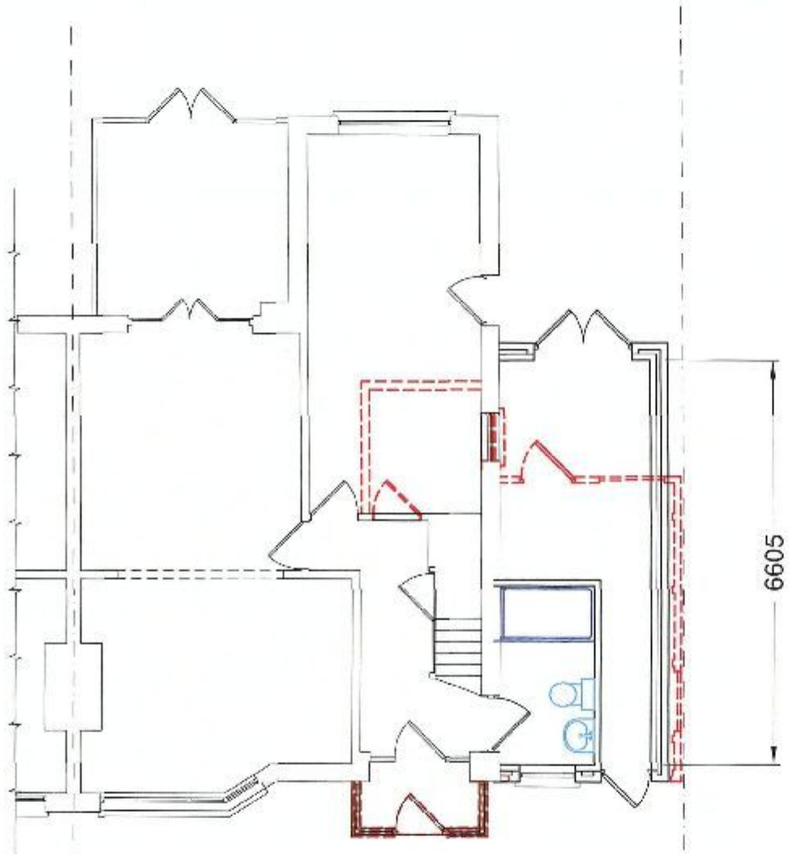

Ground Floor Plan

0 1 2 3 4 5
Meters

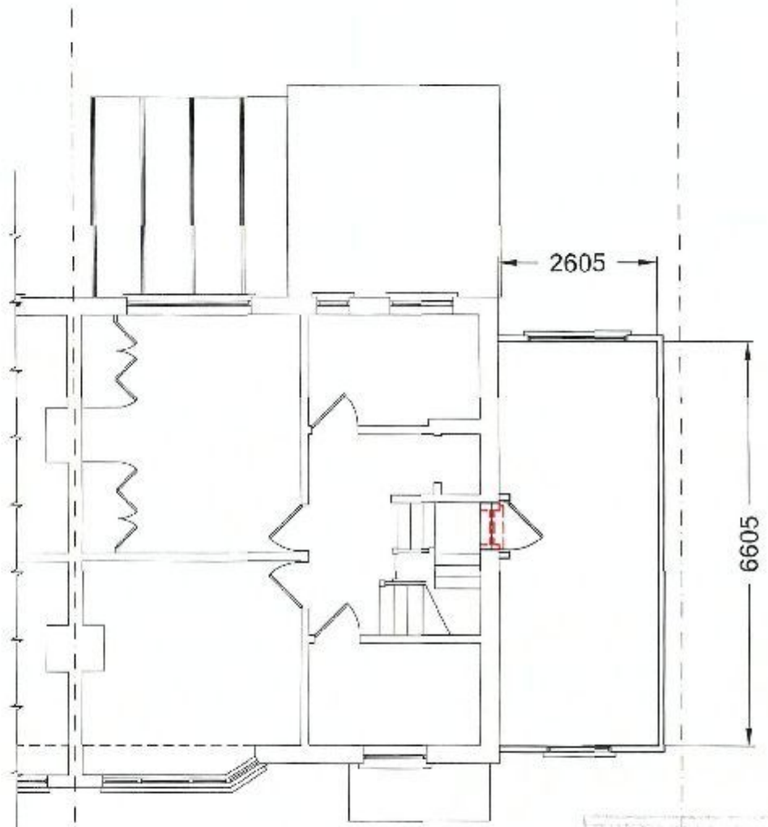


First Floor Plan

22 JUL 2010
RECEIVED

ACE DESIGNS
Architectural & Civil Engineering Design
143 Station Road, Liss, Hants. GU33 7AJ
Tel 01730 894988 Fax 01730 890185
e-mail:enquiries@acedesigns-ltd.co.uk
www.ace-designs.co.uk


Job Title: Proposed side extension at 48 The Thicket, Widley	Client: Mr and Mrs C Ellis	Scale: 1/100 @ A3	Date: Jan 10	Designed: n/a	
Drawing Title: Plans as proposed - 2 storey Sheet 1 of 2		Drawn: ED	Checked: GG	Approved:	
		Job No: 100103	Drawing No: 100103 / 05		Rev: B

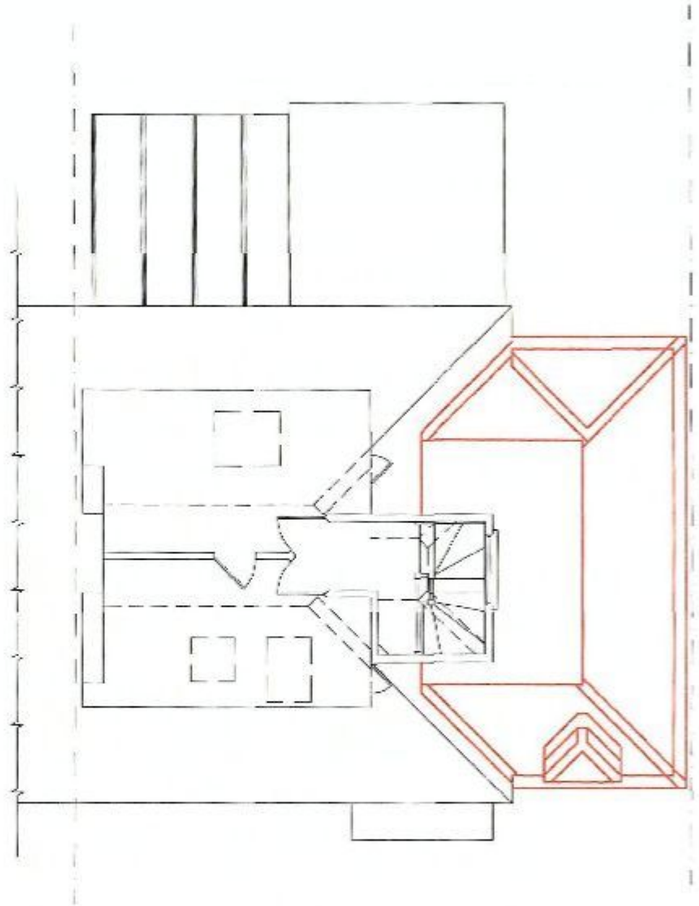

Second Floor Plan

0 1 2 3 4 5

Meters

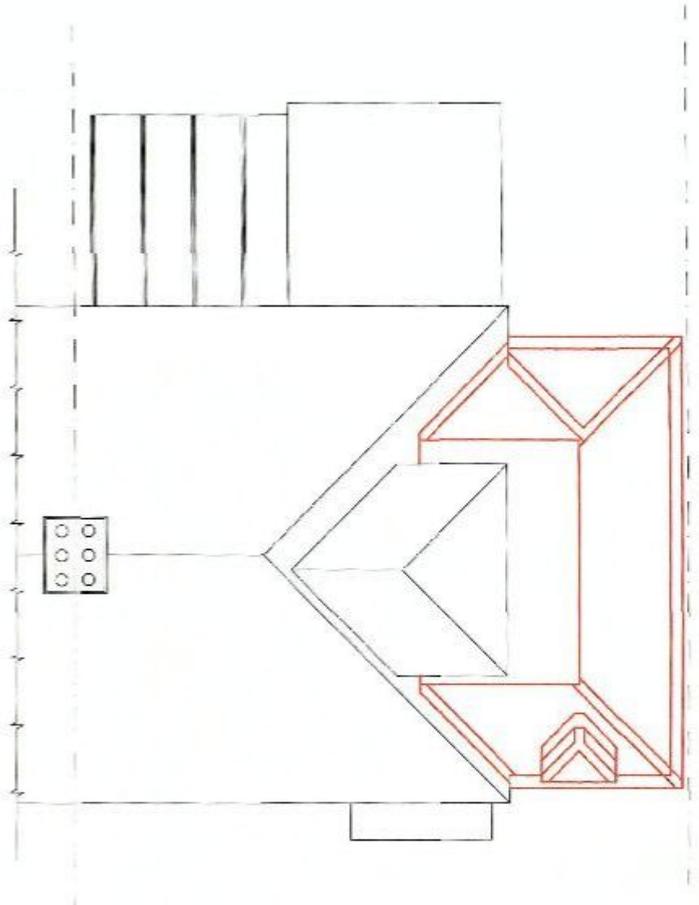

Roof Plan

HAVANT BOROUGH COUNCIL
DEVELOPMENT CONTROL
22 JUL 2010
RECEIVED


ACE DESIGNS

Architectural & Civil Engineering Design
143 Station Road, Liss, Hants. GU33 7AJ
Tel 01730 894988 Fax 01730 890185
e-mail:enquiries@acedesigns-ltd.co.uk
www.ace-designs.co.uk

Job Title: Proposed side extension at 48 The Thicket, Widley	Client: Mr and Mrs C Ellis	Scale: 1/100 @ A3	Date: Jan 10	Designed: n/a	
Drawing Title: Plans as proposed - 2 storey Sheet 2 of 2		Drawn: ED	Checked: GG	Approved:	
		Job No: 100103	Drawing No: 100103 / 06		Rev: A



Front Elevation

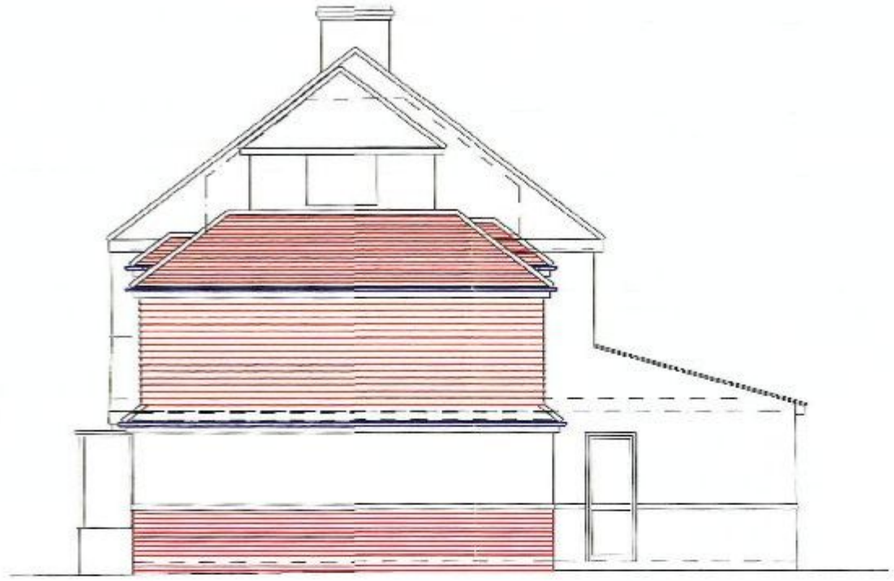

Side Elevation



Rear Elevation

0 1 2 3 4 5

Meters

ELMBRIDGE BOROUGH COUNCIL
DEVELOPMENT CONTROL
22 JUL 2010
RECEIVED

ACE DESIGNS

Architectural & Civil Engineering Design
143 Station Road, Liss, Hants. GU33 7AJ
Tel 01730 894988 Fax 01730 890185
e-mail: enquiries@acedesigns-ltd.co.uk
www.ace-designs.co.uk

Job Title: Proposed side extension at 48 The Thicket, Widley	Client: Mr and Mrs C Ellis	Scale: 1/100 @ A3	Date: Jan 10	Designed: n/a	
Drawing Title: Elevations as proposed		Drawn: ED	Checked: GG	Approved:	
		Job No: 100103	Drawing No: 100103 / 07		Rev: C