
RECREATION GROUND

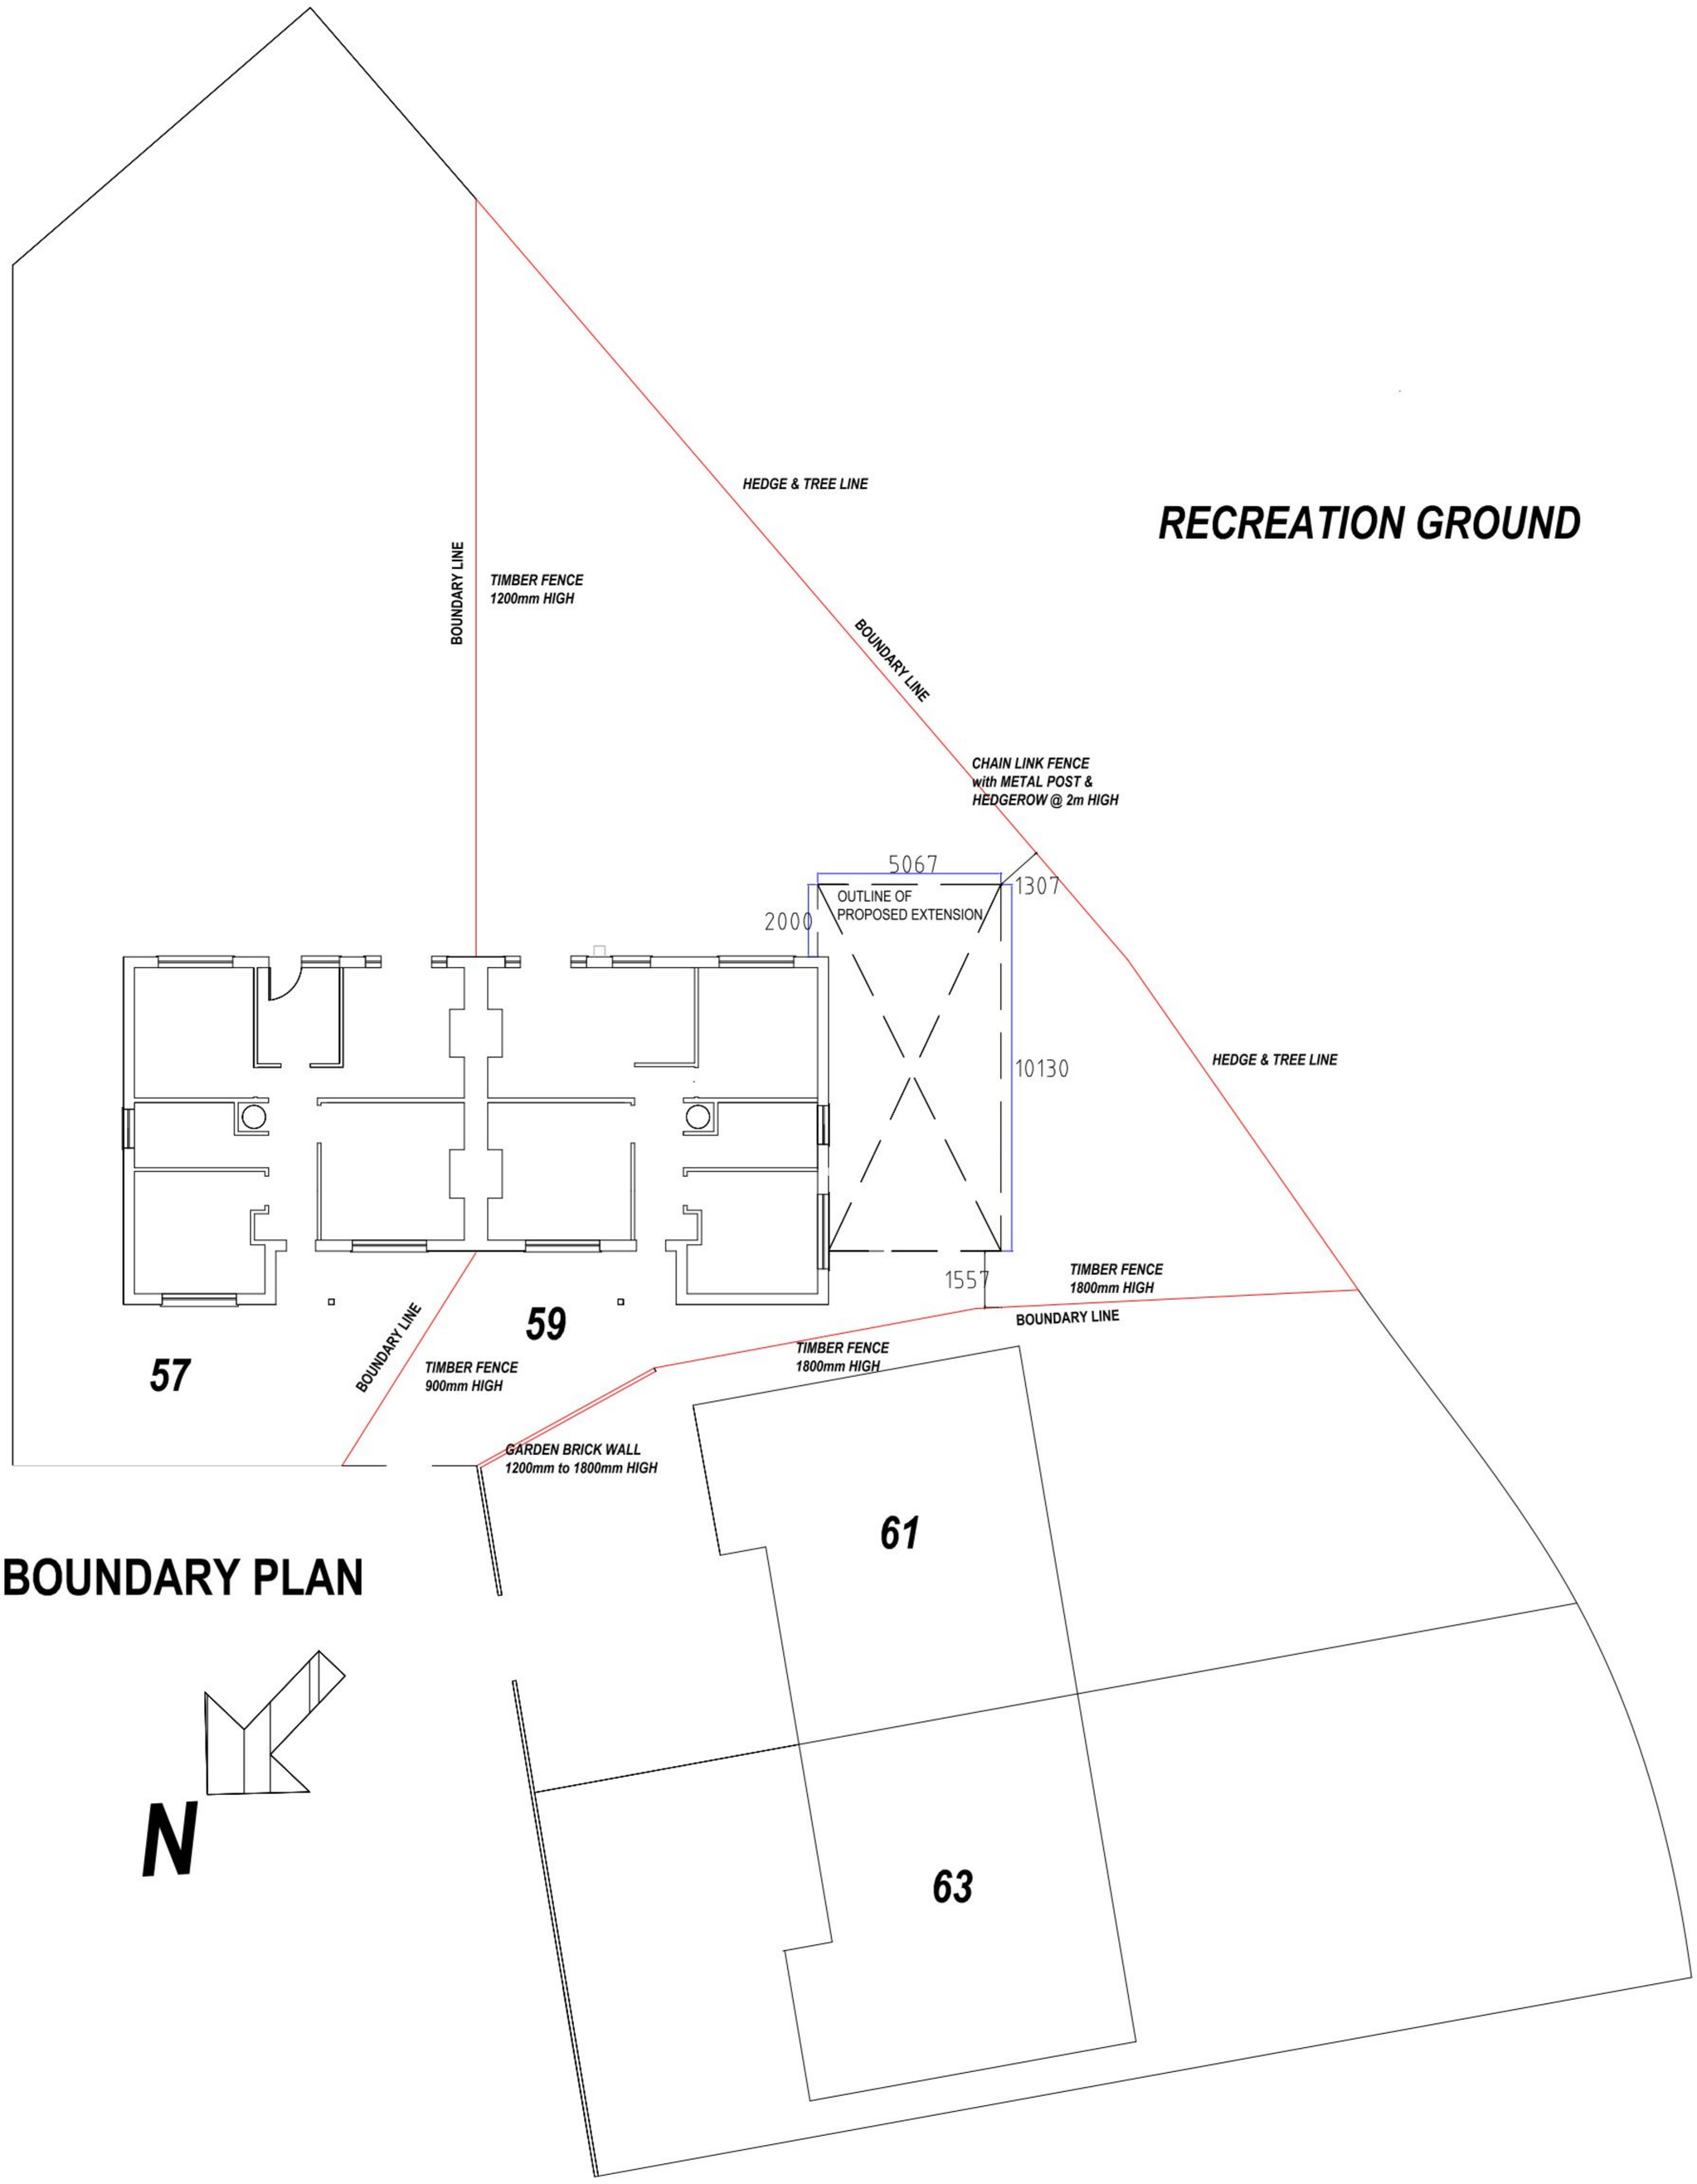

BOUNDARY PLAN

N

PLANNINGBYDESIGN

www.planningbydesign

E-mail: office@planningbydesign.co.uk

Mobile: 07970 046996

PROJECT:

59 LITTLEPARK AVENUE
BEDHAMPTON
HAMPSHIRE
PO9 3QU

SCALE: 1:200 @ A3

DATE: 19th OCTOBER 2010

DRAWING NO'S: A567/004-A
Revision- Window added
BOUNDARY PLAN