




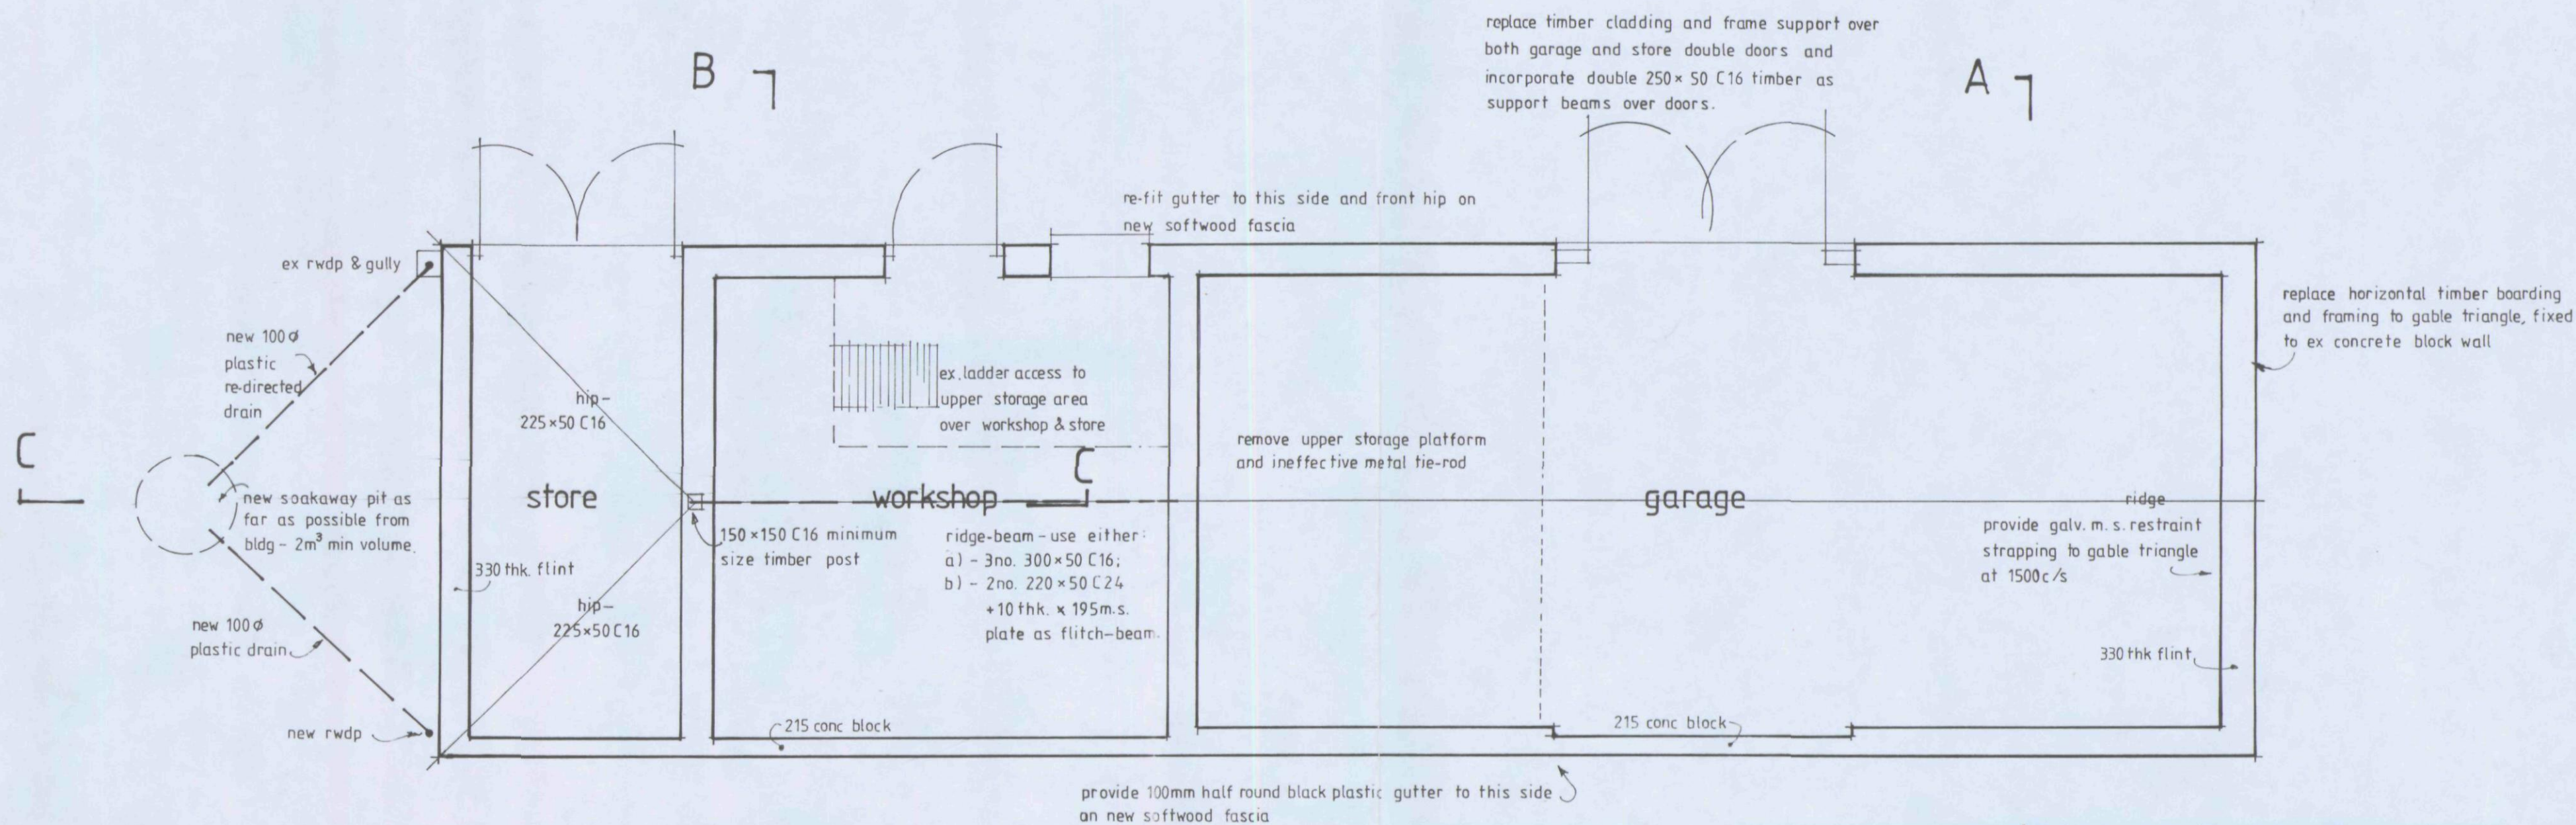


Any new electrical work to be undertaken only by qualified elec. engineer in accordance with BS 7671:2001 and Part P Bldg. Regs. 2006.

floor plan

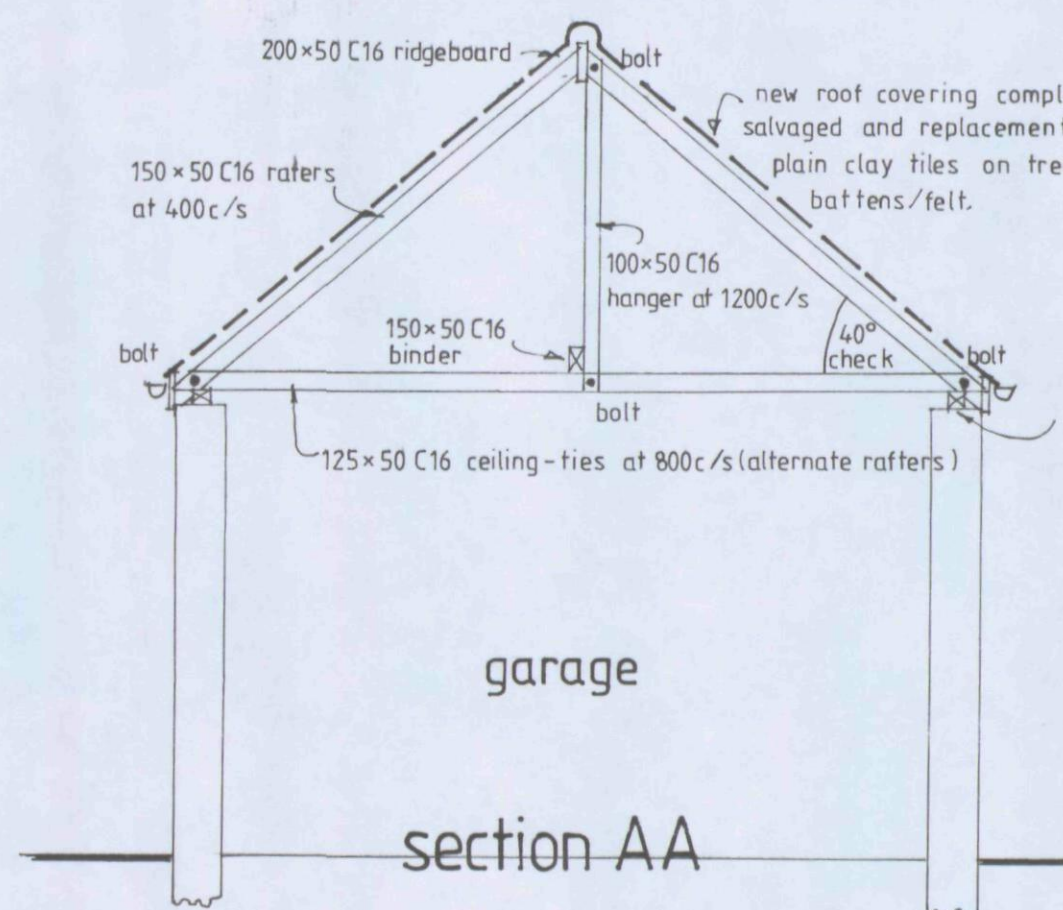

replace and level through all wallplates in 100x100 C16, placed centrally on wall and strapped down using galv. m.s. ties at 1500c/s.

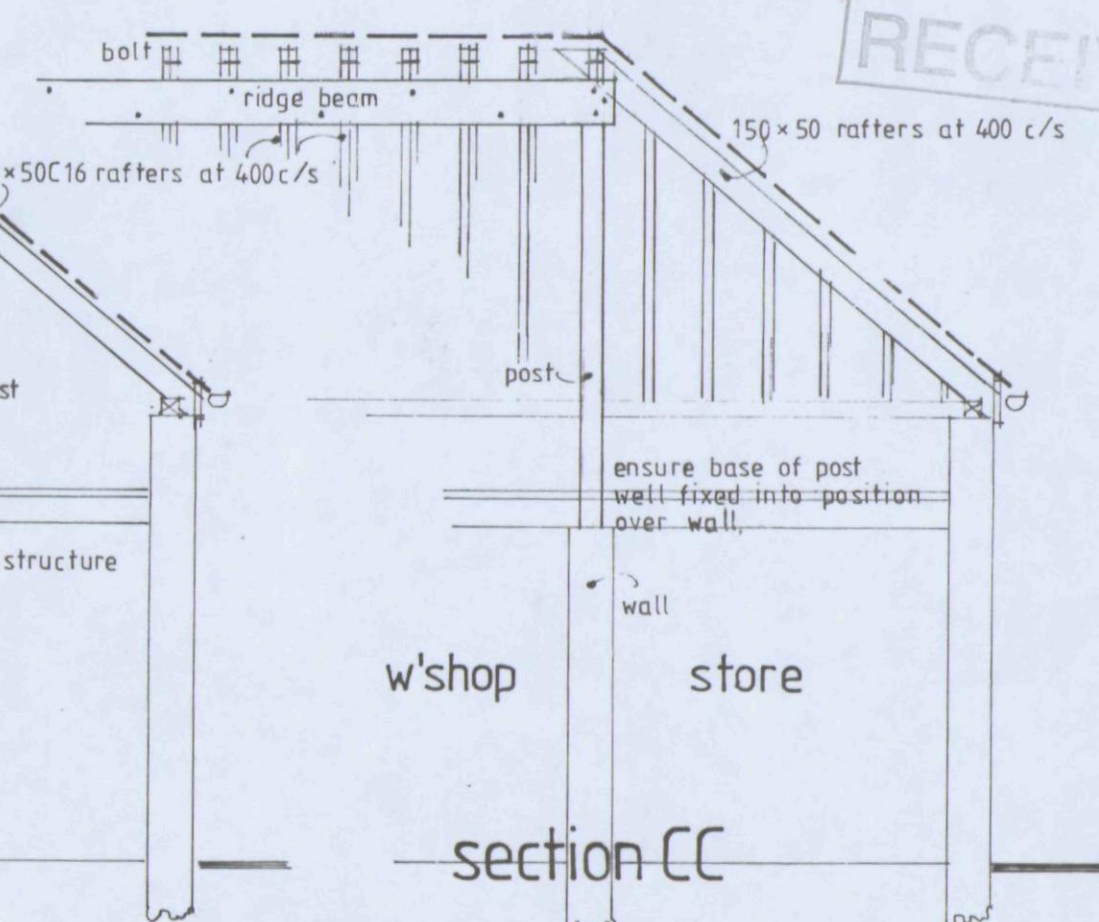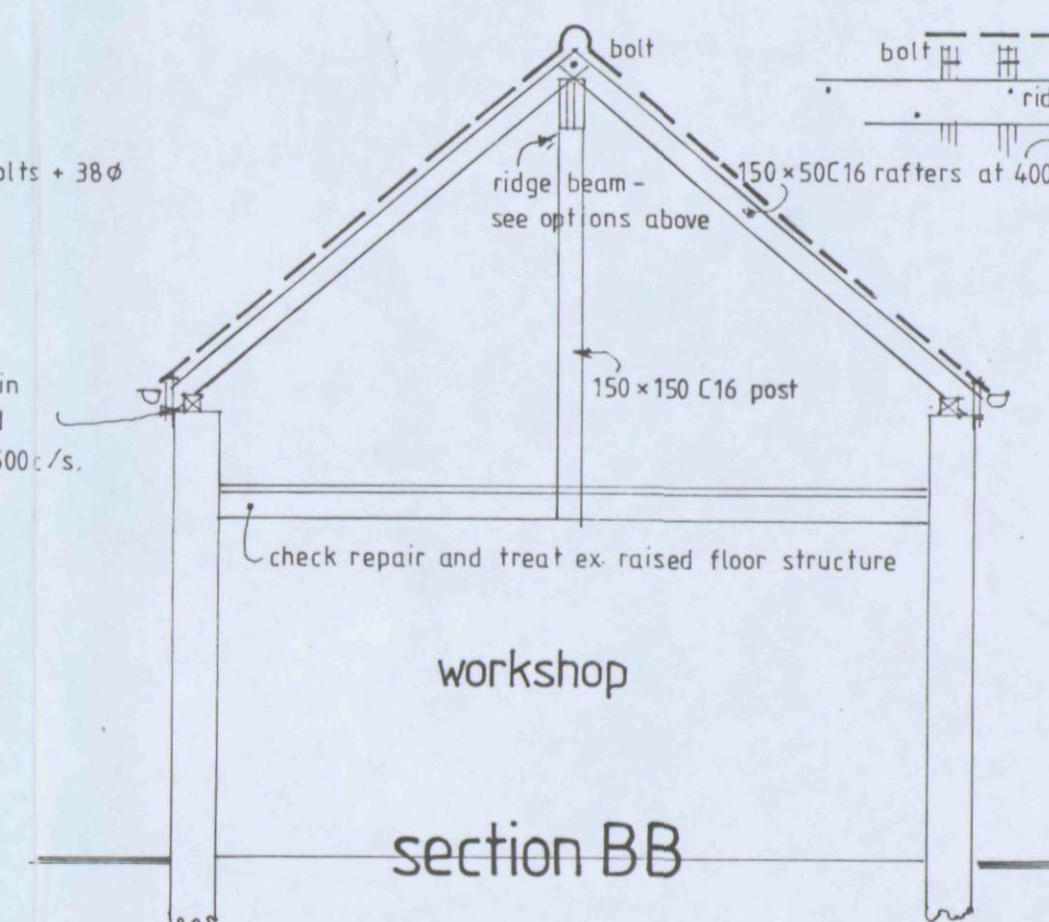

HAVANT COUNCIL
07 AUG 2009
RECEIVED