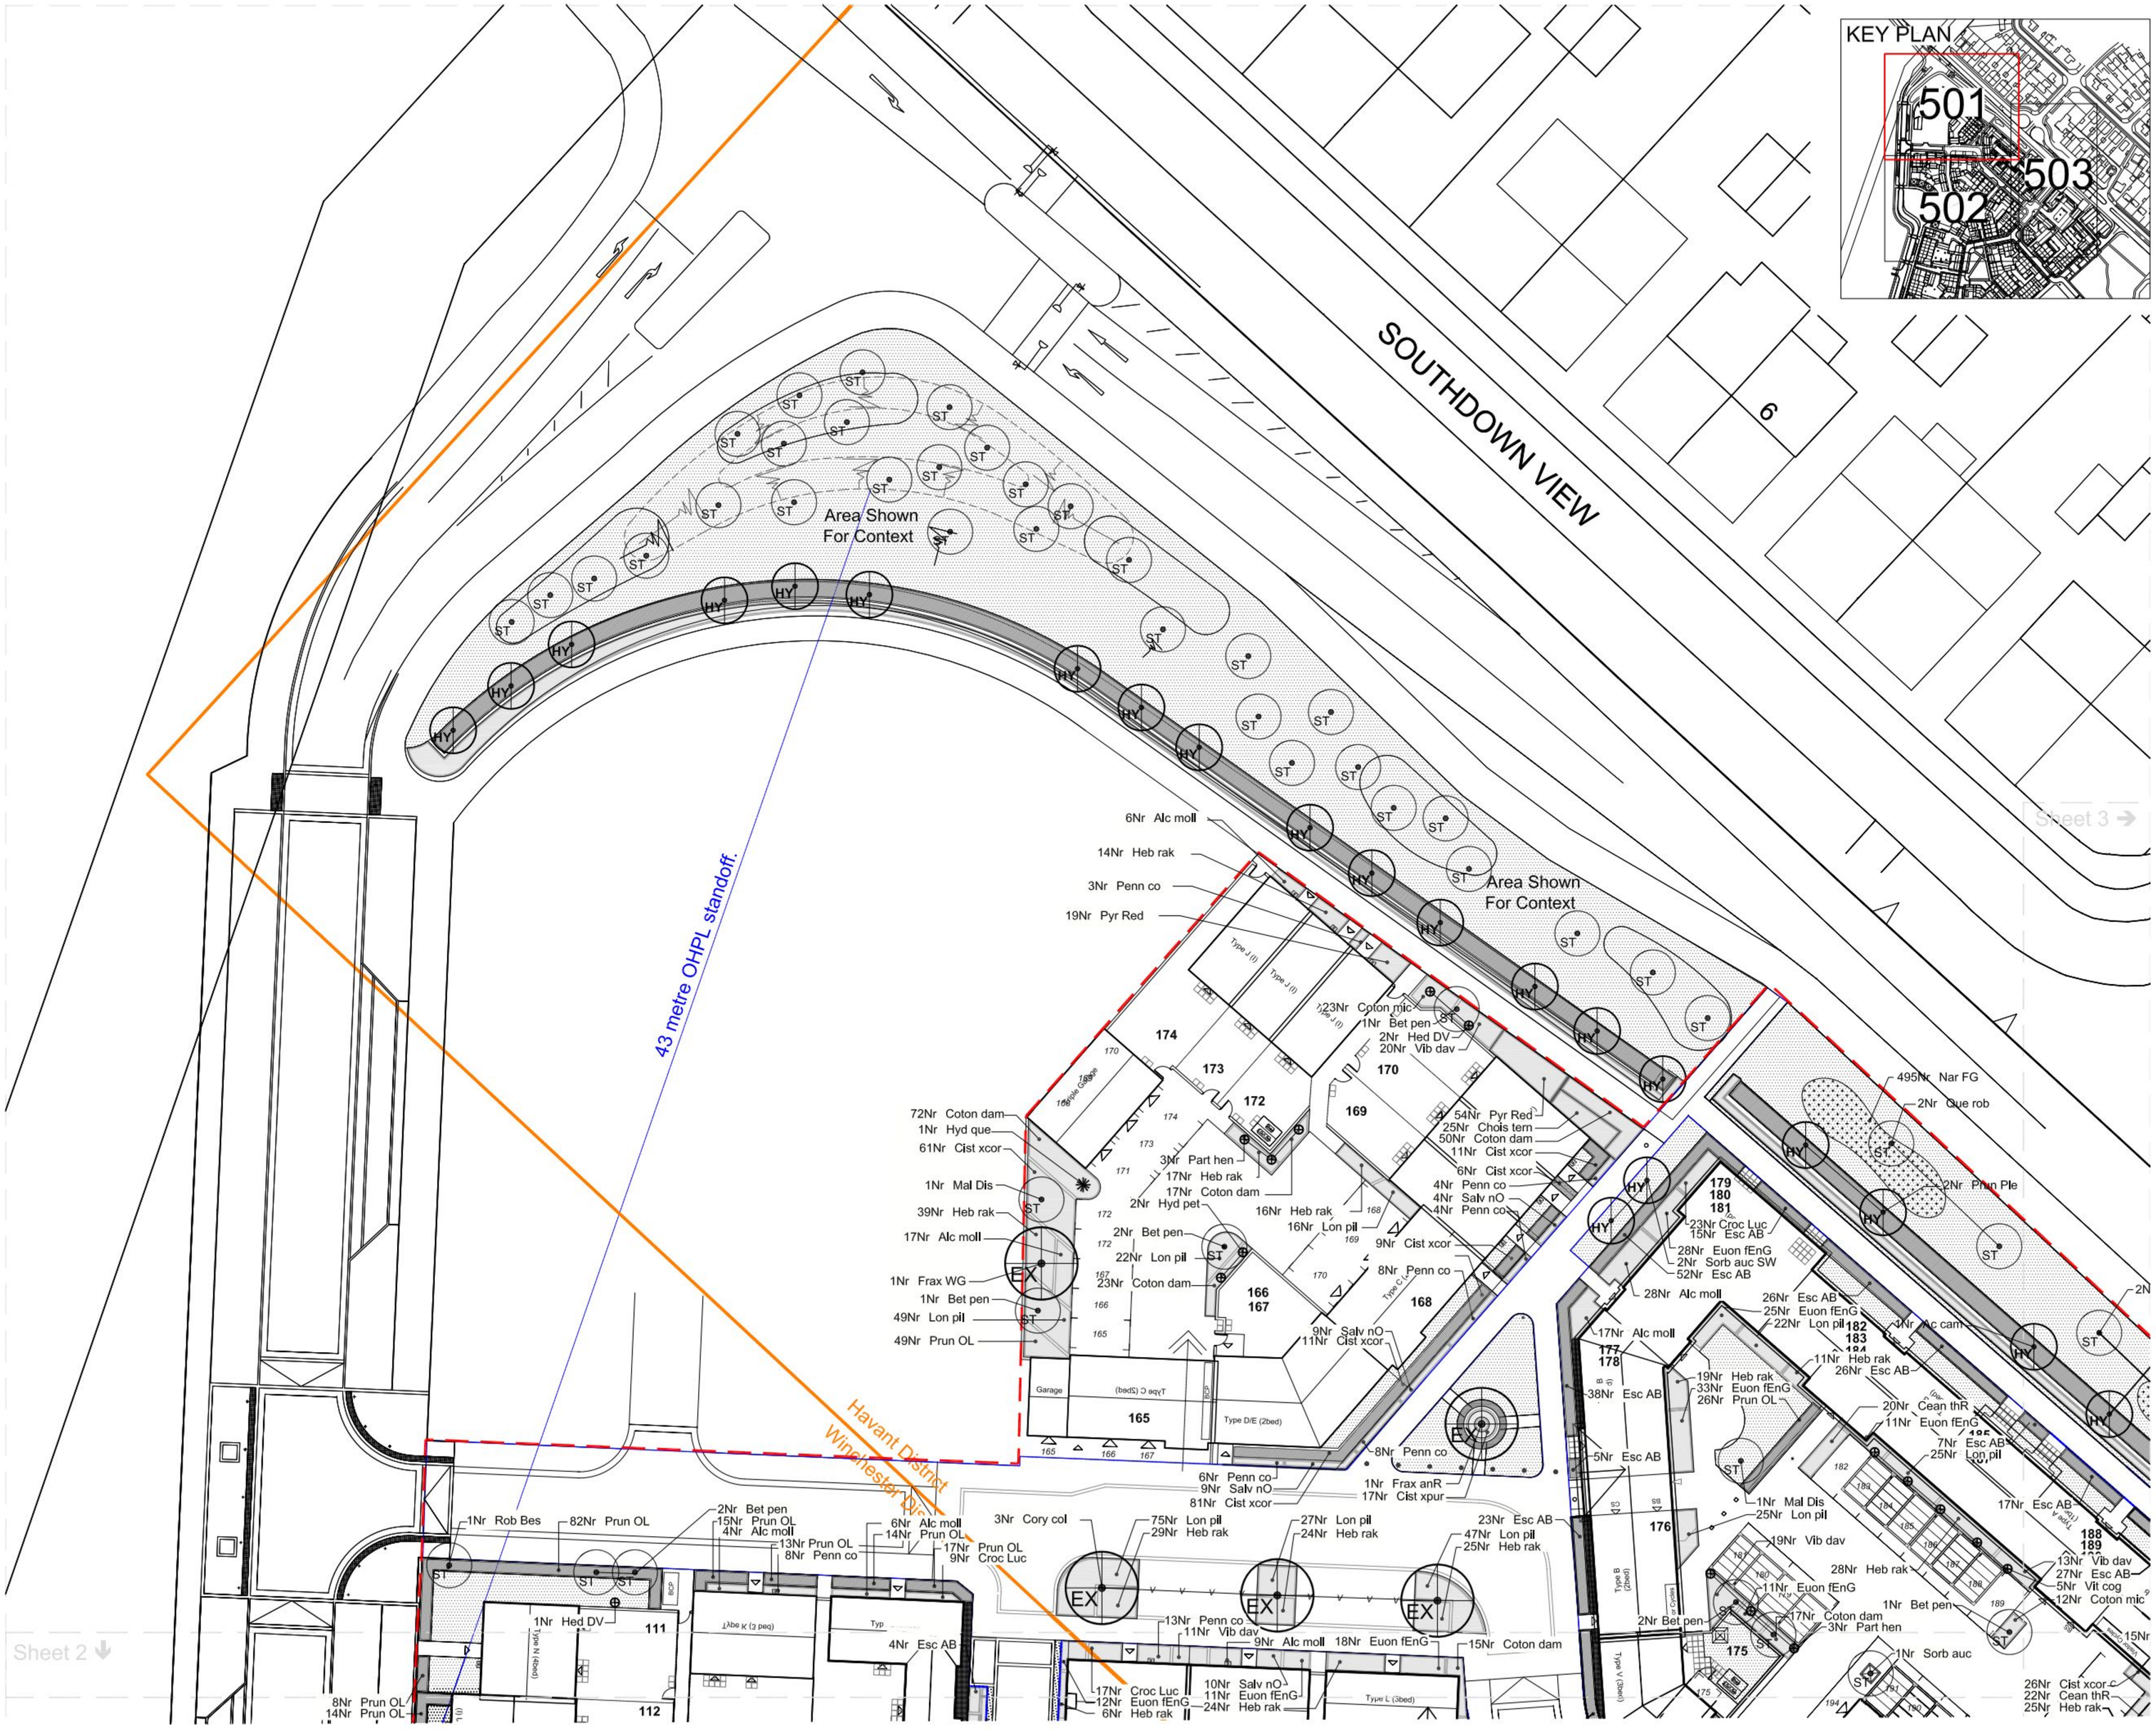

LEGEND

- Extra Heavy Standard Tree
- Heavy Standard Tree
- Standard Tree
- Specimen tree / shrub
- Hedge Planting
- Ornamental shrub planting
- Specimen shrub (large stock)
- Specimen shrub (small stock)
- Climbing shrub in paved area
- Climbing shrub
- Bulb planting
- Amenity Grass
- Gravel Mulch
- Tree guard and grille within hard paved area. 1.2 x 1.2m, Colour 'black', '59 series' by Marshalls (or similar and approved)
- Bollards
- Bench & Table and Benches (refer to External Wks Drg)
- Limits of Phase 2 proposals

Notes:
- For detailed information regarding lighting design refer to engineers proposals.

NORTH

Rev:	Date:	Amendment:	Name:	Checked:
B	09/12/10	Changes to layout	AJC	AJC
A	07/12/10	Changes to layout	CC	DC

Drawing Based Upon: RPS Phase2 Layout revAA

Status: FOR PLANNING

Notes: Contractors are not to scale from this drawing. All dimensions to be checked on site and any discrepancies, ambiguities and/or omissions between this drawing and information given elsewhere must be reported to this office. If in doubt, ask.

RPS
Lakesbury House Hillingbury Road Chandlers Ford Hampshire SO53 5SS
T 023 80810440 F 023 80810449 E rpsso@rpsgroup.com W www.rpsgroup.com

Client: Taylor Wimpey Southern Counties

Project: Old Park Farm
Waterlooville (Phase 2)

Title: Soft Landscape Layout
Phase 2 (sheet 1 of 3)

Date: 08/10 Scale: 1:500 Paper Size: A1

Drawn: SH Checked: DC Job Ref: JSL1734

Drawing Number: 501 Rev: B

© Crown Copyright. All rights reserved. 100018504. Ordnance Survey Licence number: 100018504.