OLD PARK FARM, WATERLOOVILLE

CONTENTS PAGE



RMA - PHASE 2 DESIGN PROPOSALS : SEPTEMBER 2010
REVISION -

RPS

Taylor Wimpey

Dwg. No. JWB.3058-650-01 Rev - Drawn. AJC Date. 24.08.10 Scale 1:1

OLD PARK FARM, WATERLOOVILLE

CONTENTS PAGE

Contents

Sheet No.'s	Dwelling Type	Plot No.(s)
651	N	111
652	J	112 & 113
653	K	114
654	L	115
655	R	116 & 124
656	S	117
657	T	118
658	R	119
659	C	120 & 121
660	D/E	122 & 123
661	T	125
662	U	126
663	S	127
664	J (i)	128 & 129
665	K	130 &131
666	L	132
667	C	133
668	D/E	134 & 135
669	C	136
670	V	137
671	F	138 to 141
672	G	142 to 145
673	H	146 &147
674	C	148
675	G	149 & 150
676	C	151
677	F	152 to 155
678	L	156
679	F	157 & 158
680	D & E	159 & 160
681	C	161
682	K	162 & 163
683	L	164
684	C	165
685	D & E	166 & 167
686	I	168 to 171
687	J (ii)	172 & 173
688	C	174
689	V	175
690	C	193
691	H	194 to 196
692	K	197
693	P	138 to 141
694	Garages & Carports	

The following flat block design sheets are at a reduced scale within this pack. Design sheets for the flat blocks at scale are available on seperate A1 sheets.

Sheet No.'s	Dwelling Type	Plot No.(s)
696	Block 1	176 to 192
697	Block 2	198 to 213
698	Block 3	214 to 222
699	Mixed Use	

Key to House Types

The following house type floorplans and elevations are presented schematically in order to clearly show the internal arrangement of rooms and windows.

Each house/flat type has indicative coloured elevations in order to show the intended exterior finish. These renderings should be read in the context of the following key.

- Brickwork
- Through Colour Render
- Timber Weatherboarding (Natural Finish)
- Rainscreen Cladding Grey
- Roof Covering (Reconstructed Slate, Plain Tile or Profile tile)
- GRP Canopy / Rainwater gear
- Window and Door Frames

Note - these colours are indicative only - please refer to 'Materials Distribution Plan', drawing number JWB.3058-601-34 for full details of materials on a plot by plot basis. Please refer to the Design & Access statement for details of the materials strategy and proposed material swatches.



FRONT ELEVATION

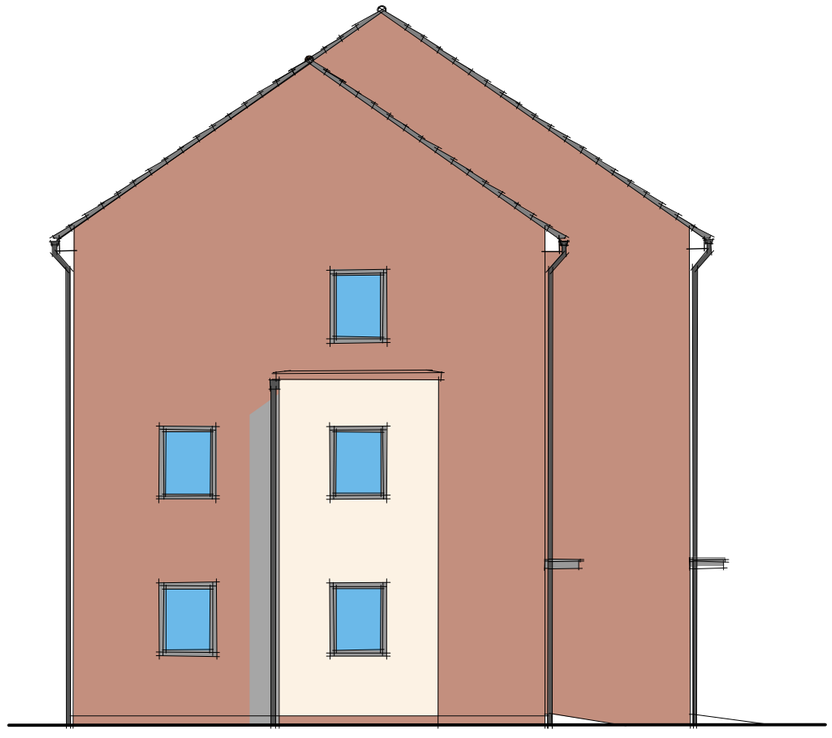

SIDE ELEVATION



REAR ELEVATION

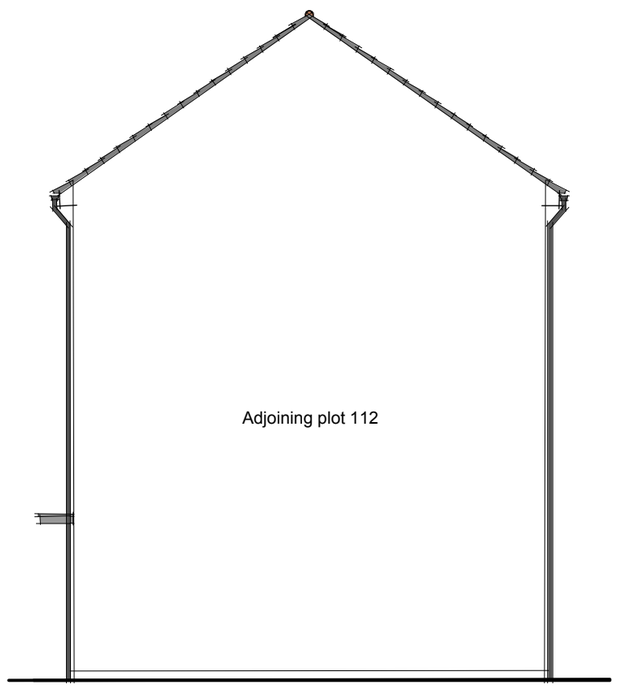

SIDE ELEVATION

House Type 'N' Plot 111

Dwg. No. JWB.3058-651-01 Rev - Drawn. AJC/CHx Date. 13.07.10 Scale 1:100

RPS

Taylor Wimpey

Old Park Farm, Waterlooville.

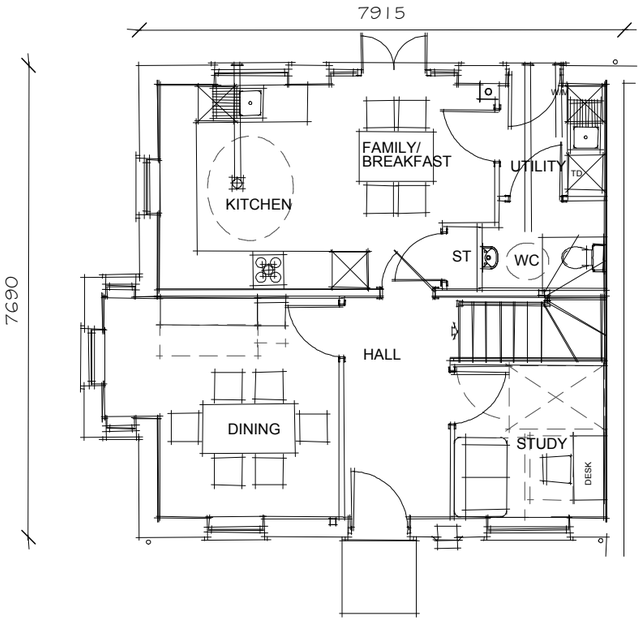

GROUND FLOOR PLAN

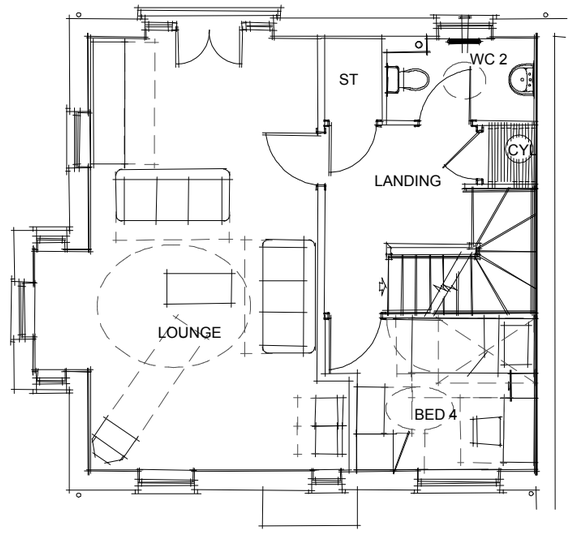

FIRST FLOOR PLAN

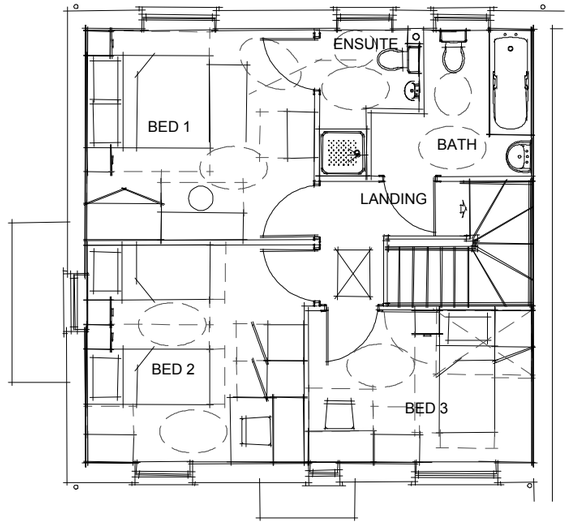

SECOND FLOOR PLAN

Old Park Farm, Waterlooville.

RPS

House Type 'N' Plot 111

Dwg. No. JWB.3058-651-02 Rev - Drawn. AJC/CHx Date. 13.07.10 Scale 1:100

Taylor Wimpey



FRONT ELEVATION

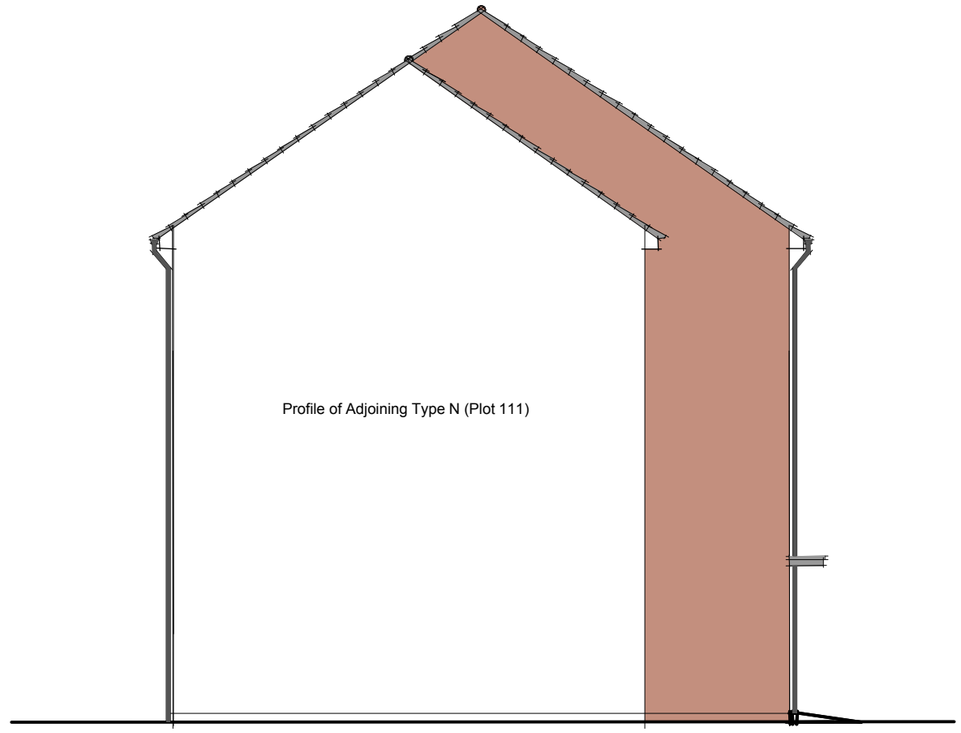

SIDE ELEVATION



REAR ELEVATION

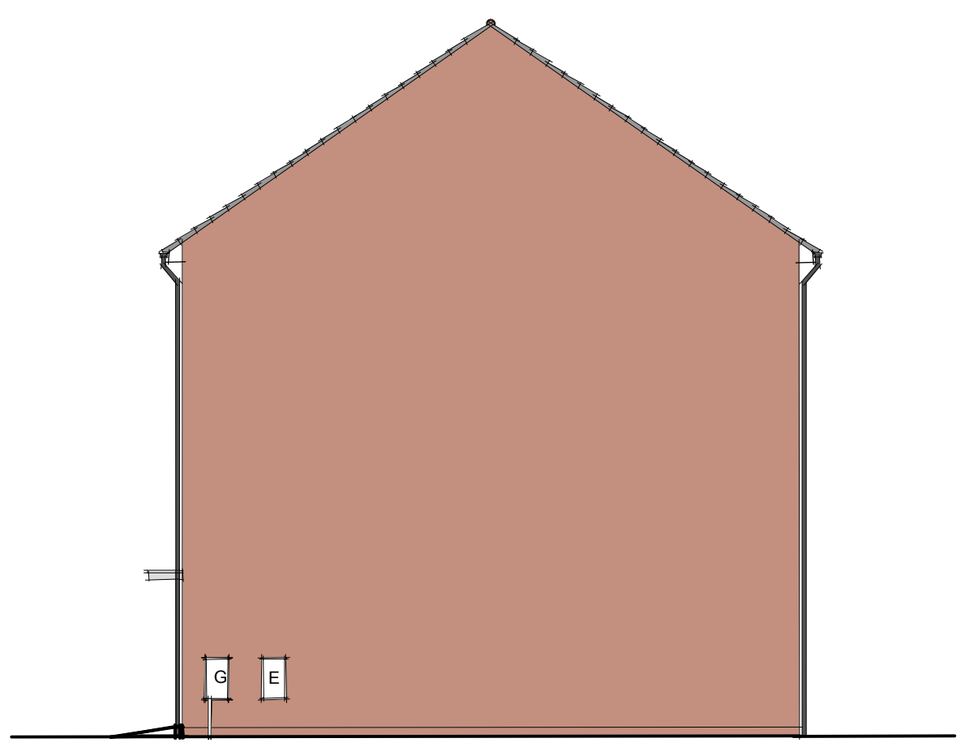

SIDE ELEVATION

RPS

Taylor Wimpey

House Type 'J(i)' Plots 112 & 113

Dwg. No. JWB.3058-652-01 Rev - Drawn. AJC/CHx Date. 13.07.10 Scale 1:100

Waterlooville.

Old Park Farm,

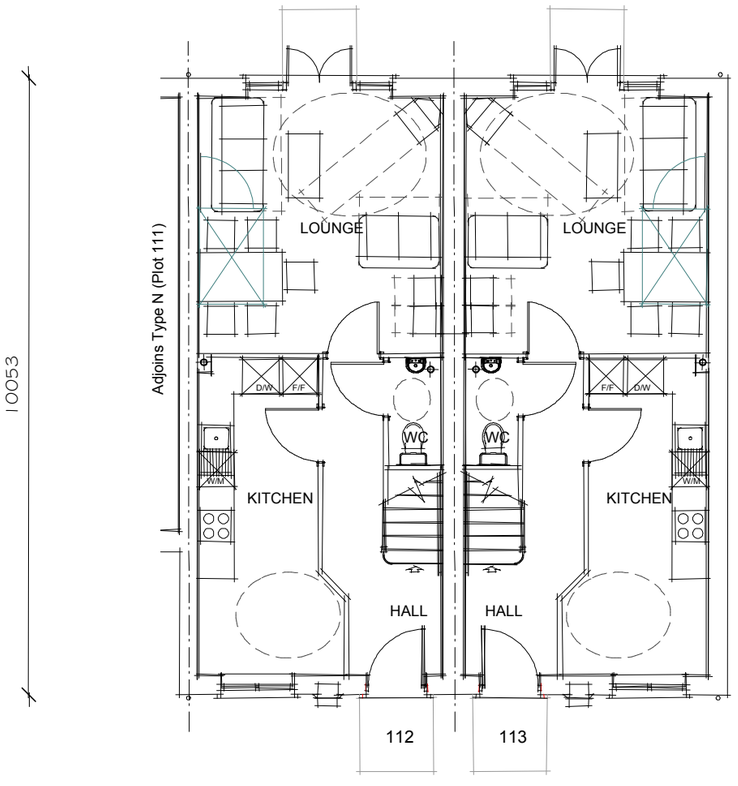

GROUND FLOOR PLAN

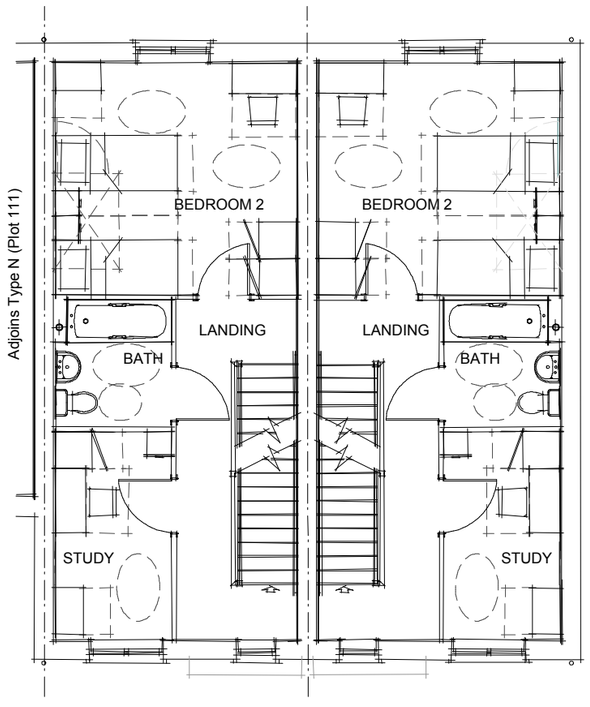

FIRST FLOOR PLAN

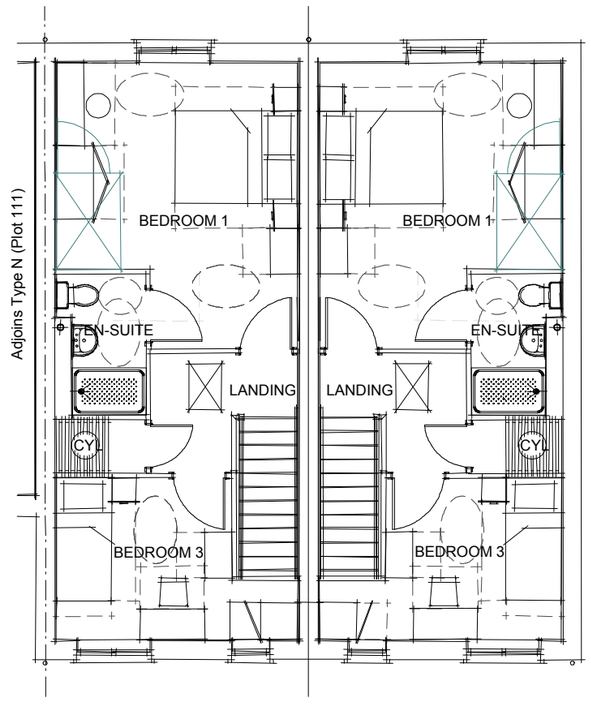

SECOND FLOOR PLAN

Old Park Farm, Waterlooville.

RPS

Taylor Wimpey

House Type 'J(i)' Plots 112 & 113

Dwg. No. JWB.3058-652-02 Rev - Drawn. AJC/CHx Date. 13.07.10 Scale 1:100



FRONT ELEVATION

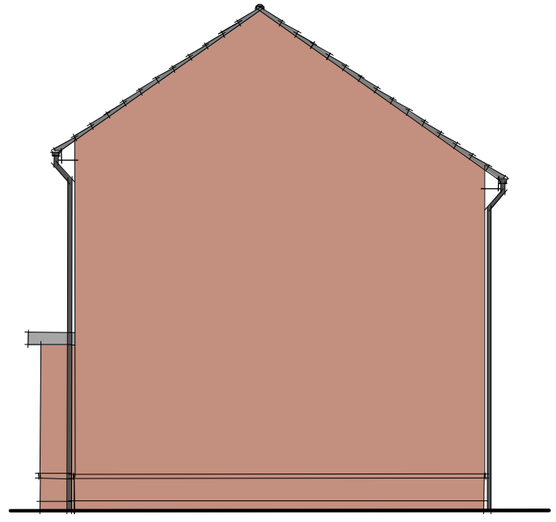

SIDE ELEVATION

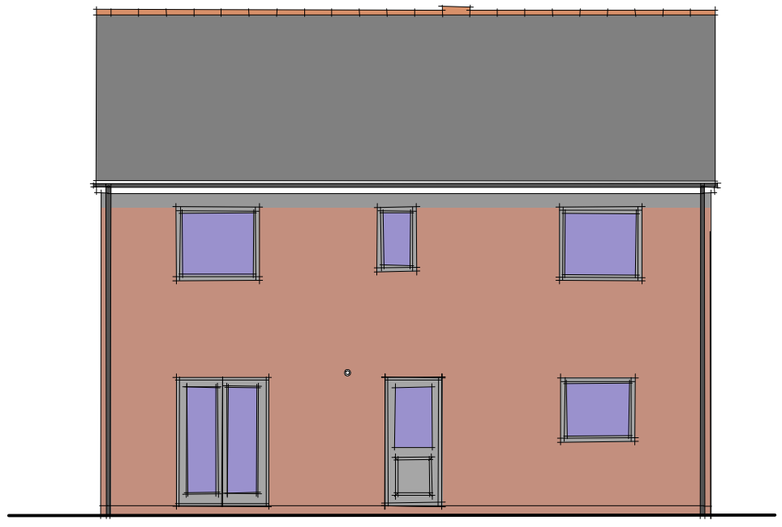

REAR ELEVATION

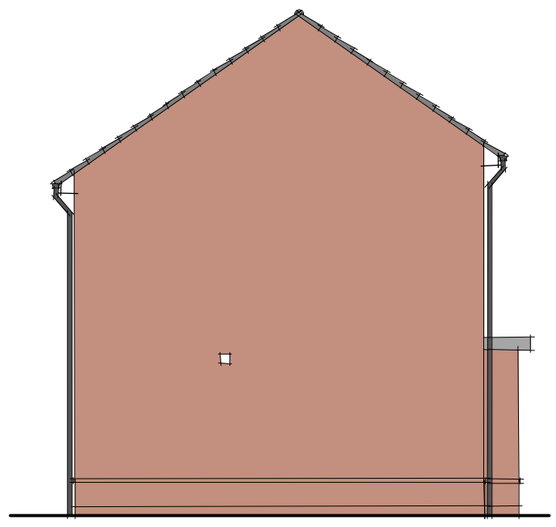

SIDE ELEVATION

House Type 'K' Plot 114

Dwg. No. JWB.3058-653-01 Rev - Drawn. AJC/CHx Date. 13.07.10 Scale 1:100

RPS

Taylor Wimpey

Old Park Farm, Waterlooville.

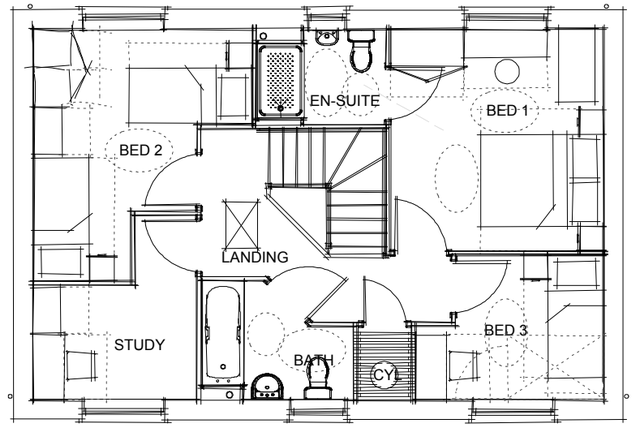

FIRST FLOOR PLAN

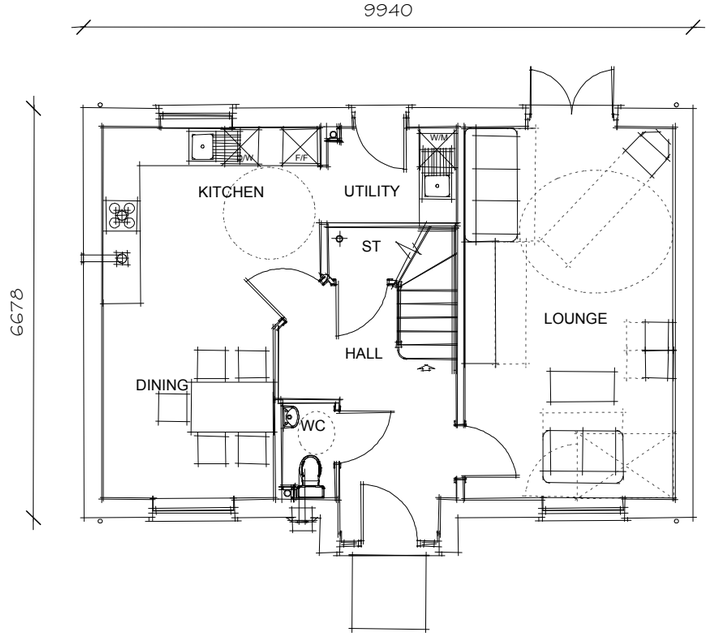

GROUND FLOOR PLAN

House Type 'K' Plot 114

Dwg. No. JWB.3058-653-02 Rev - Drawn. AJC/CHx Date. 13.07.10 Scale 1:100

RPS

Taylor Wimpey

Old Park Farm, Waterlooville.



FRONT ELEVATION

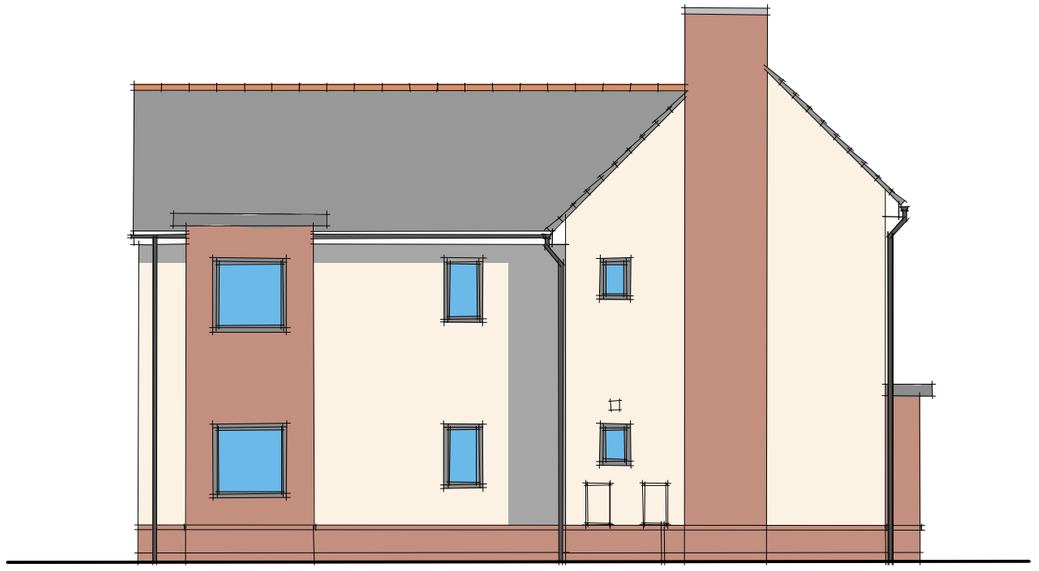

SIDE ELEVATION

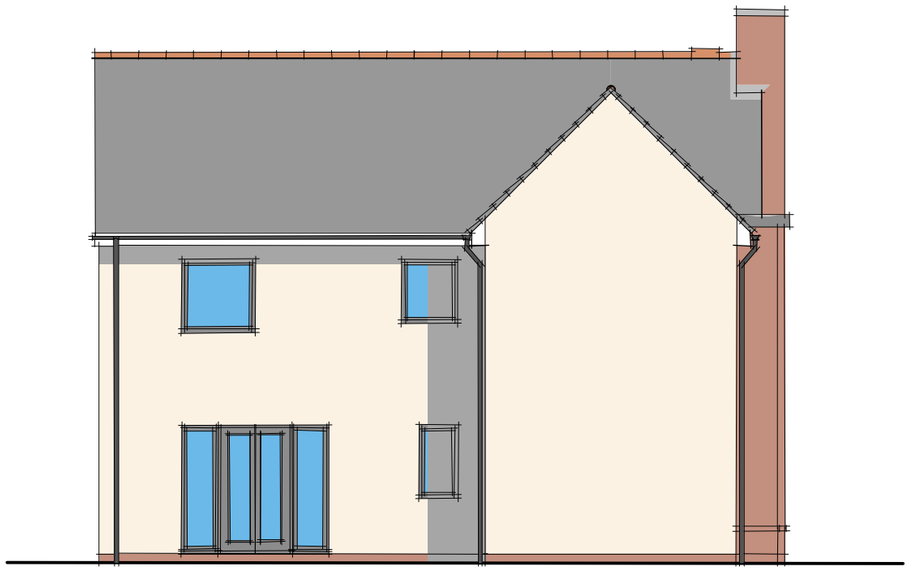

REAR ELEVATION

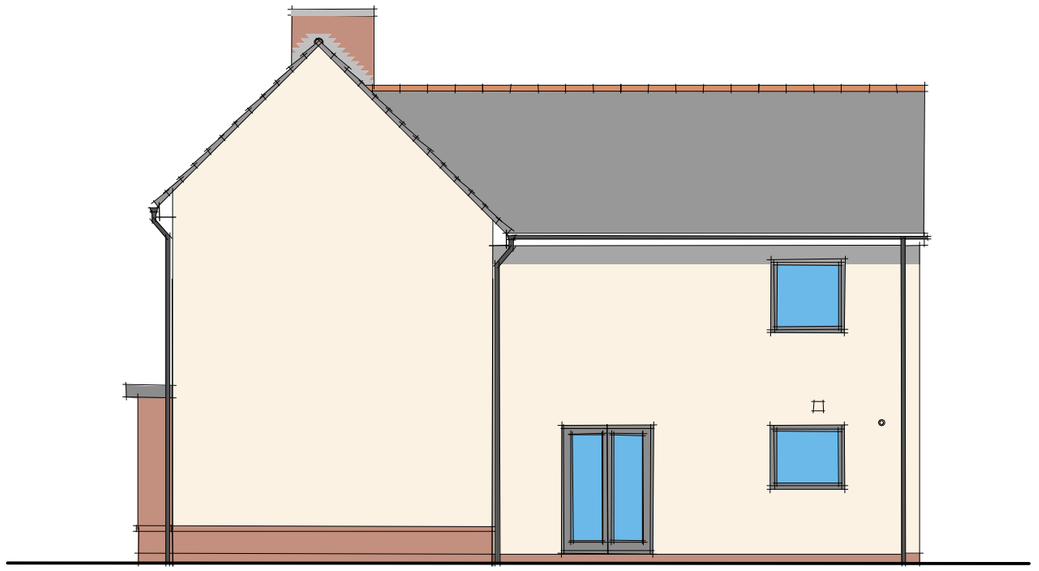

SIDE ELEVATION

Old Park Farm, Waterlooville.

RPS

House Type 'L' Plot 115

Dwg. No. JWB.3058-654-01 Rev - Drawn. AJC/CHx Date. 13.07.10 Scale 1:100

Taylor Wimpey

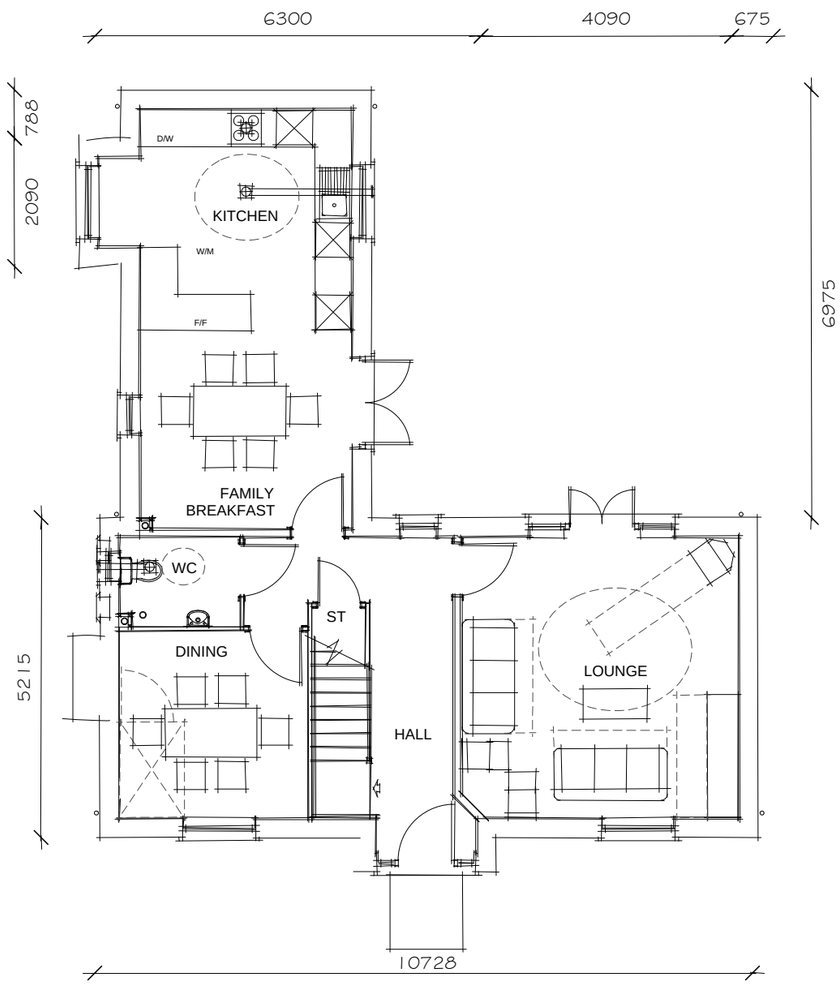

GROUND FLOOR PLAN

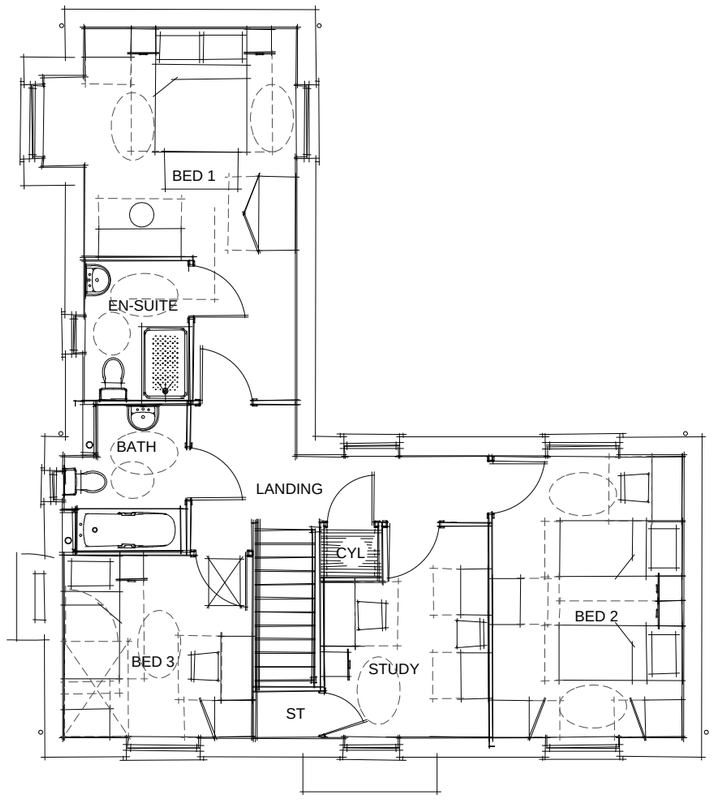

FIRST FLOOR PLAN

Old Park Farm, Waterlooville.

RPS

House Type 'L' Plot 115

Dwg. No. JWB.3058-654-02 Rev - Drawn. AJC/CHx Date. 13.07.10 Scale 1:100

Taylor Wimpey



FRONT ELEVATION

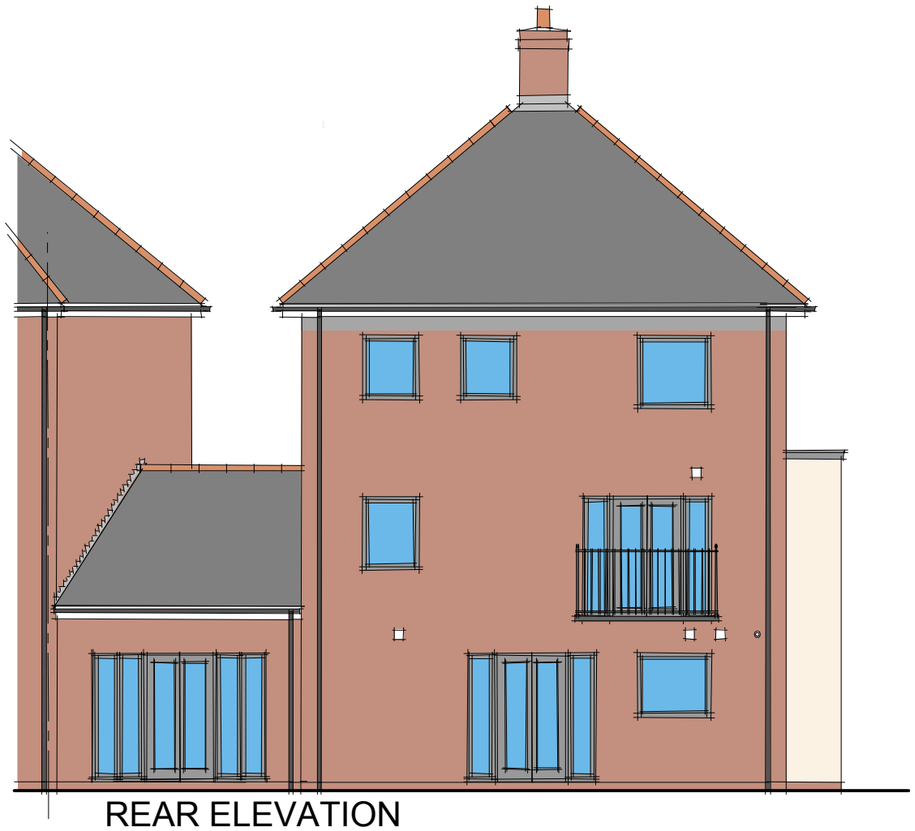

REAR ELEVATION

Old Park Farm, Waterlooville.

RPS

House Type 'R' Plots 116 & 124

Dwg. No. JWB.3058-655-01 Rev - Drawn. AJC/CHx Date. 13.07.10 Scale 1:100

Taylor Wimpey

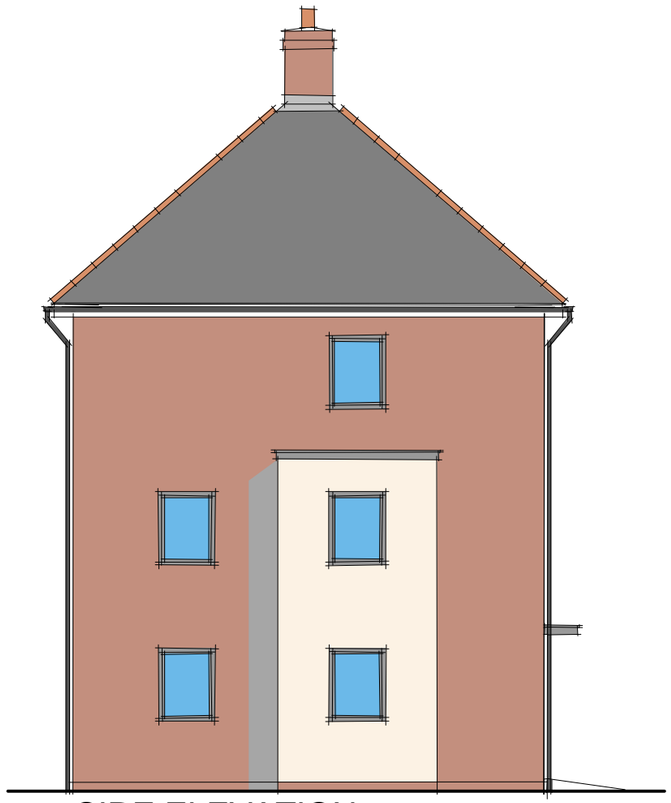

SIDE ELEVATION

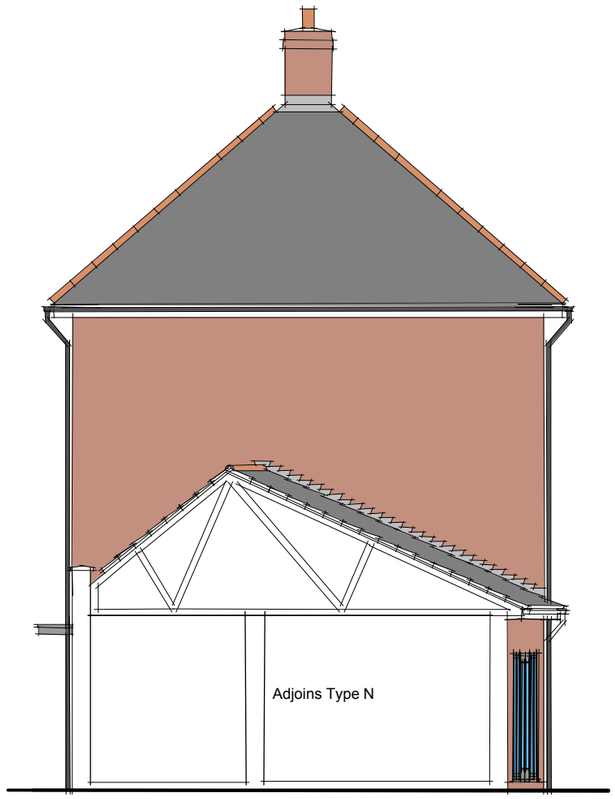

SIDE ELEVATION

House Type 'R' Plots 116 & 124

Dwg. No. JWB.3058-655-02 Rev - Drawn. AJC/CHx Date. 13.07.10 Scale 1:100

Old Park Farm, Waterlooville.

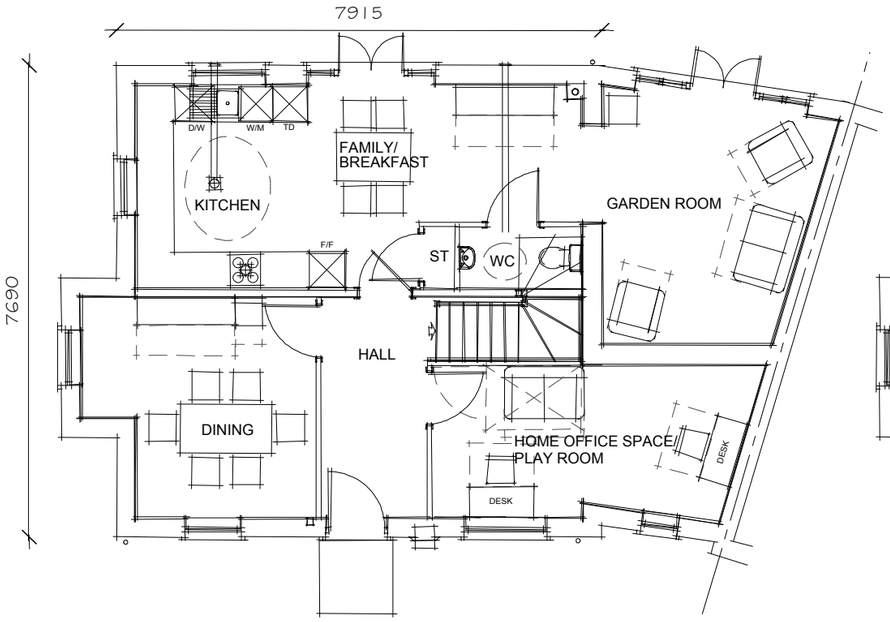

GROUND FLOOR PLAN

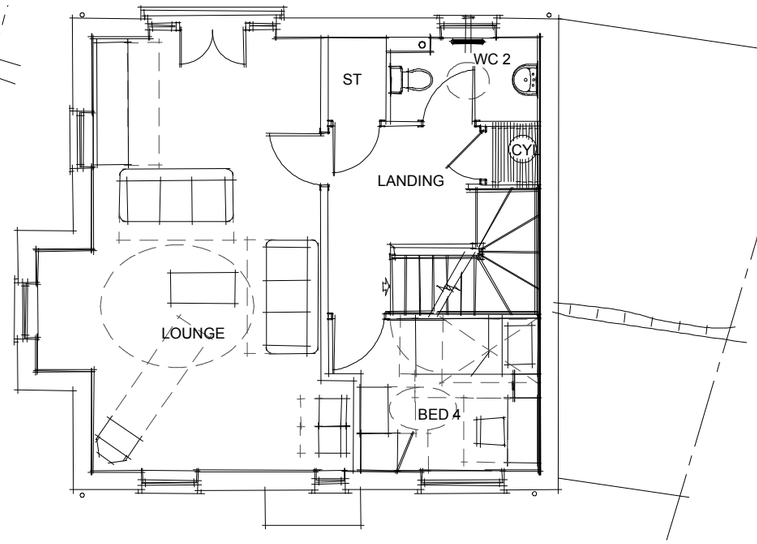

FIRST FLOOR PLAN

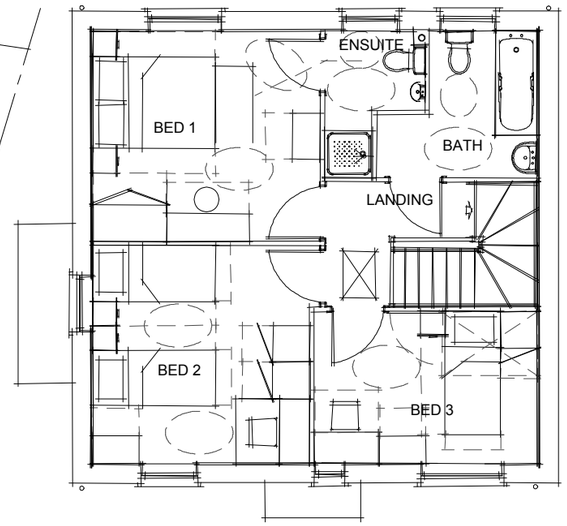

SECOND FLOOR PLAN

Old Park Farm, Waterlooville.

RPS

House Type 'R' Plots 116 & 124

Dwg. No. JWB.3058-655-03 Rev - Drawn. AJC/CHx Date. 13.07.10 Scale 1:100

Taylor Wimpey

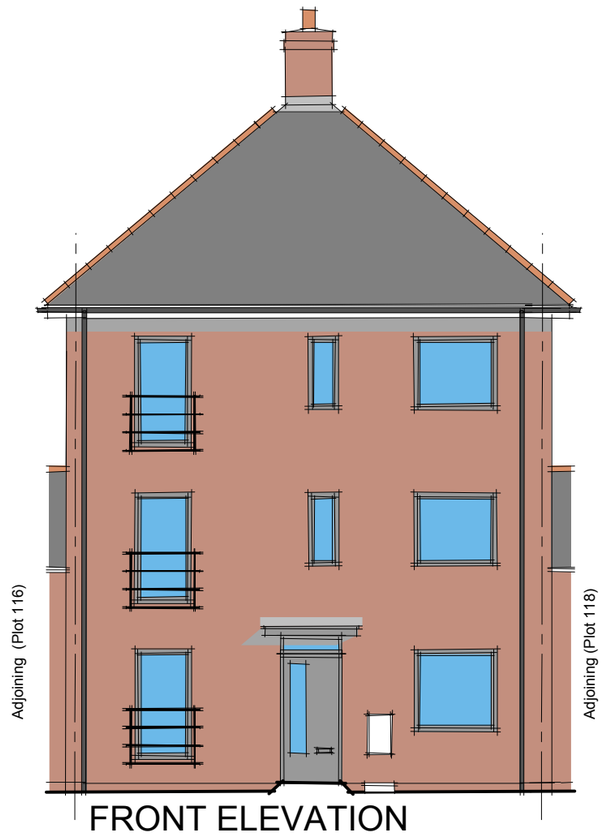

FRONT ELEVATION

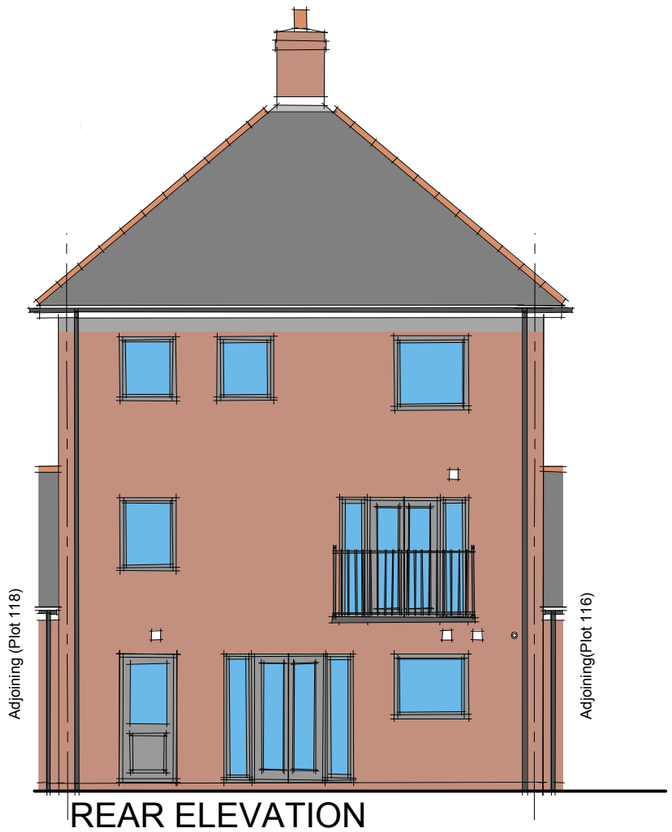

REAR ELEVATION

Old Park Farm, Waterlooville.

RPS

House Type 'S' Plot 117

Dwg. No. JWB.3058-656-01 Rev - Drawn. AJC/CHx Date. 13.07.10 Scale 1:100

Taylor Wimpey

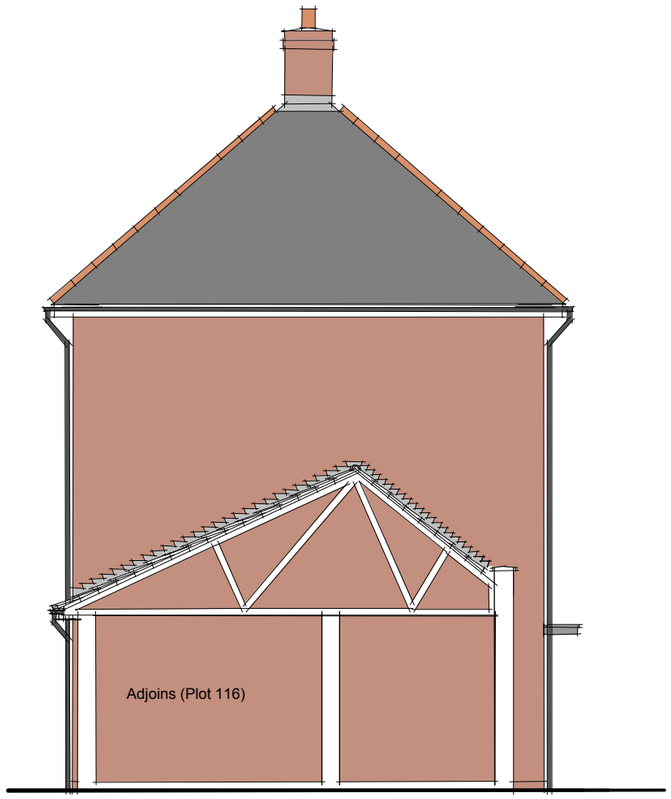

SIDE ELEVATION

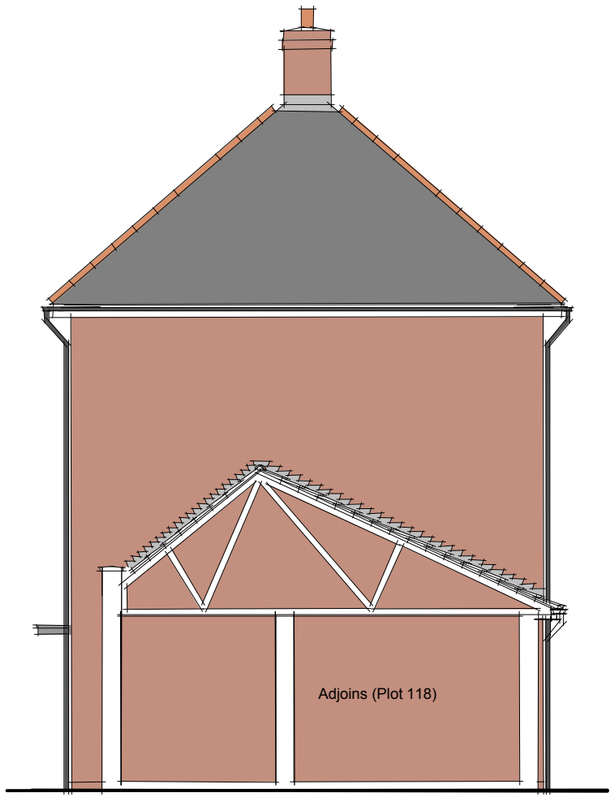

SIDE ELEVATION

Old Park Farm, Waterlooville.

RPS

House Type 'S' Plot 117

Dwg. No. JWB.3058-656-02 Rev - Drawn. AJC/CHx Date. 13.07.10 Scale 1:100

Taylor Wimpey

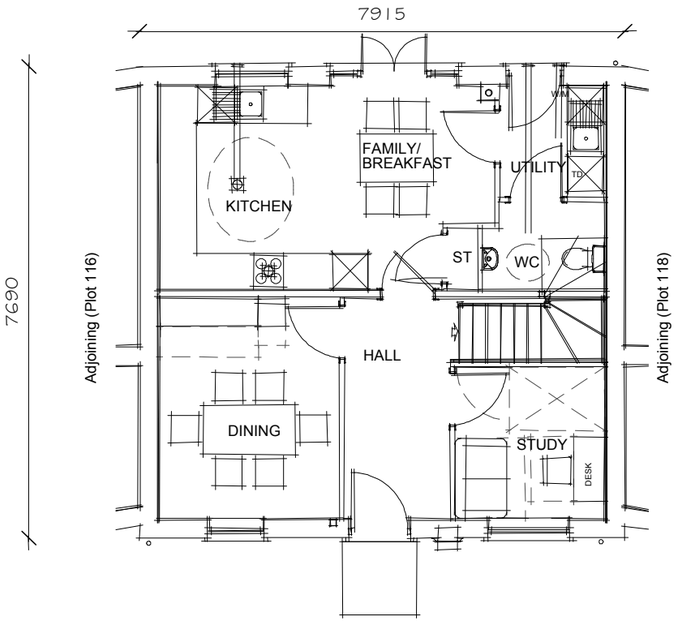

GROUND FLOOR PLAN

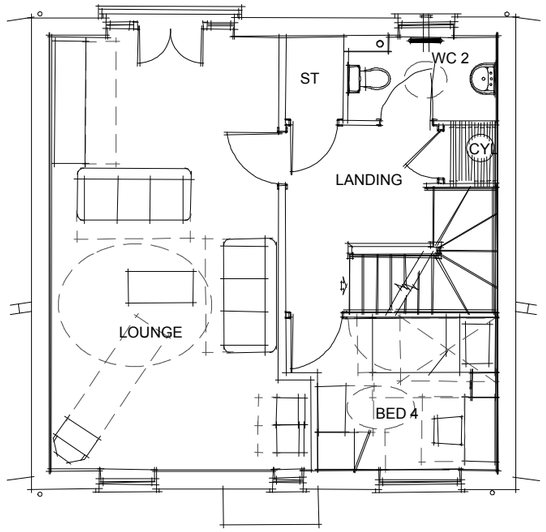

FIRST FLOOR PLAN

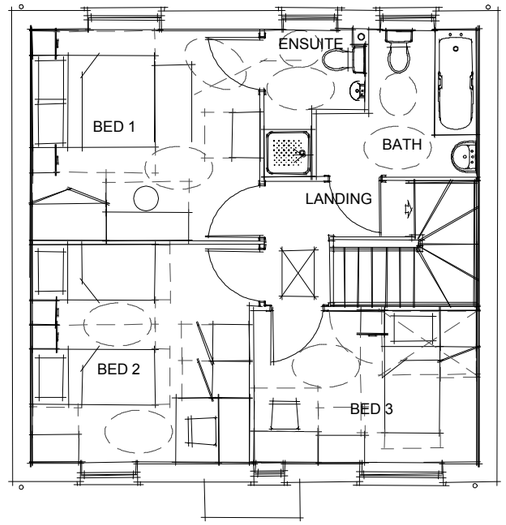

SECOND FLOOR PLAN

Old Park Farm, Waterlooville.

RPS

House Type 'S' Plot 117

Dwg. No. JWB.3058-656-03 Rev - Drawn. AJC/CHx Date. 13.07.10 Scale 1:100

Taylor Wimpey

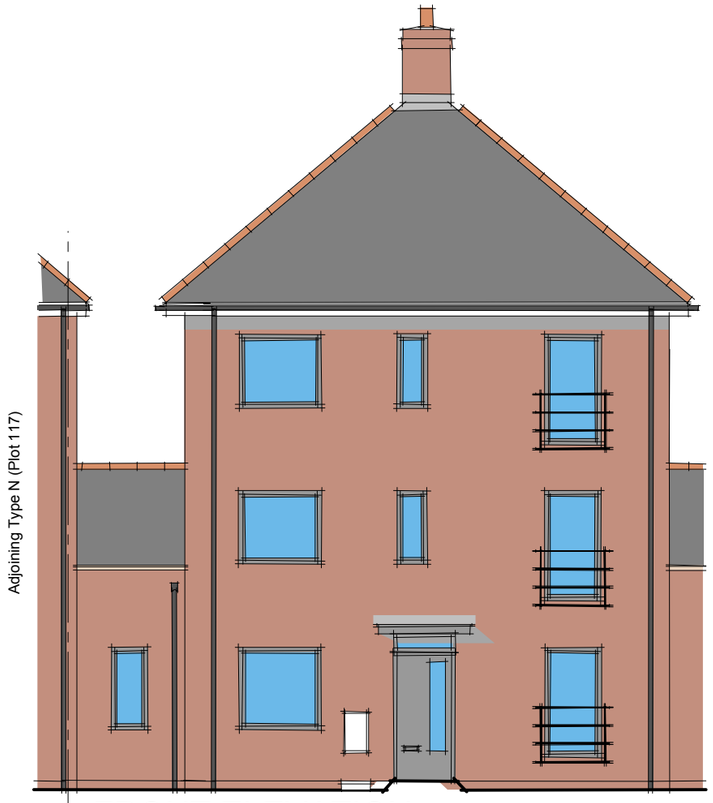

FRONT ELEVATION



REAR ELEVATION

House Type 'T' Plot 118

Dwg. No. JWB.3058-657-01 Rev - Drawn. AJC/CHx Date. 13.07.10 Scale 1:100

RPS

Taylor Wimpey

Old Park Farm, Waterlooville.

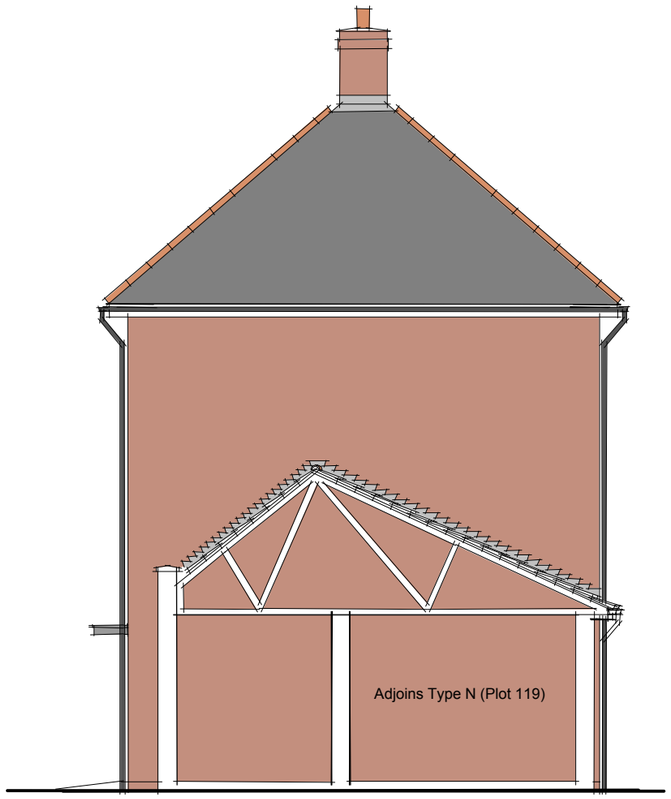

SIDE ELEVATION



SIDE ELEVATION

Old Park Farm, Waterlooville.

RPS

House Type 'T' Plot 118

Dwg. No. JWB.3058-657-02 Rev - Drawn. AJC/CHx Date. 13.07.10 Scale 1:100

Taylor Wimpey

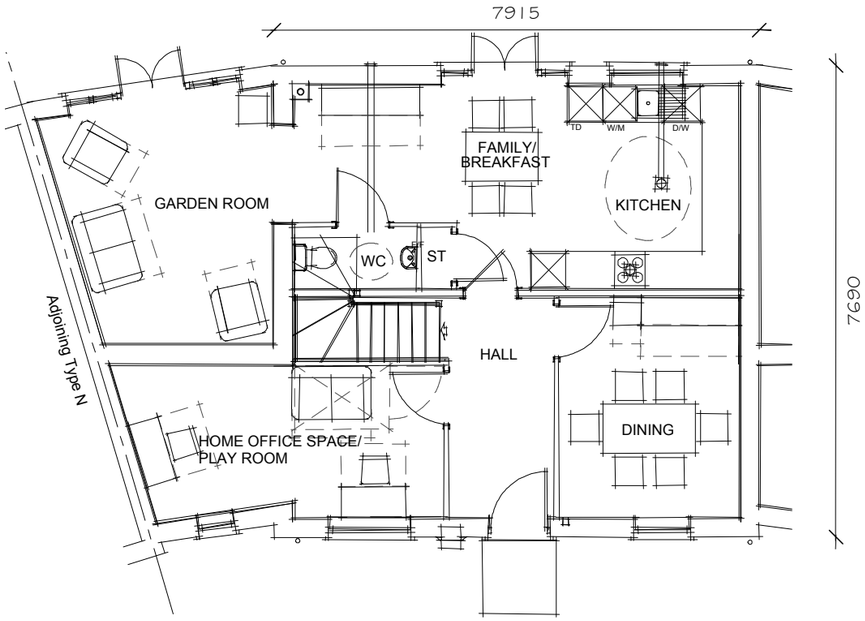

GROUND FLOOR PLAN

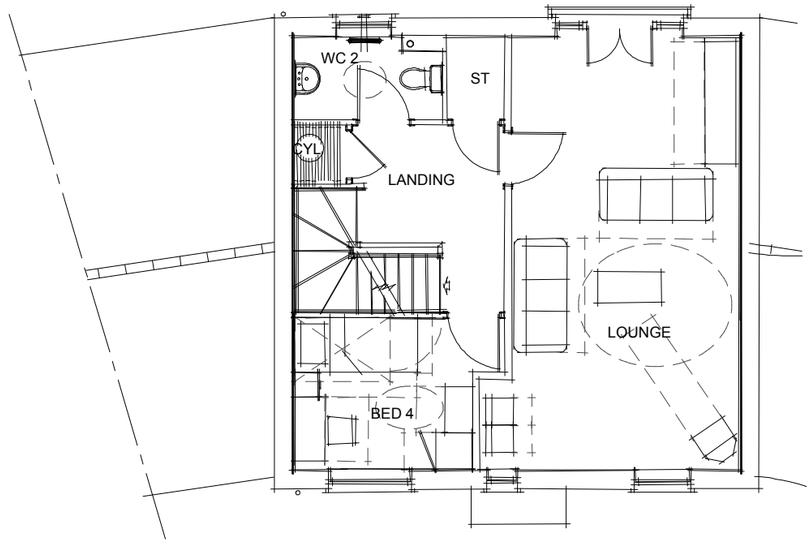

FIRST FLOOR PLAN

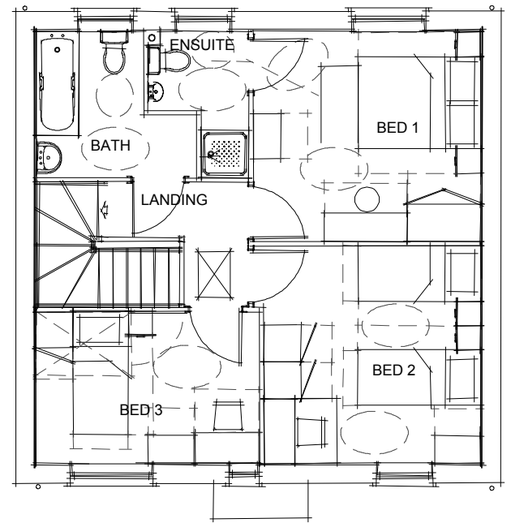

SECOND FLOOR PLAN

Old Park Farm, Waterlooville.

RPS

House Type 'T' Plot 118

Dwg. No. JWB.3058-657-03 Rev - Drawn. AJC/CHx Date. 13.07.10 Scale 1:100

Taylor Wimpey



FRONT ELEVATION



REAR ELEVATION

Old Park Farm, Waterlooville.

RPS

House Type 'R' Plot 119

Dwg. No. JWB.3058-658-01 Rev - Drawn. AJC/CHx Date. 13.07.10 Scale 1:100

Taylor Wimpey

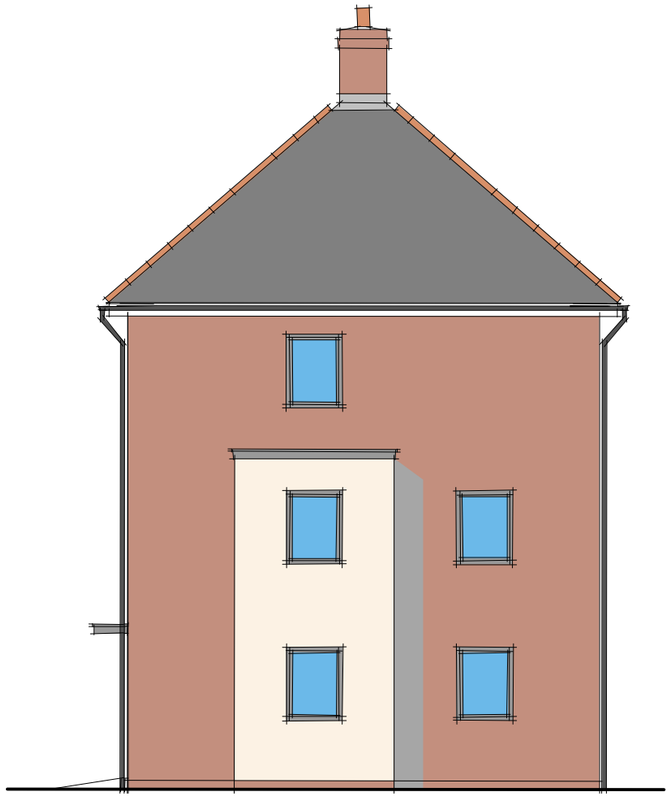

SIDE ELEVATION

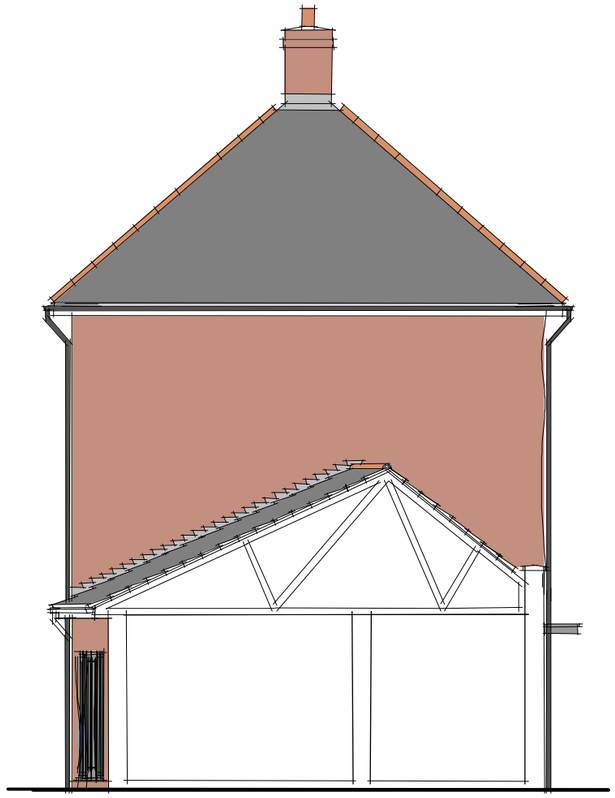

SIDE ELEVATION

House Type 'R' Plot 119

Dwg. No. JWB.3058-658-02 Rev - Drawn. AJC/CHx Date. 13.07.10 Scale 1:100

Old Park Farm, Waterlooville.

RPS

Taylor Wimpey

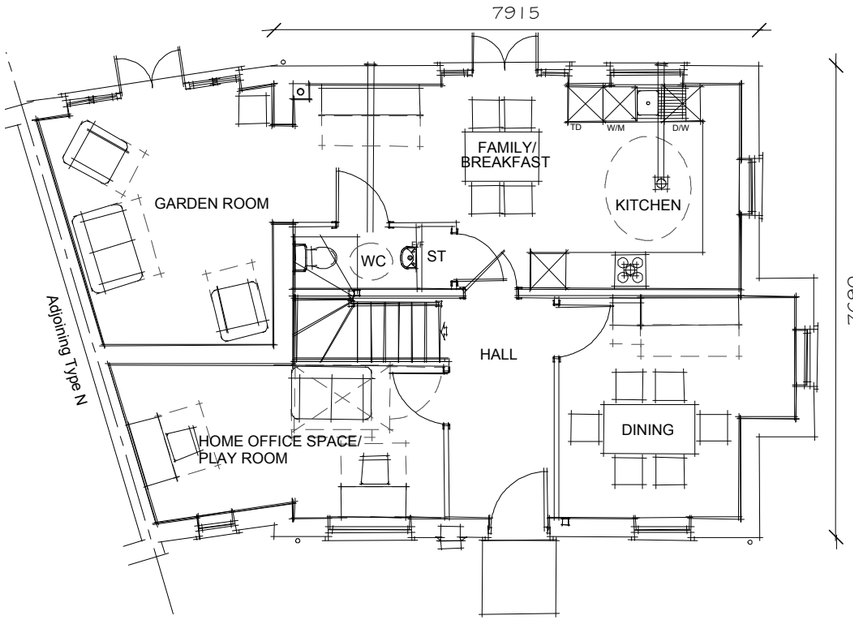

GROUND FLOOR PLAN

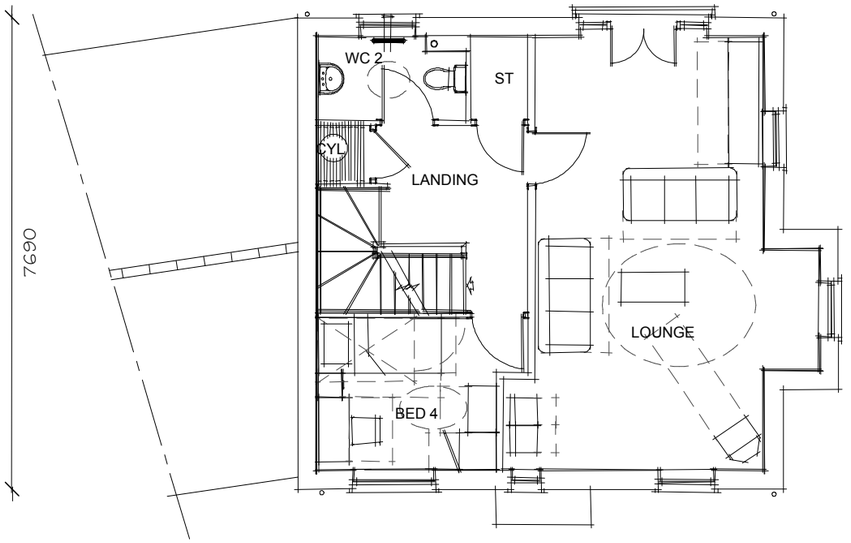

FIRST FLOOR PLAN

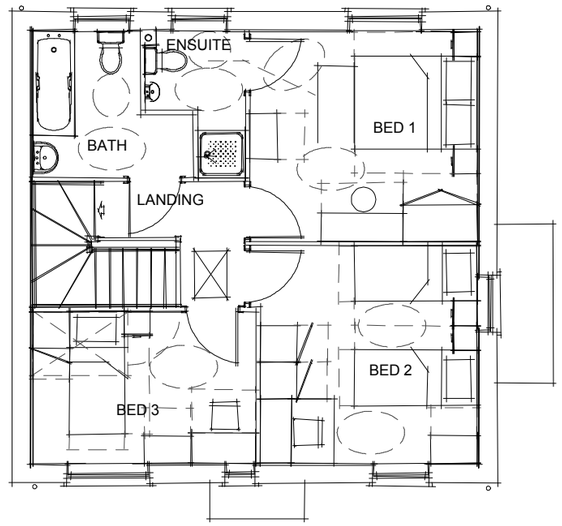

SECOND FLOOR PLAN

Old Park Farm, Waterlooville.

RPS

House Type 'R' Plot 119

Dwg. No. JWB.3058-658-03 Rev - Drawn. AJC/CHx Date. 13.07.10 Scale 1:100

Taylor Wimpey

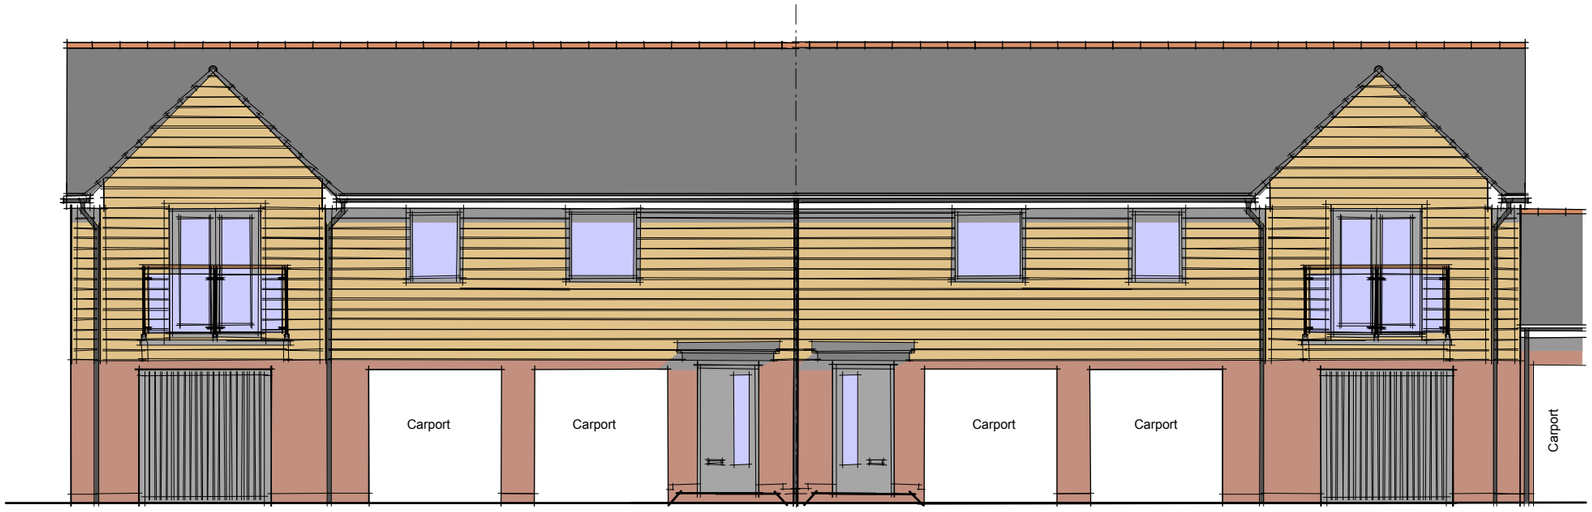

FRONT ELEVATION

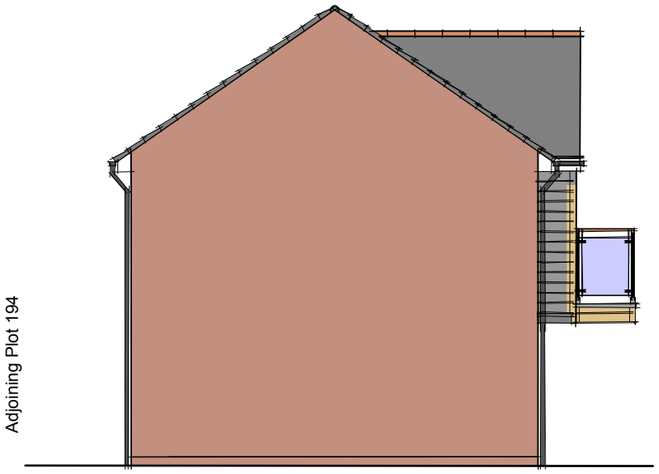

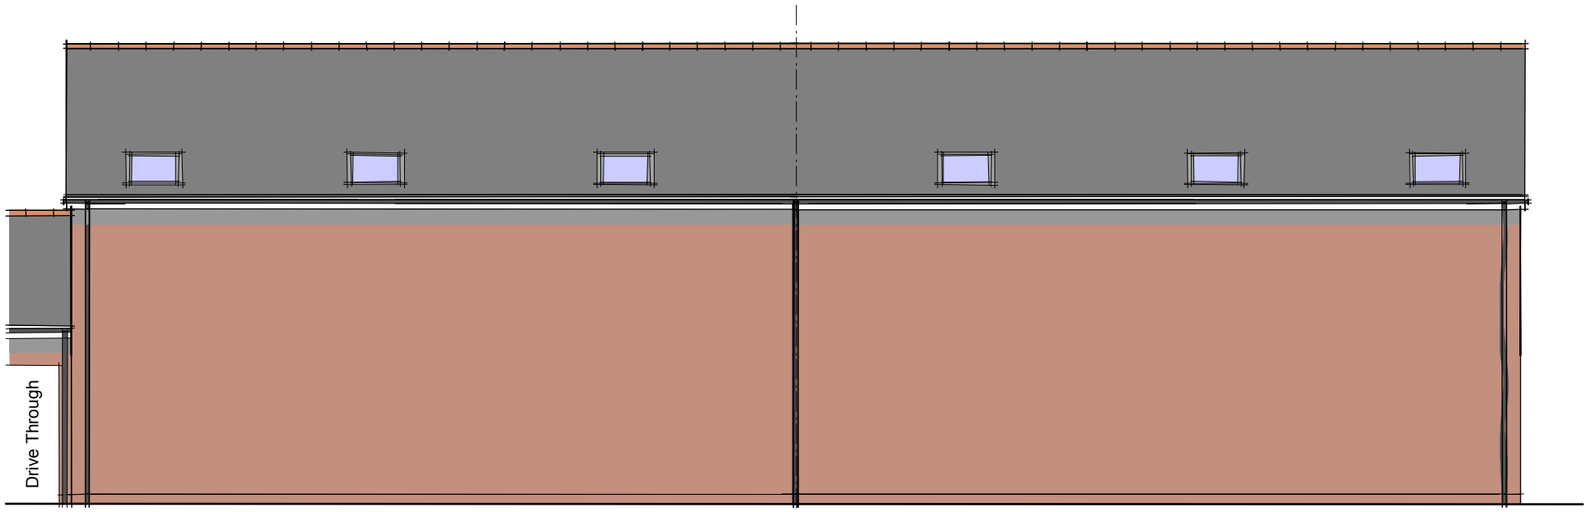

REAR ELEVATION

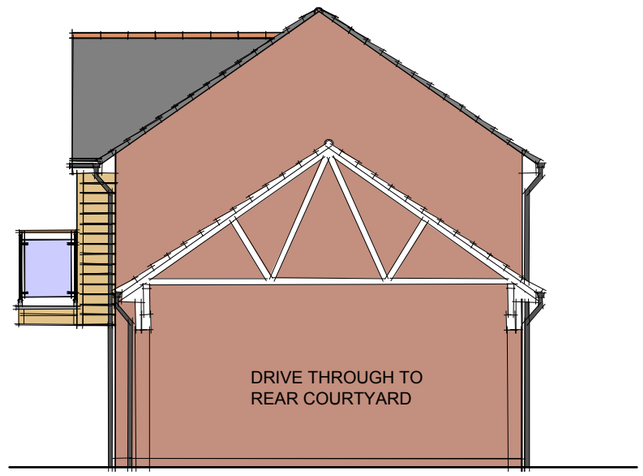

SIDE ELEVATION

Old Park Farm, Waterlooville.

RPS

House Type 'C' Plots 120 & 121

Dwg. No. JWB.3058-659-01 Rev - Drawn. AJC/CHx Date. 13.07.10 Scale 1:100

Taylor Wimpey

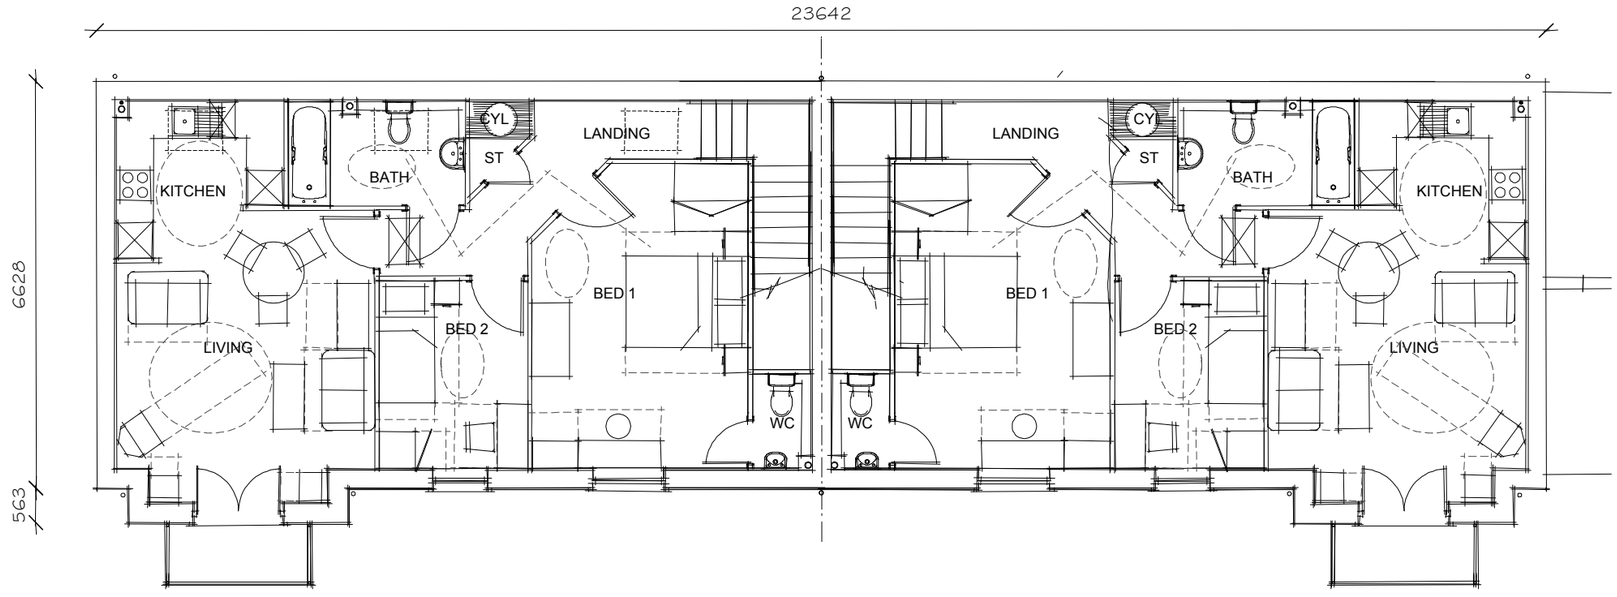

FIRST FLOOR PLAN

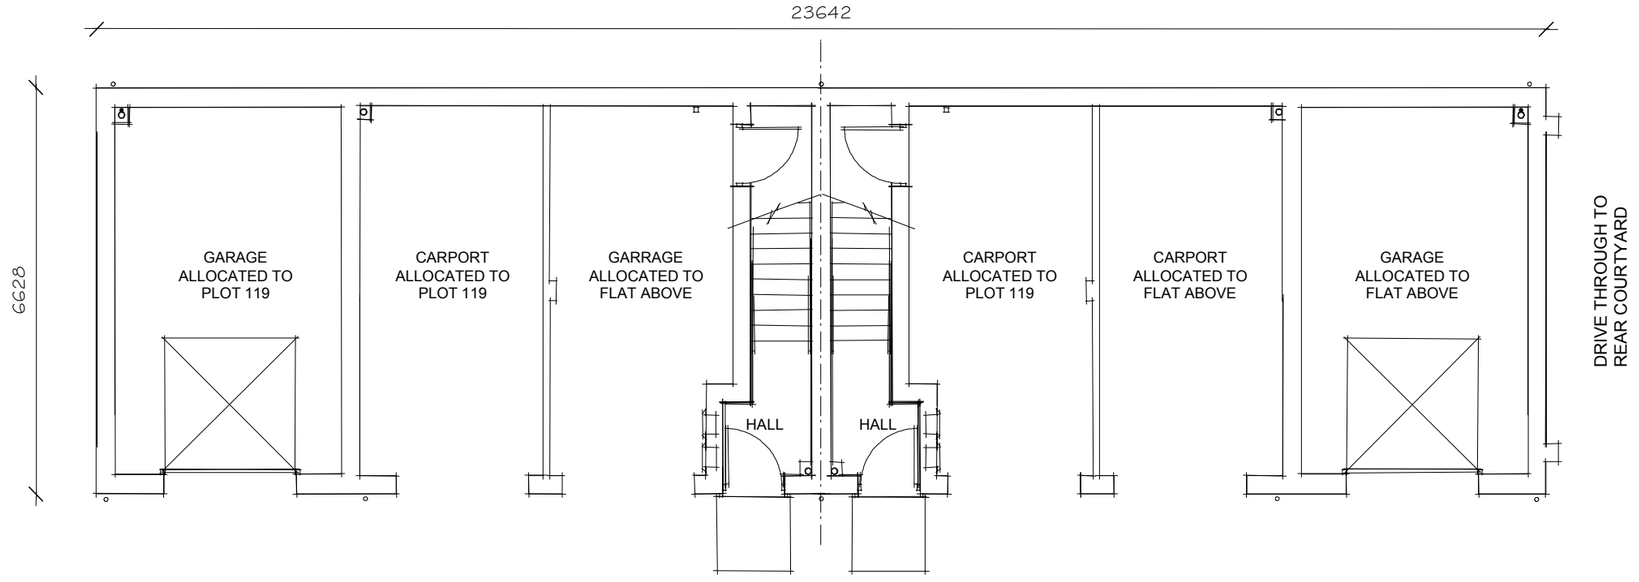

GROUND FLOOR PLAN

RPS

House Type 'C' Plots 120 & 121

Dwg. No. JWB.3058-659-02 Rev - Drawn. AJC/CHx Date. 13.07.10 Scale 1:100

Taylor Wimpey

Old Park Farm, Waterlooville.

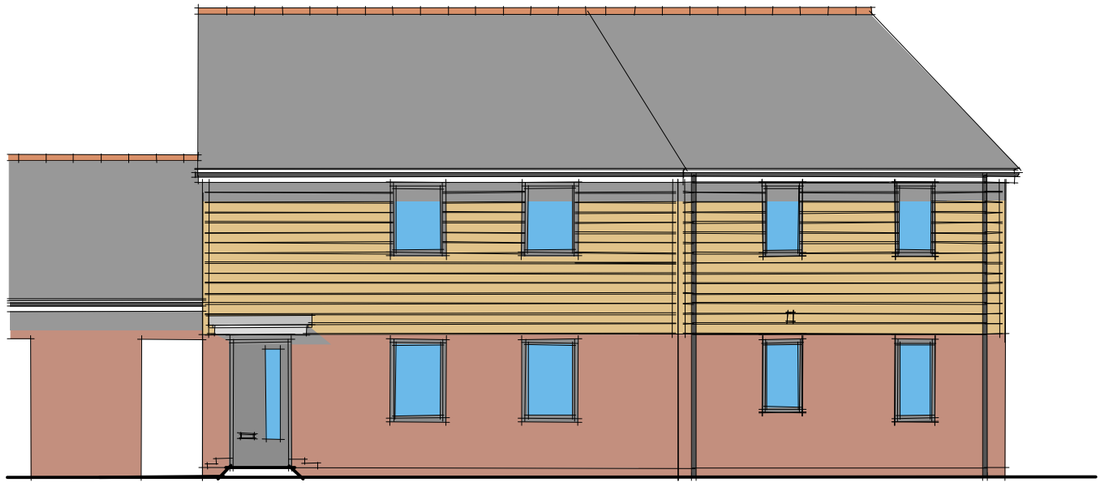

OUTER FRONT ELEVATION

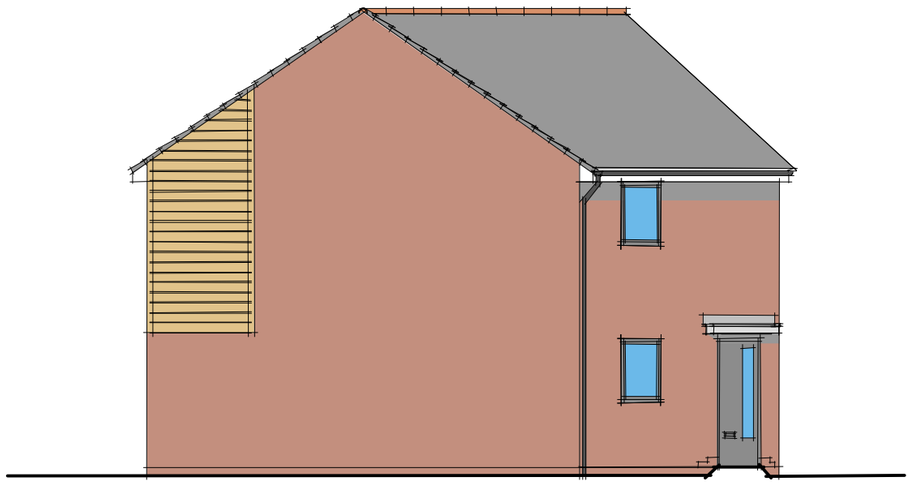

SIDE ELEVATION

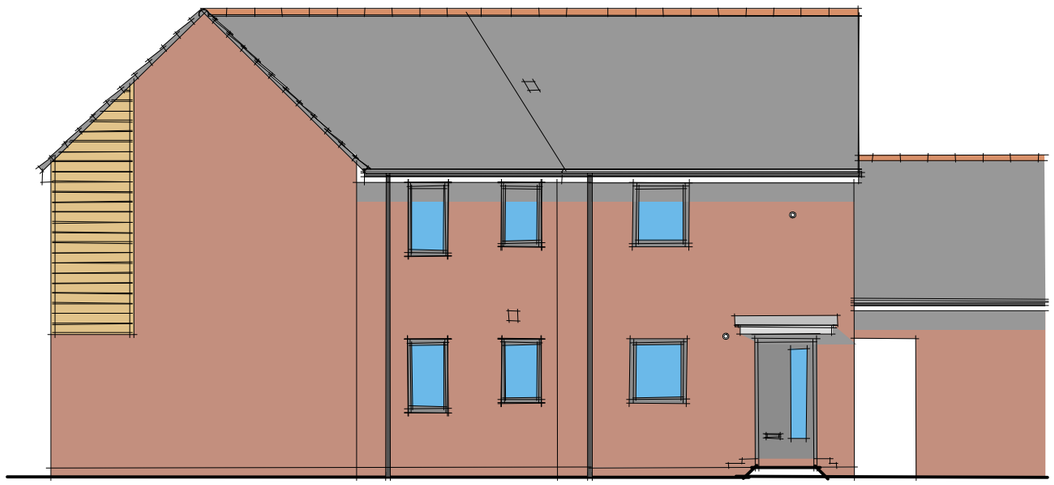

INNER REAR ELEVATION



SIDE ELEVATION

Old Park Farm, Waterlooville.

RPS

House Type 'D&E' Plot 122 &123

Dwg. No. JWB.3058-660-01 Rev - Drawn. AJC/CHx Date. 13.07.10 Scale 1:100

Taylor Wimpey

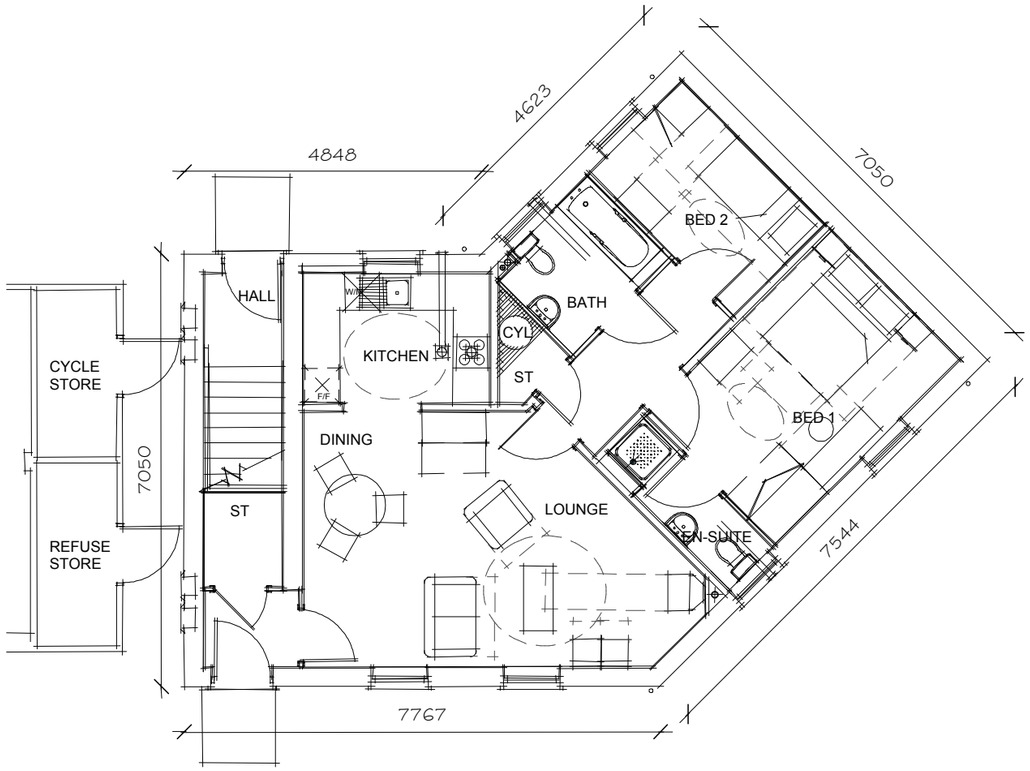

GROUND FLOOR PLAN

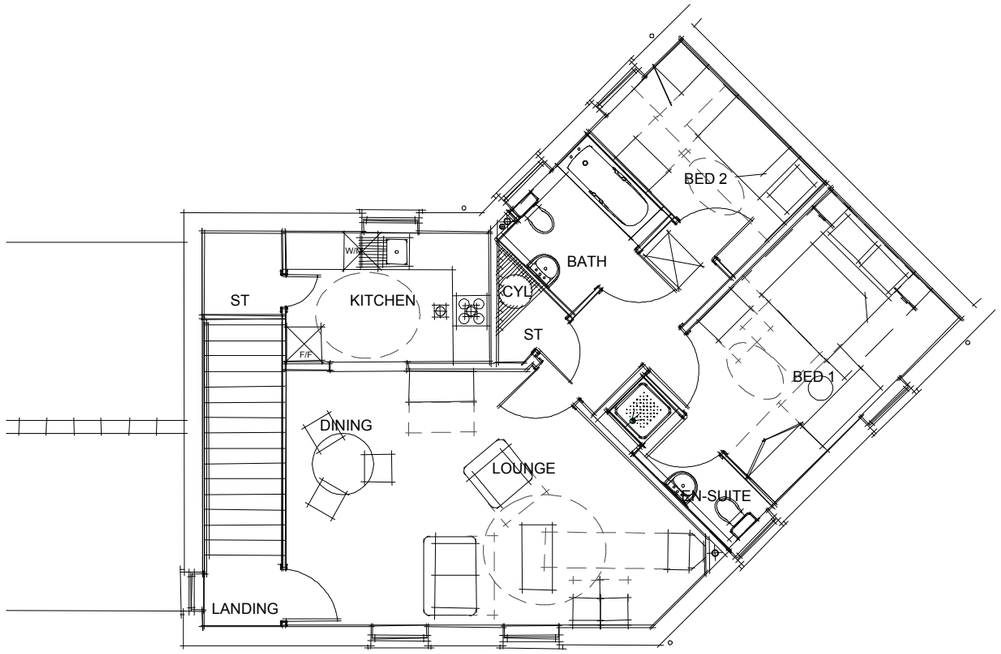

FIRST FLOOR PLAN

Old Park Farm, Waterlooville.

RPS

House Type 'D&E' Plot 122 &123

Dwg. No. JWB.3058-660-02 Rev - Drawn. AJC/CHx Date. 13.07.10 Scale 1:100

Taylor Wimpey

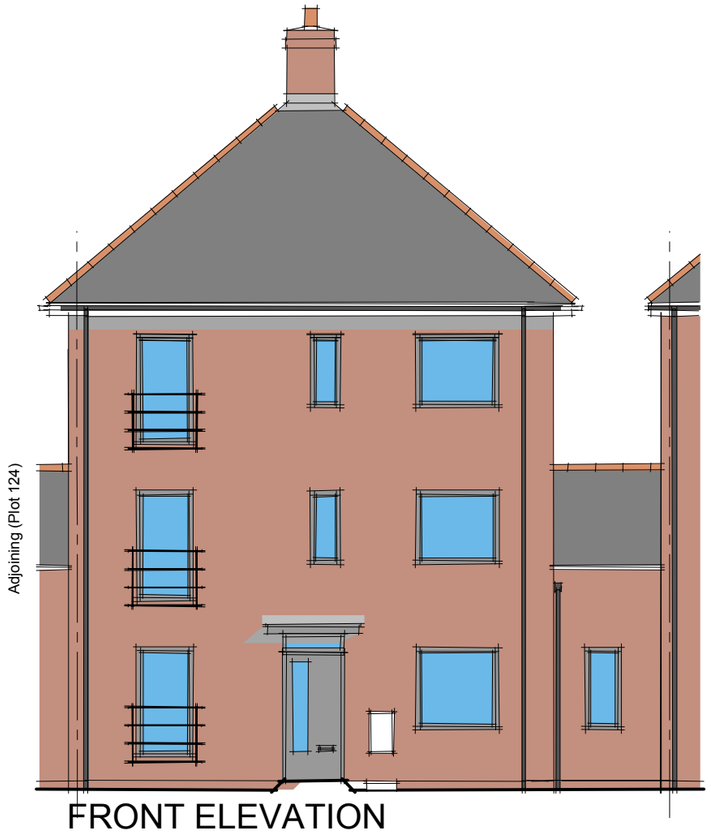

FRONT ELEVATION

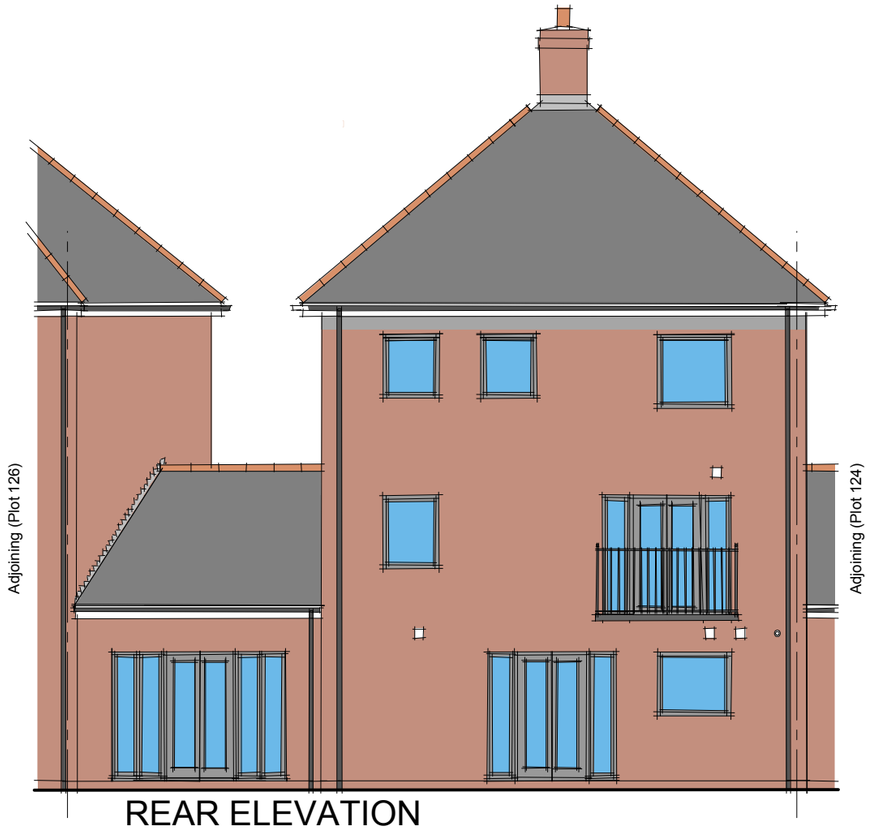

REAR ELEVATION

Old Park Farm, Waterlooville.

House Type 'T' Plot 125

Dwg. No. JWB.3058-661-01 Rev - Drawn. AJC/CHx Date. 19.07.10 Scale 1:100

RPS

Taylor Wimpey

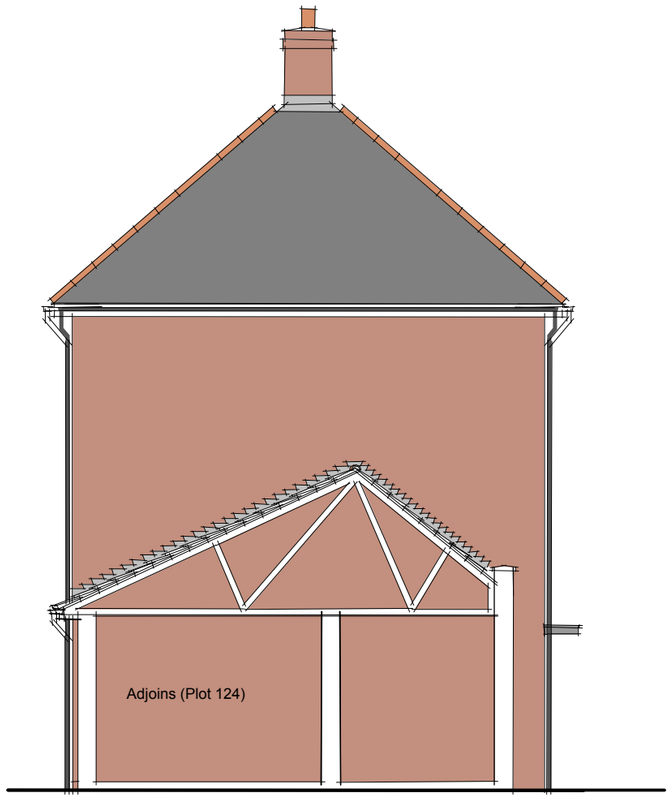

SIDE ELEVATION

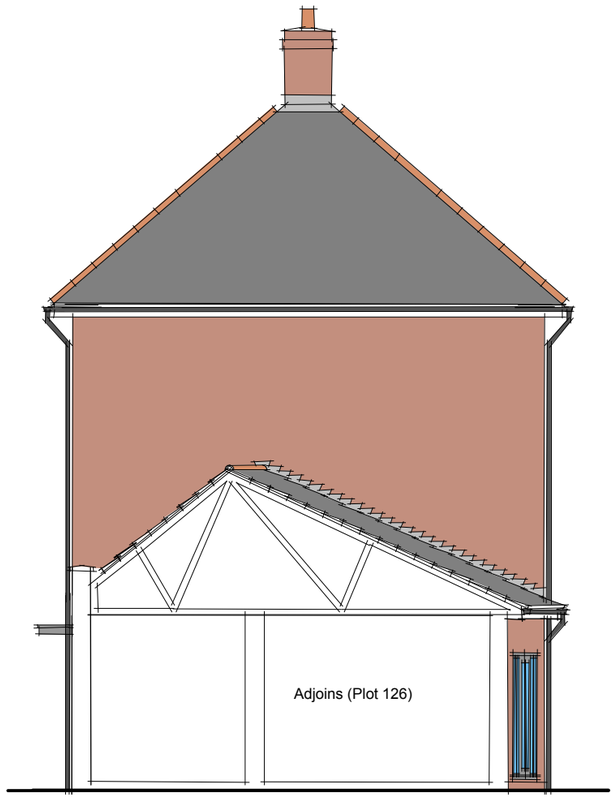

SIDE ELEVATION

Old Park Farm, Waterlooville.

RPS

House Type 'T' Plot 125

Dwg. No. JWB.3058-661-02 Rev - Drawn. AJC/CHx Date. 19.07.10 Scale 1:100

Taylor Wimpey

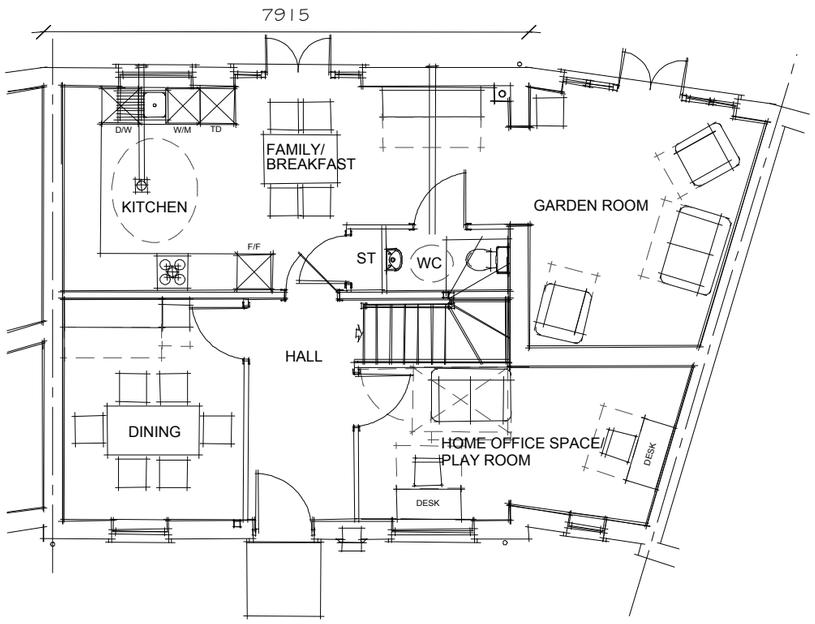

GROUND FLOOR PLAN

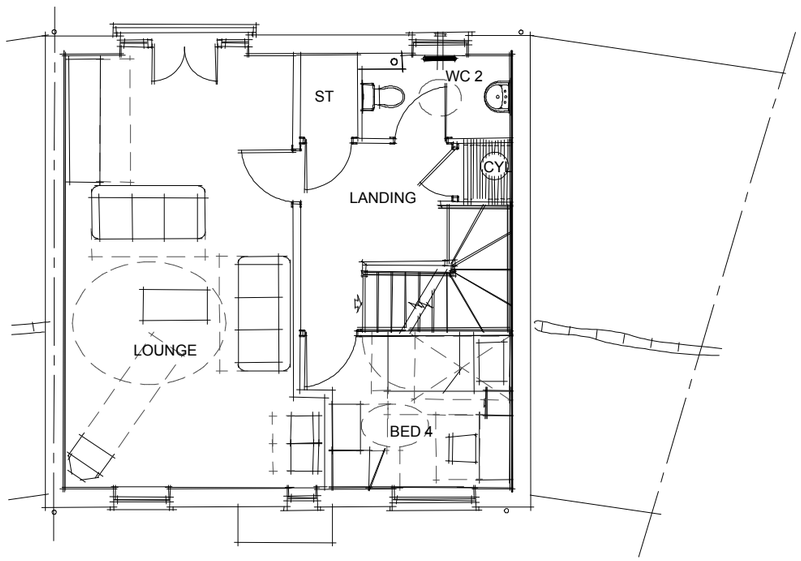

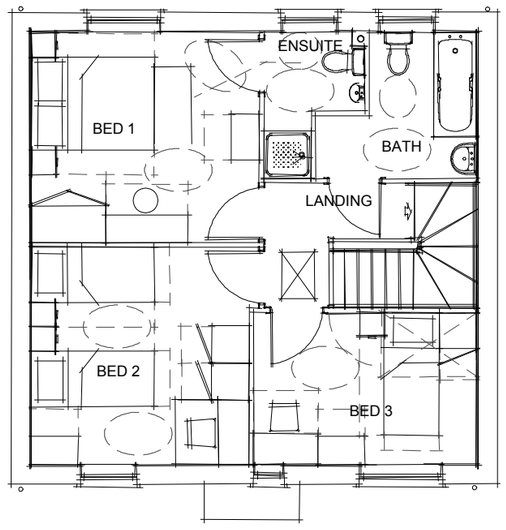

SECOND FLOOR PLAN

Old Park Farm, Waterlooville.

RPS

House Type 'T' Plot 125

Dwg. No. JWB.3058-661-03 Rev - Drawn. AJC/CHx Date. 19.07.10 Scale 1:100

Taylor Wimpey

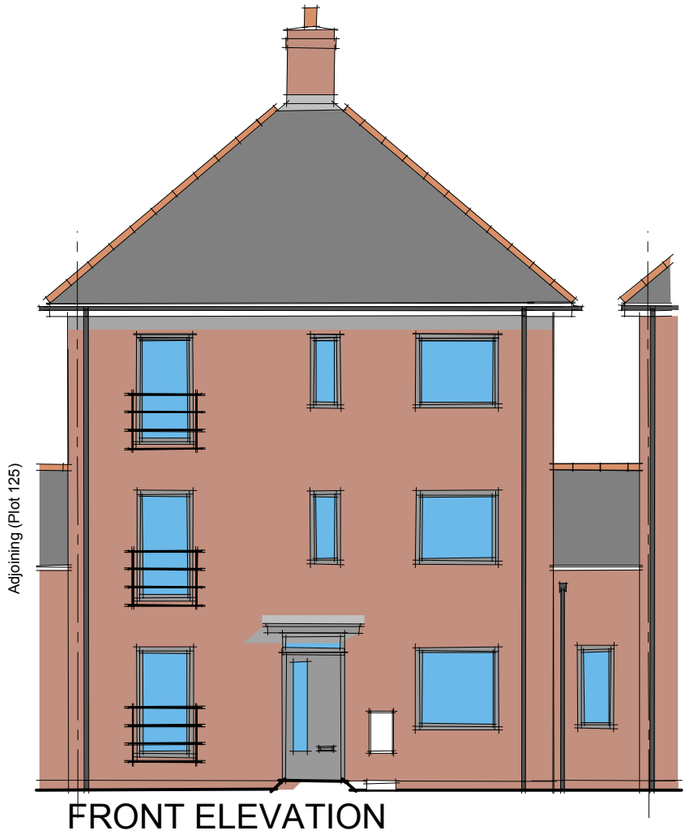

FRONT ELEVATION

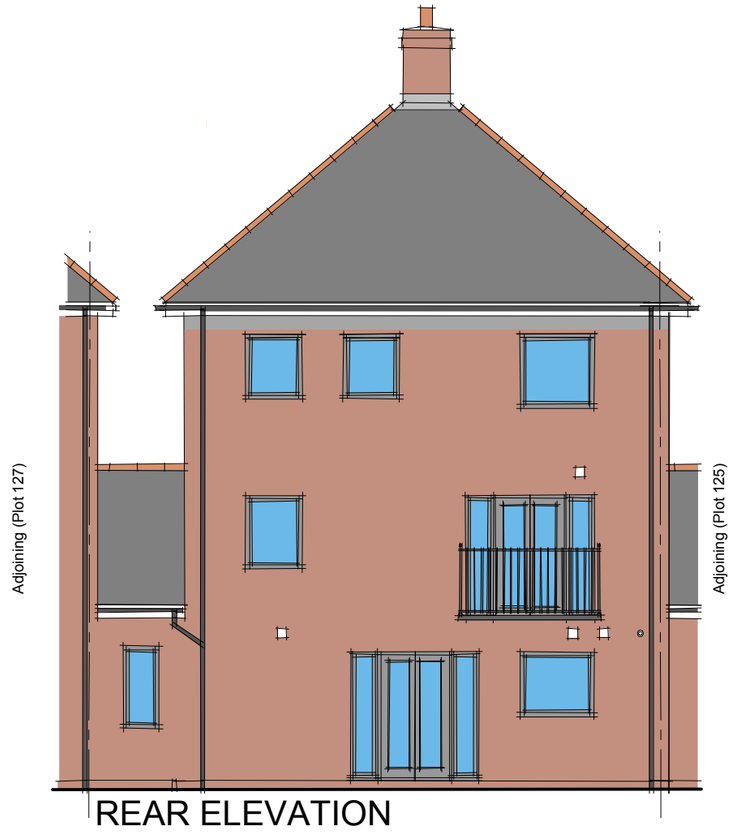

REAR ELEVATION

Old Park Farm, Waterlooville.

House Type 'U' Plot 126

Dwg. No. JWB.3058-662-01 Rev - Drawn. AJC/CHx Date. 19.07.10 Scale 1:100

RPS

Taylor Wimpey

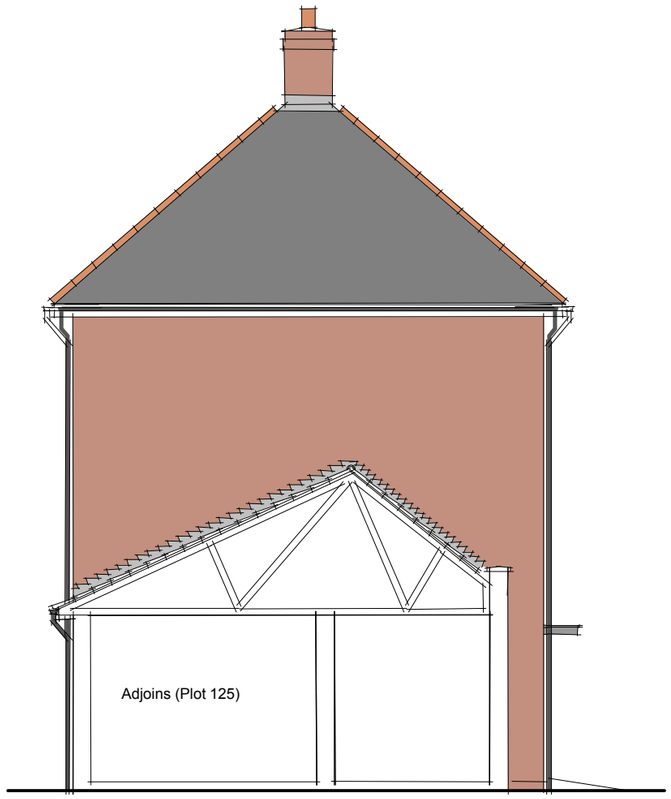

SIDE ELEVATION

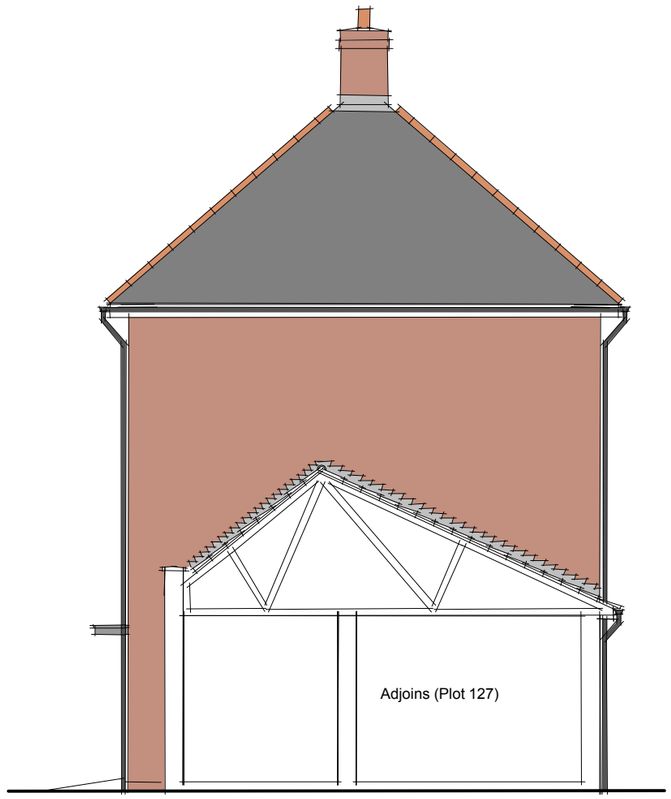

SIDE ELEVATION

Old Park Farm, Waterlooville.

RPS

House Type 'U' Plot 126

Dwg. No. JWB.3058-662-02 Rev - Drawn. AJC/CHx Date. 13.07.10 Scale 1:100

Taylor Wimpey

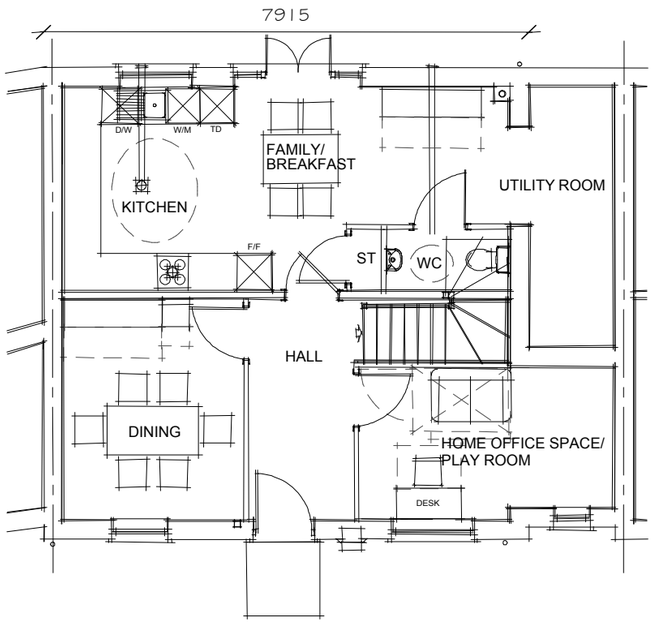

GROUND FLOOR PLAN

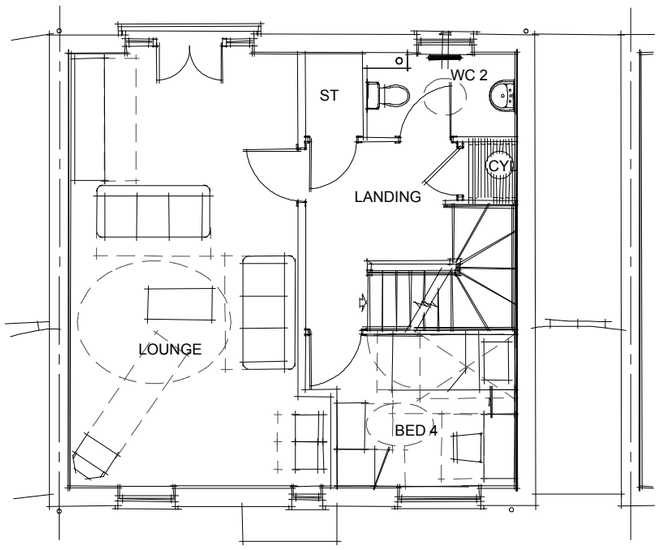

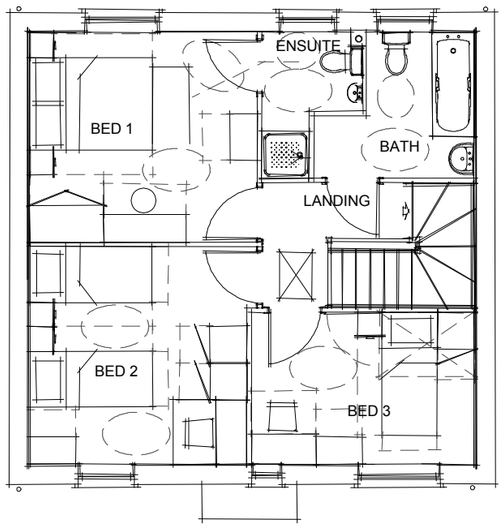

SECOND FLOOR PLAN

Old Park Farm, Waterlooville.

RPS

House Type 'U' Plot 126

Dwg. No. JWB.3058-662-03 Rev - Drawn. AJC/CHx Date. 13.07.10 Scale 1:100

Taylor Wimpey

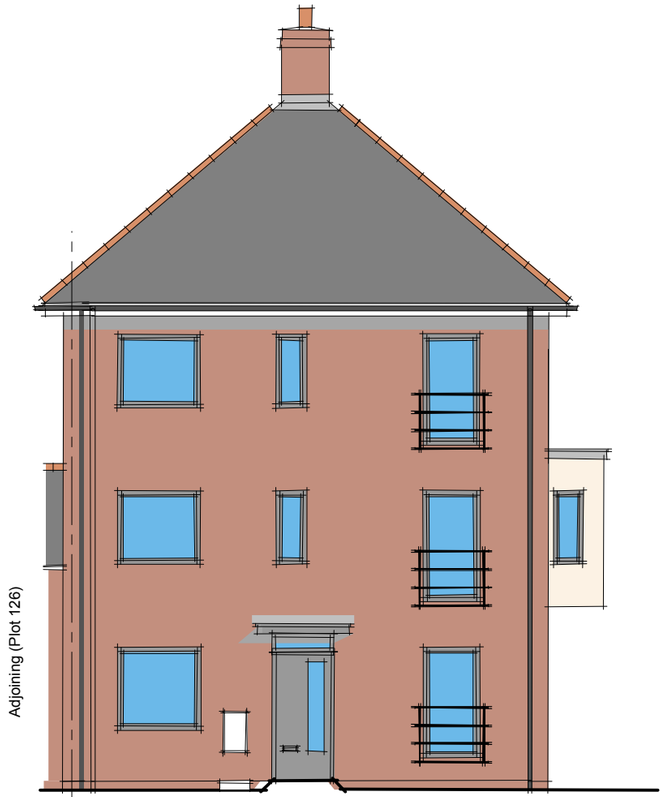

FRONT ELEVATION

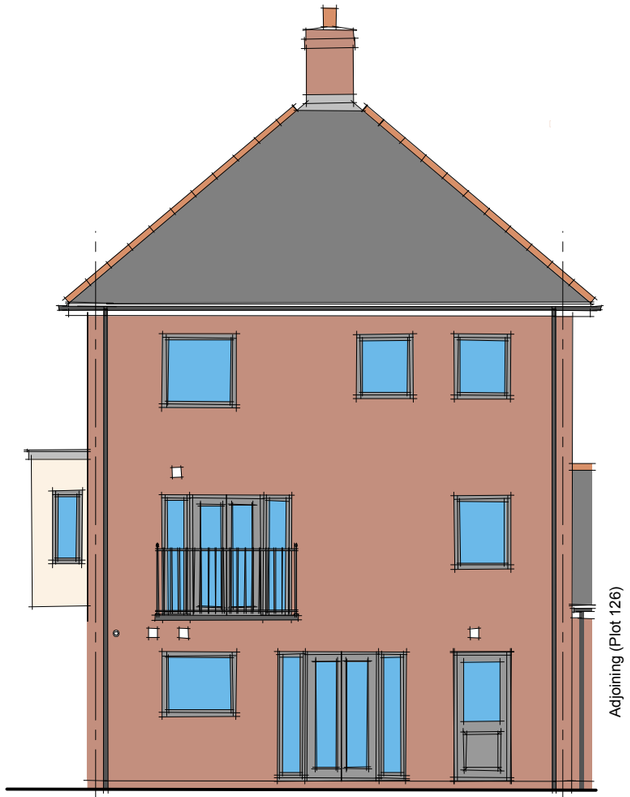

REAR ELEVATION

Old Park Farm, Waterlooville.

House Type 'S' Plot 127

Dwg. No. JWB.3058-663-01 Rev - Drawn. AJC/CHx Date. 13.07.10 Scale 1:100

RPS

Taylor Wimpey

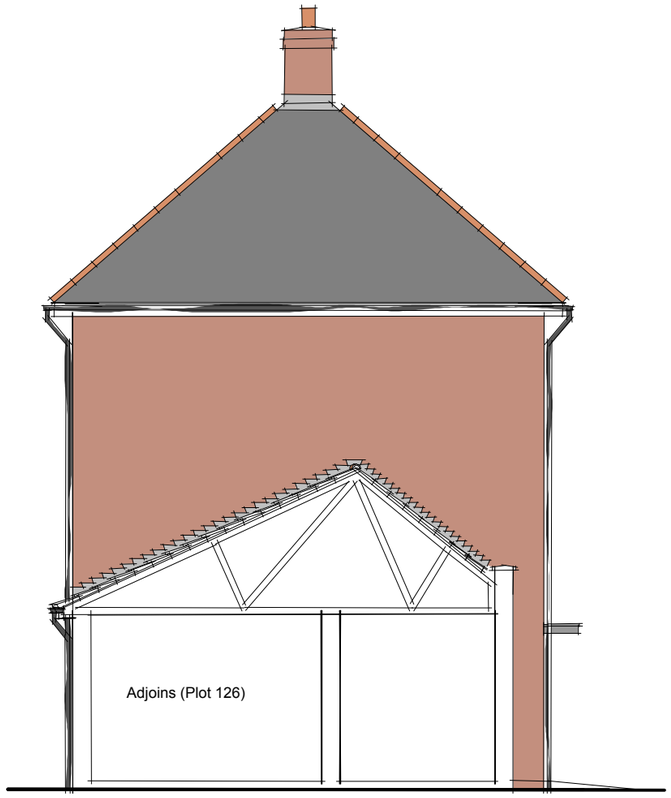

SIDE ELEVATION

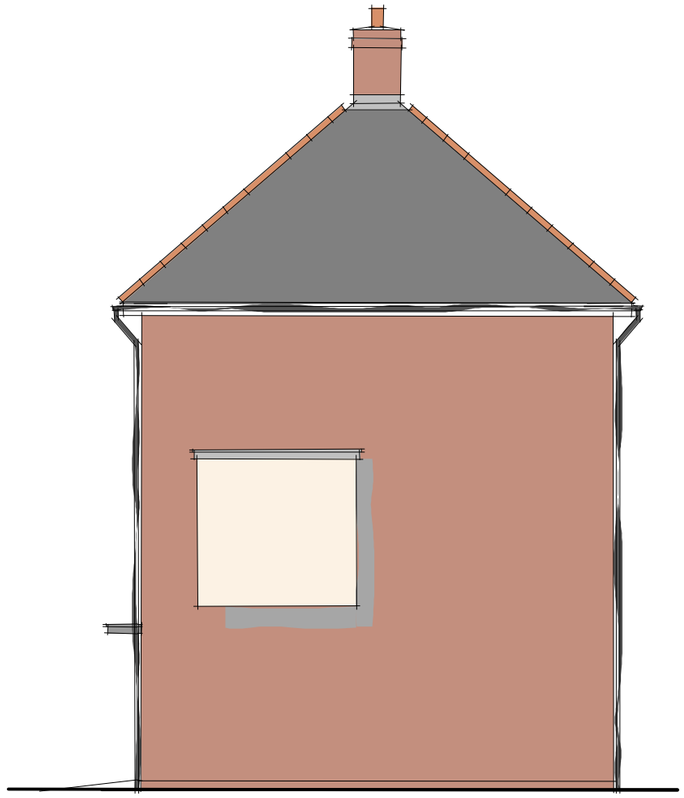

SIDE ELEVATION

Old Park Farm, Waterlooville.

RPS

House Type 'S' Plot 127

Dwg. No. JWB.3058-663-02 Rev - Drawn. AJC/CHx Date. 13.07.10 Scale 1:100

Taylor Wimpey

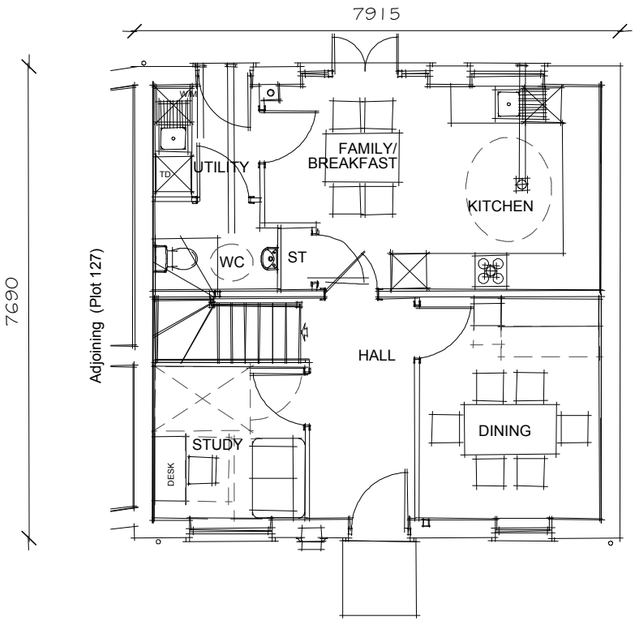

GROUND FLOOR PLAN

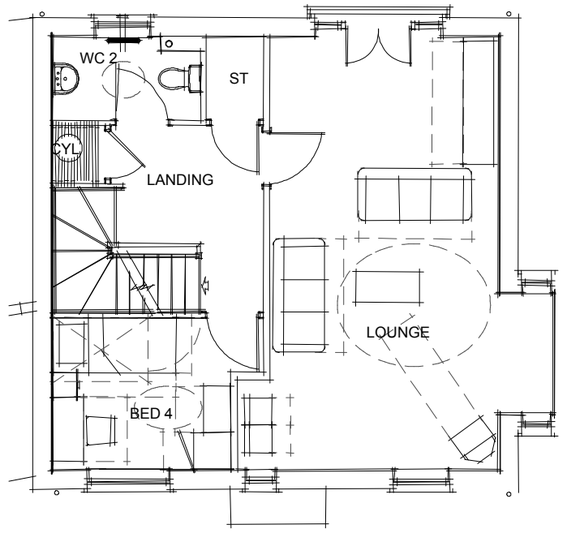

FIRST FLOOR PLAN

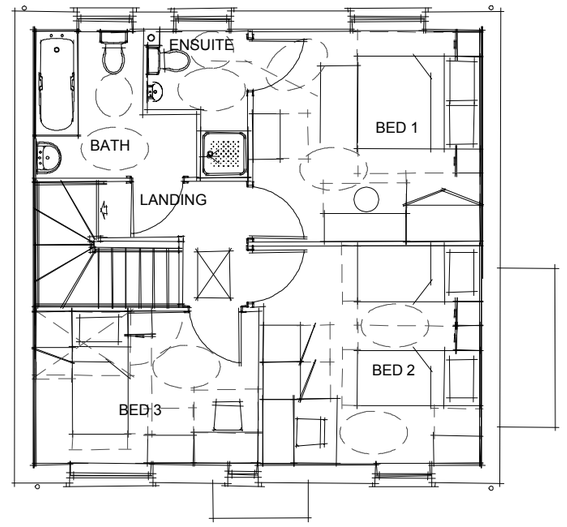

SECOND FLOOR PLAN

Old Park Farm, Waterlooville.

RPS

House Type 'S' Plot 127

Dwg. No. JWB.3058-663-03 Rev - Drawn. AJC/CHx Date. 13.07.10 Scale 1:100

Taylor Wimpey

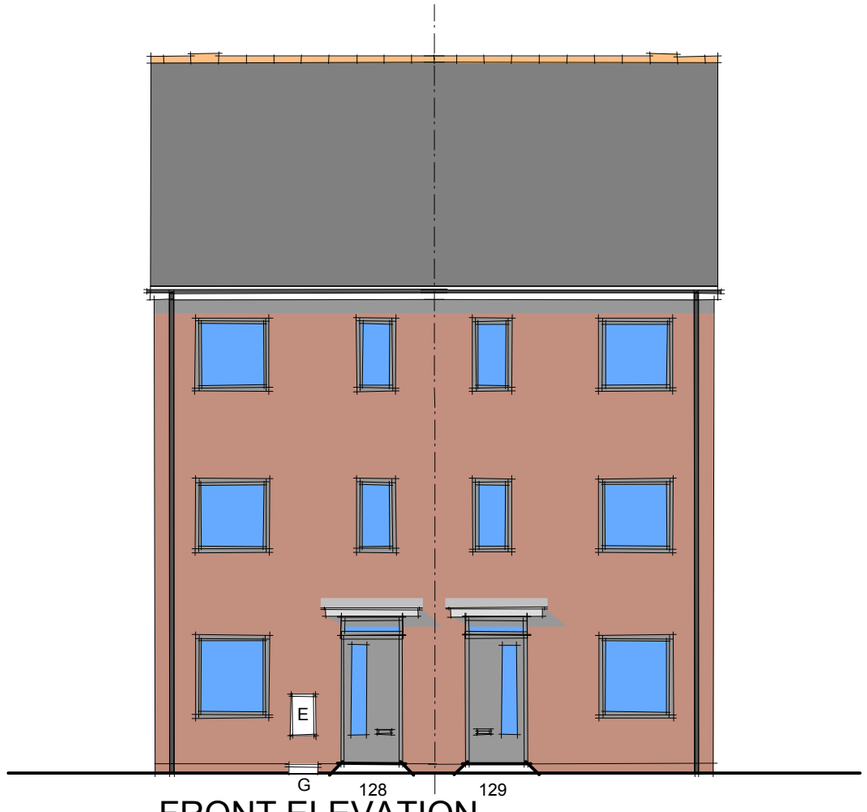

FRONT ELEVATION

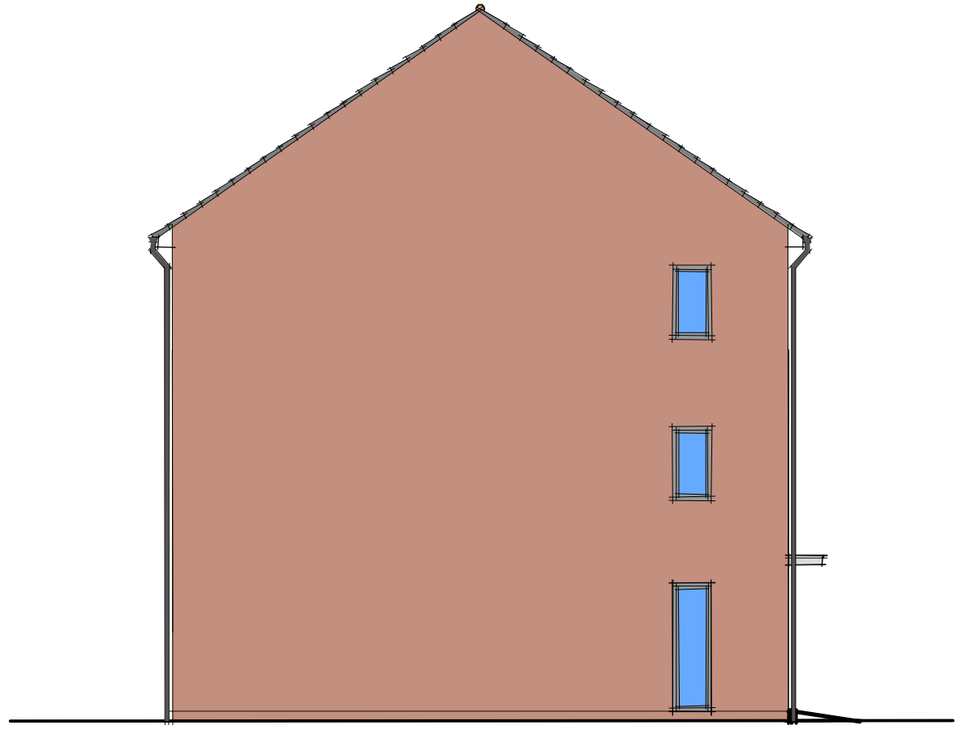

SIDE ELEVATION

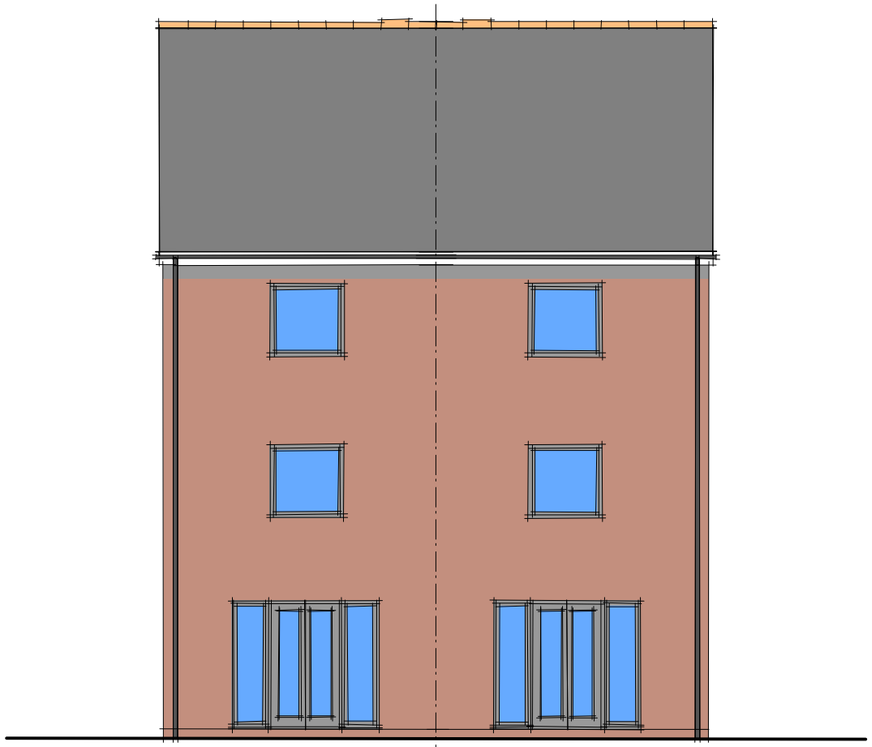

REAR ELEVATION

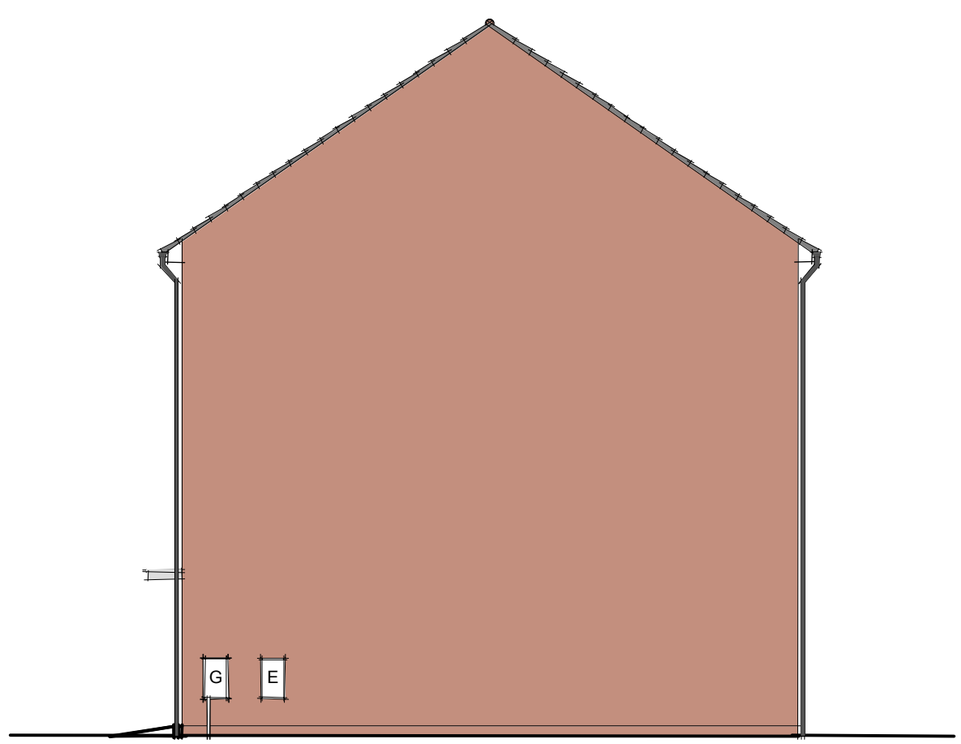

SIDE ELEVATION

Old Park Farm, Waterlooville.

RPS

Taylor Wimpey

House Type 'J(i)' Plots 128 & 129

Dwg. No. JWB.3058-664-01 Rev - Drawn. AJC/CHx Date. 13.07.10 Scale 1:100

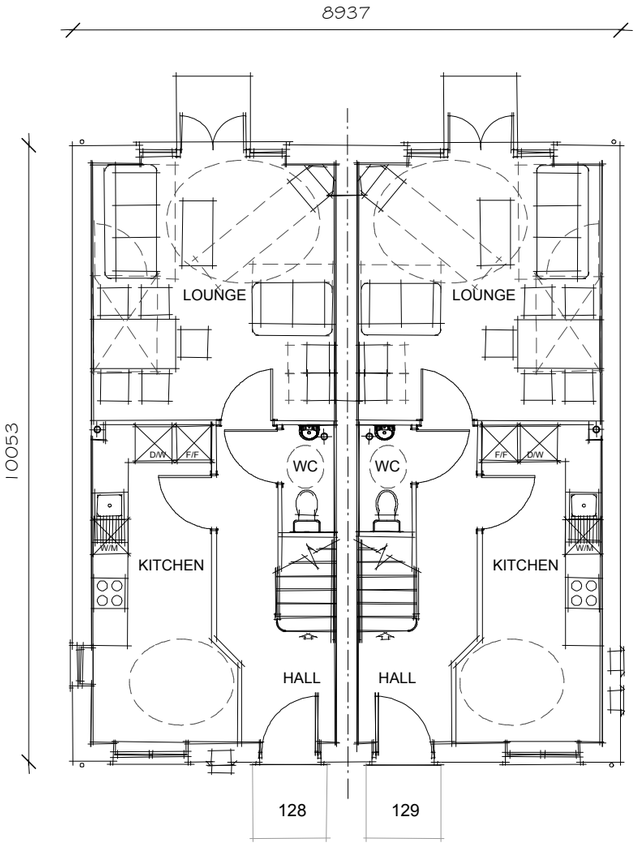

GROUND FLOOR PLAN

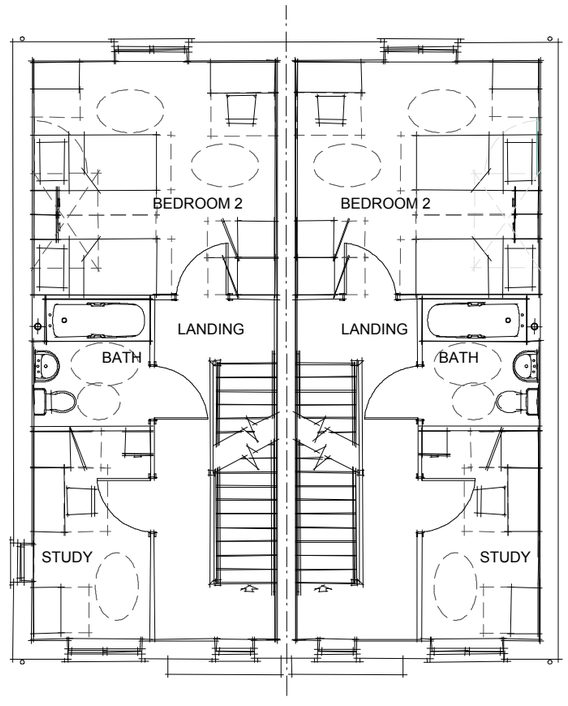

FIRST FLOOR PLAN

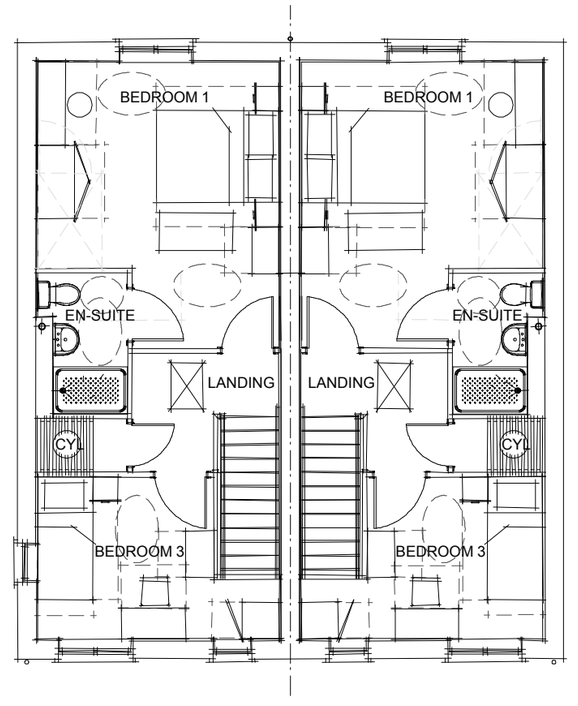

SECOND FLOOR PLAN

Old Park Farm, Waterlooville.

RPS

House Type 'J(i)' Plots 128 &129

Dwg. No. JWB.3058-664-02 Rev - Drawn. AJC/CHx Date. 13.07.10 Scale 1:100

Taylor Wimpey

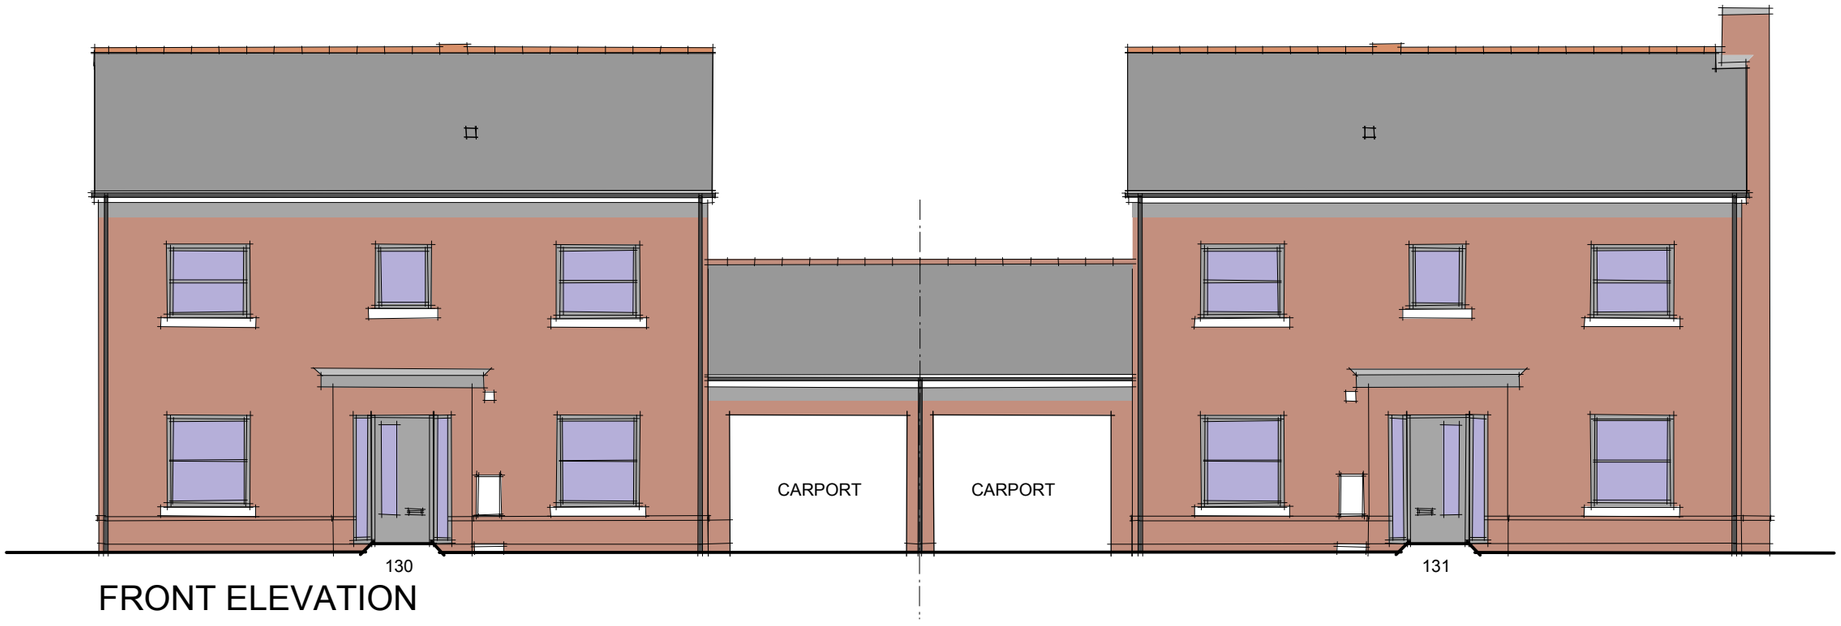

FRONT ELEVATION

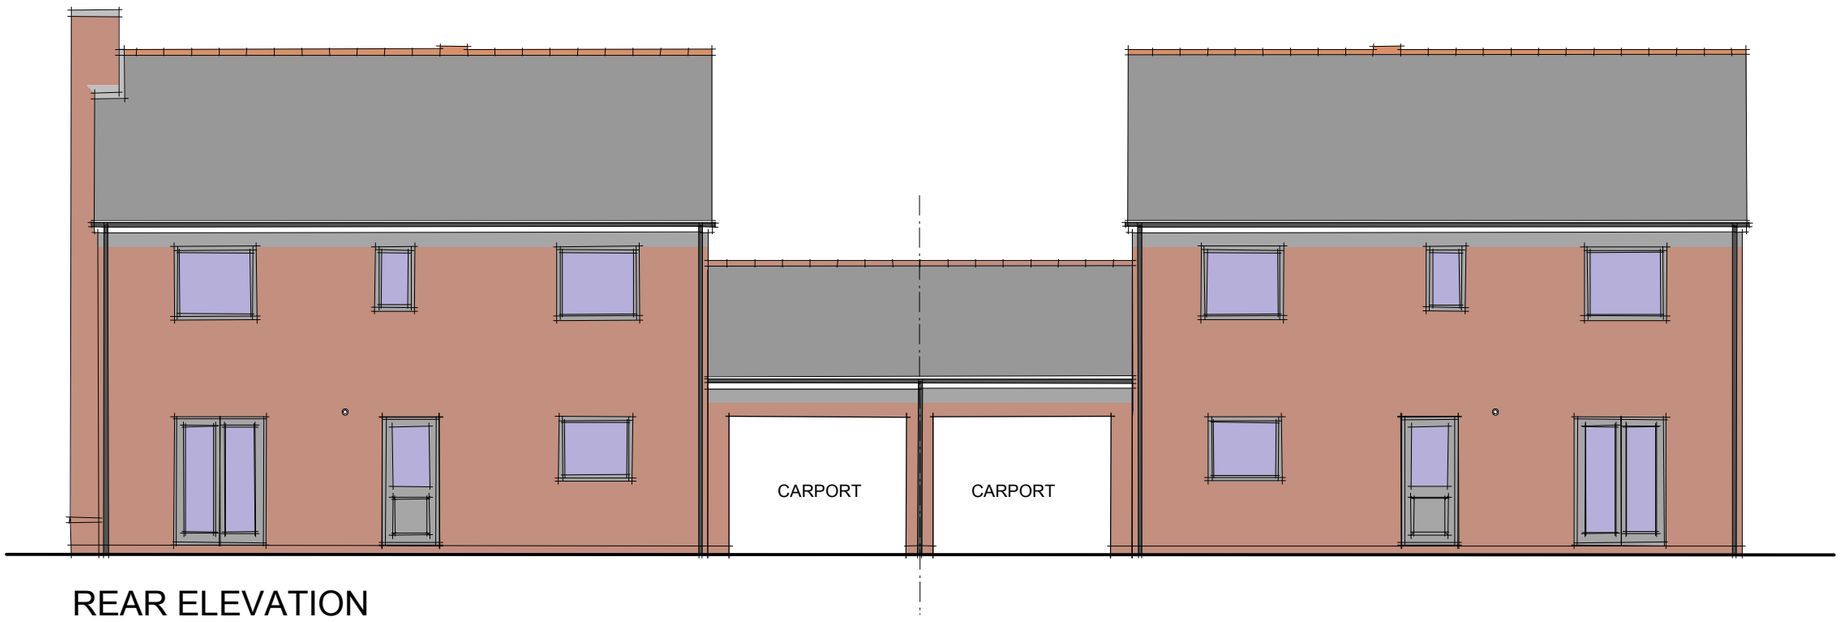

REAR ELEVATION

Old Park Farm, Waterlooville.

House Type 'K' Plots 130 & 131

Dwg. No. JWB.3058-665-01 Rev - Drawn. AJC/CHx Date. 13.07.10 Scale 1:100

RPS

Taylor Wimpey

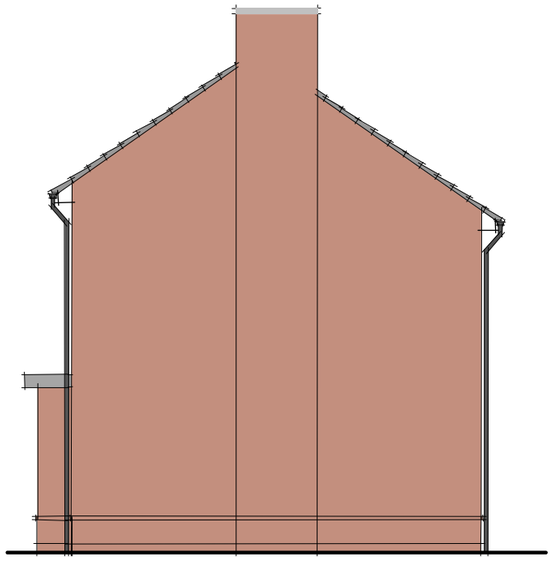

SIDE ELEVATION

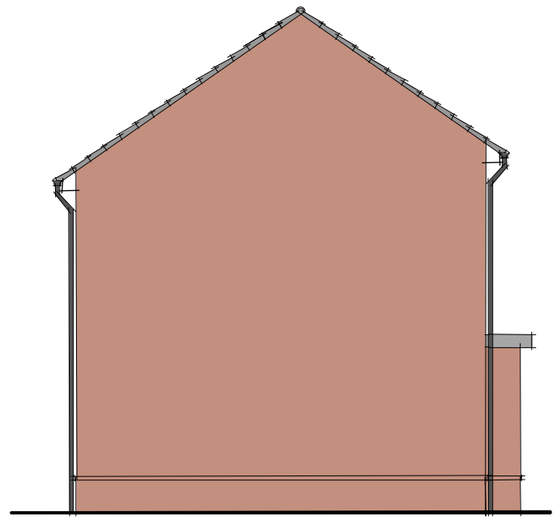

SIDE ELEVATION

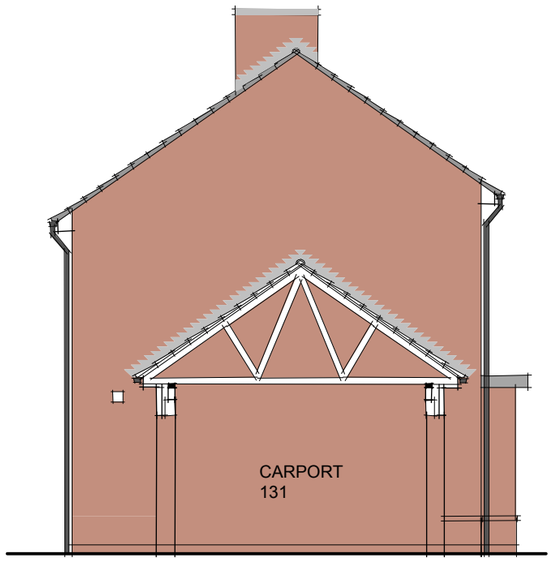

SIDE ELEVATION

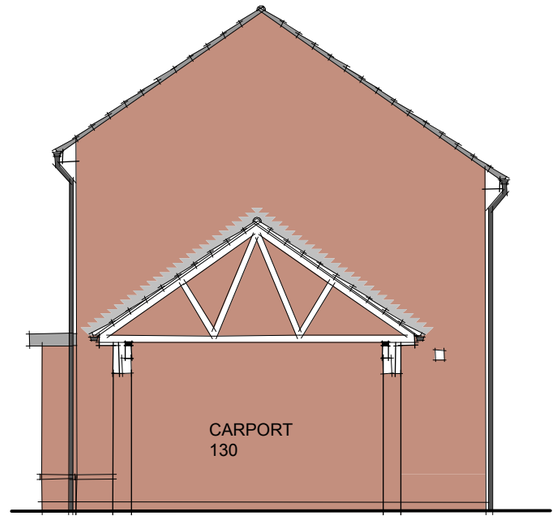

SIDE ELEVATION

RPS

House Type 'C' Plots 130 & 131

Dwg. No. JWB.3058-665-02 Rev - Drawn. AJC/CHx Date. 13.07.10 Scale 1:100

Taylor Wimpey

Old Park Farm, Waterlooville.

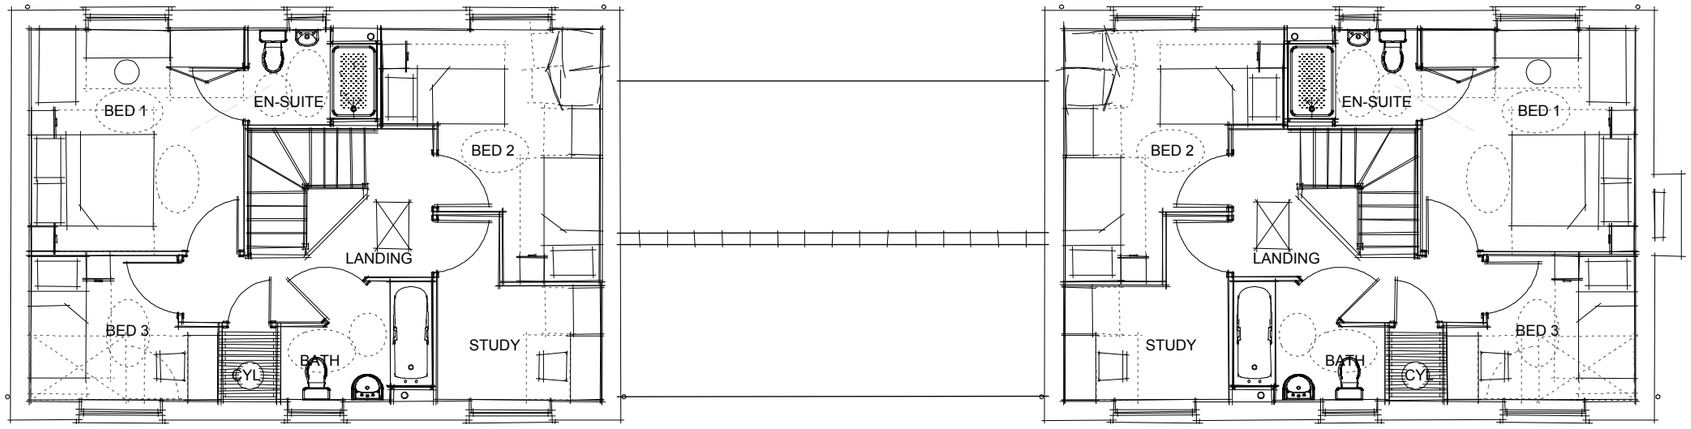

FIRST FLOOR PLAN

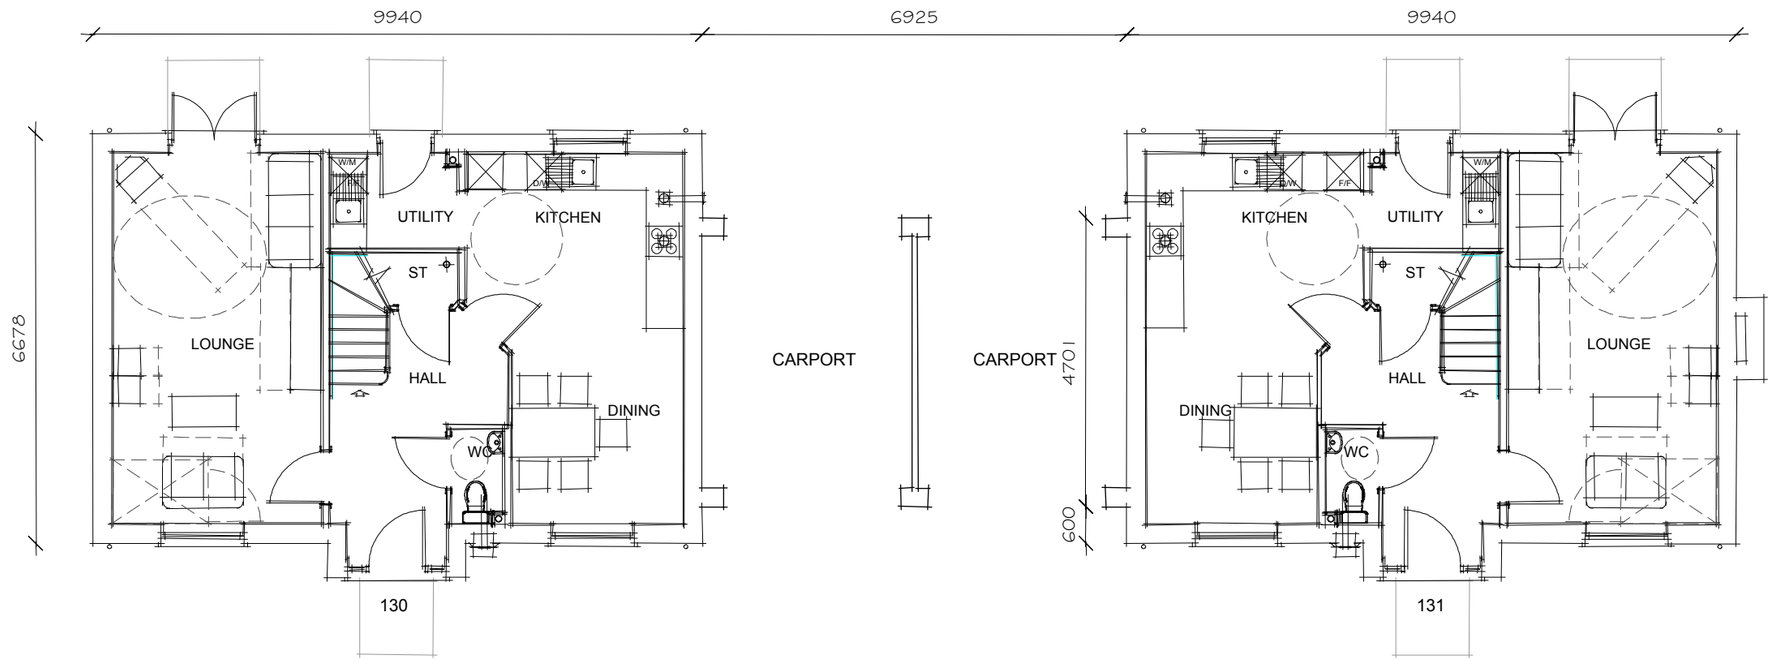

GROUND FLOOR PLAN

House Type 'K' Plots 130 & 131

Dwg. No. JWB.3058-665-03 Rev - Drawn. AJC/CHx Date. 13.07.10 Scale 1:100

RPS

Taylor Wimpey

Old Park Farm, Waterlooville.



FRONT ELEVATION



SIDE ELEVATION

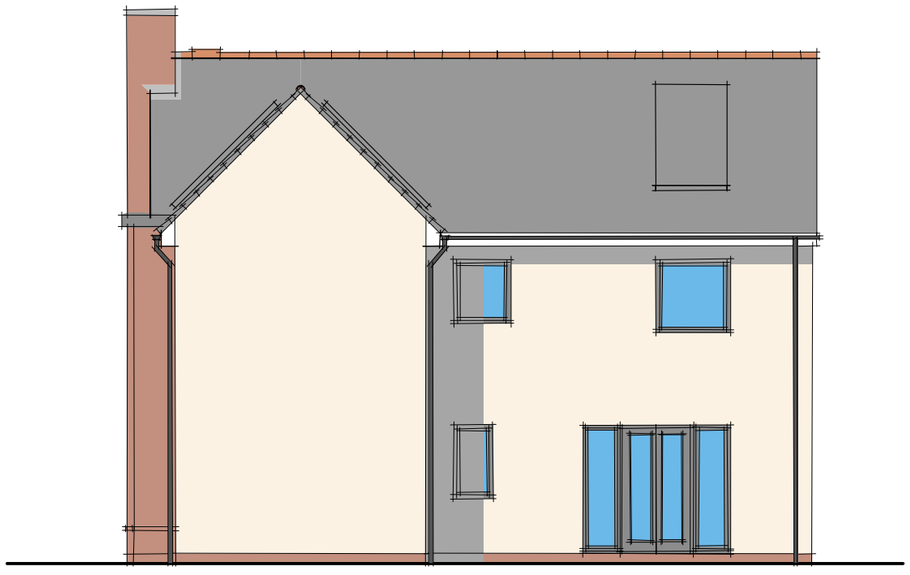

REAR ELEVATION

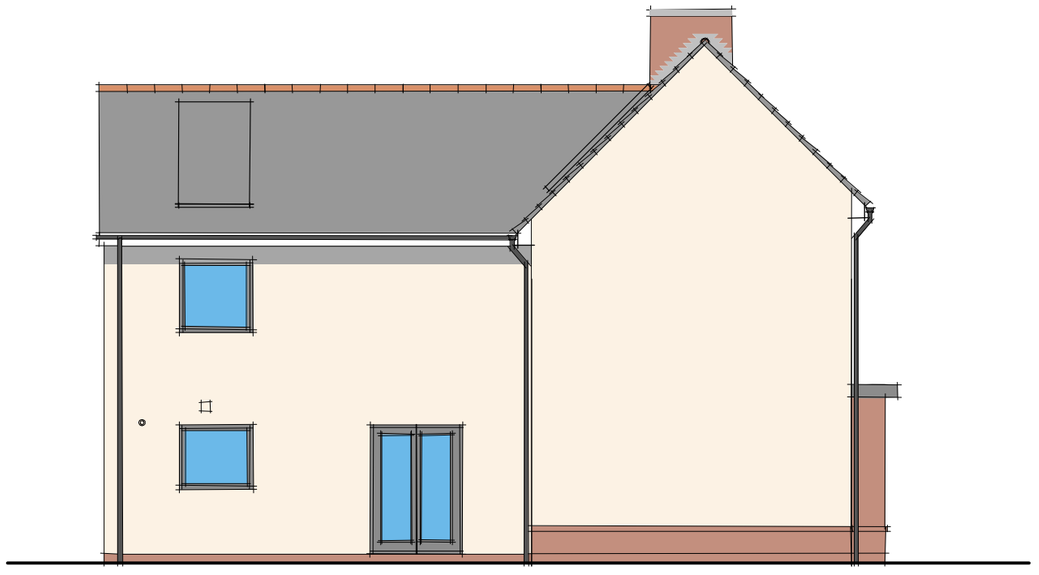

SIDE ELEVATION

Old Park Farm, Waterlooville.

RPS

House Type 'L' Plot 132

Dwg. No. JWB.3058-666-01 Rev - Drawn. AJC/CHx Date. 19.07.10 Scale 1:100

Taylor Wimpey

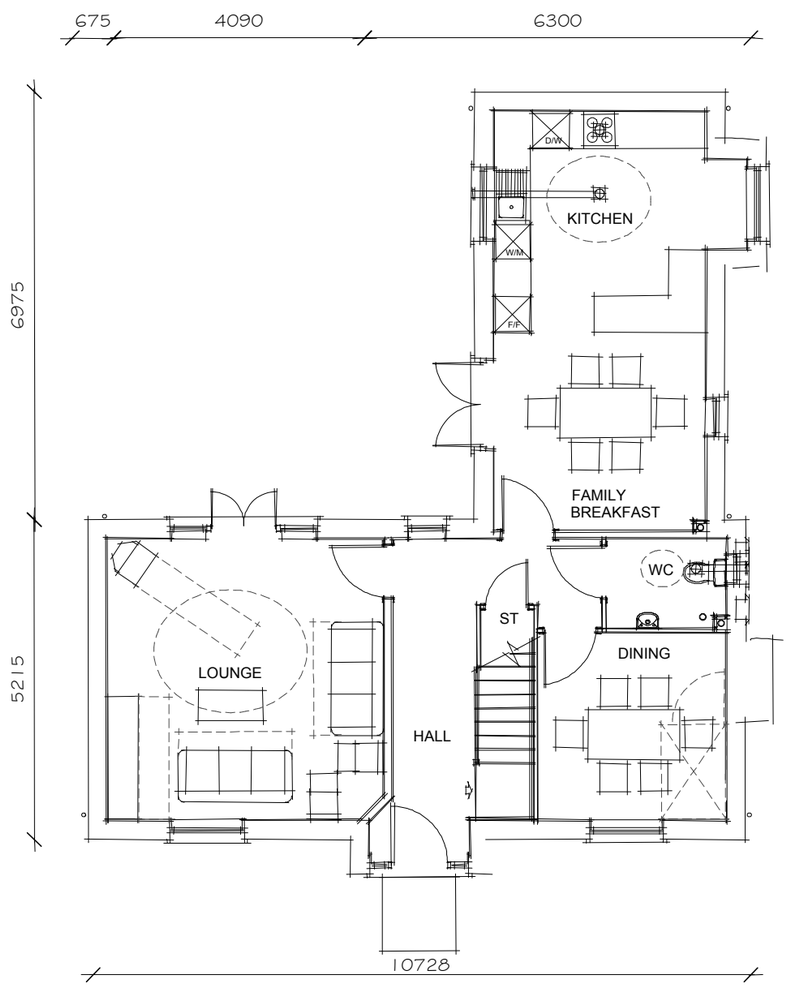

GROUND FLOOR PLAN

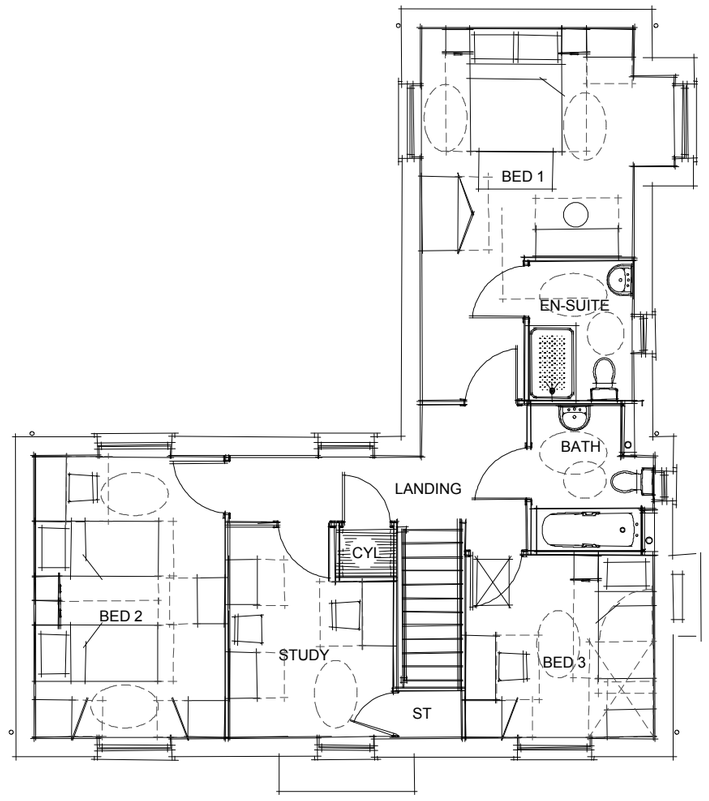

FIRST FLOOR PLAN

Old Park Farm, Waterlooville.

RPS

House Type 'L' Plot 132

Dwg. No. JWB.3058-666-02 Rev - Drawn. AJC/CHx Date. 19.07.10 Scale 1:100

Taylor Wimpey



FRONT ELEVATION

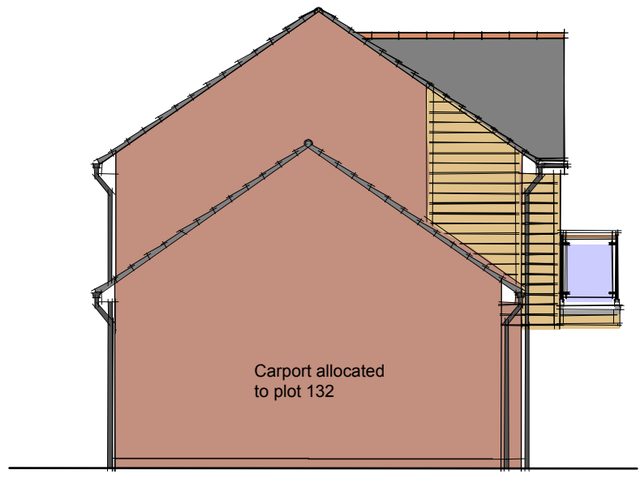

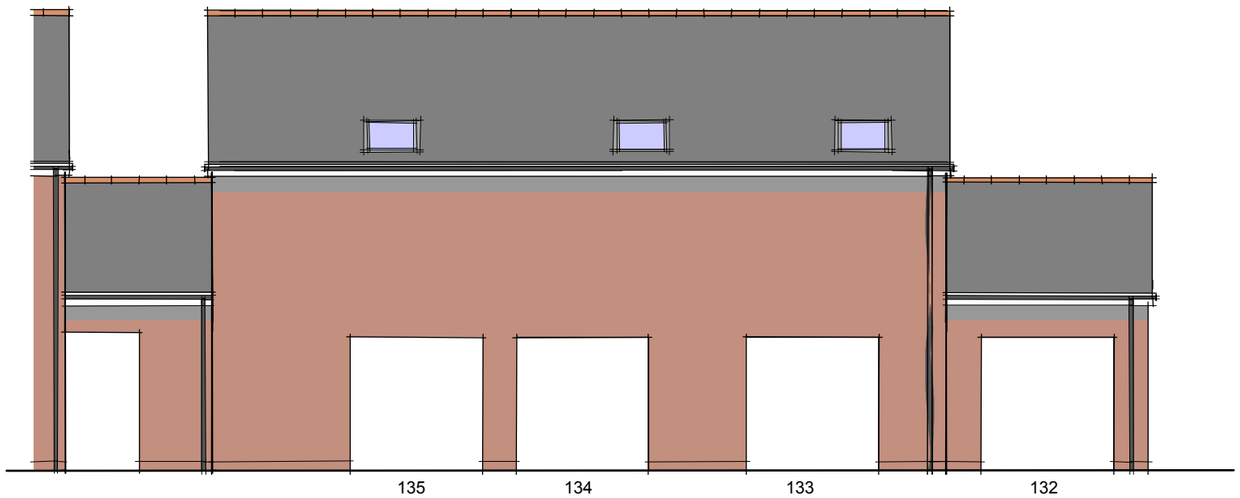

REAR ELEVATION

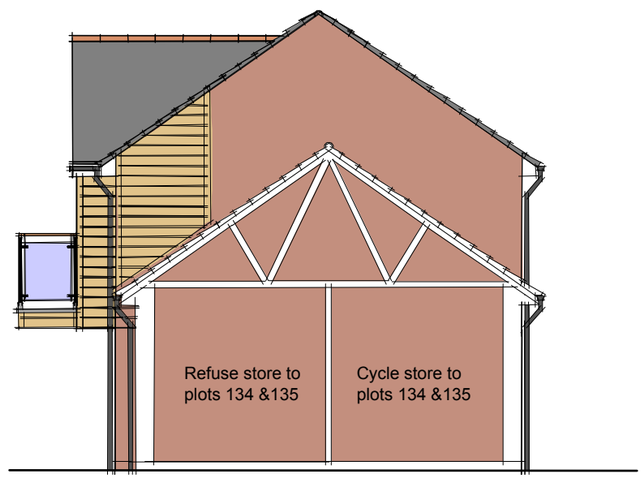

SIDE ELEVATION

Old Park Farm, Waterlooville.

RPS

House Type 'C' Plot 133

Dwg. No. JWB.3058-667-01 Rev - Drawn. AJC/CHx Date. 20.07.10 Scale 1:100

Taylor Wimpey

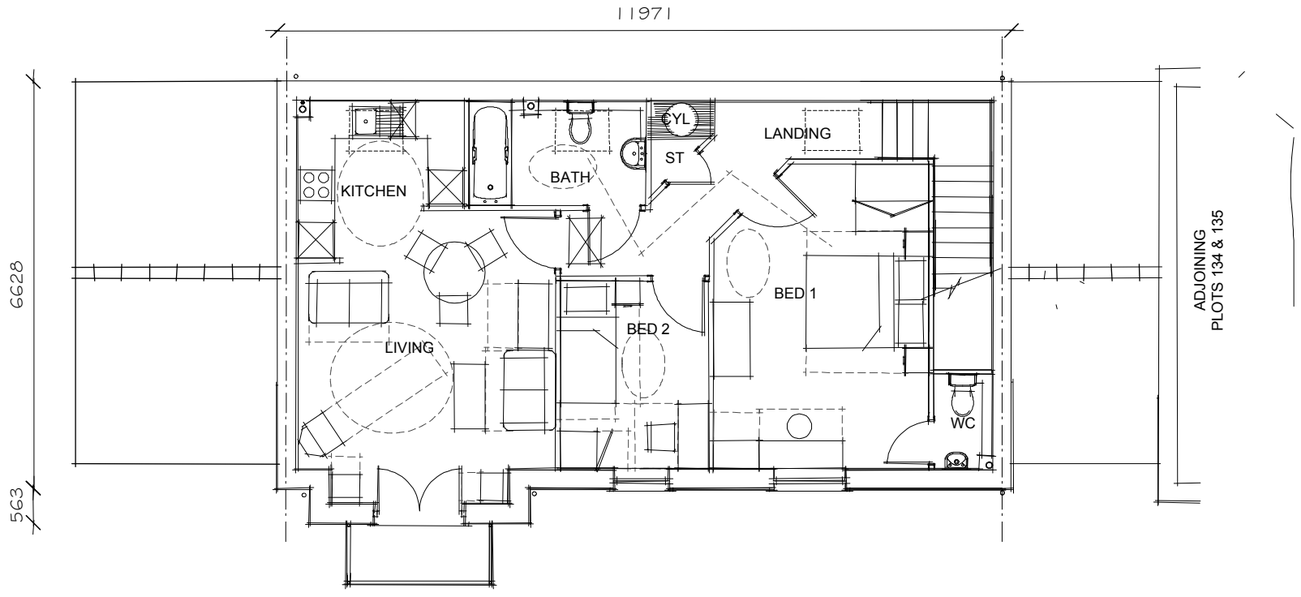

FIRST FLOOR PLAN

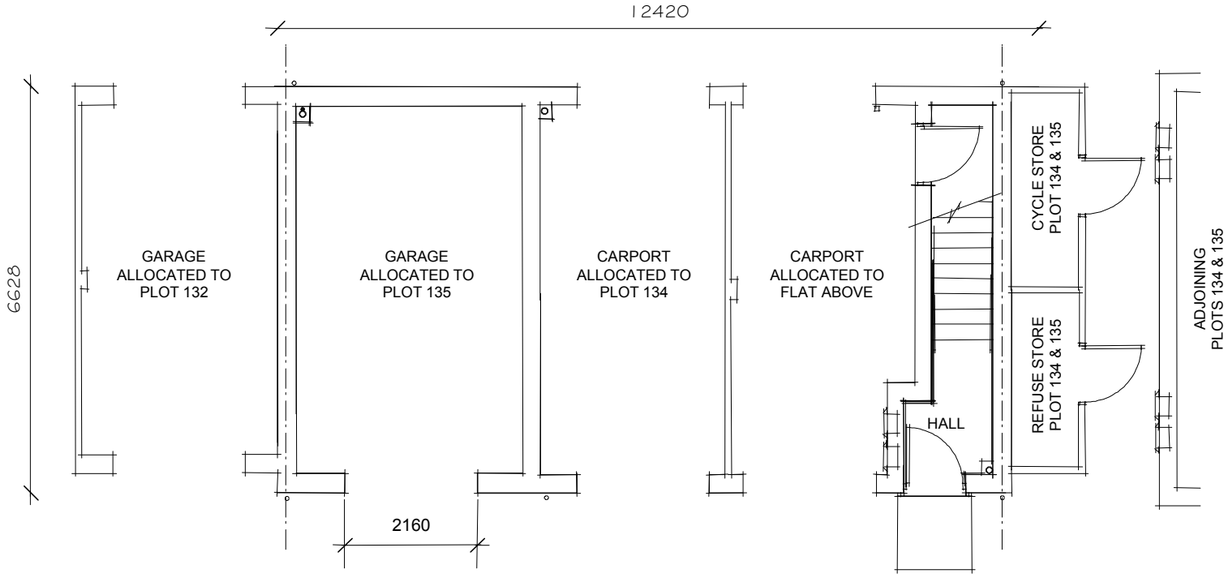

GROUND FLOOR PLAN

Old Park Farm, Waterlooville.

RPS

Taylor Wimpey

House Type 'C' Plot 133

Dwg. No. JWB.3058-667-02 Rev - Drawn. AJC/CHx Date. 20.07.10 Scale 1:100



OUTER FRONT ELEVATION

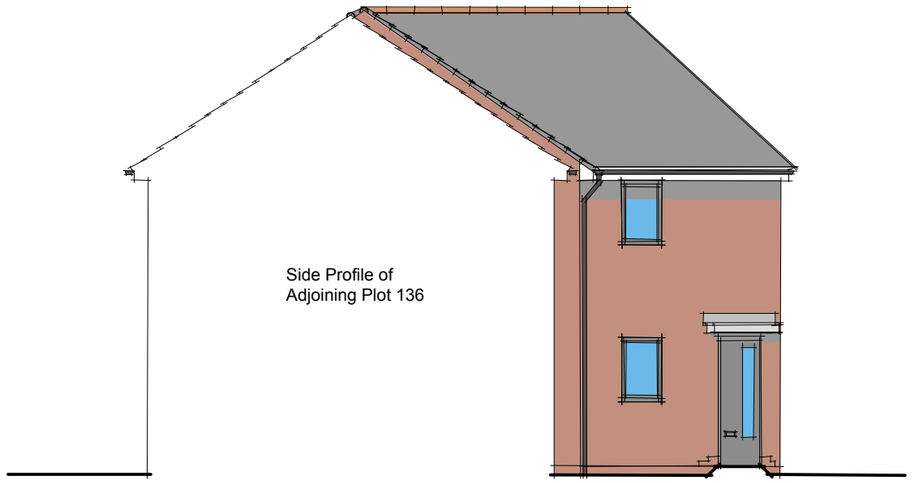

SIDE ELEVATION

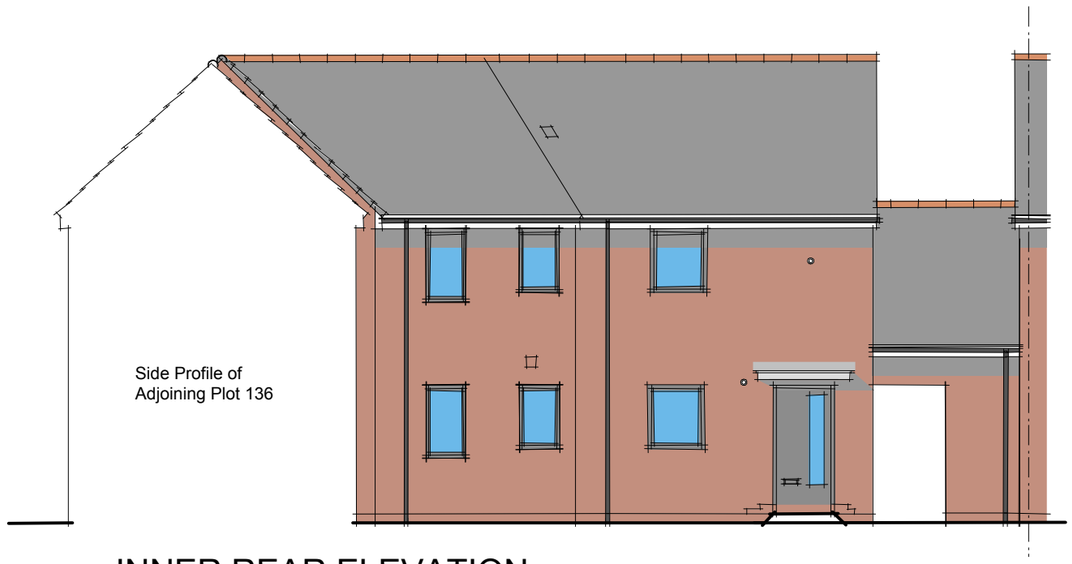

INNER REAR ELEVATION

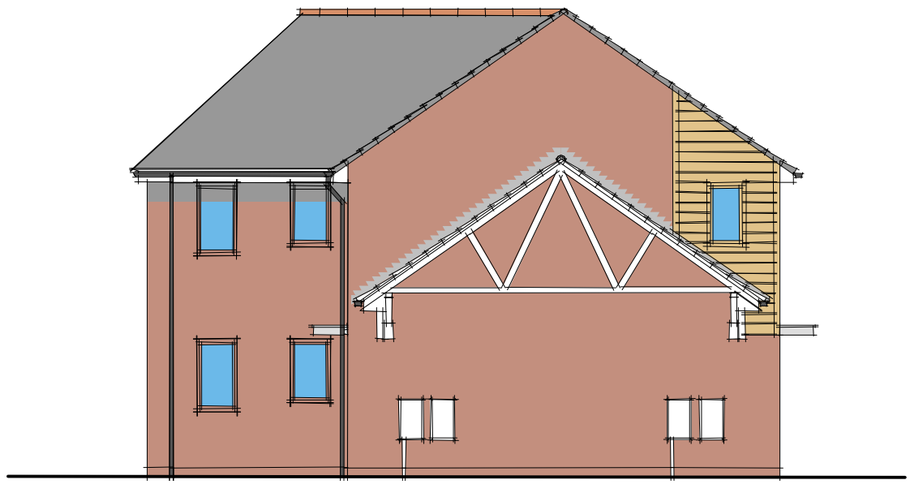

SIDE ELEVATION

Old Park Farm, Waterlooville.

RPS

House Type 'D&E' Plots 134 &135

Taylor Wimpey

Dwg. No. JWB.3058-668-01 Rev - Drawn. AJC/CHx Date. 20.07.10 Scale 1:100

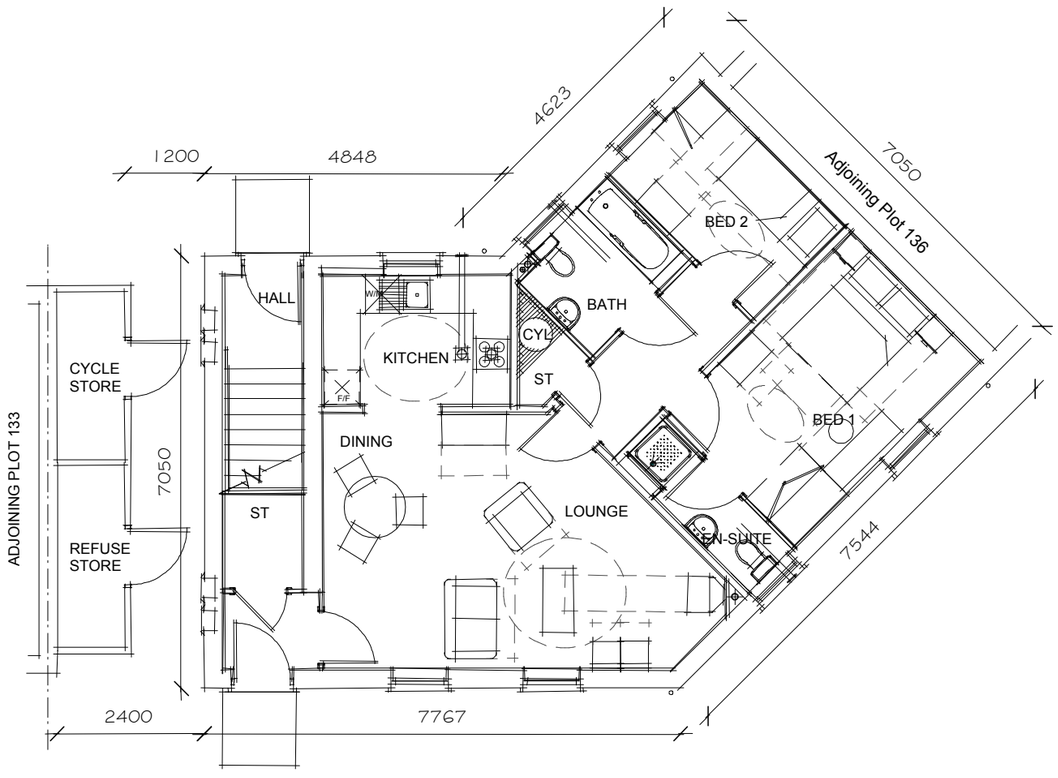

GROUND FLOOR PLAN



FIRST FLOOR PLAN

Waterlooville.

Old Park Farm, W

RPS

House Type 'D&E' Plots 134 &135

Dwg. No. JWB.3058-668-02 Rev - Drawn. AJC/CHx Date. 20.07.10 Scale 1:100

Taylor Wimpey

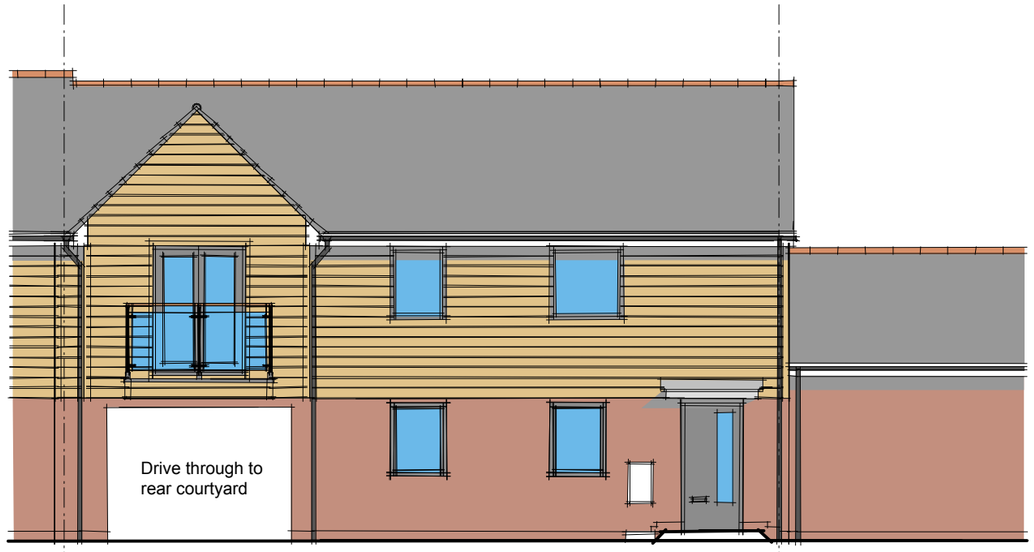

FRONT ELEVATION

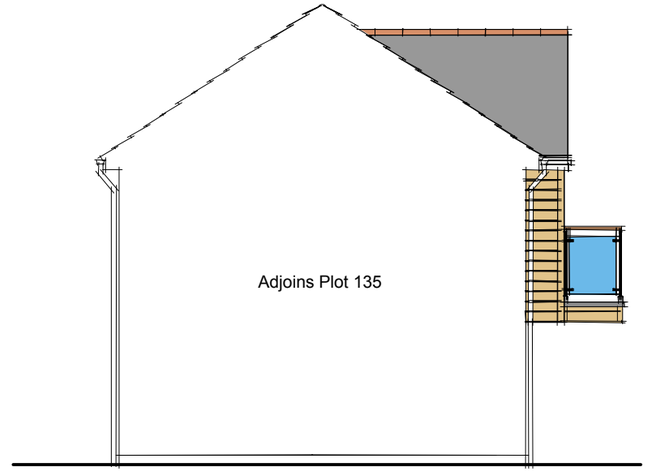

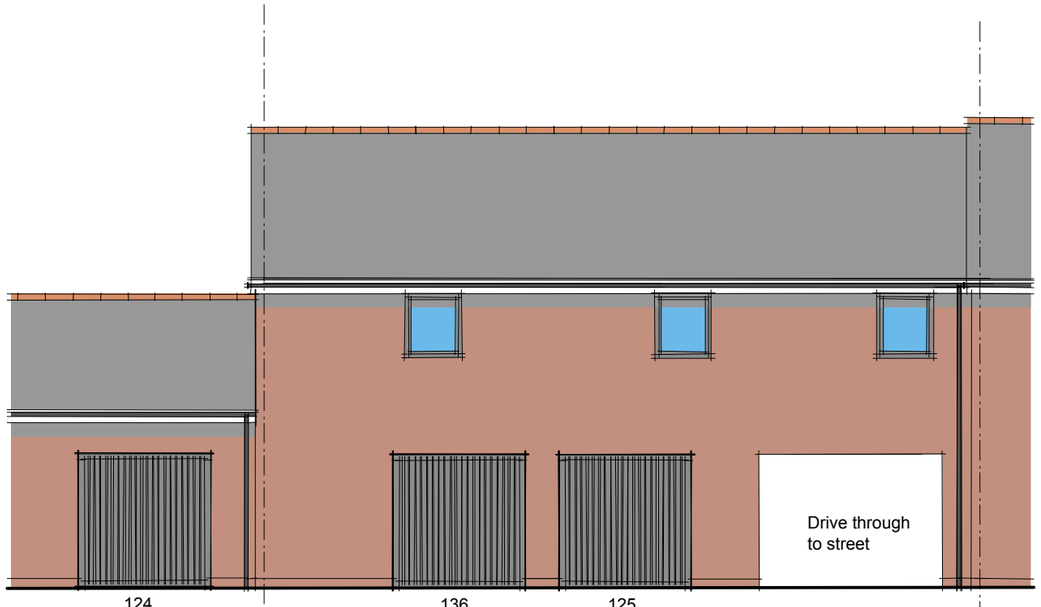

REAR ELEVATION

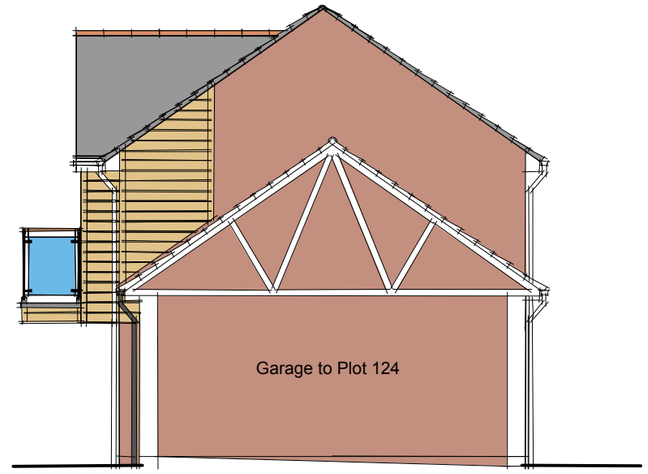

SIDE ELEVATION

Old Park Farm, Waterlooville.

RPS

House Type 'C' Plot 136

Dwg. No. JWB.3058-669-01 Rev - Drawn. AJC/CHx Date. 20.07.10 Scale 1:100

Taylor Wimpey

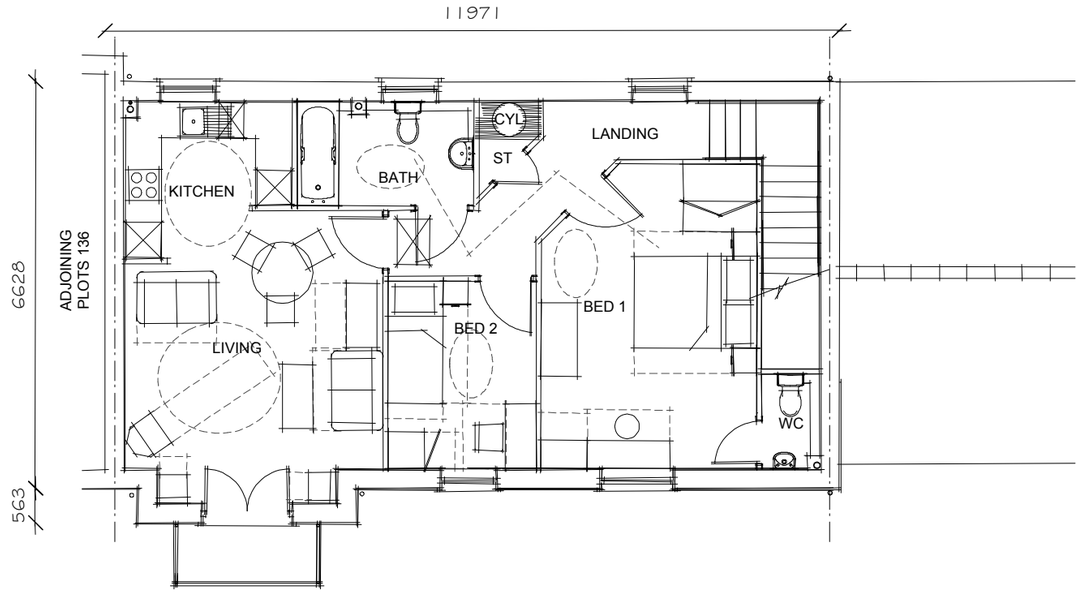

FIRST FLOOR PLAN

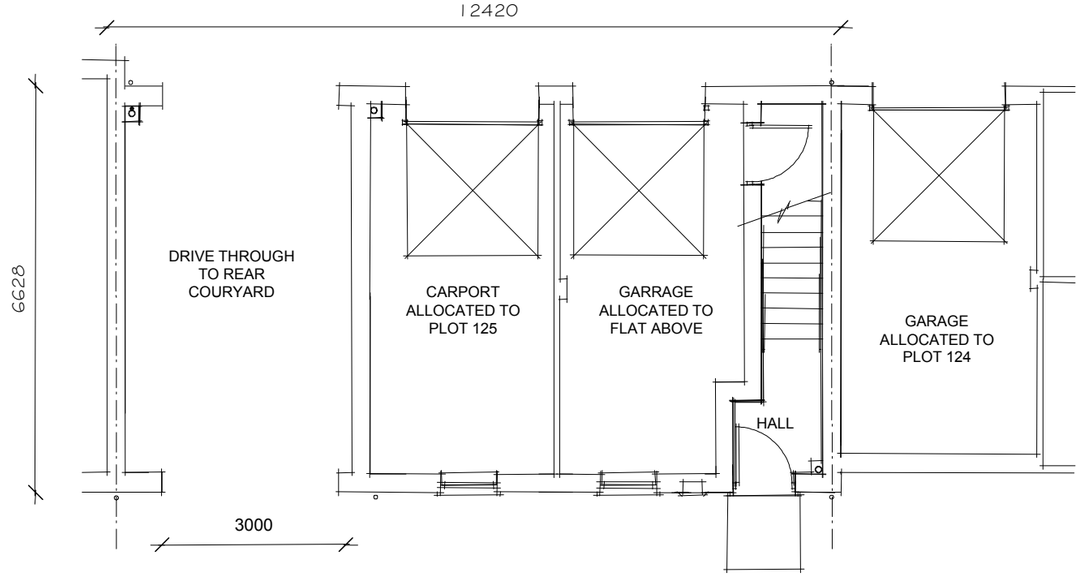

GROUND FLOOR PLAN

Old Park Farm, Waterlooville.

House Type 'C' Plot 136

Dwg. No. JWB.3058-669-02 Rev - Drawn. AJC/CHx Date. 20.07.10 Scale 1:100

RPS

Taylor Wimpey



FRONT ELEVATION

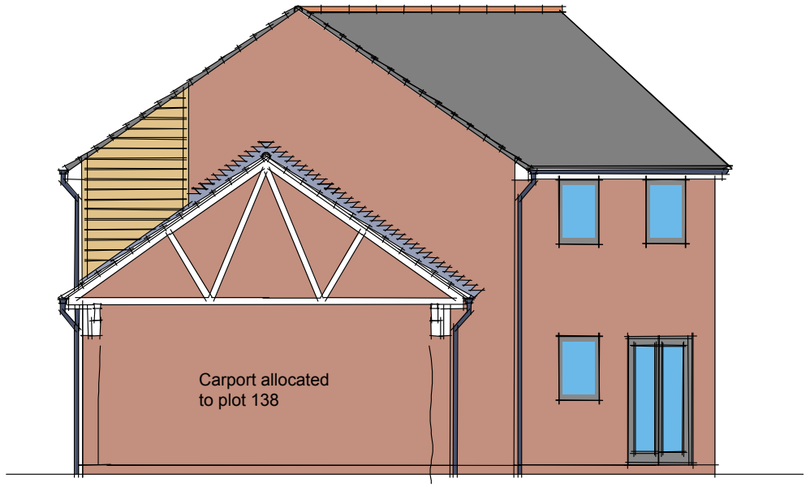

SIDE ELEVATION



INNER REAR ELEVATION

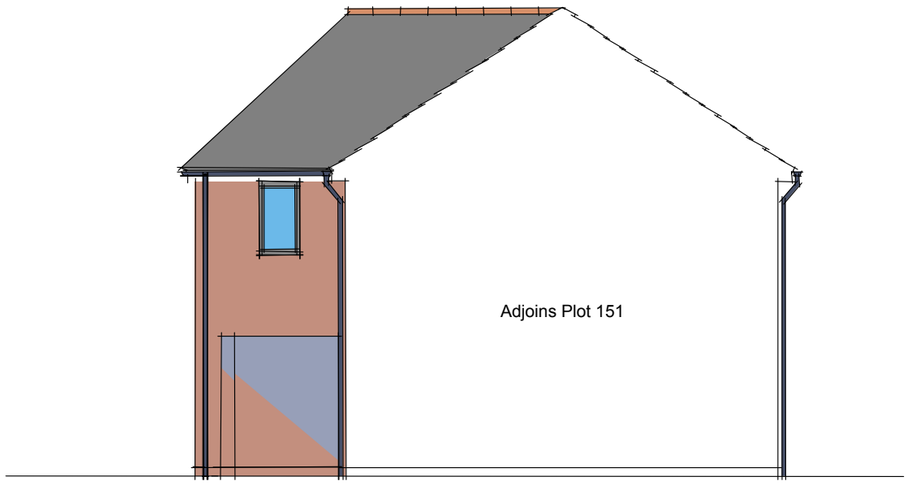

SIDE ELEVATION

Old Park Farm, Waterlooville.

RPS

House Type 'V' (Plot 137)

Dwg. No. JWB.3058-670-01 Rev - Drawn. AJC/CHx Date. 24.08.10 Scale 1:100

Taylor Wimpey

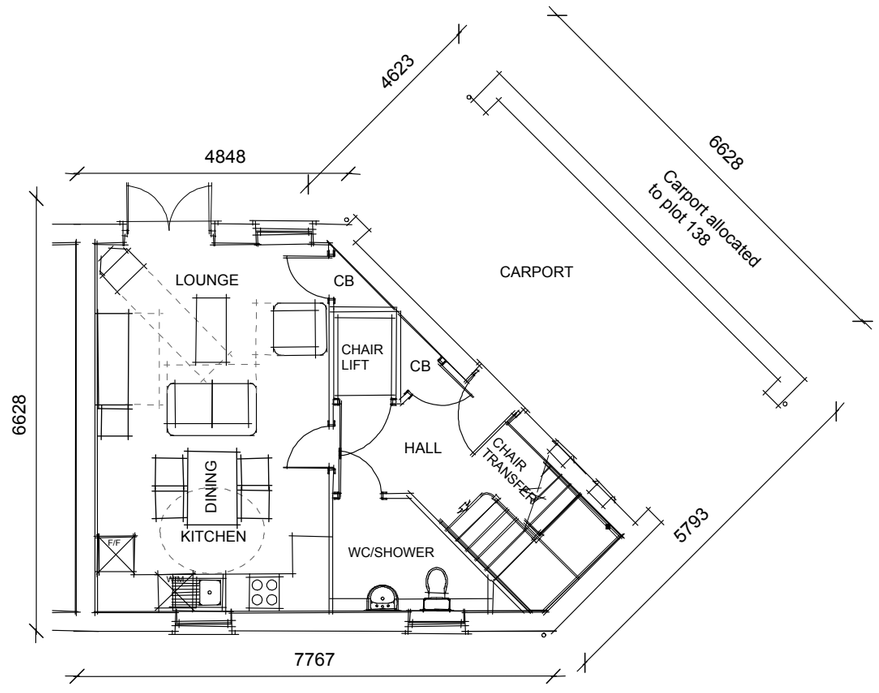

GROUND FLOOR PLAN

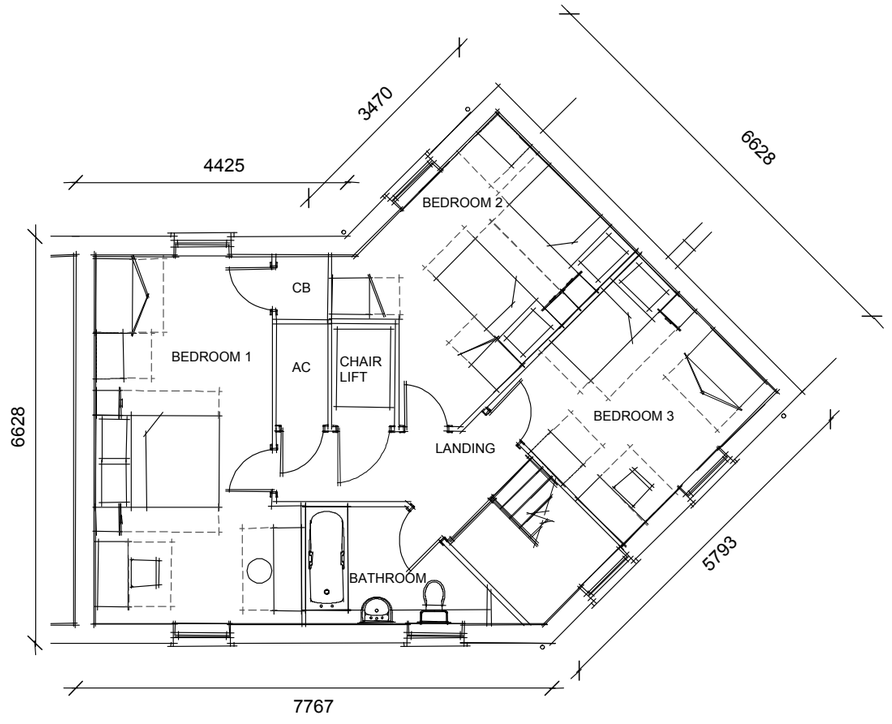

FIRST FLOOR PLAN

Waterlooville.

Old Park Farm, W

RPS

House Type 'V' (Plot 137)

Dwg. No. JWB.3058-670-01 Rev - Drawn. AJC/CHx Date. 24.08.10 Scale 1:100

Taylor Wimpey



FRONT ELEVATION

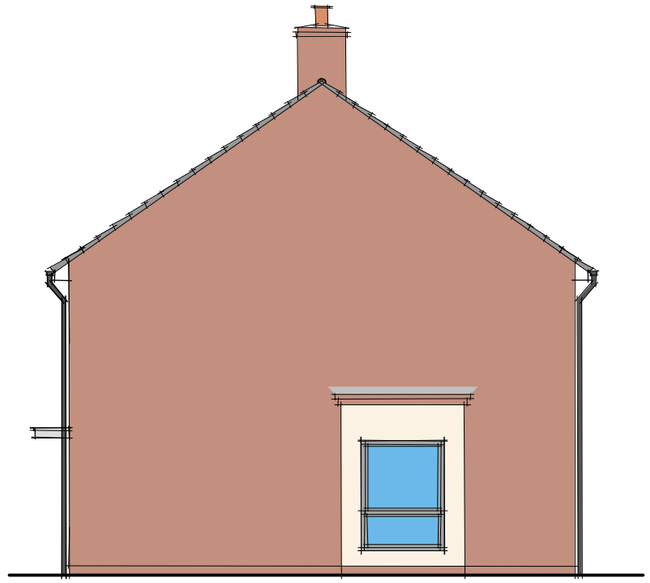

SIDE ELEVATION

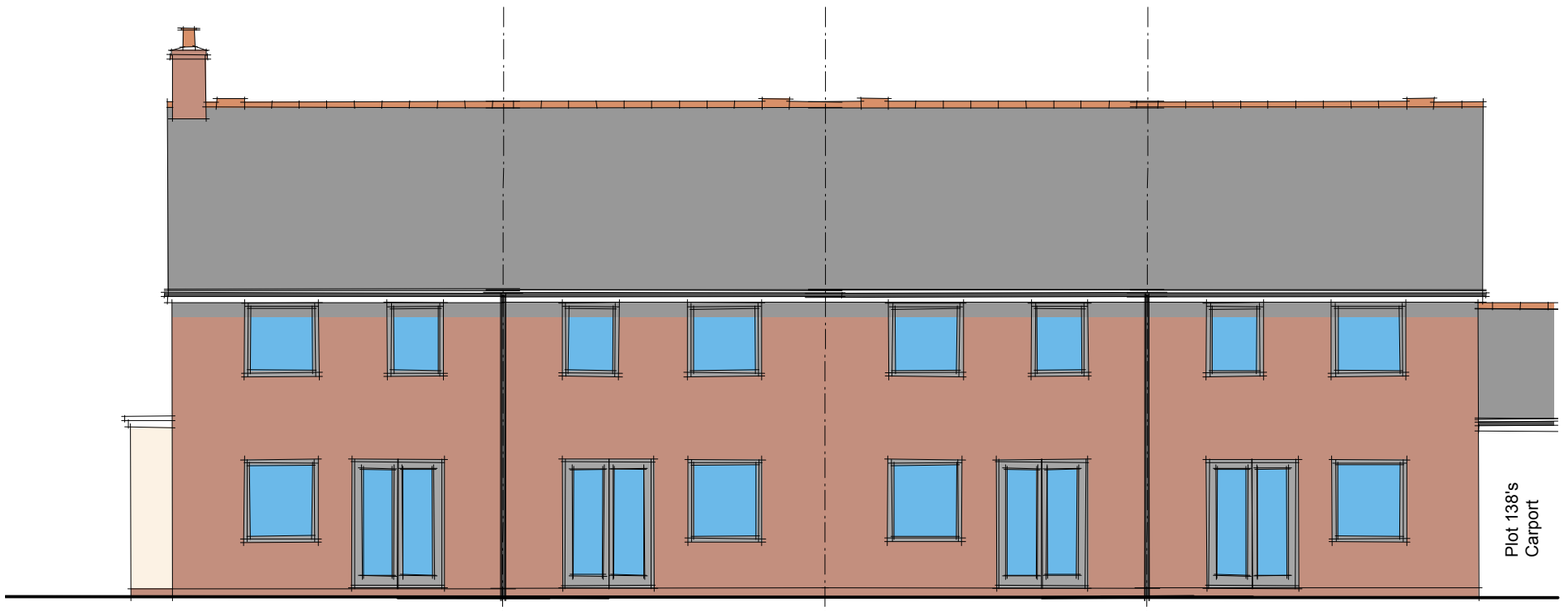

REAR ELEVATION

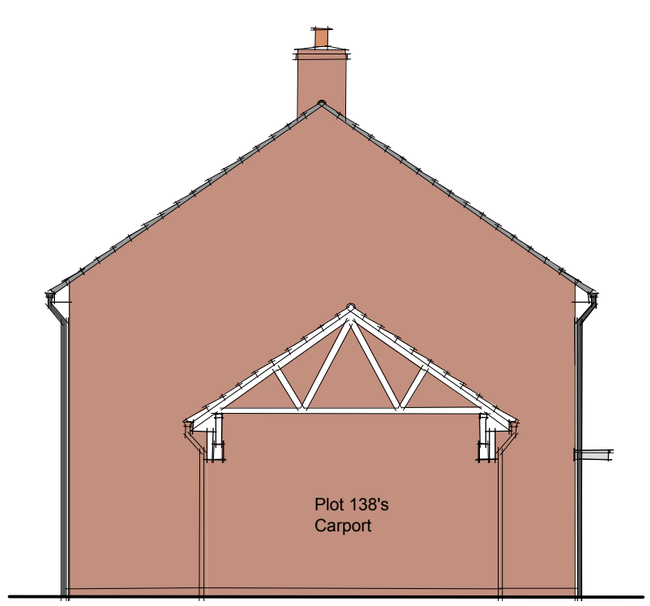

SIDE ELEVATION

Old Park Farm, Waterlooville.

RPS

House Type 'F' Plots 138 to 141

Dwg. No. JWB.3058-671-01 Rev - Drawn. AJC/CHx Date. 13.07.10 Scale 1:100

Taylor Wimpey

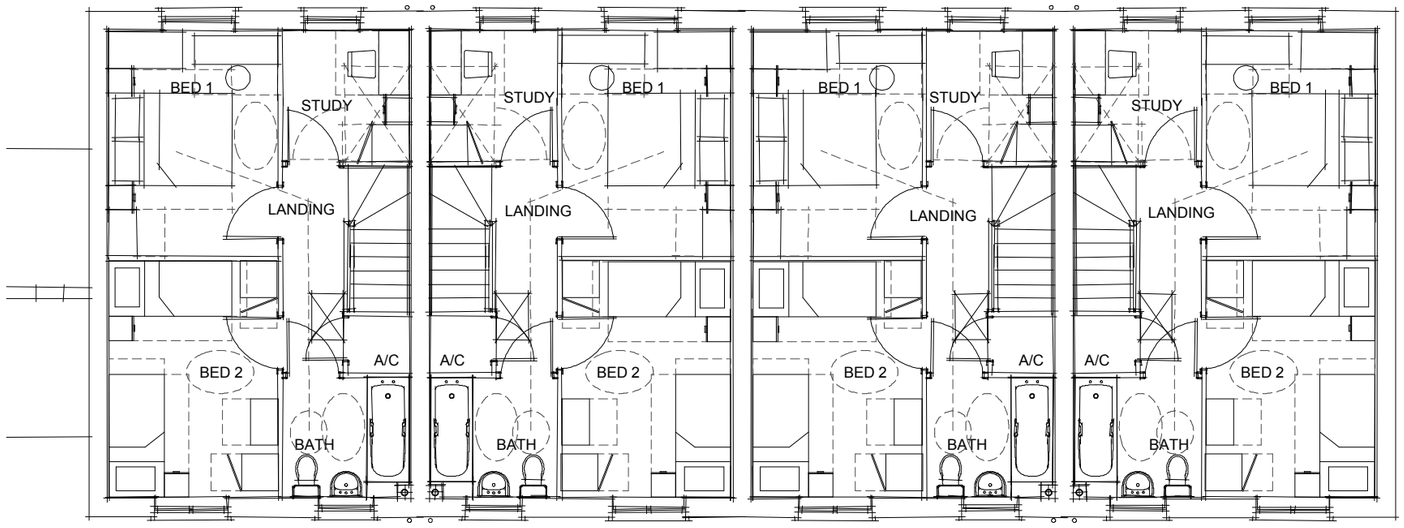

FIRST FLOOR PLAN

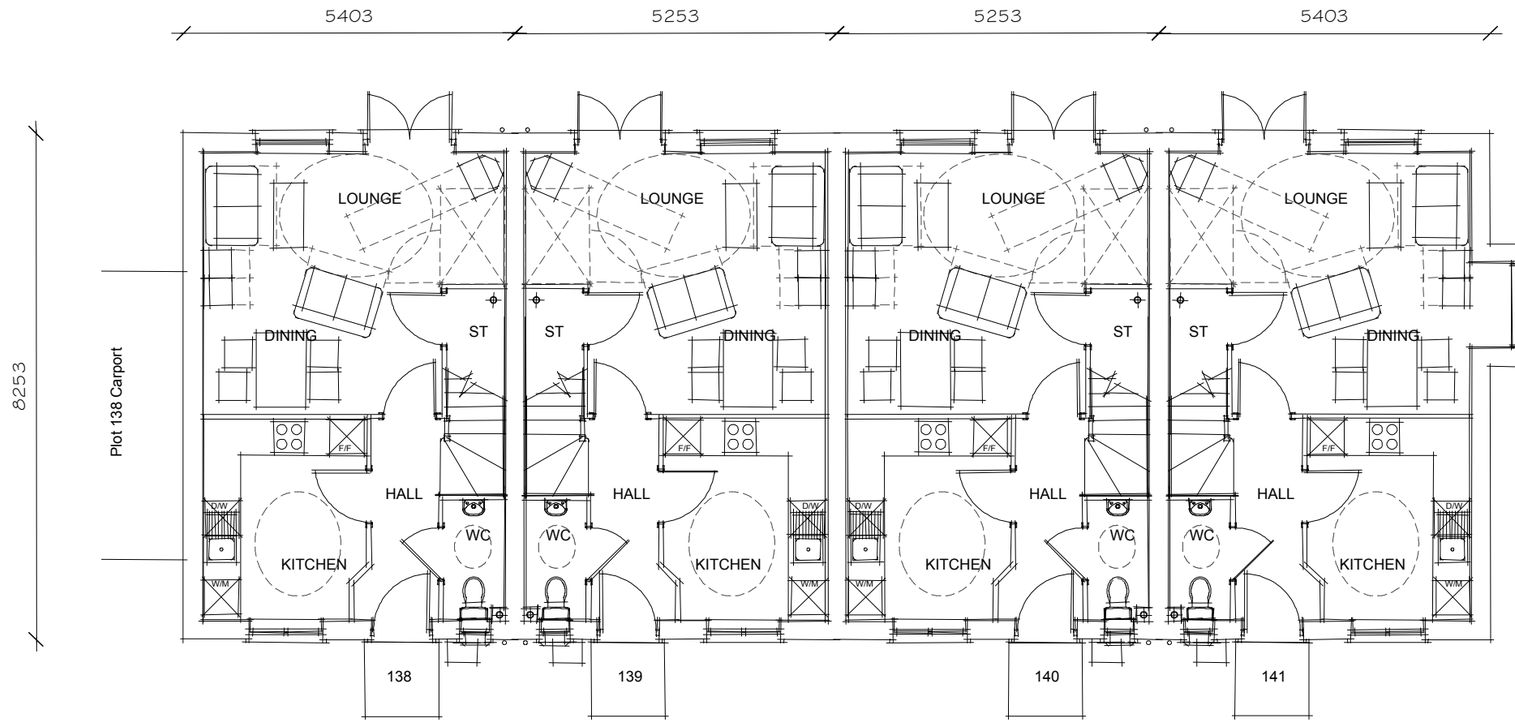

GROUND FLOOR PLAN

House Type 'F' Plots 138 to 141

Dwg. No. JWB.3058-671-02 Rev - Drawn. AJC/CHx Date. 13.07.10 Scale 1:100

Old Park Farm, Waterlooville.

RPS

Taylor Wimpey

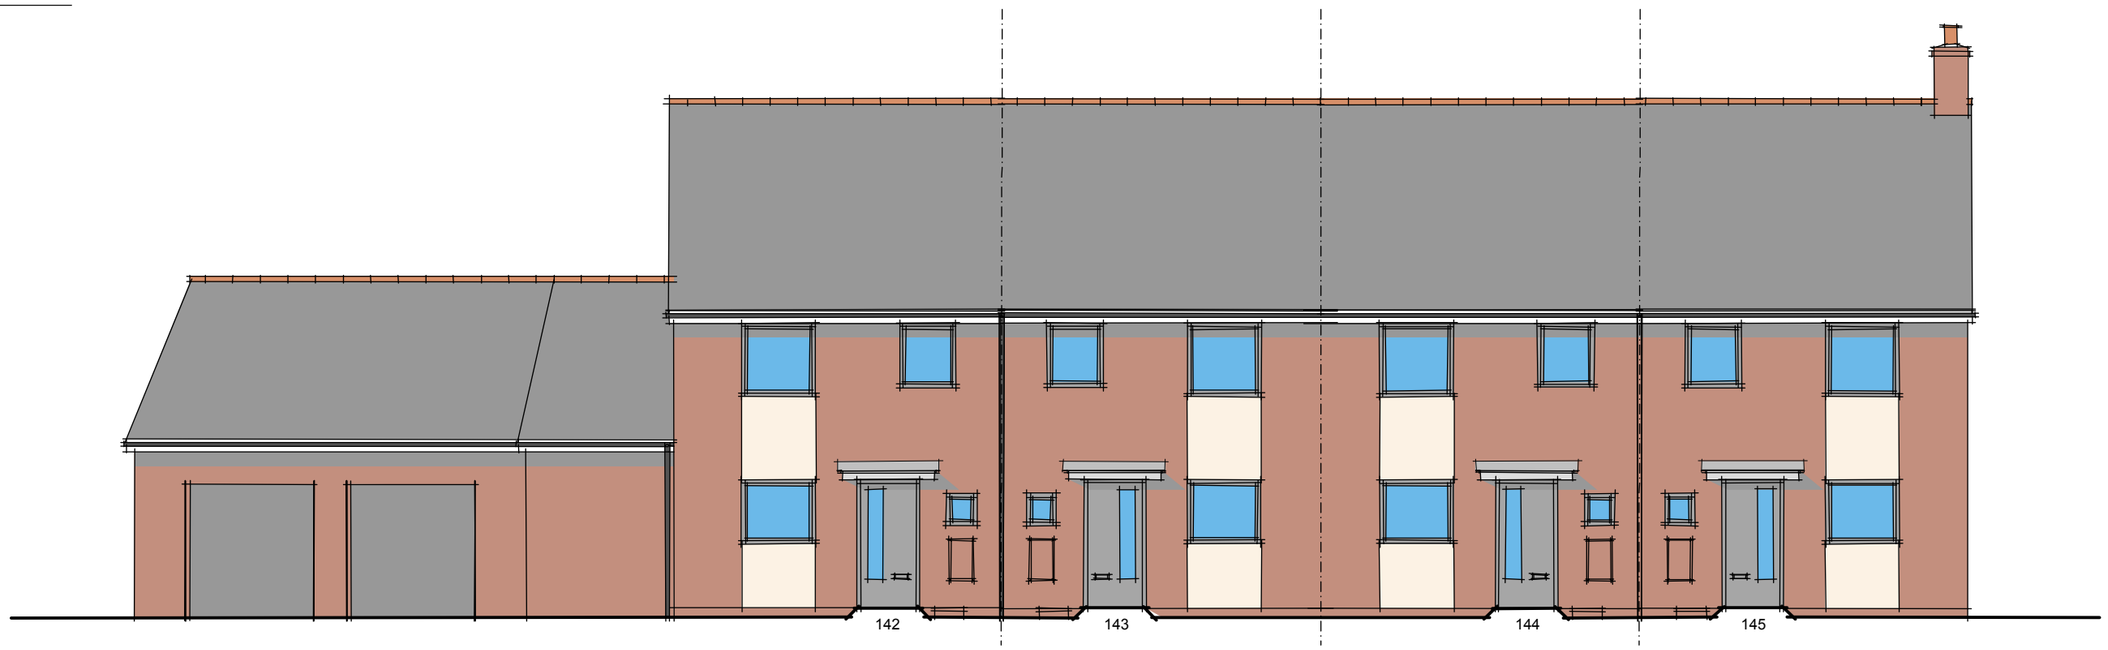

FRONT ELEVATION



REAR ELEVATION

Old Park Farm, Waterlooville.

RPS

House Type 'G' Plots 142 & 145

Dwg. No. JWB.3058-672-01 Rev - Drawn. AJC/CHx Date. 13.07.10 Scale 1:100

Taylor Wimpey

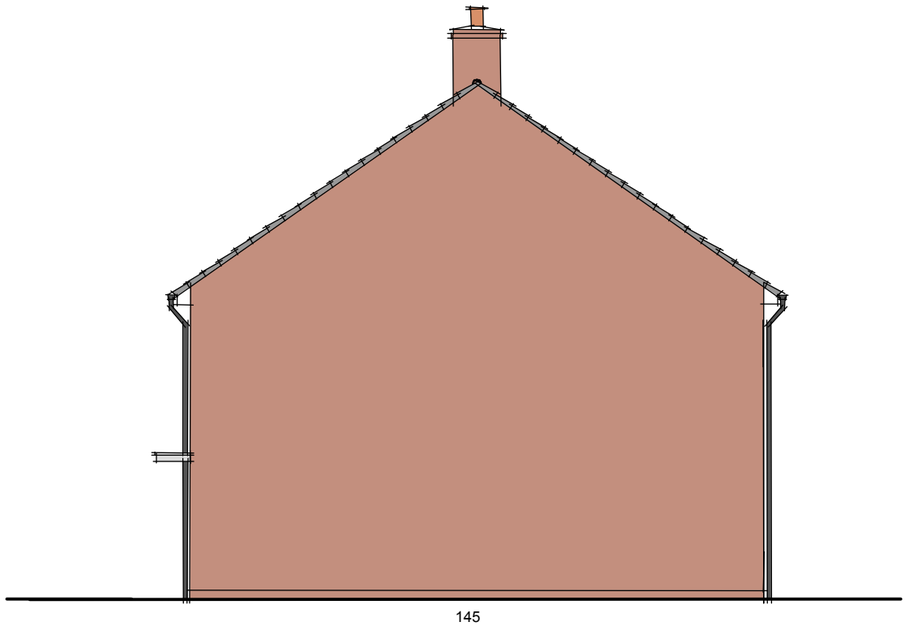

145

SIDE ELEVATION

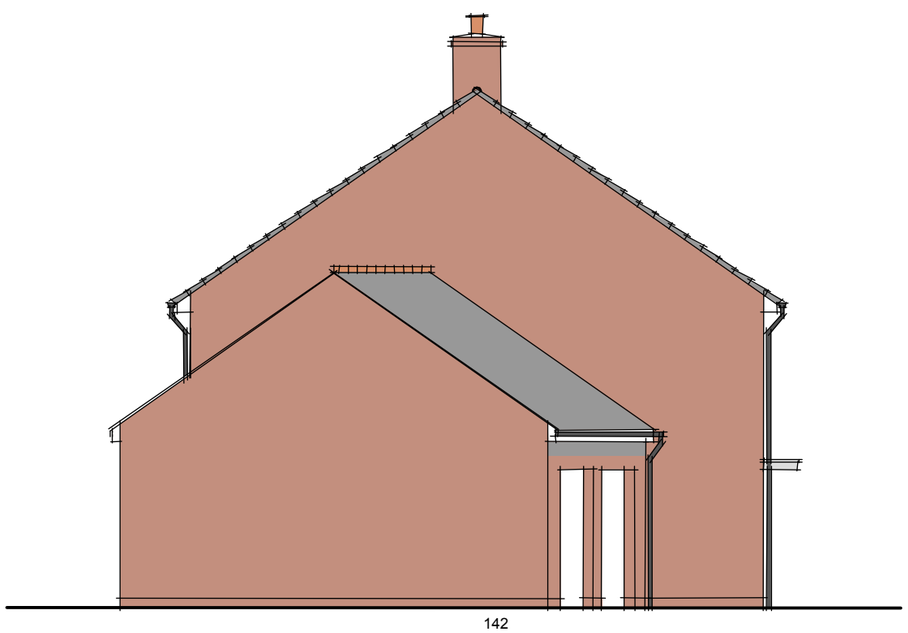

142

SIDE ELEVATION

Old Park Farm, Waterlooville.

House Type 'G' Plots 142 & 145

Dwg. No. JWB.3058-672-02 Rev - Drawn. AJC/CHx Date. 13.07.10 Scale 1:100

RPS

Taylor Wimpey

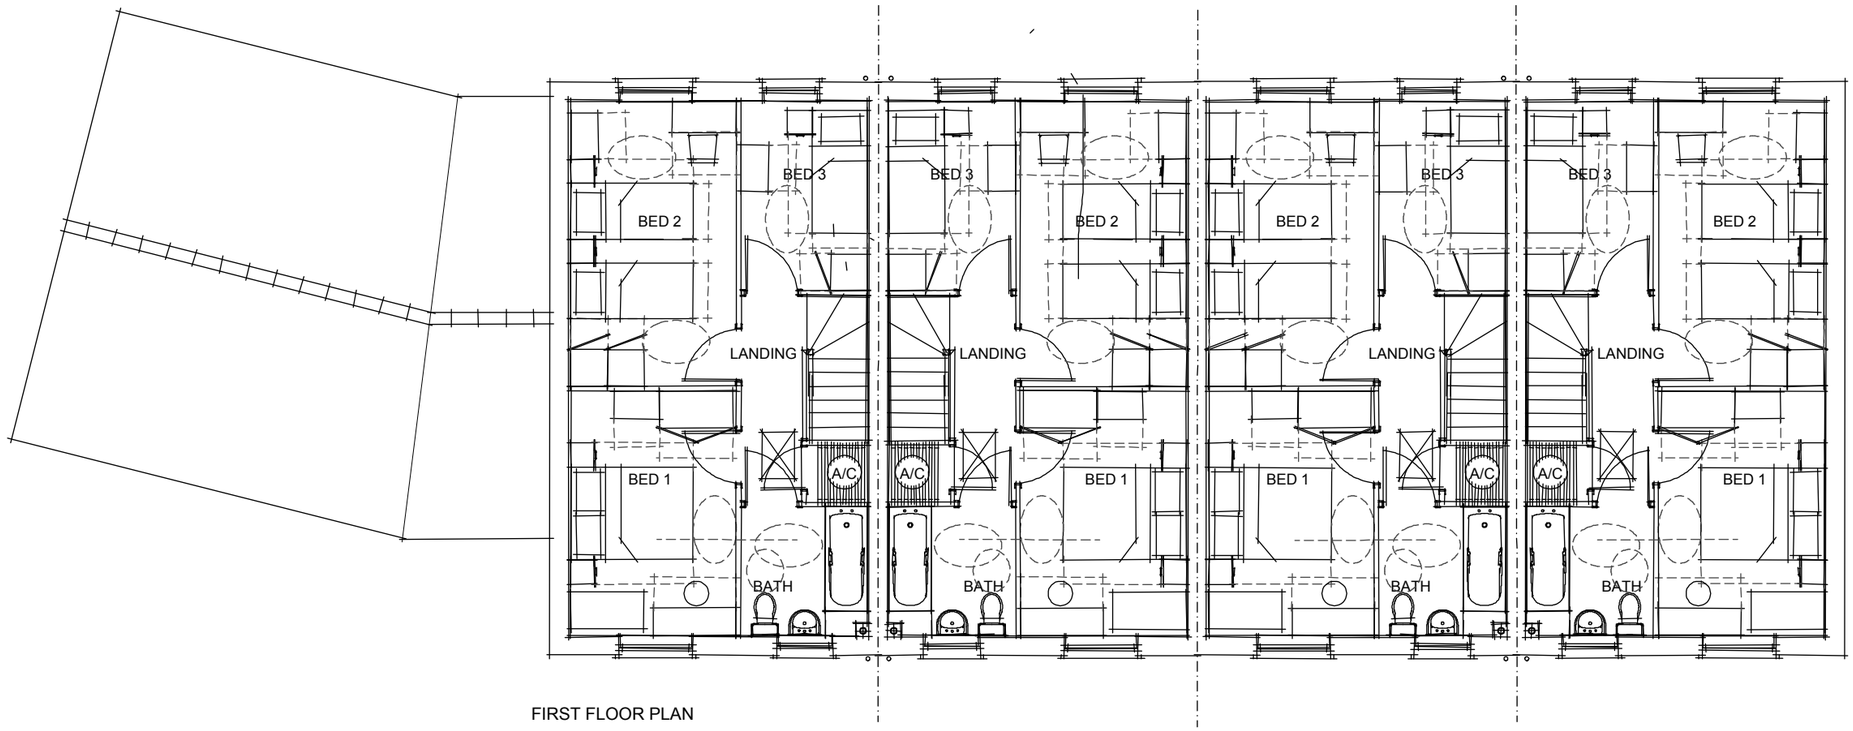

House Type 'G' Plots 142 & 145

Dwg. No. JWB.3058-673-03 Rev - Drawn. AJC/CHx Date. 13.07.10 Scale 1:100

RPS

Taylor Wimpey

Old Park Farm, Waterlooville.



FRONT ELEVATION

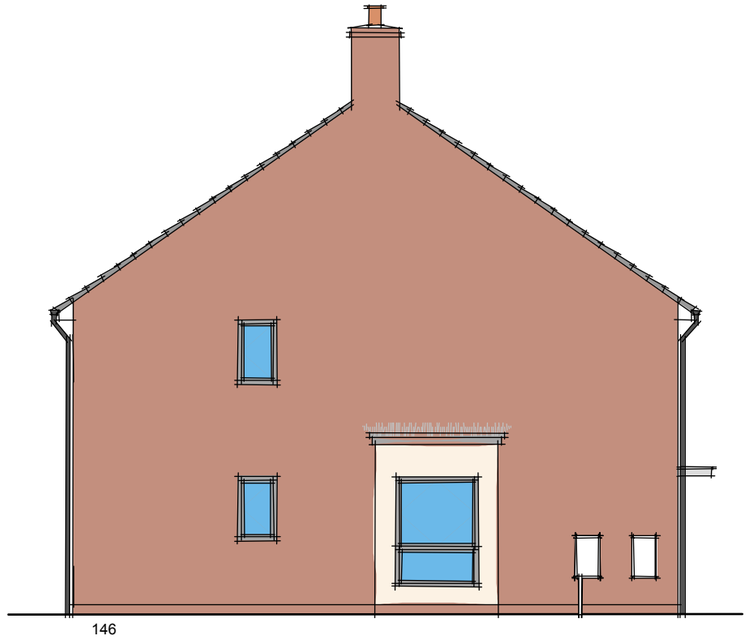

SIDE ELEVATION



REAR ELEVATION

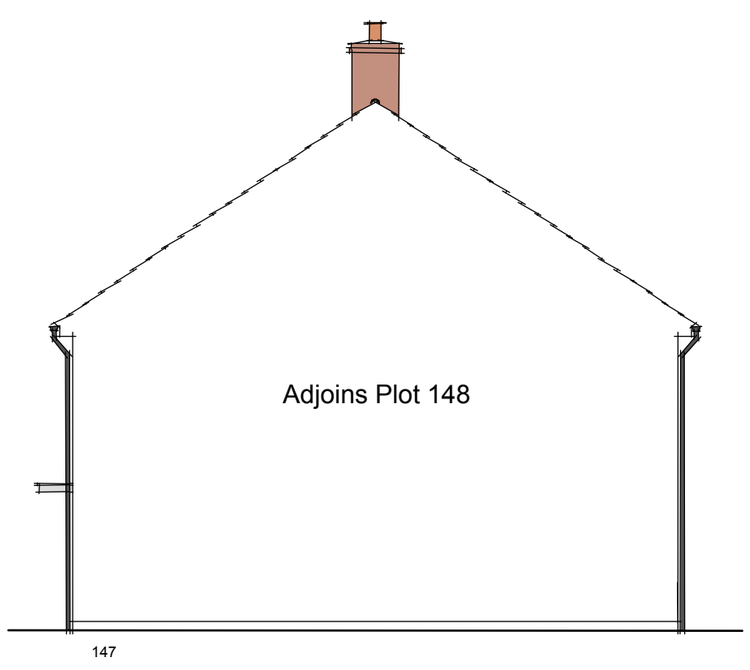

SIDE ELEVATION

Old Park Farm, Waterlooville.

RPS

House Type 'H' Plots 146 & 147

Dwg. No. JWB.3058-673-01 Rev - Drawn. AJC/CHx Date. 13.07.10 Scale 1:100

Taylor Wimpey

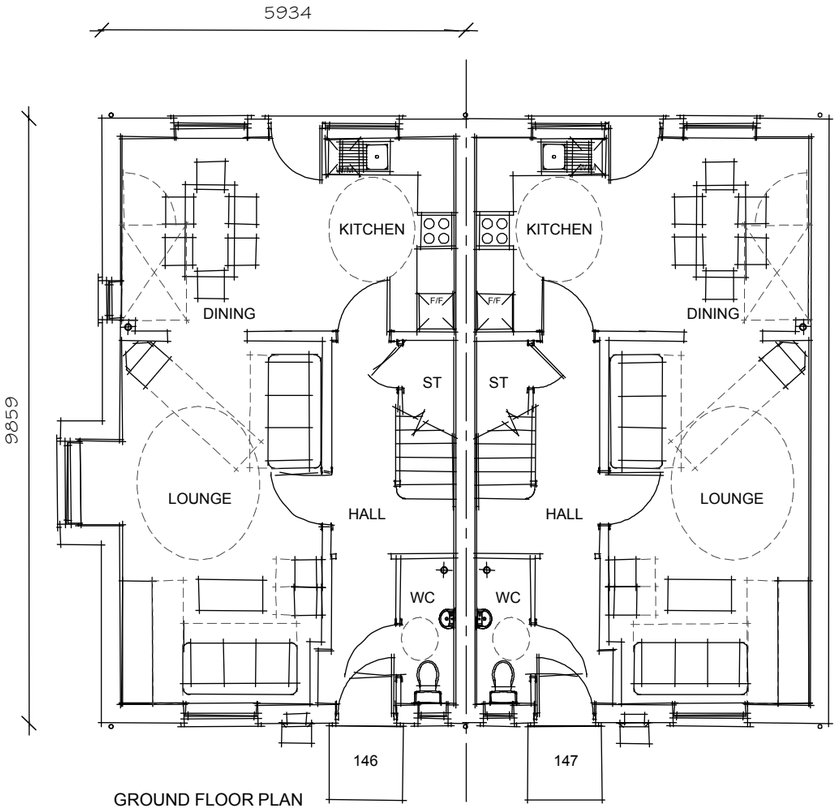

GROUND FLOOR PLAN

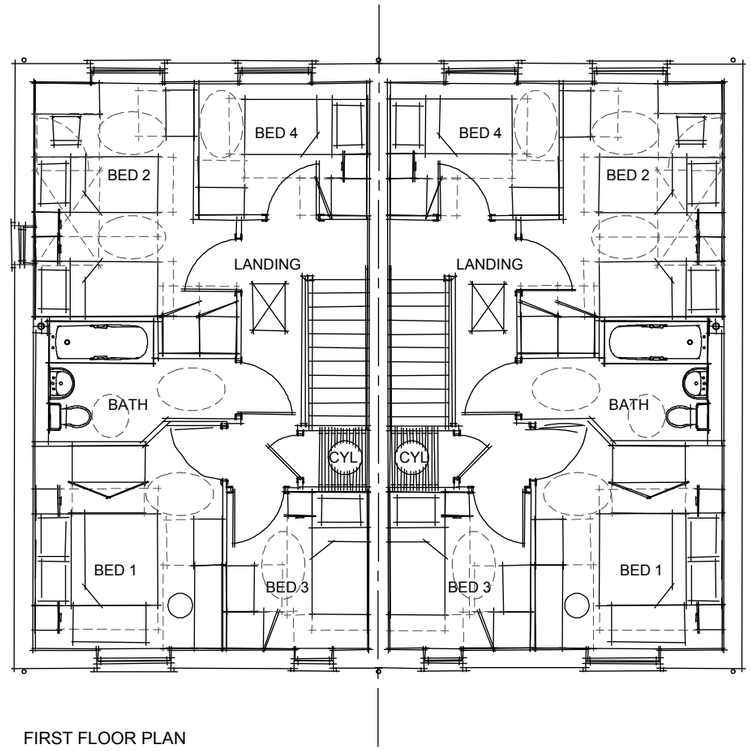

FIRST FLOOR PLAN

Old Park Farm, Waterlooville.

RPS

House Type 'H' Plot 146 & 147

Dwg. No. JWB.3058-673-02 Rev - Drawn. AJC/CHx Date. 13.07.10 Scale 1:100

Taylor Wimpey

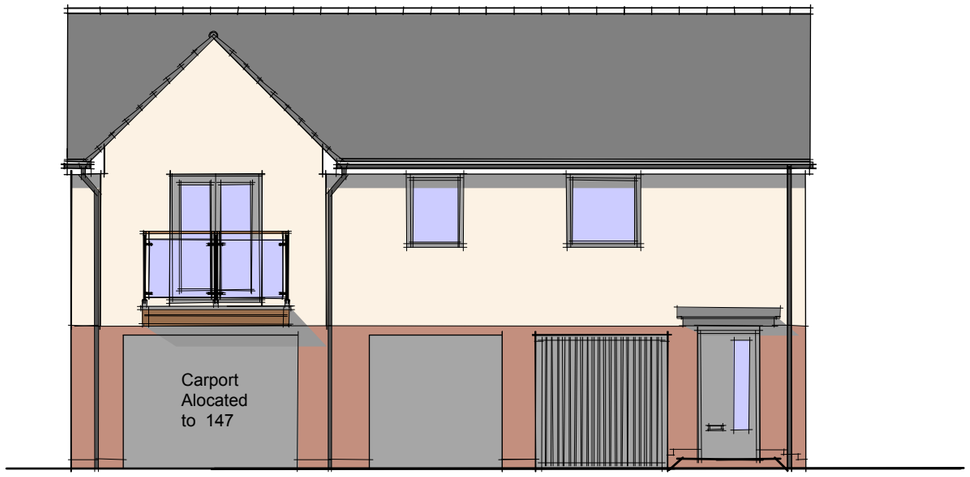

FRONT ELEVATION

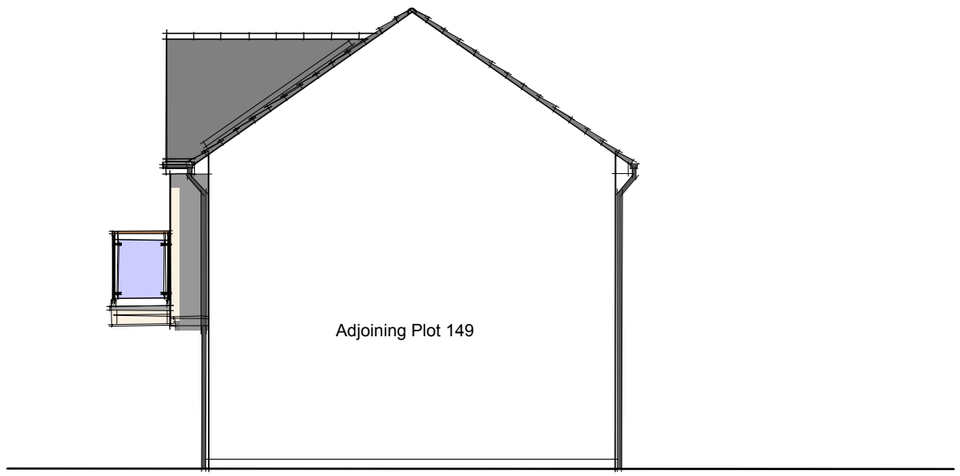

SIDE ELEVATION

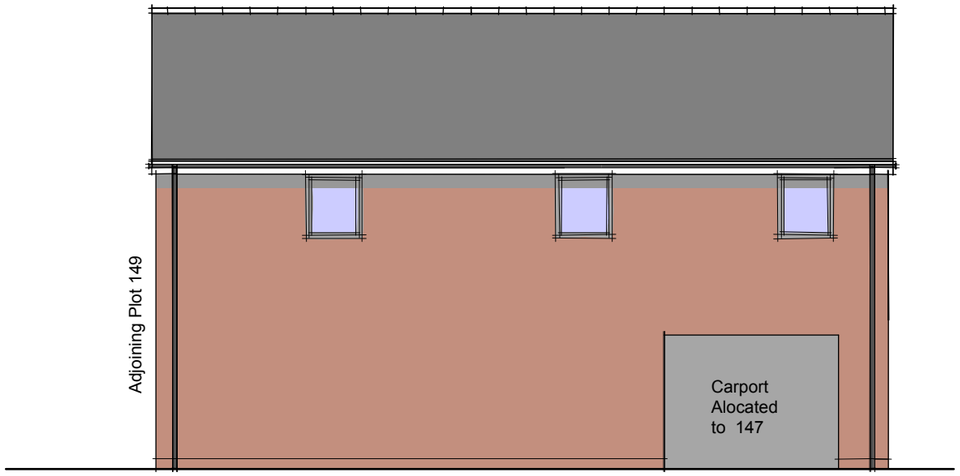

REAR ELEVATION

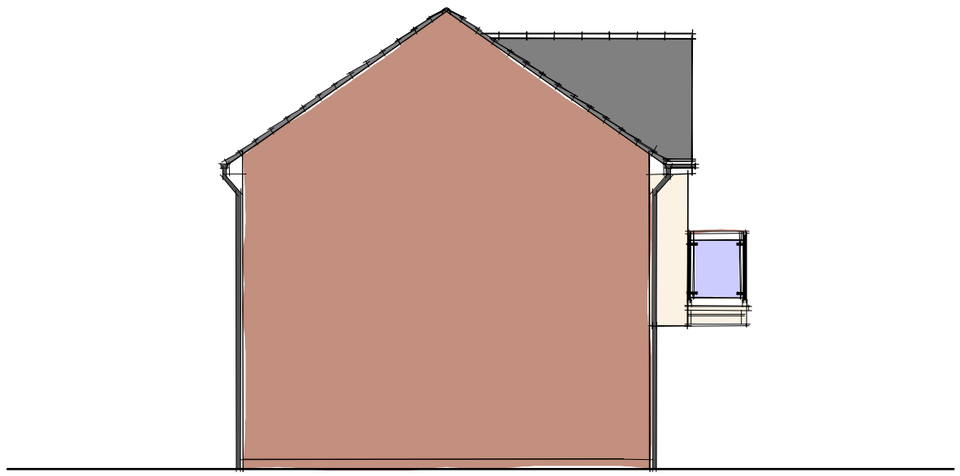

SIDE ELEVATION

Old Park Farm, Waterlooville.

RPS

House Type 'C' Plot 148

Dwg. No. JWB.3058-674-01 Rev - Drawn. AJC/CHx Date. 13.07.10 Scale 1:100

Taylor Wimpey

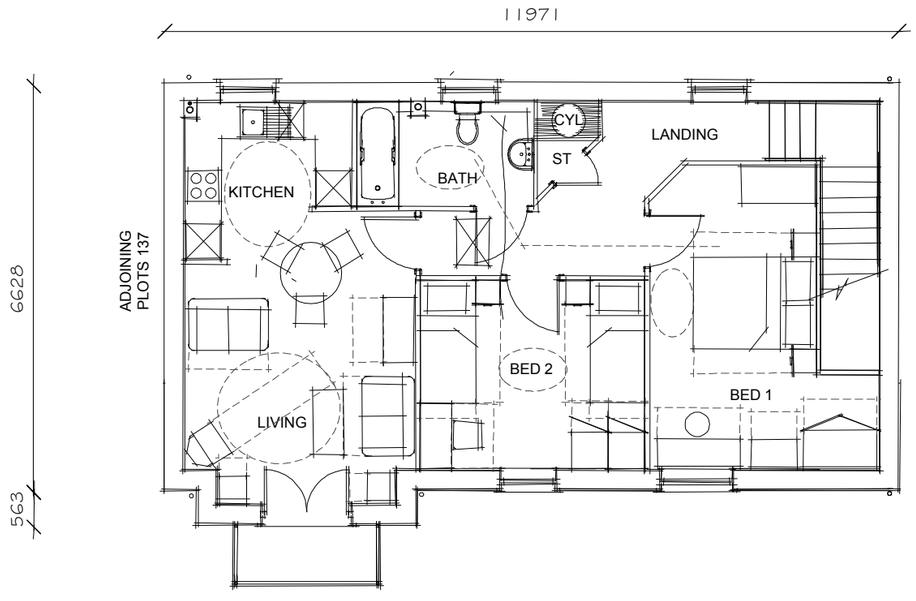

FIRST FLOOR PLAN

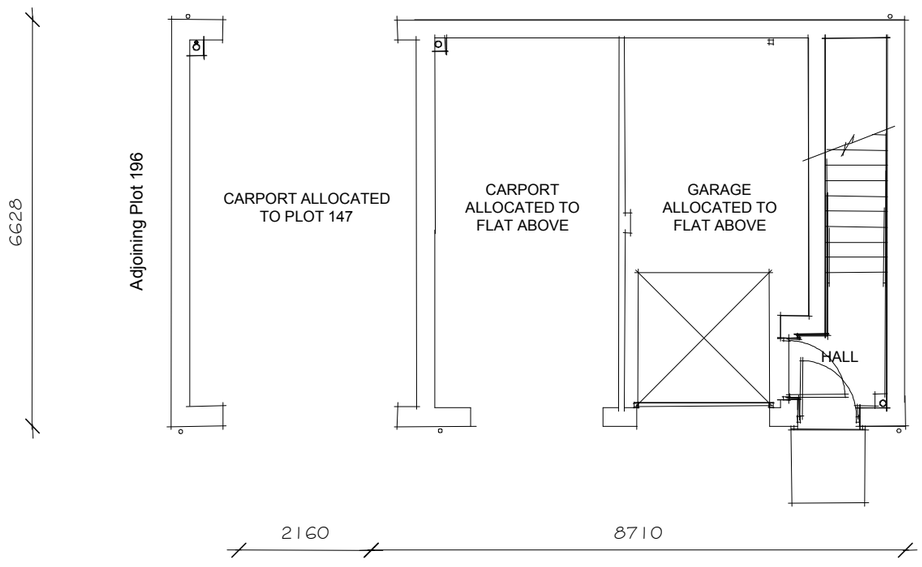

GROUND FLOOR PLAN

House Type 'C' Plot 148

Dwg. No. JWB.3058-674-02 Rev - Drawn. AJC/CHx Date. 13.07.10 Scale 1:100

Old Park Farm, Waterlooville.

RPS

Taylor Wimpey



FRONT ELEVATION

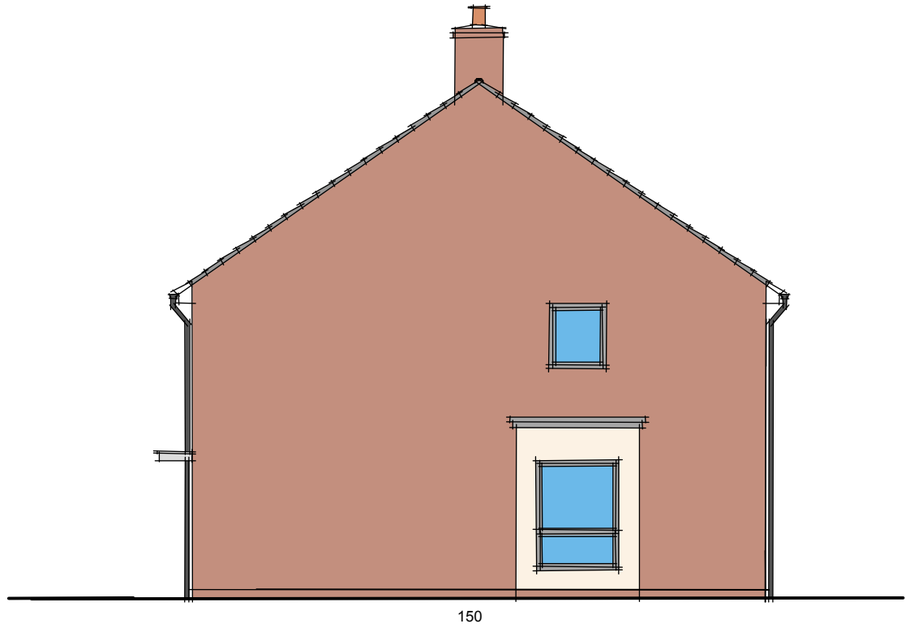

SIDE ELEVATION



REAR ELEVATION

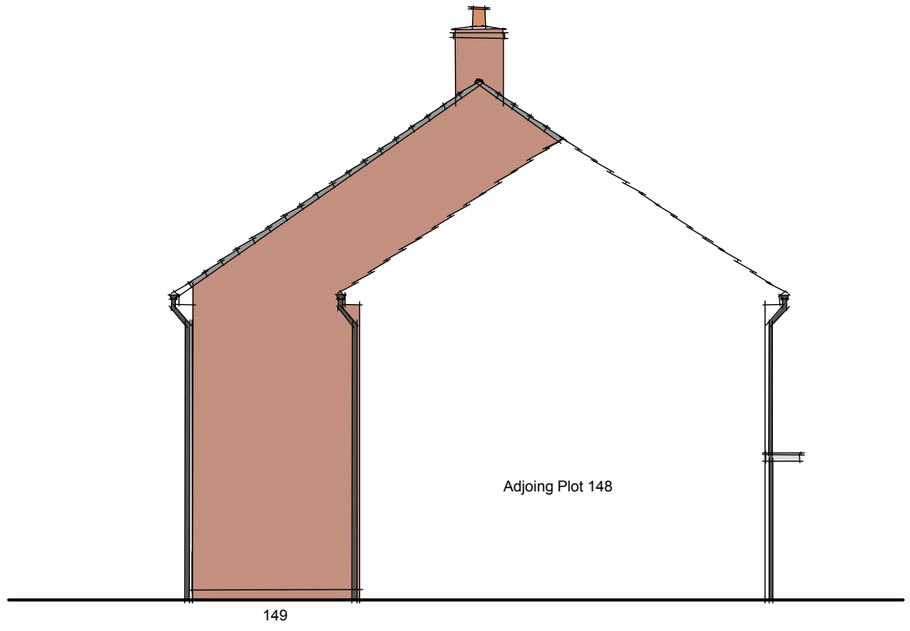

SIDE ELEVATION

Old Park Farm, Waterlooville.

RPS

House Type 'G' Plots 149 & 150

Taylor Wimpey

Dwg. No. JWB.3058-675-01 Rev - Drawn. AJC/CHx Date. 13.07.10 Scale 1:100

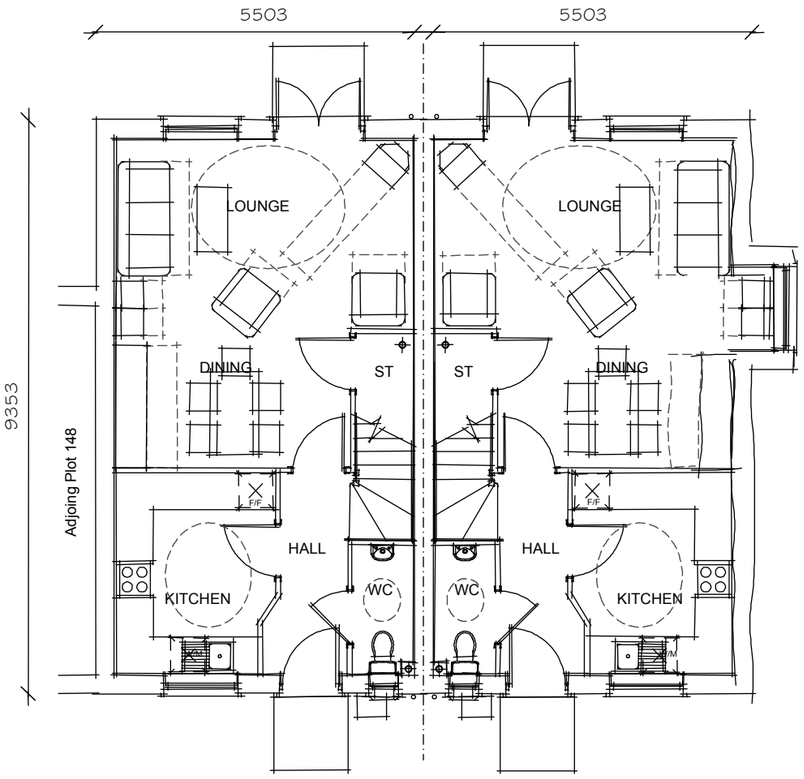

GROUND FLOOR PLAN

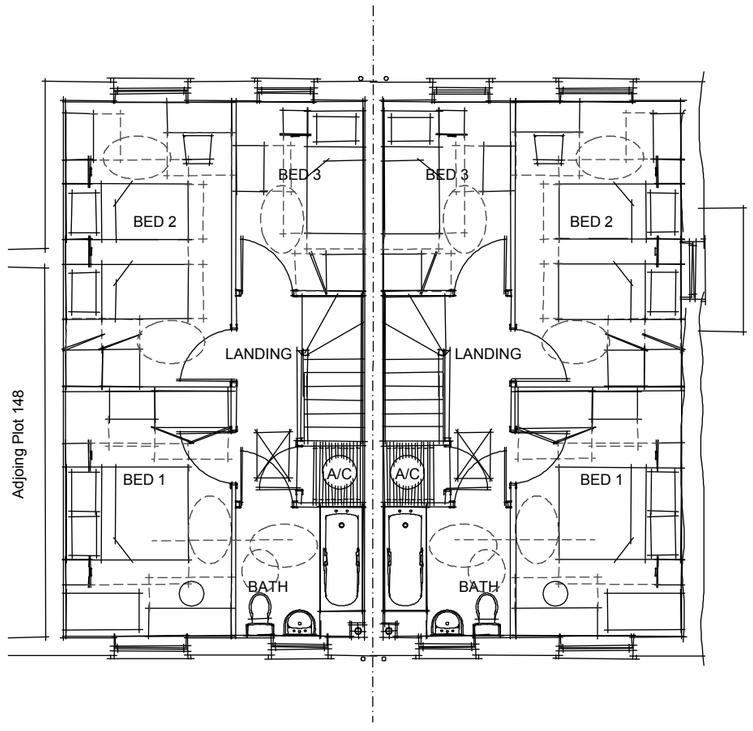

FIRST FLOOR PLAN

Waterlooville.

Old Park Farm,

RPS

House Type 'G' Plots 149 & 150

Dwg. No. JWB.3058-675-02 Rev - Drawn. AJC/CHx Date. 13.07.10 Scale 1:100

Taylor Wimpey

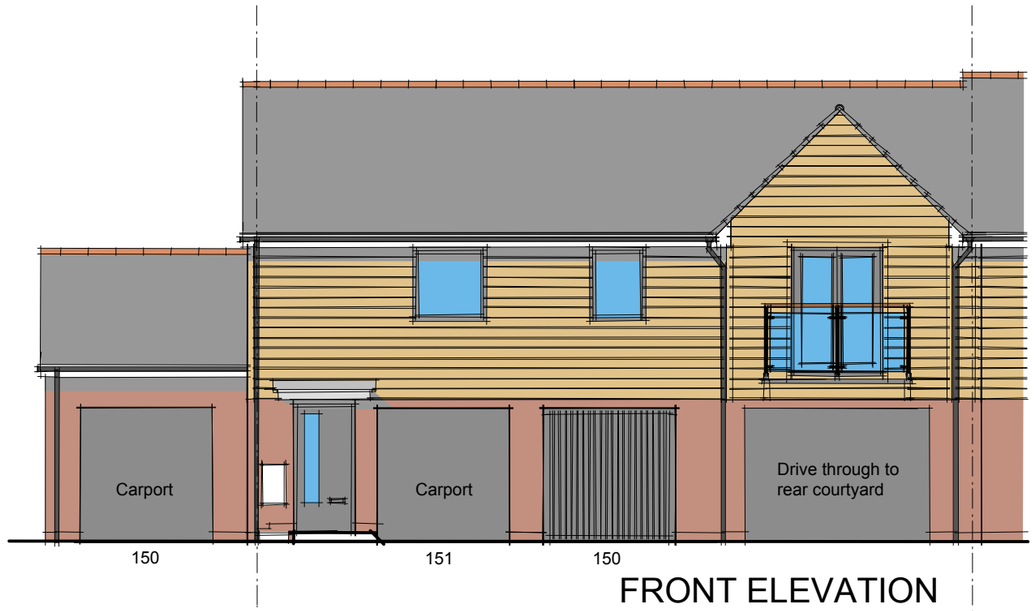

FRONT ELEVATION

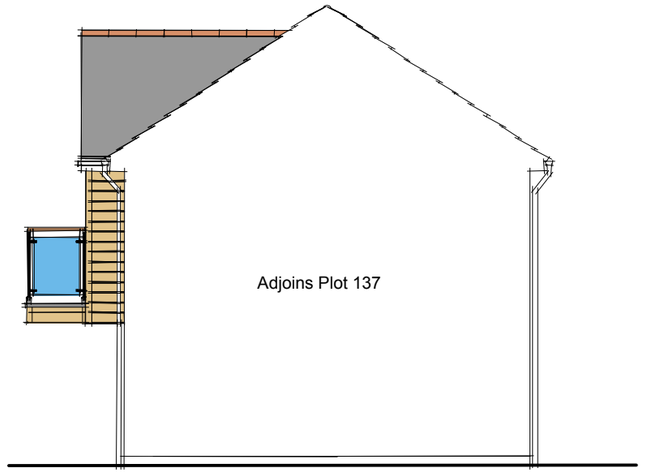

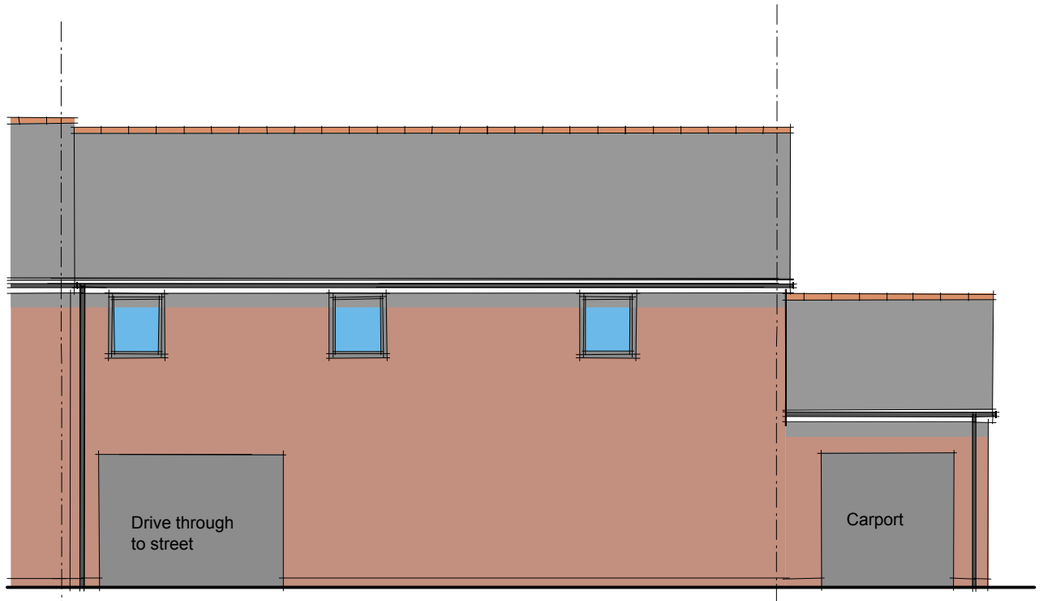

REAR ELEVATION

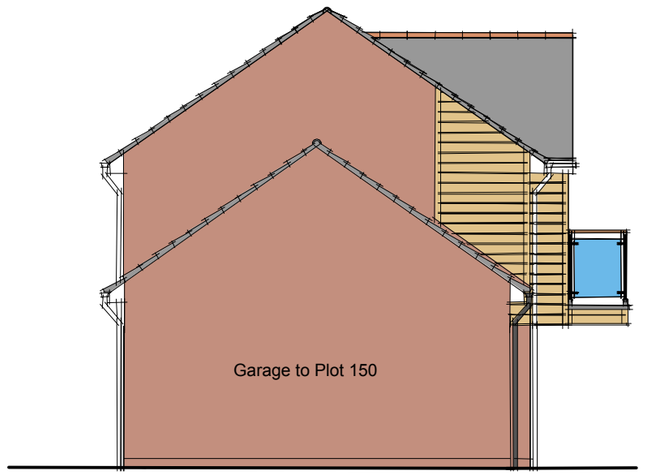

SIDE ELEVATION

Old Park Farm, Waterlooville.

RPS

House Type 'C' Plot 151

Dwg. No. JWB.3058-676-01 Rev - Drawn. AJC/CHx Date. 20.07.10 Scale 1:100

Taylor Wimpey

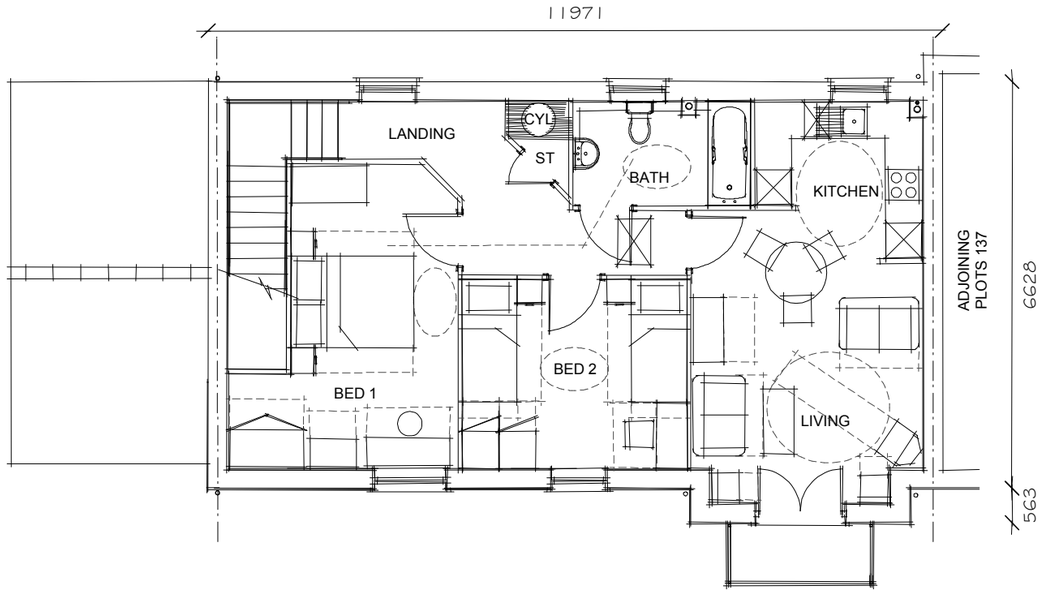

FIRST FLOOR PLAN

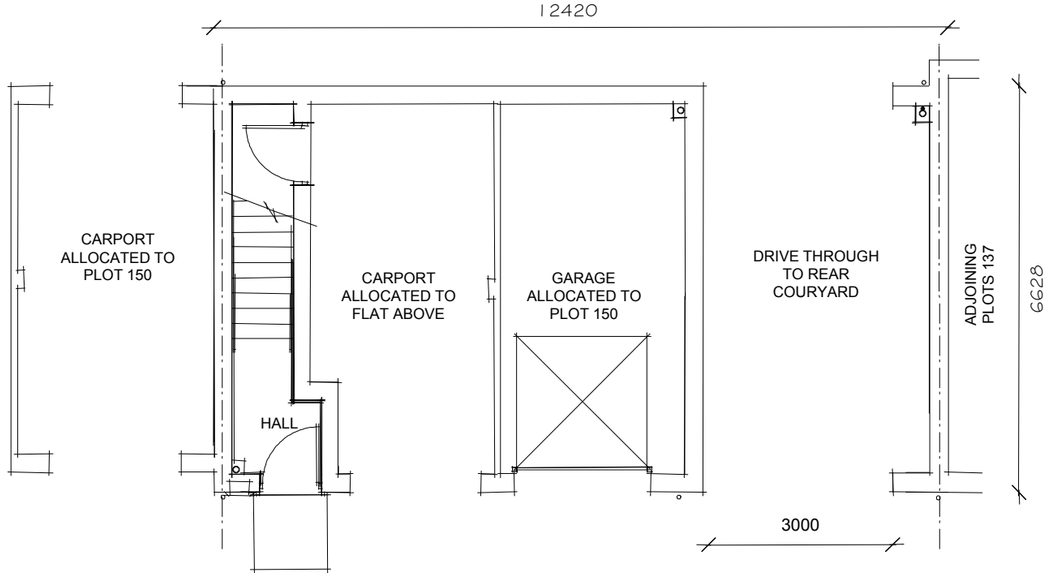

GROUND FLOOR PLAN

Old Park Farm, Waterlooville.

House Type 'C' Plot 151

Dwg. No. JWB.3058-676-02 Rev - Drawn. AJC/CHx Date. 20.07.10 Scale 1:100

RPS

Taylor Wimpey



FRONT ELEVATION

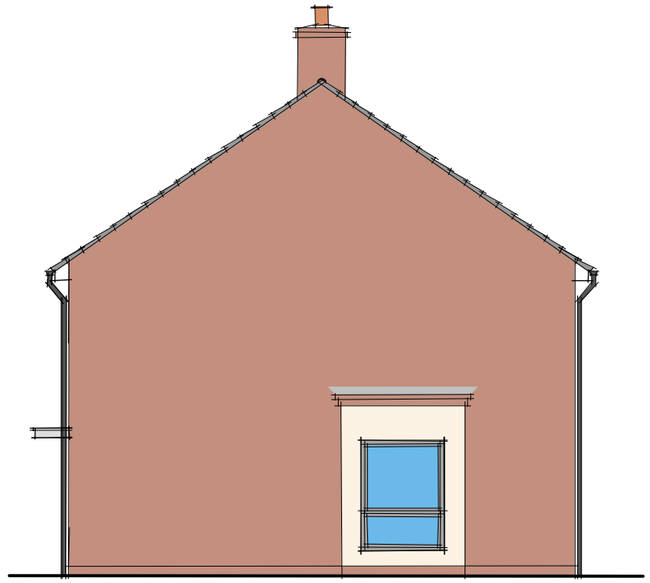

SIDE ELEVATION



REAR ELEVATION

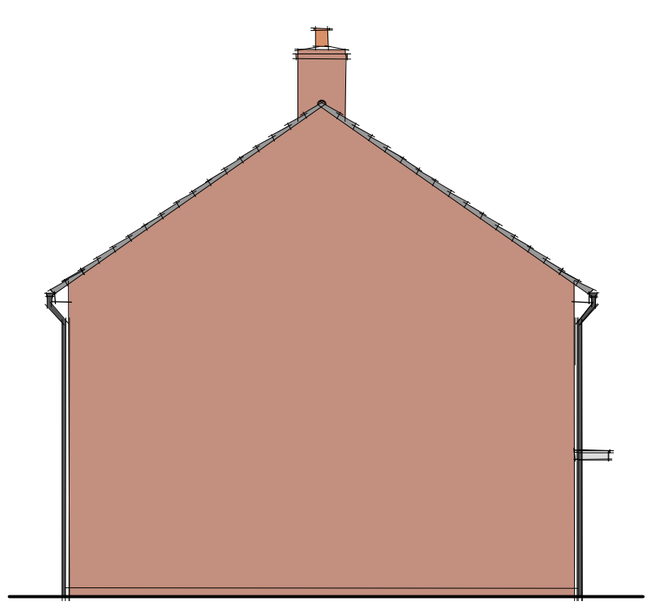

SIDE ELEVATION

Old Park Farm, Waterlooville.

RPS

House Type 'F' Plots 152 to 155

Dwg. No. JWB.3058-677-01 Rev - Drawn. AJC/CHx Date. 13.07.10 Scale 1:100

Taylor Wimpey

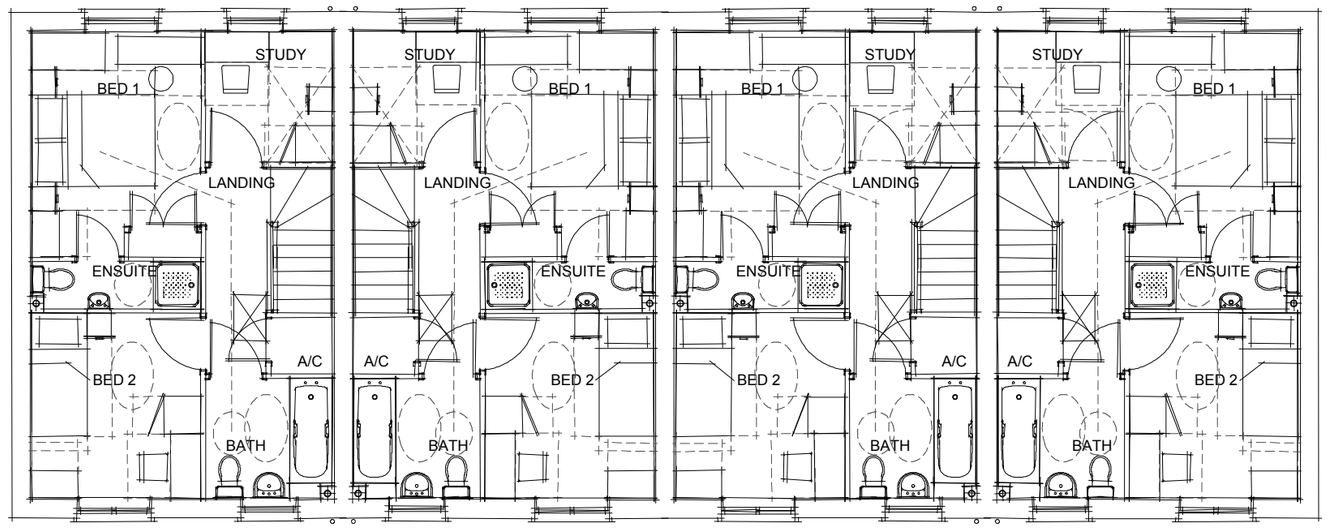

FIRST FLOOR PLAN

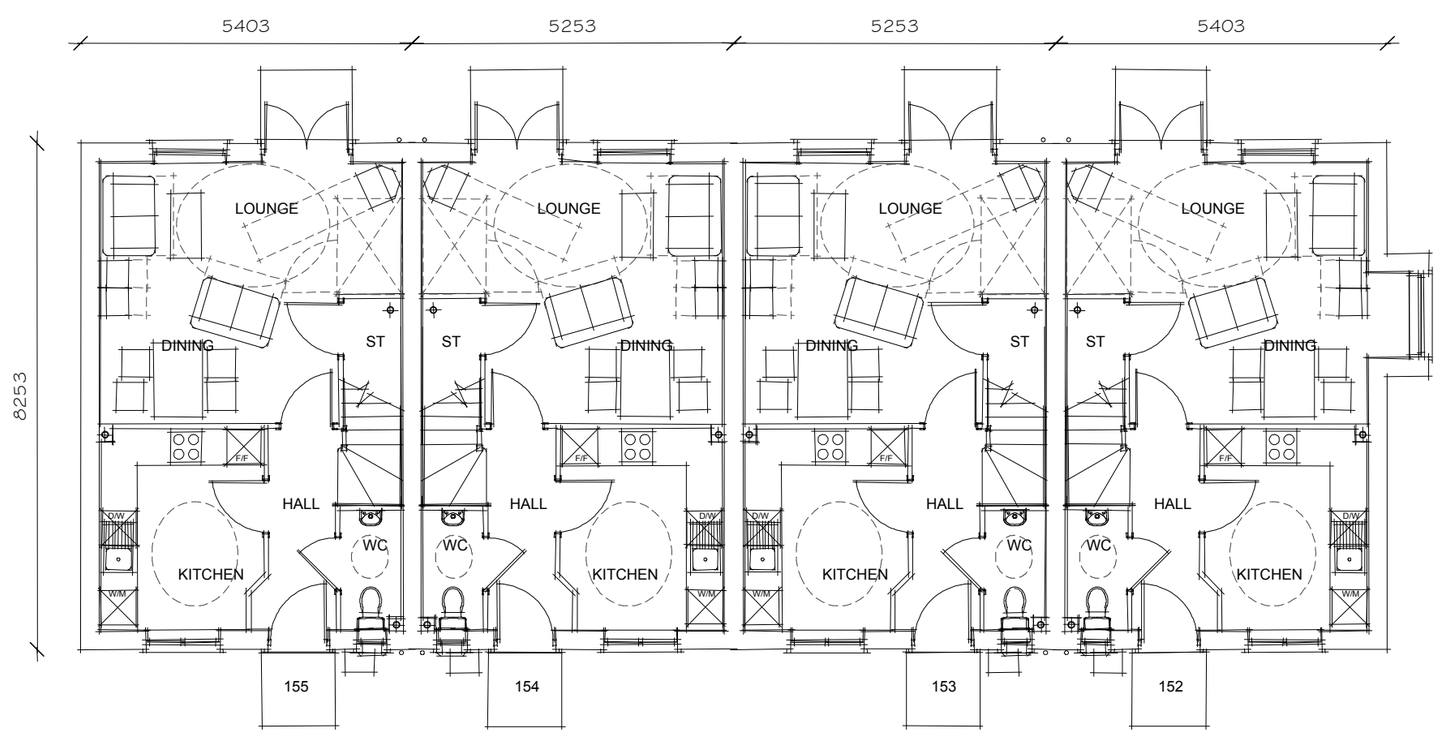

GROUND FLOOR PLAN

House Type 'F' Plots 152 to 155

Dwg. No. JWB.3058-677-02 Rev - Drawn. AJC/CHx Date. 13.07.10 Scale 1:100

Waterlooville.

Old Park Farm,



FRONT ELEVATION

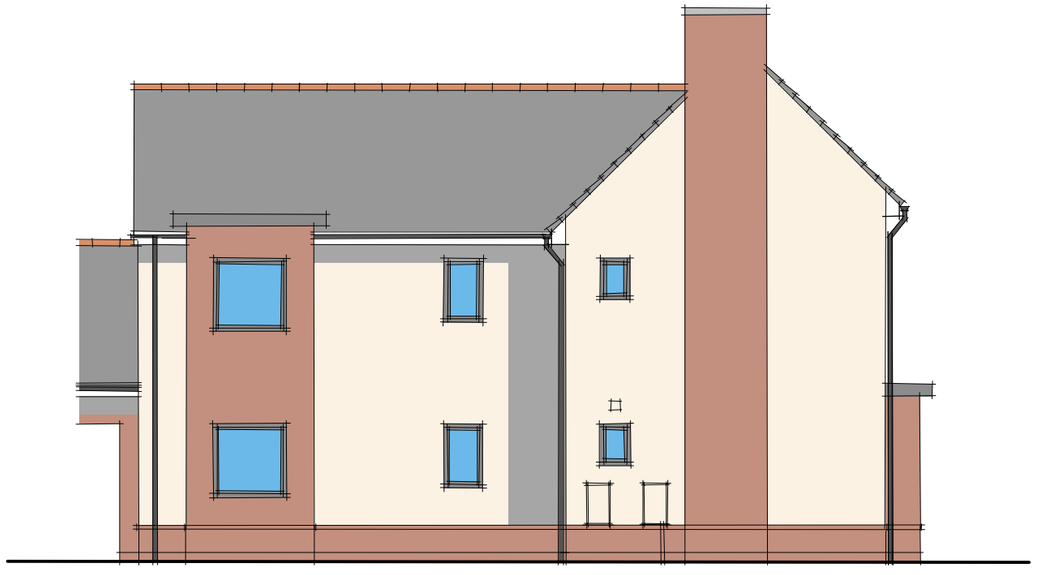

SIDE ELEVATION

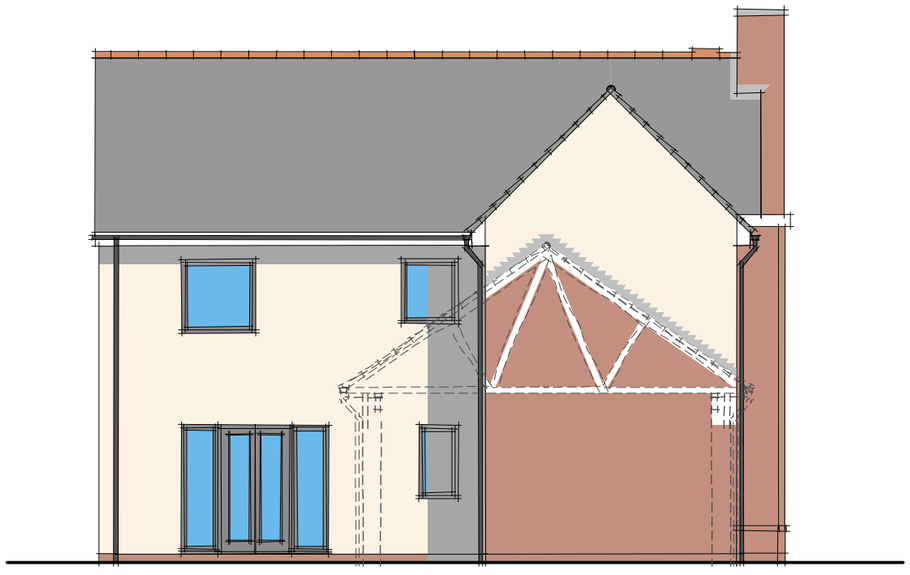

Adjoining Garage Profile

REAR ELEVATION

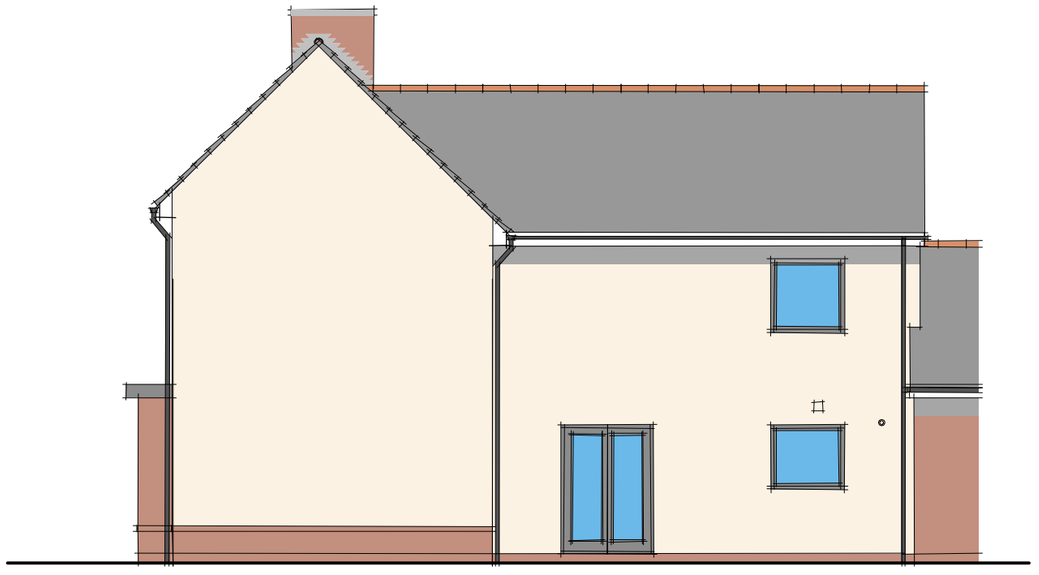

SIDE ELEVATION

Old Park Farm, Waterlooville.

RPS

House Type 'L' Plot 156

Dwg. No. JWB.3058-678-01 Rev - Drawn. AJC/CHx Date. 19.07.10 Scale 1:100

Taylor Wimpey

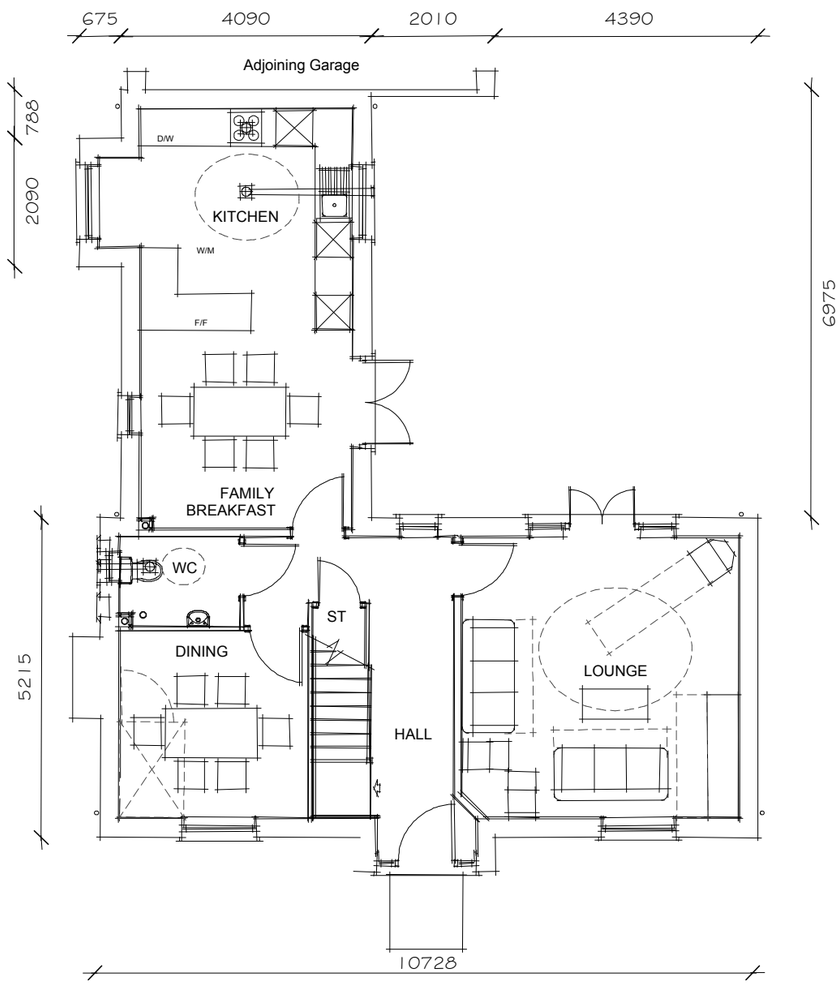

GROUND FLOOR PLAN

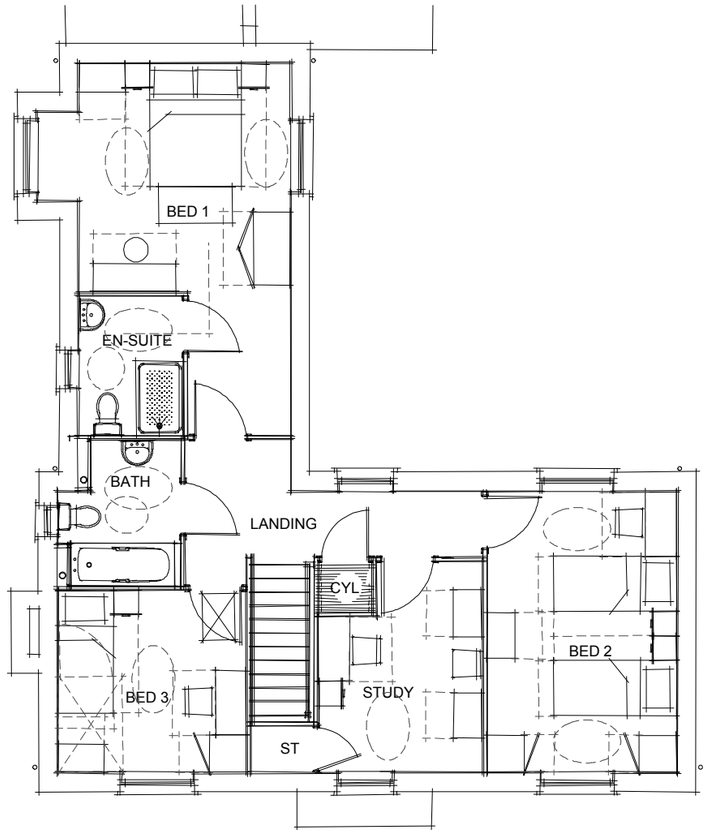

FIRST FLOOR PLAN

Old Park Farm, Waterlooville.

RPS

House Type 'L' Plot 156

Dwg. No. JWB.3058-678-02 Rev - Drawn. AJC/CHx Date. 19.07.10 Scale 1:100

Taylor Wimpey



FRONT ELEVATION

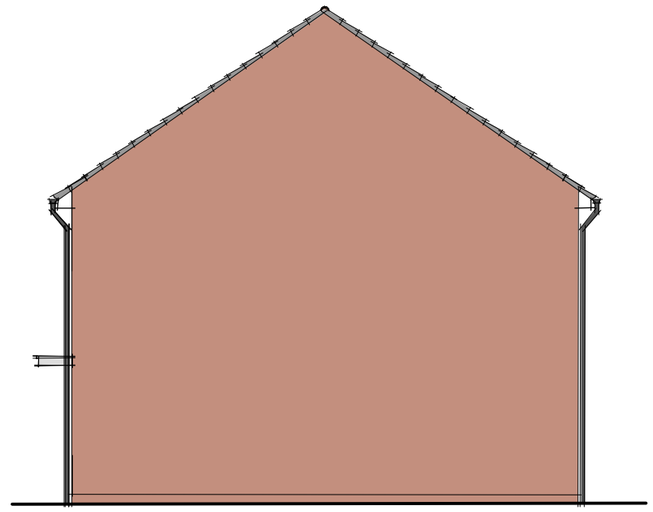

SIDE ELEVATION

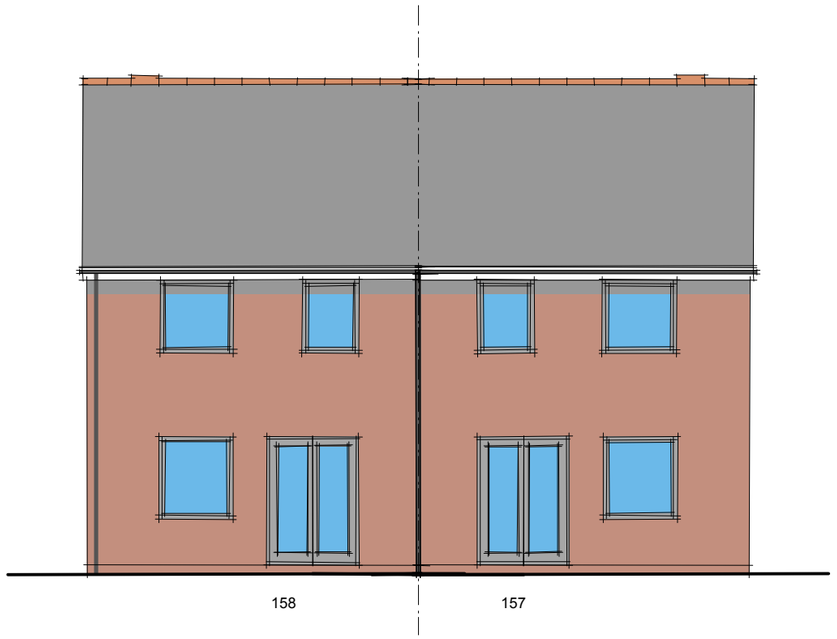

REAR ELEVATION

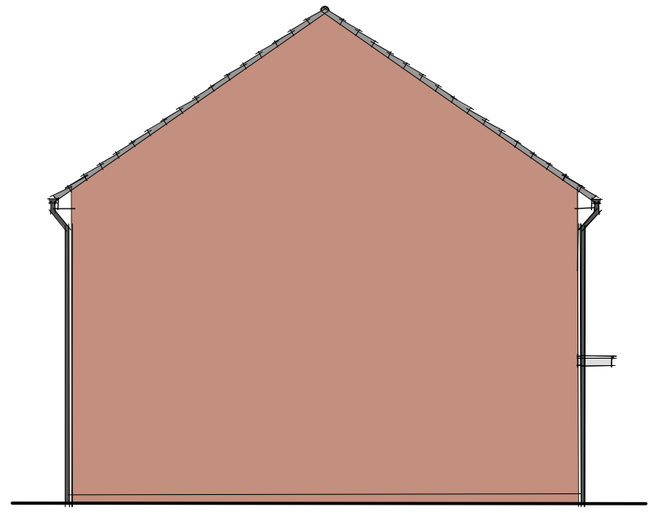

SIDE ELEVATION

Old Park Farm, Waterlooville.

RPS

House Type 'F' Plots 157 & 158

Dwg. No. JWB.3058-679-01 Rev - Drawn. AJC/CHx Date. 22.07.10 Scale 1:100

Taylor Wimpey

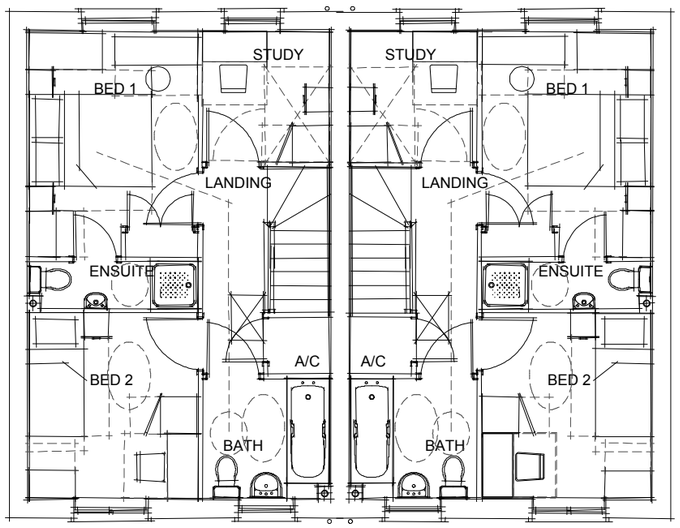

FIRST FLOOR PLAN

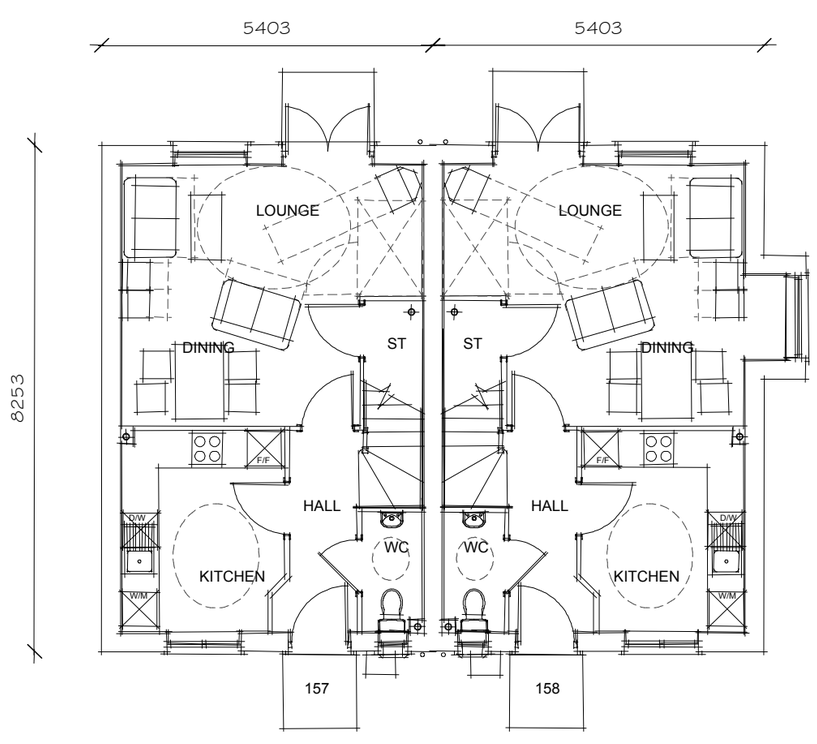

GROUND FLOOR PLAN

House Type 'F' Plots 157 & 158

Dwg. No. JWB.3058-679-02 Rev - Drawn. AJC/CHx Date. 22.07.10 Scale 1:100

RPS

Taylor Wimpey

Waterlooville.

Old Park Farm,



OUTER FRONT ELEVATION

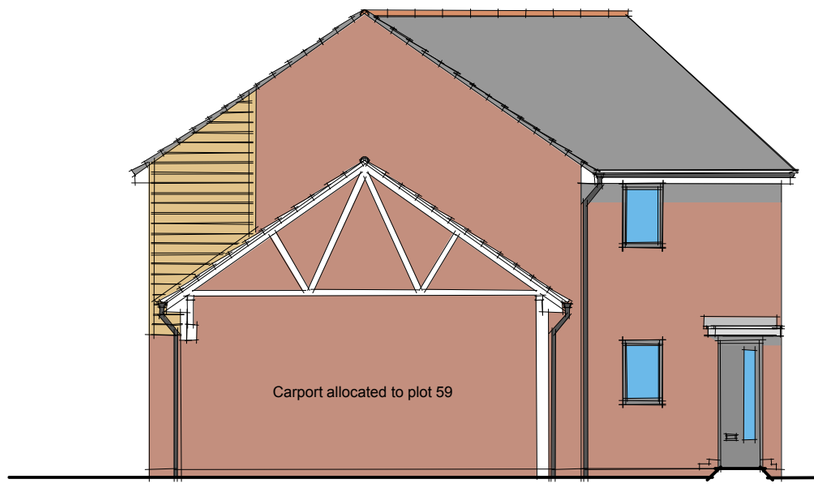

SIDE ELEVATION

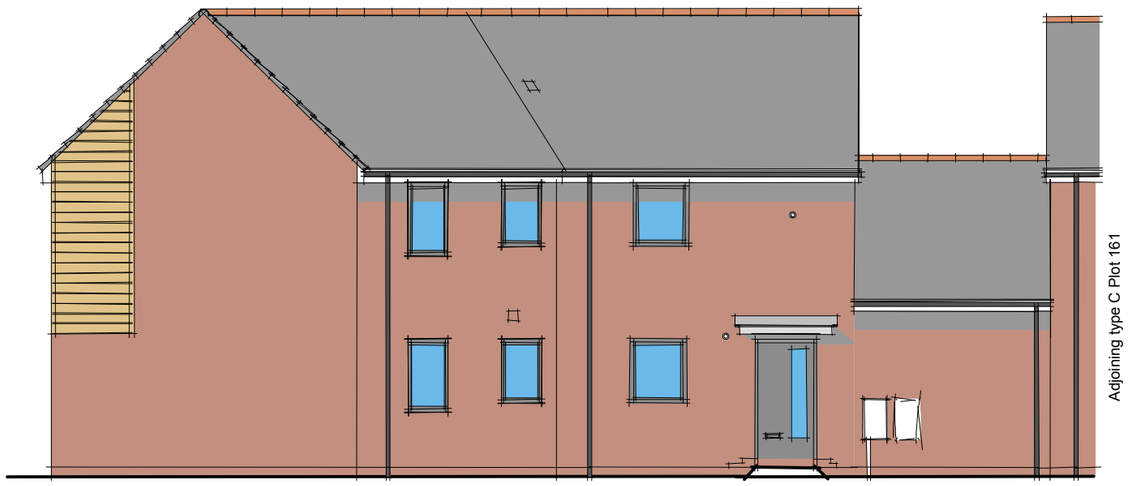

INNER REAR ELEVATION

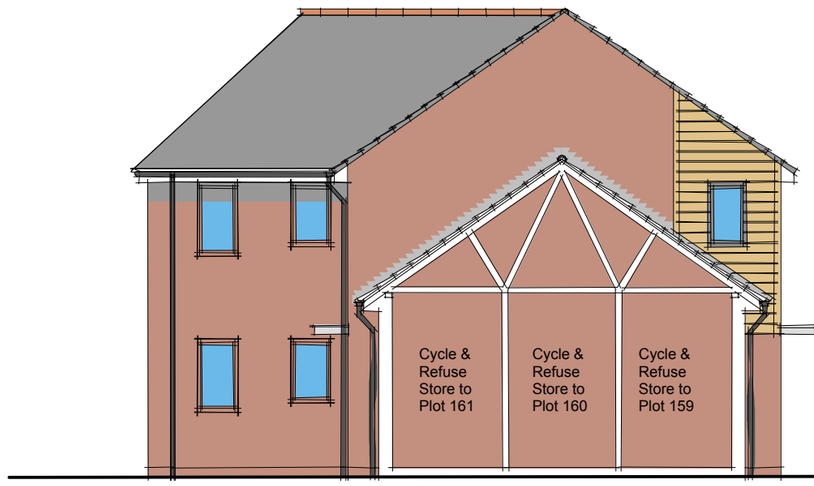

SIDE ELEVATION

Old Park Farm, Waterlooville.

RPS

House Type 'D&E' Plots 159 &160

Taylor Wimpey

Dwg. No. JWB.3058-680-01 Rev - Drawn. AJC/CHx Date. 27.07.10 Scale 1:100

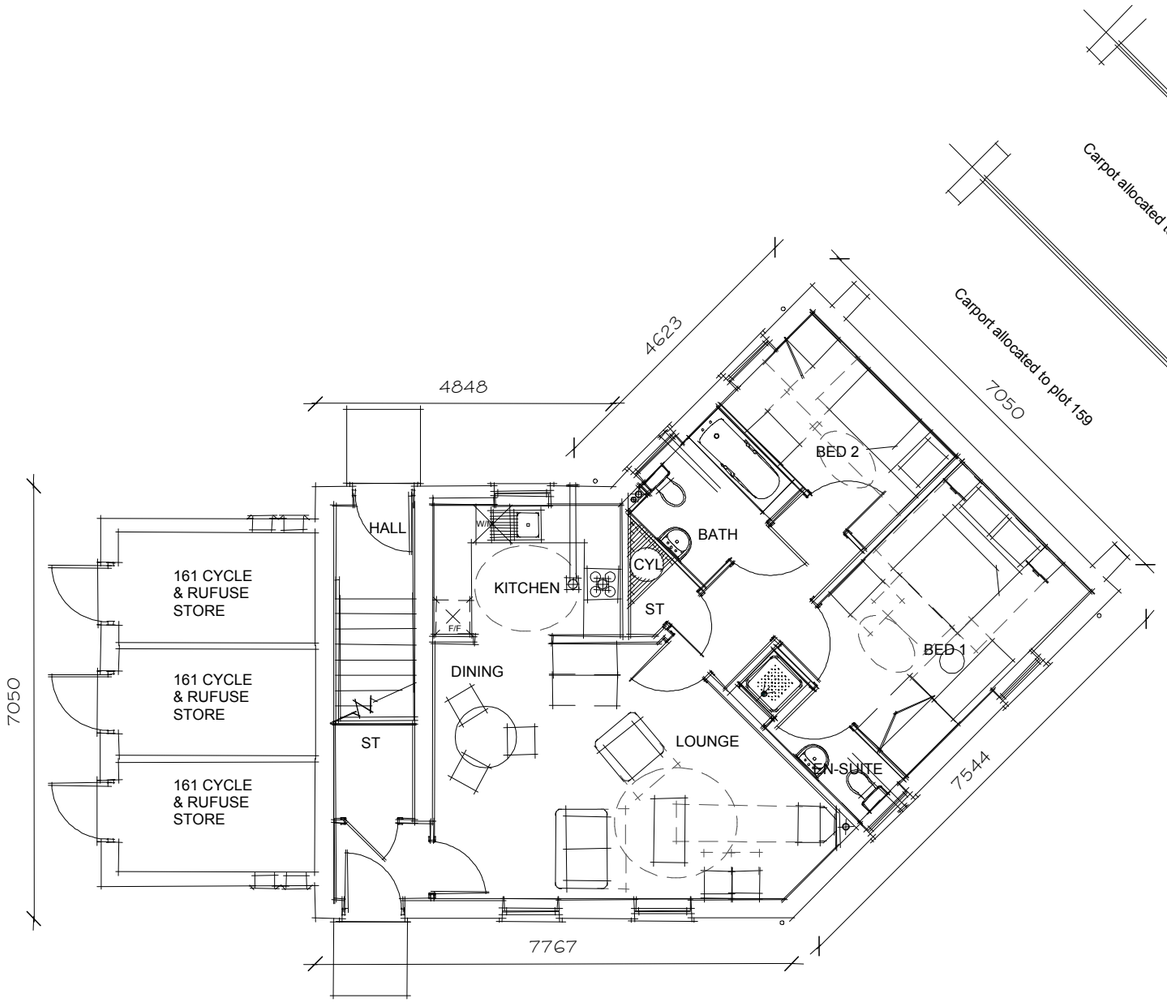

GROUND FLOOR PLAN

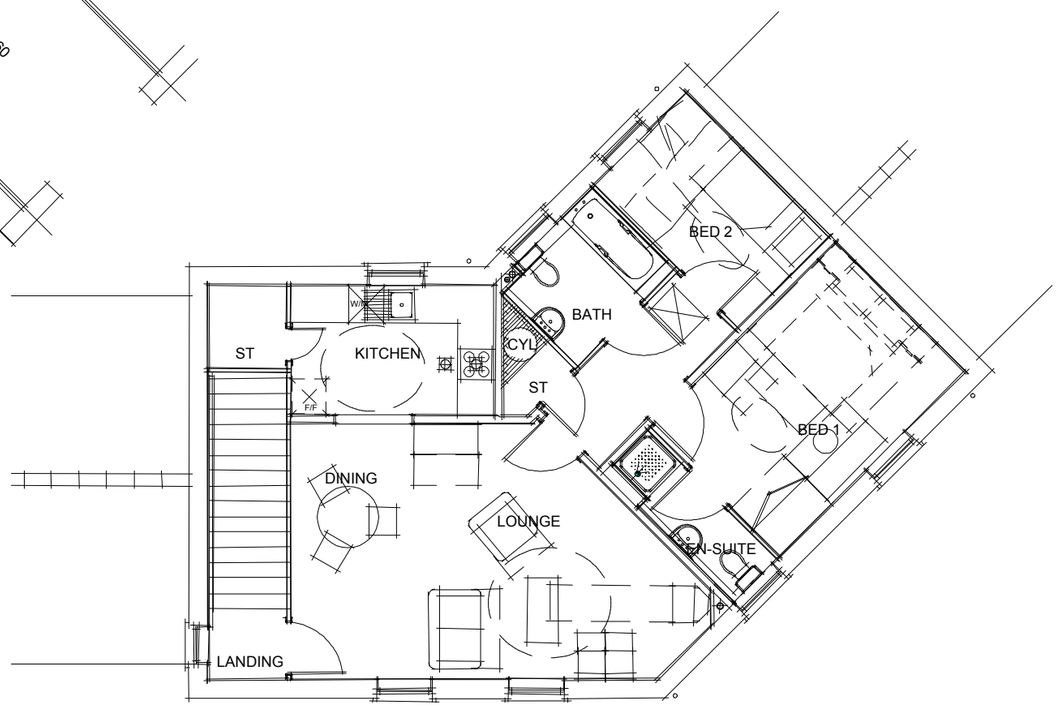

FIRST FLOOR PLAN

Old Park Farm, Waterlooville.

RPS

House Type 'D&E' Plots 159 &160

Dwg. No. JWB.3058-680-02 Rev - Drawn. AJC/CHx Date. 27.07.10 Scale 1:100

Taylor Wimpey

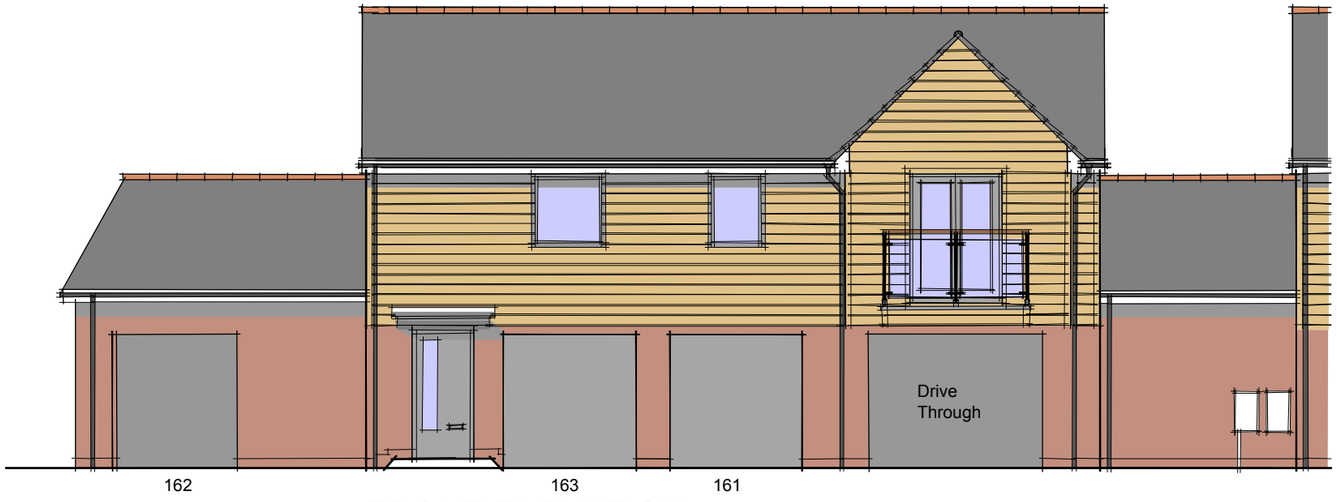

FRONT ELEVATION

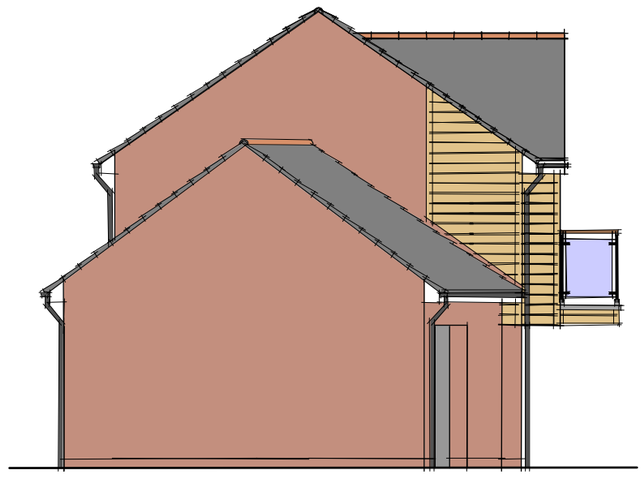

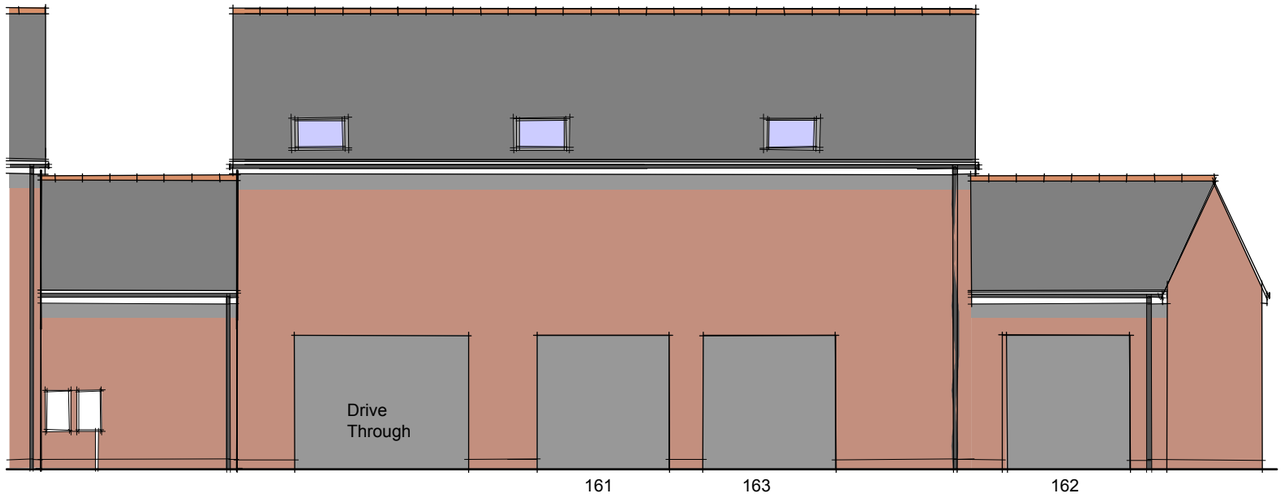

REAR ELEVATION

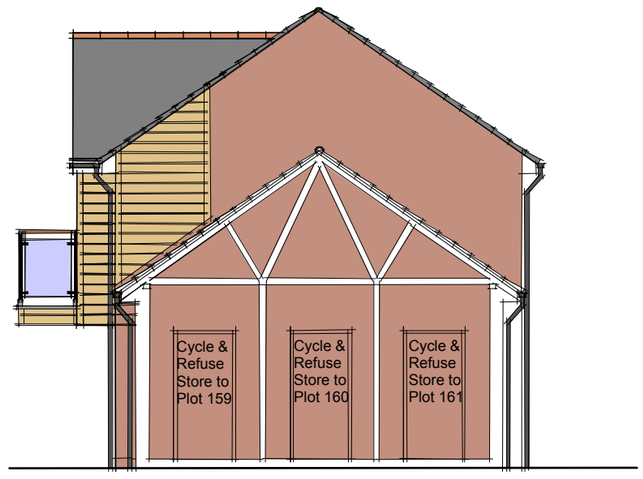

SIDE ELEVATION

Old Park Farm, Waterlooville.

RPS

House Type 'C' Plot 161

Dwg. No. JWB.3058-681-01 Rev - Drawn. AJC/CHx Date. 20.07.10 Scale 1:100

Taylor Wimpey

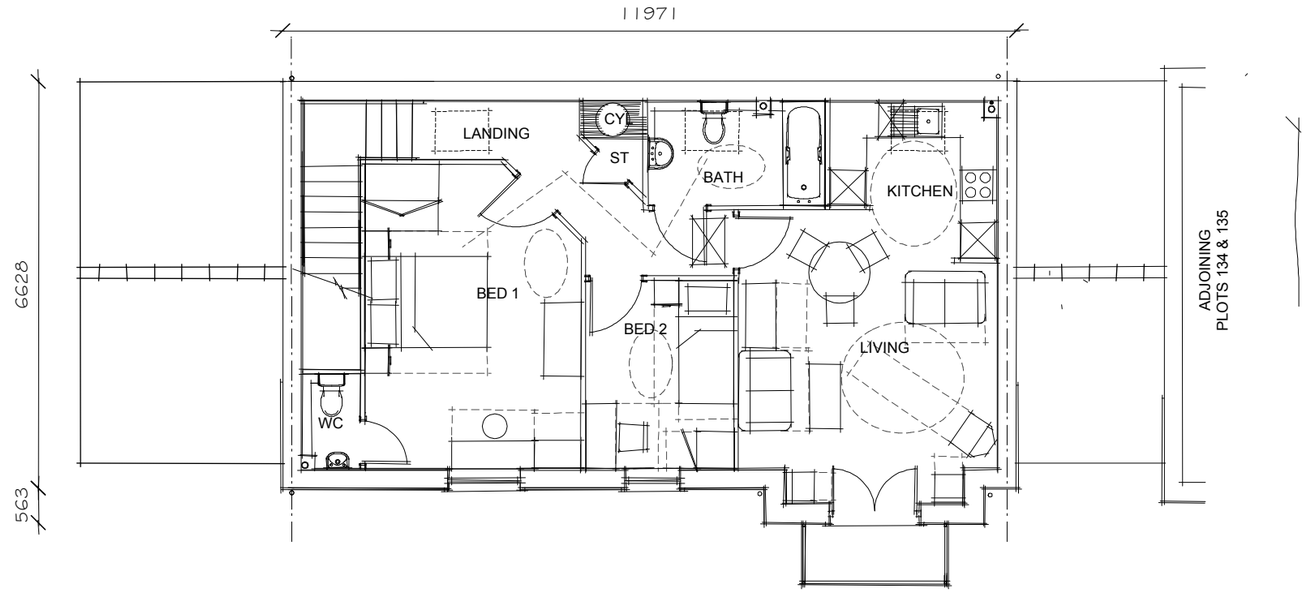

FIRST FLOOR PLAN

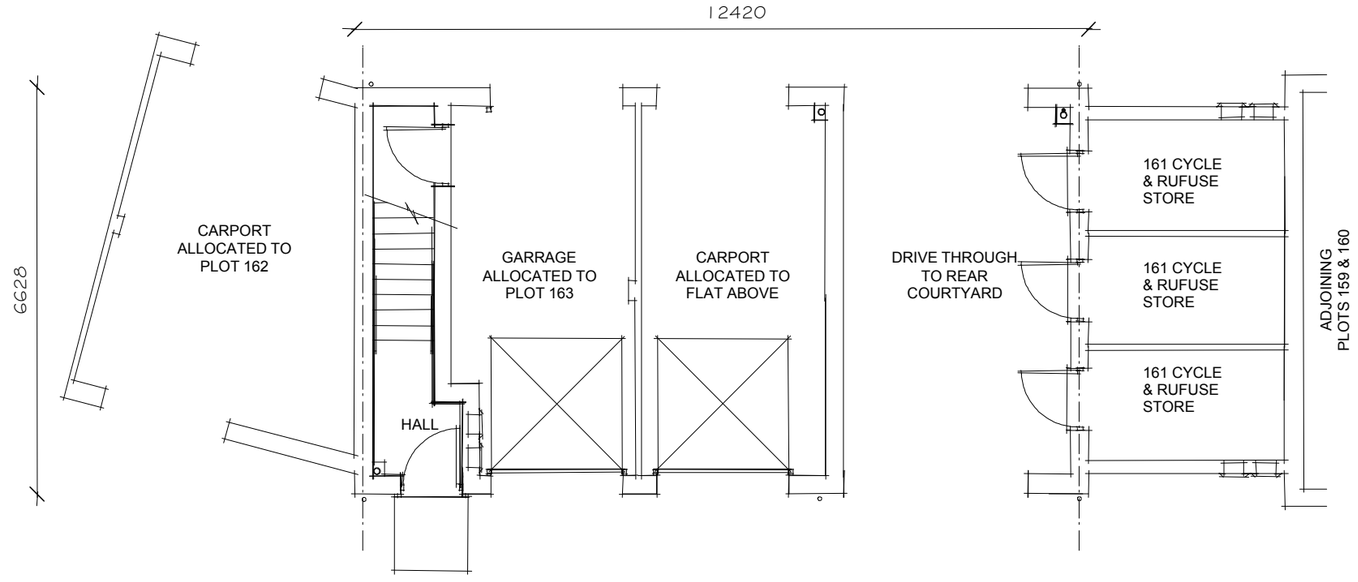

GROUND FLOOR PLAN

Old Park Farm, Waterlooville.

RPS

House Type 'C' Plot 161

Dwg. No. JWB.3058-681-02 Rev - Drawn. AJC/CHx Date. 20.07.10 Scale 1:100

Taylor Wimpey



FRONT ELEVATION

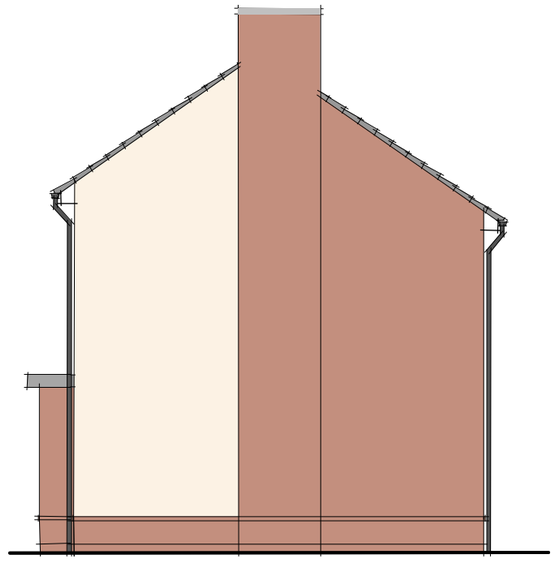

SIDE ELEVATION



REAR ELEVATION

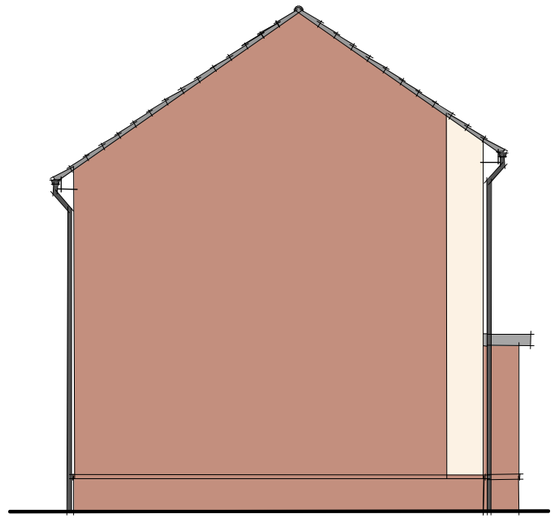

SIDE ELEVATION

Old Park Farm, Waterlooville.

RPS

House Type 'K' Plots 162 & 163

Dwg. No. JWB.3058-682-01 Rev - Drawn. AJC/CHx Date. 13.07.10 Scale 1:100

Taylor Wimpey

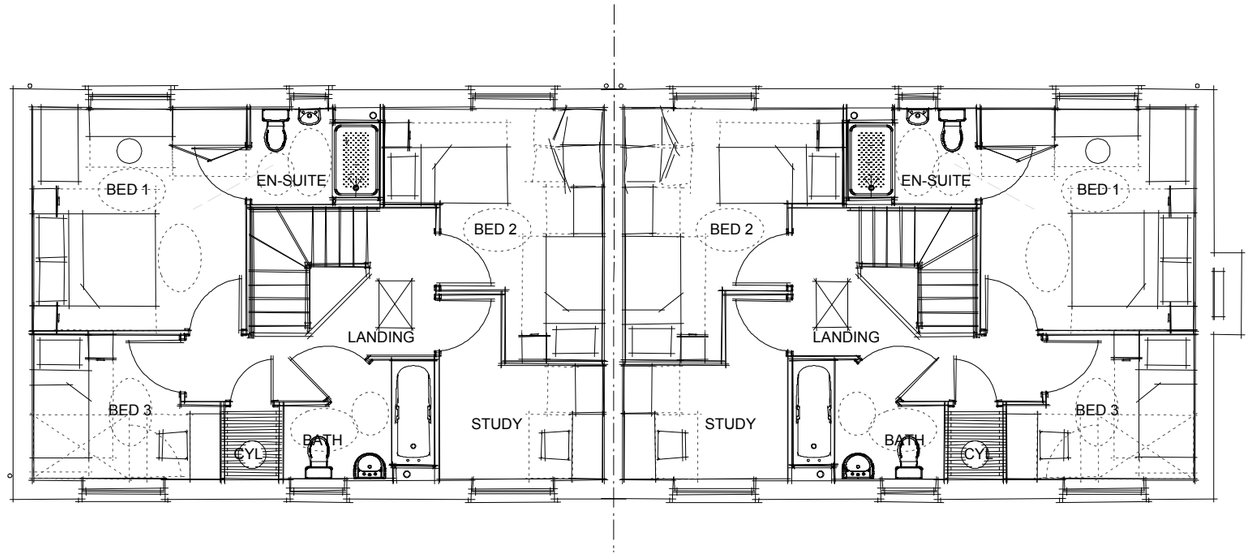

FIRST FLOOR PLAN

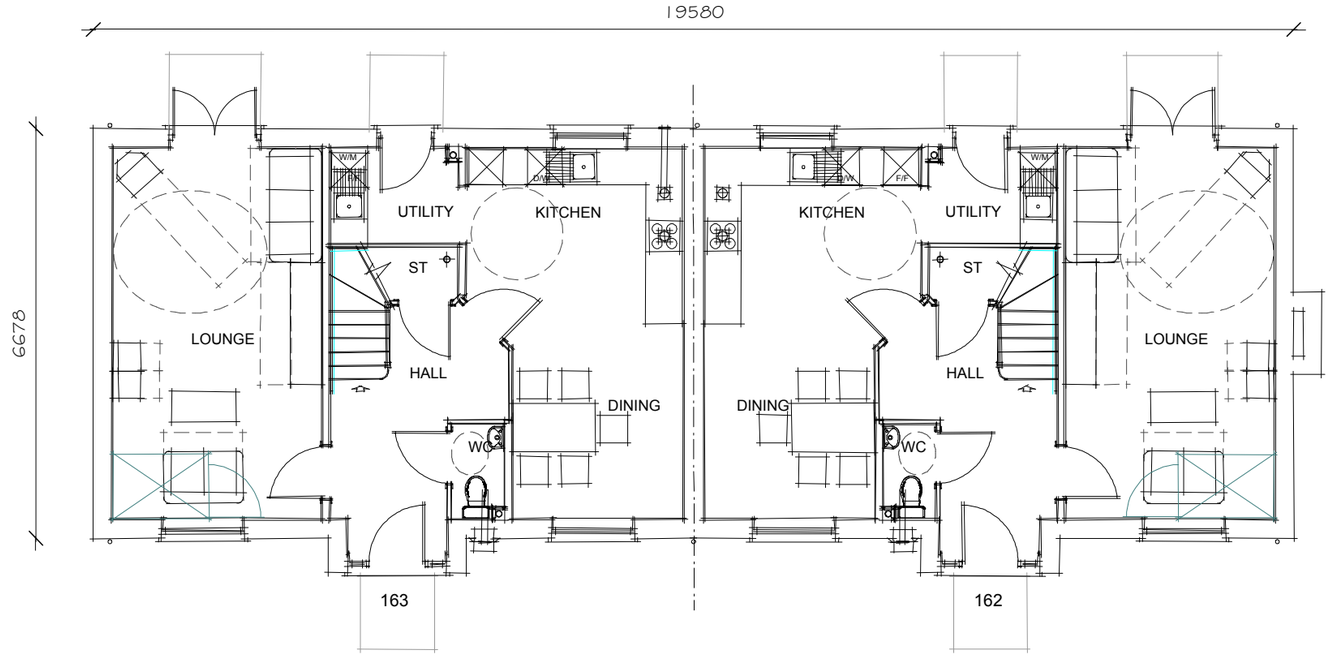

GROUND FLOOR PLAN

House Type 'K' Plots 162 & 163

Dwg. No. JWB.3058-682-02 Rev - Drawn. AJC/CHx Date. 13.07.10 Scale 1:100

Old Park Farm, Waterlooville.

RPS

Taylor Wimpey



FRONT ELEVATION

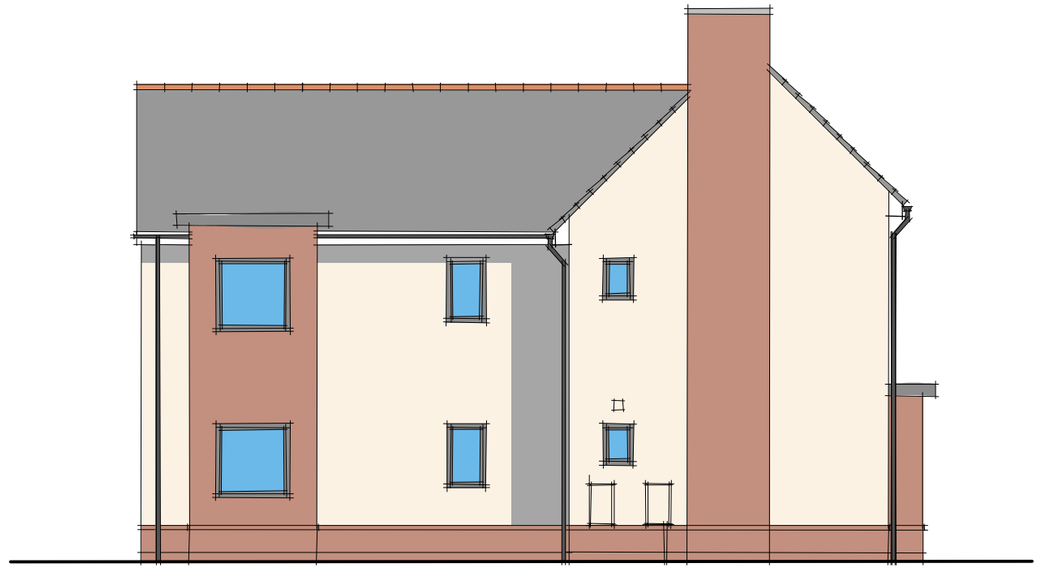

SIDE ELEVATION

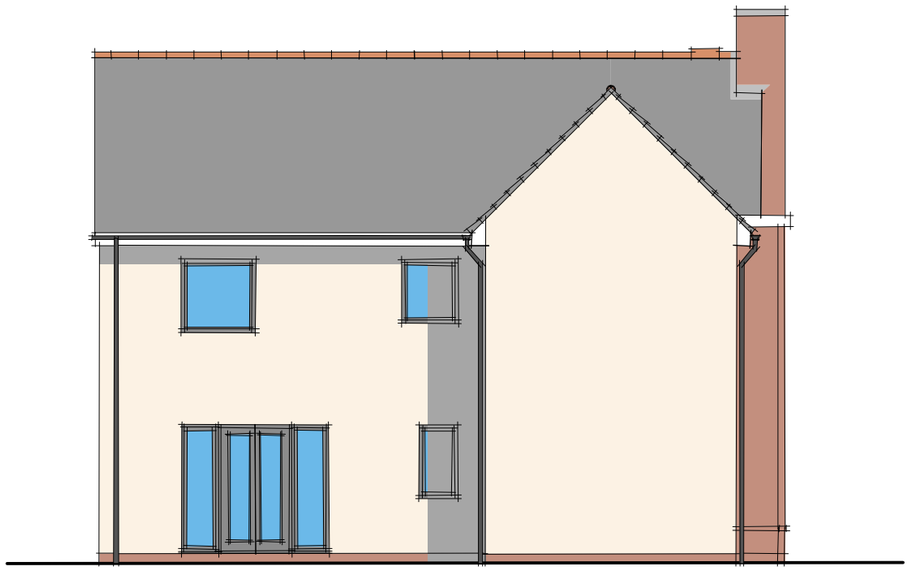

REAR ELEVATION

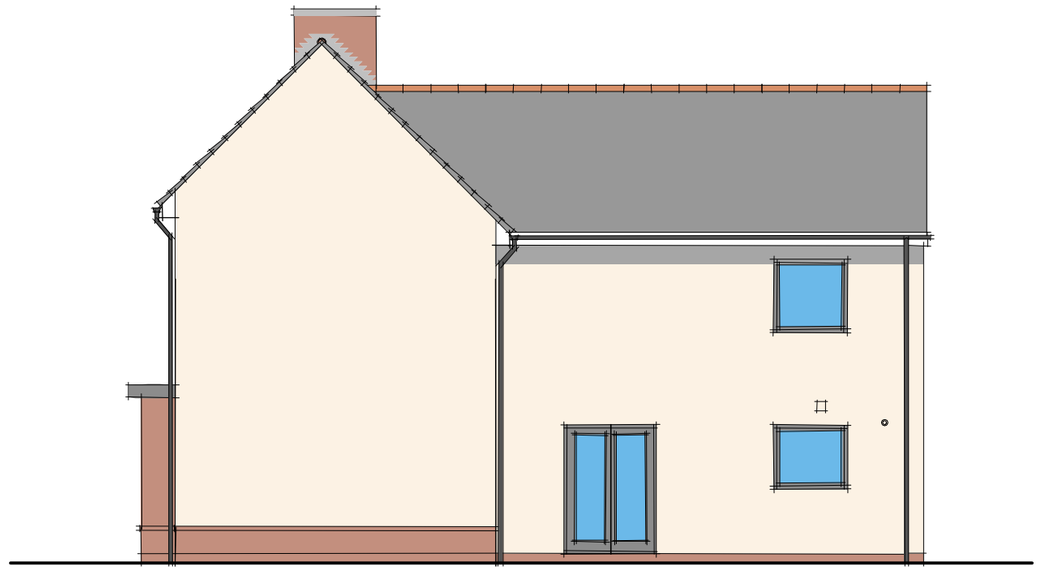

SIDE ELEVATION

Old Park Farm, Waterlooville.

RPS

House Type 'L' Plot 164

Dwg. No. JWB.3058-683-01 Rev - Drawn. AJC/CHx Date. 19.07.10 Scale 1:100

Taylor Wimpey

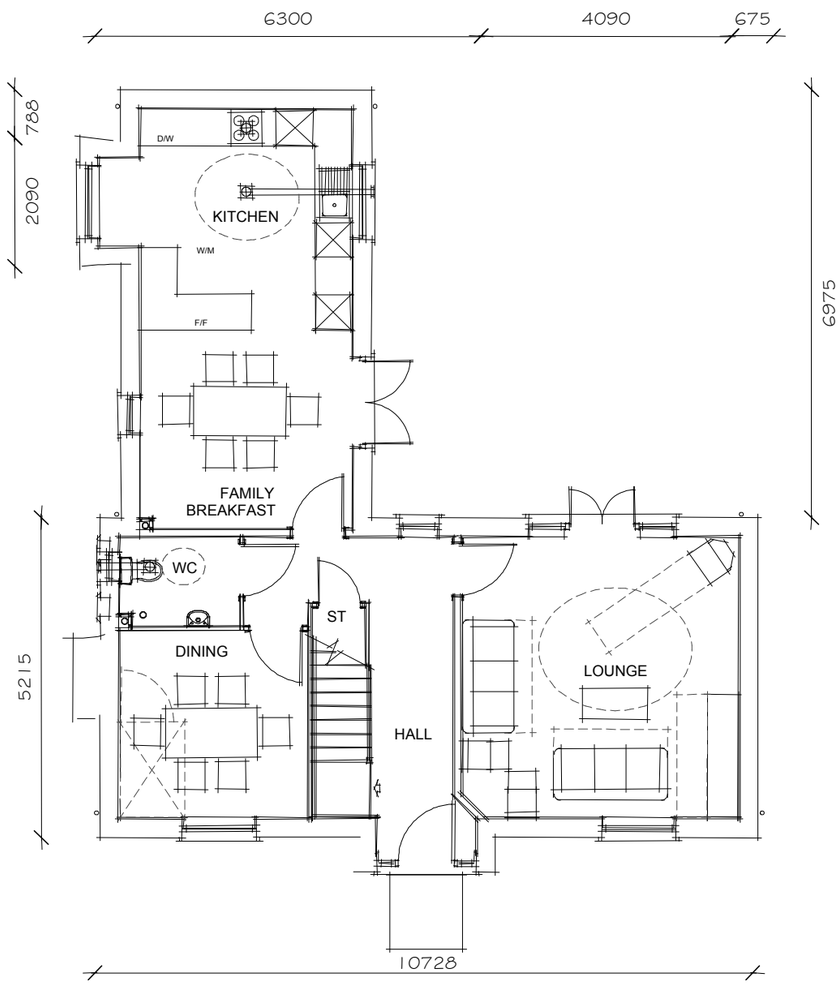

GROUND FLOOR PLAN

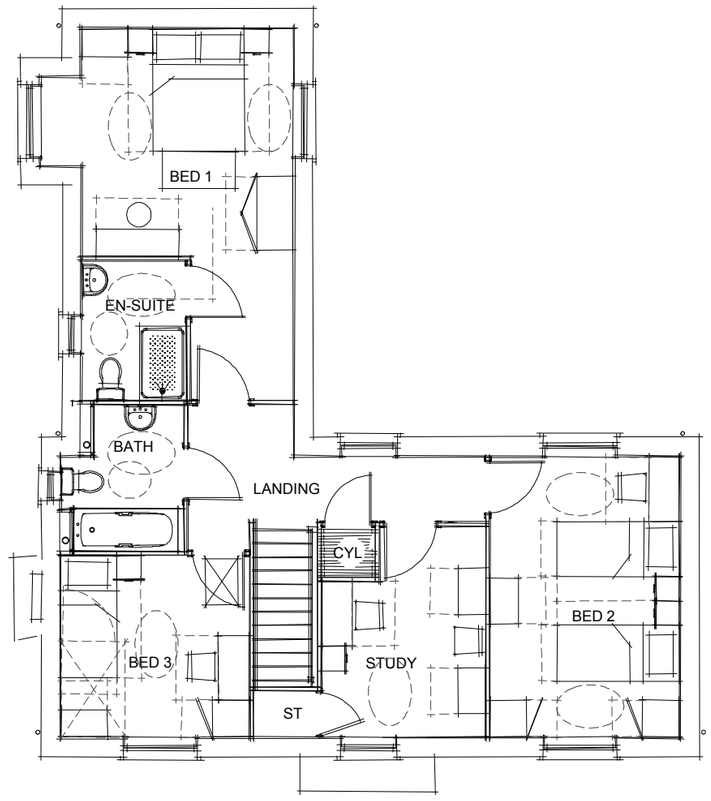

FIRST FLOOR PLAN

Old Park Farm, Waterlooville.

RPS

House Type 'L' Plot 164

Dwg. No. JWB.3058-683-02 Rev - Drawn. AJC/CHx Date. 19.07.10 Scale 1:100

Taylor Wimpey

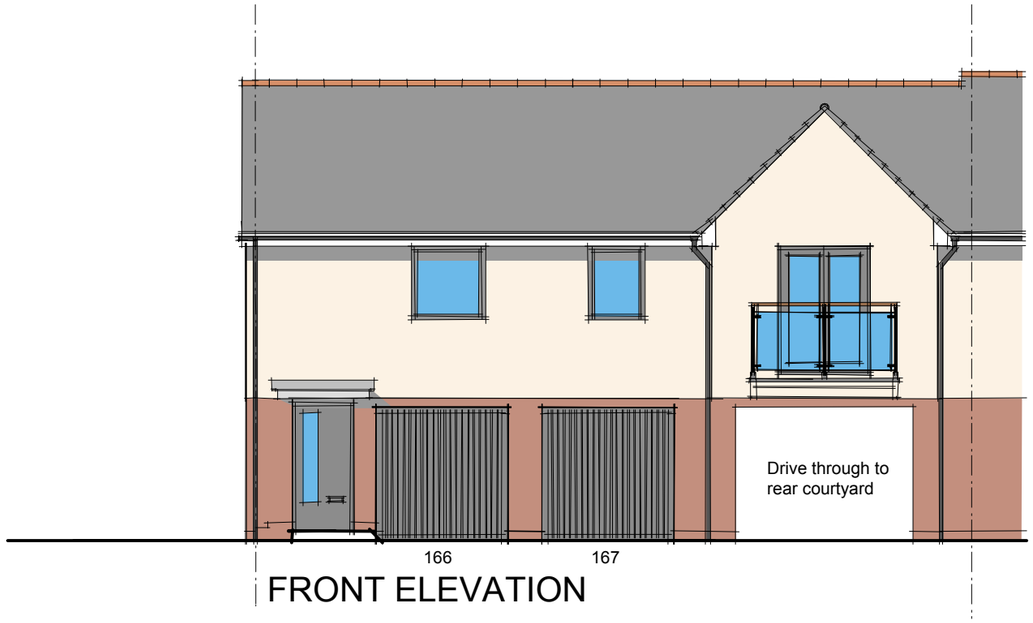

FRONT ELEVATION

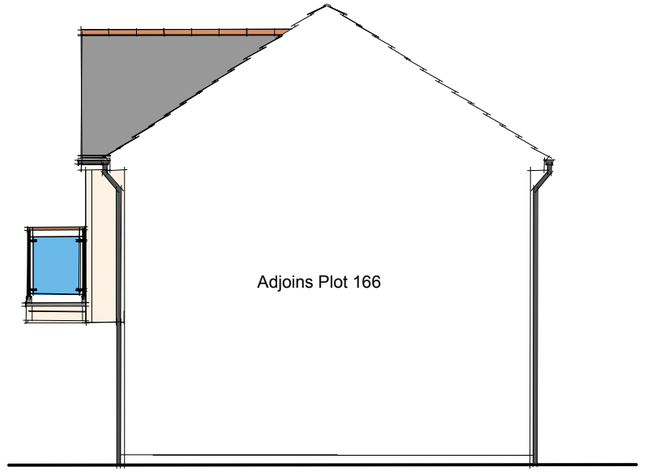

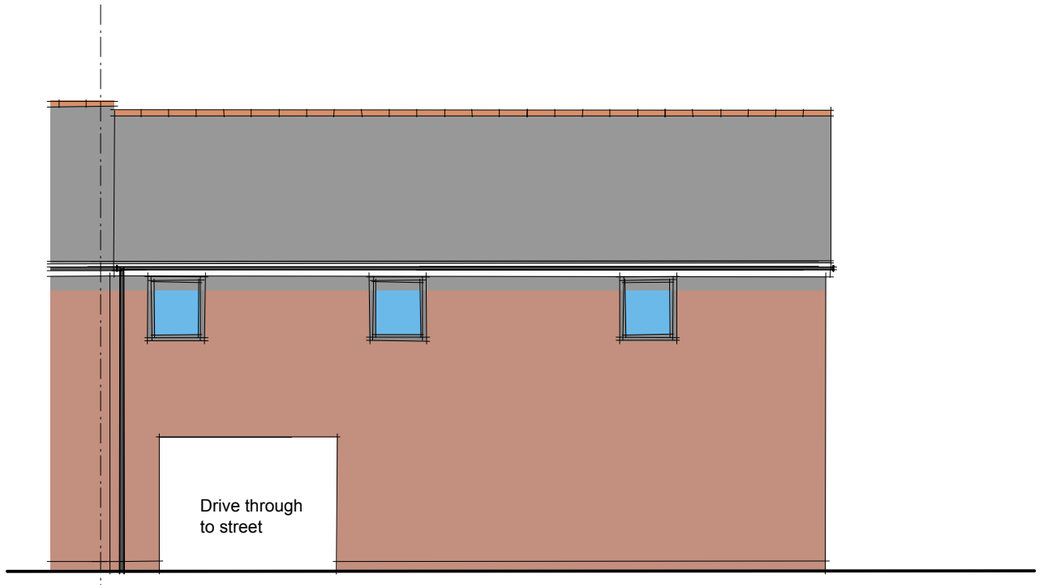

REAR ELEVATION

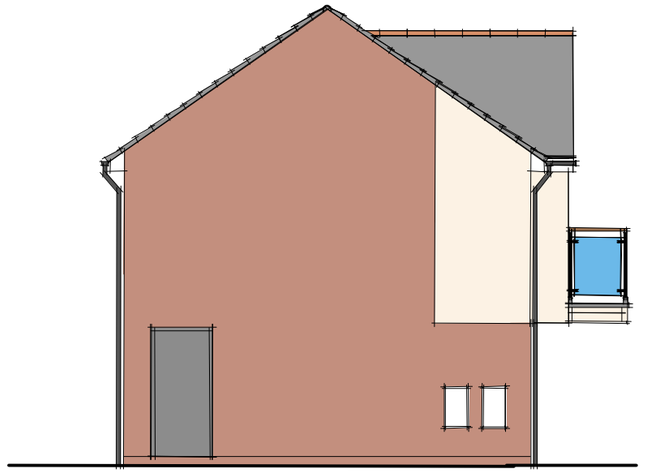

SIDE ELEVATION

Old Park Farm, Waterlooville.

RPS

House Type 'C' Plot 165

Dwg. No. JWB.3058-684-01 Rev - Drawn. AJC/CHx Date. 20.07.10 Scale 1:100

Taylor Wimpey

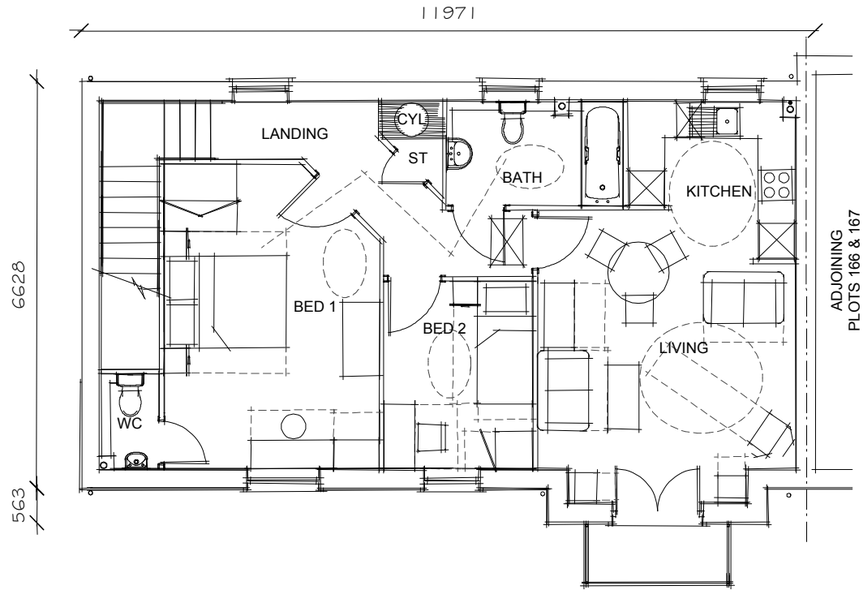

FIRST FLOOR PLAN

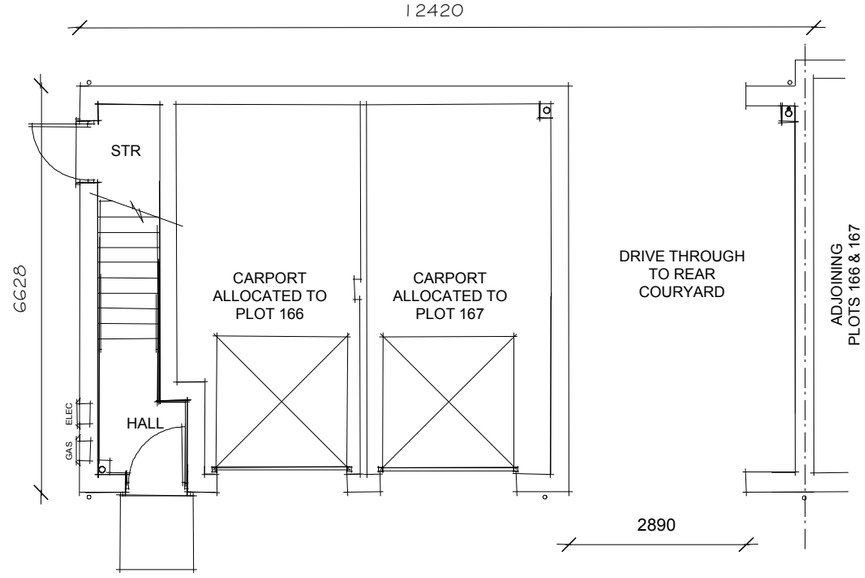

GROUND FLOOR PLAN

Old Park Farm, Waterlooville.

House Type 'C' Plot 165

Dwg. No. JWB.3058-684-02 Rev - Drawn. AJC/CHx Date. 20.07.10 Scale 1:100

RPS

Taylor Wimpey



OUTER FRONT ELEVATION

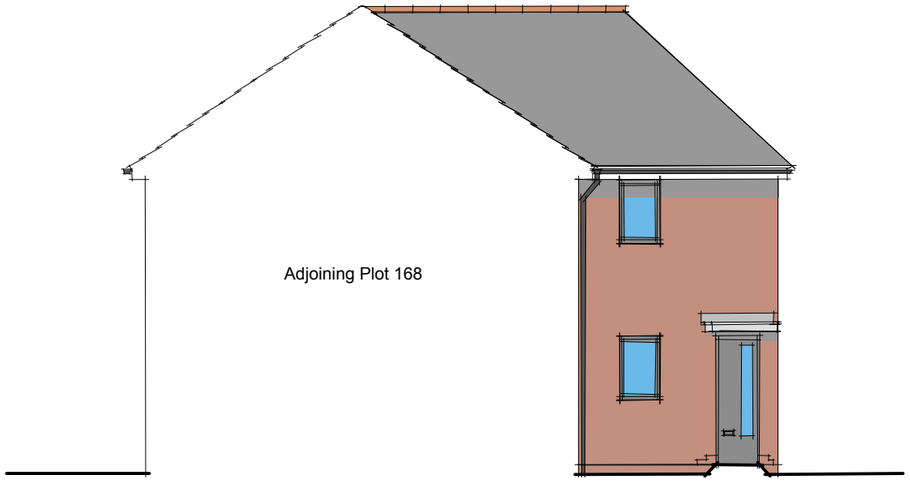

SIDE ELEVATION

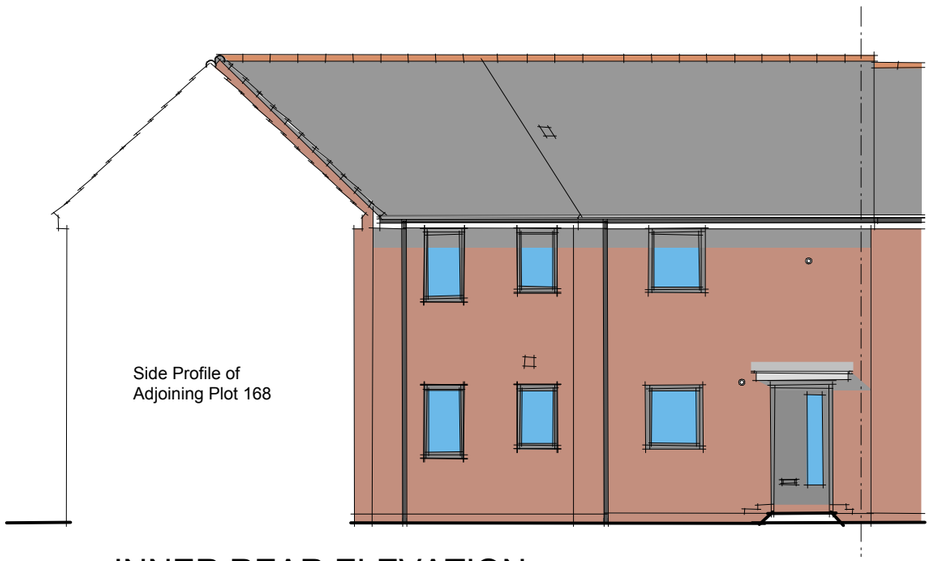

INNER REAR ELEVATION



SIDE ELEVATION

Waterlooville.

Old Park Farm,

RPS

House Type 'D&E' Plot 166 &167

Dwg. No. JWB.3058-685-01 Rev - Drawn. AJC/CHx Date. 20.07.10 Scale 1:100

Taylor Wimpey

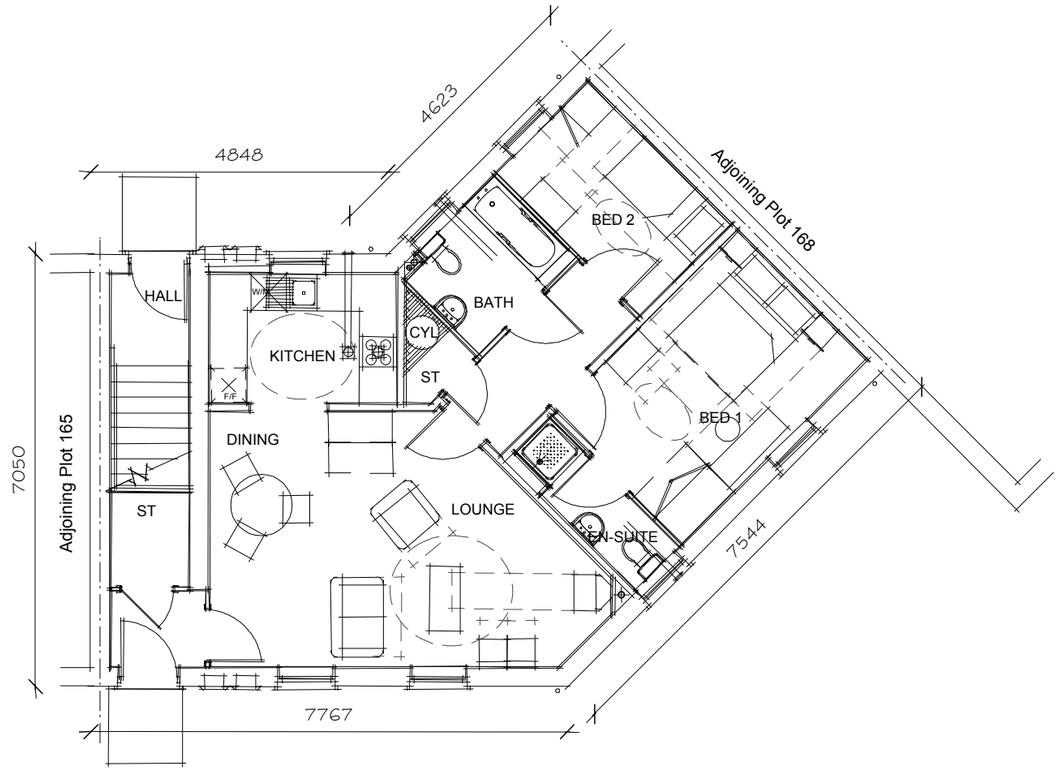

GROUND FLOOR PLAN

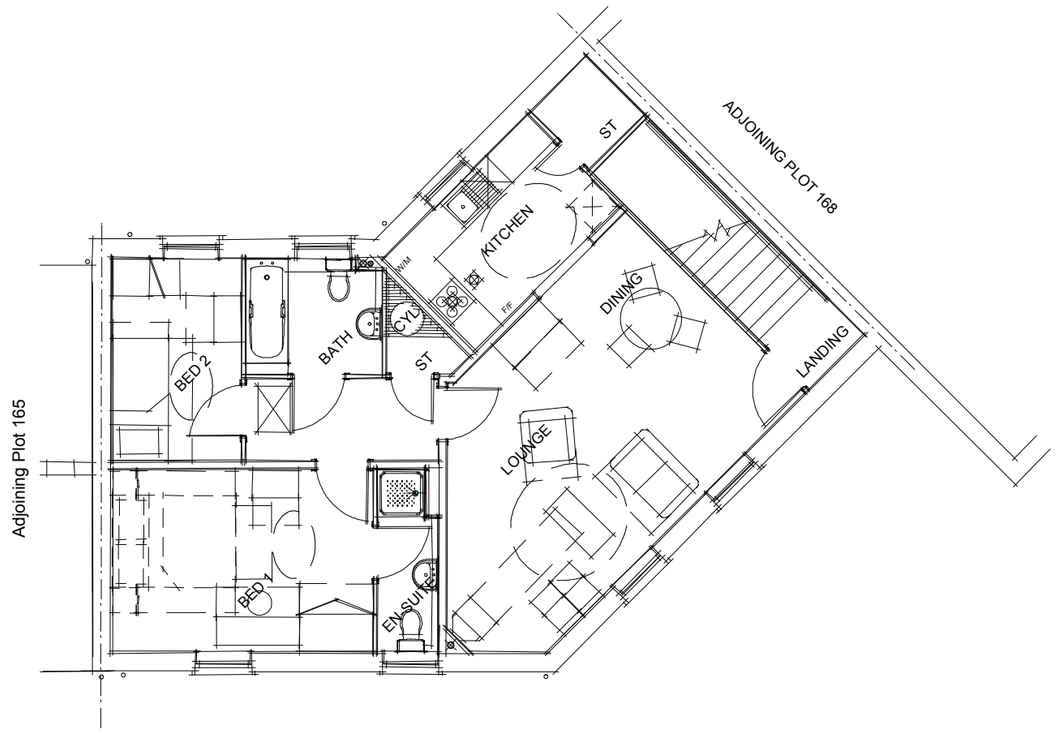

FIRST FLOOR PLAN

Old Park Farm, Waterlooville.

RPS

House Type 'D&E' Plot 166 &167

Dwg. No. JWB.3058-685-02 Rev - Drawn. AJC/CHx Date. 20.07.10 Scale 1:100

Taylor Wimpey



FRONT ELEVATION

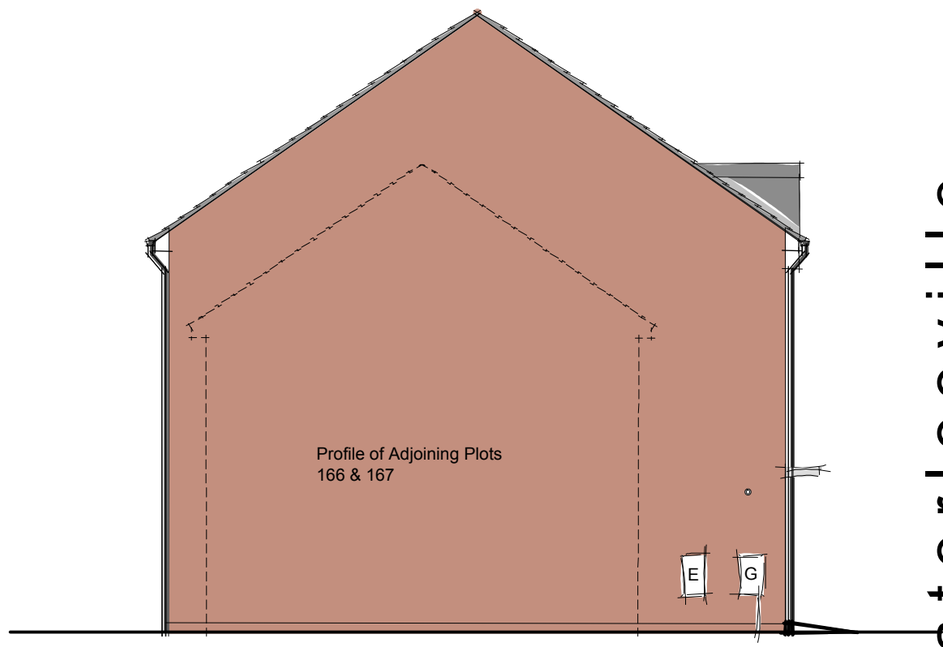

SIDE ELEVATION



REAR ELEVATION

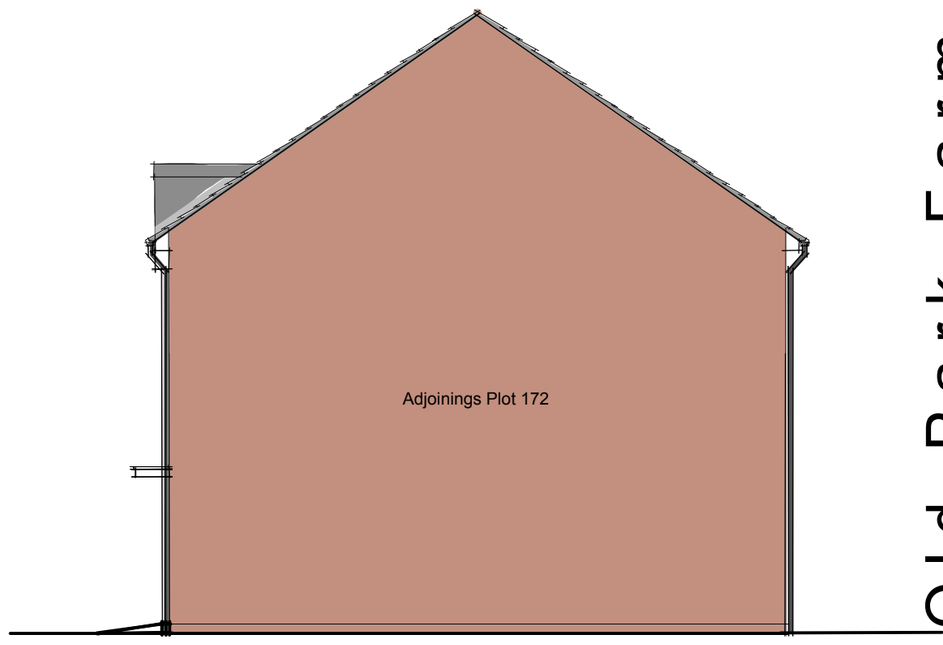

SIDE ELEVATION

Waterlooville.

Old Park Farm,

RPS

House Type 'D&E' Plots 168 &171

Dwg. No. JWB.3058-686-01 Rev - Drawn. AJC/CHx Date. 20.07.10 Scale 1:100

Taylor Wimpey

10053

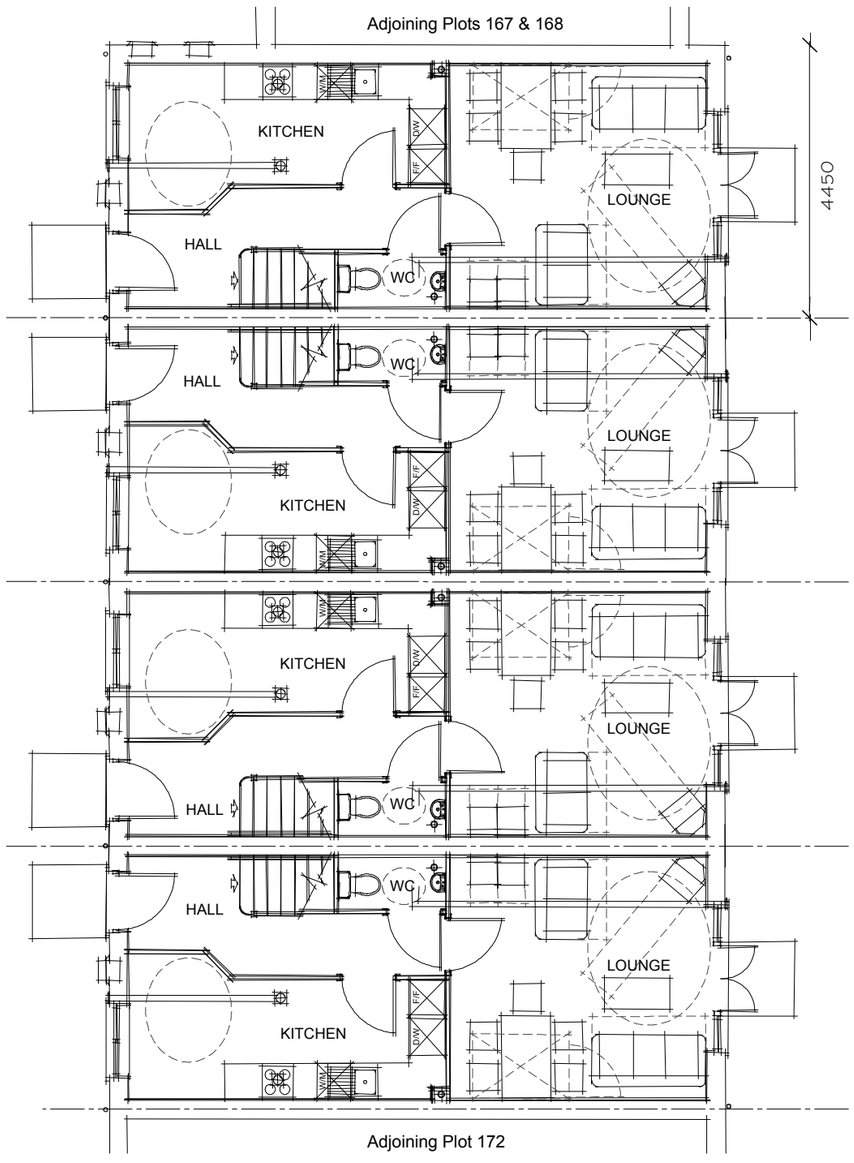

GROUND FLOOR PLAN

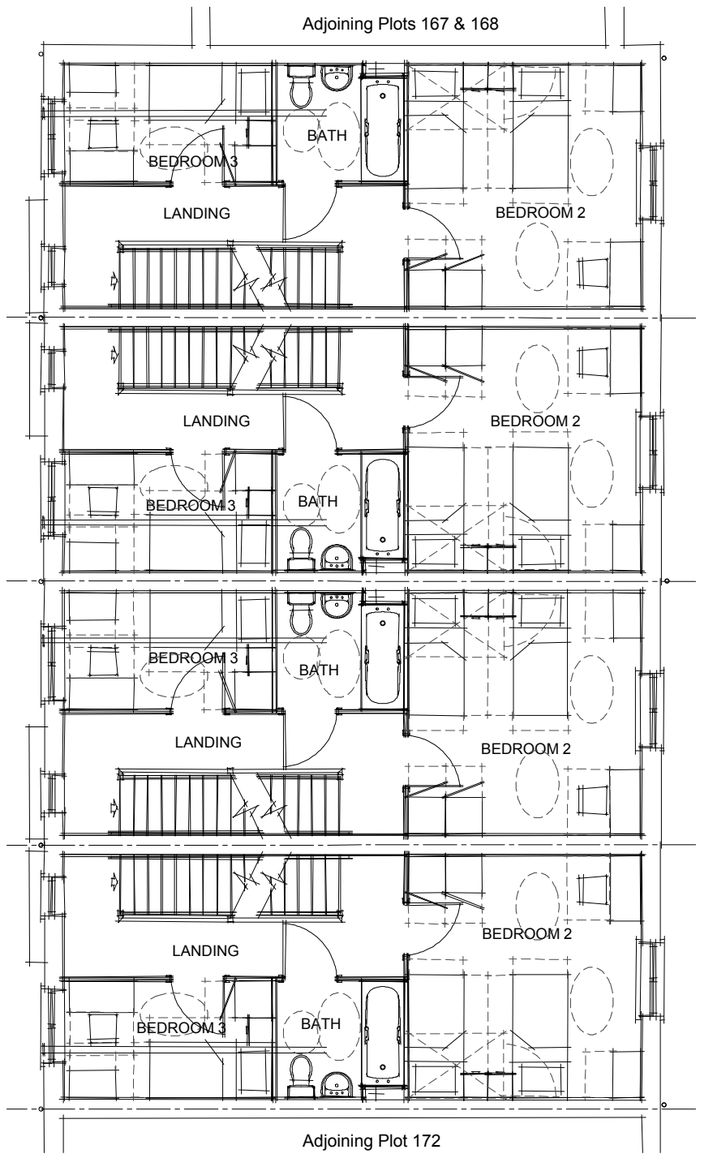

FIRST FLOOR PLAN

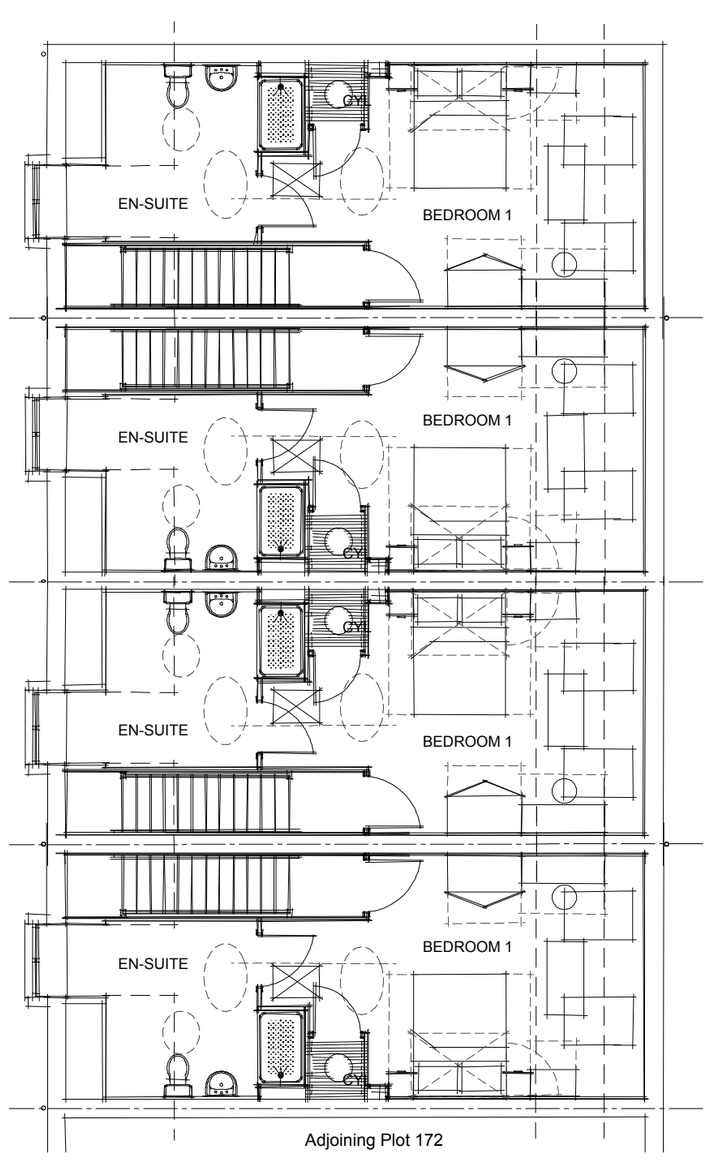

SECOND FLOOR PLAN

Old Park Farm, Waterlooville.

RPS

House Type 'D&E' Plots 168 &171

Dwg. No. JWB.3058-686-03 Rev - Drawn. AJC/CHx Date. 20.07.10 Scale 1:100

Taylor Wimpey



FRONT ELEVATION

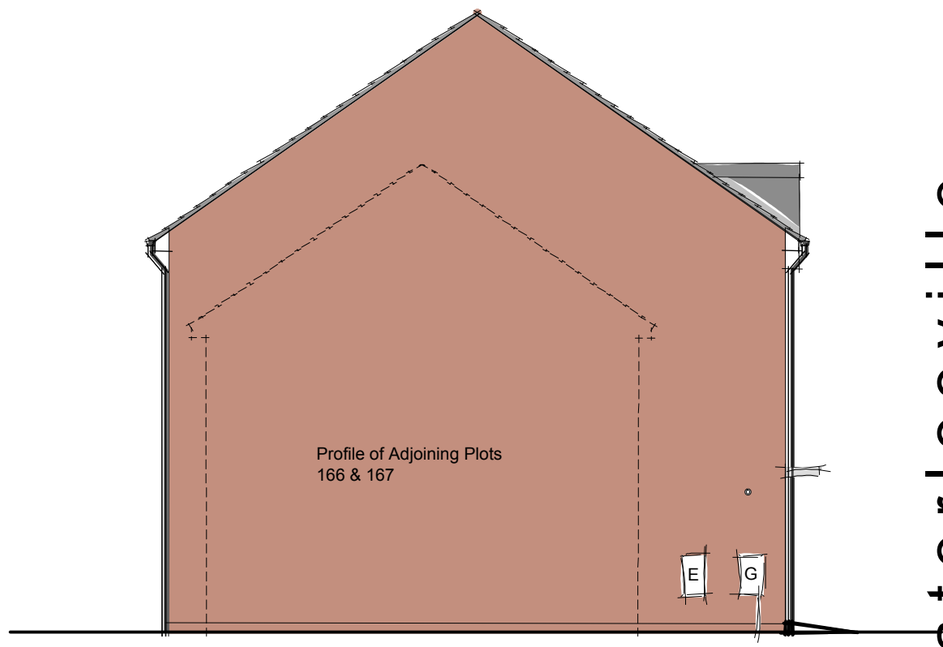

SIDE ELEVATION



REAR ELEVATION

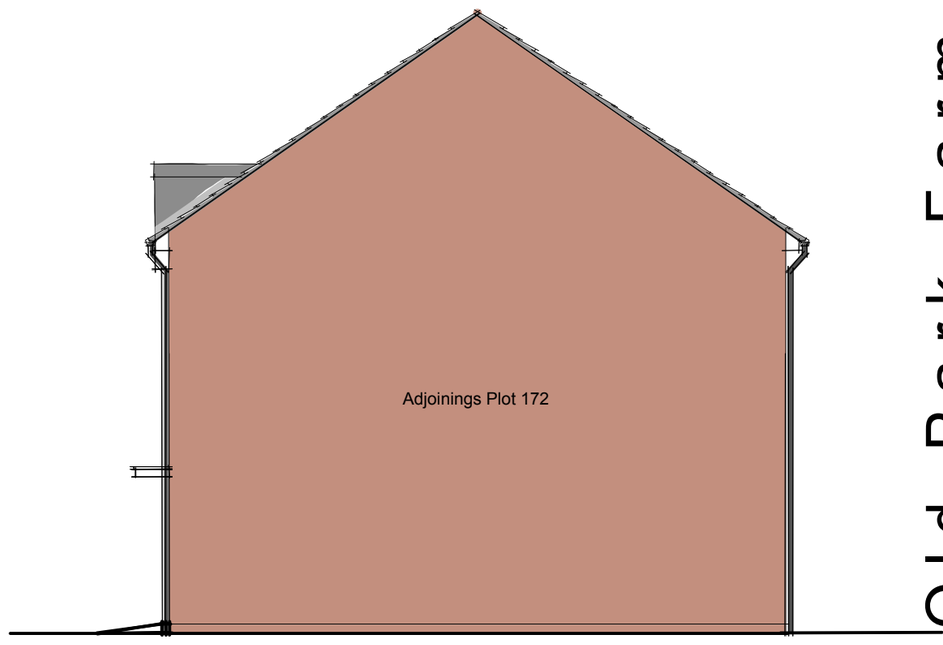

SIDE ELEVATION

Waterlooville.

Old Park Farm,

RPS

House Type 'D&E' Plots 168 &171

Dwg. No. JWB.3058-686-01 Rev - Drawn. AJC/CHx Date. 20.07.10 Scale 1:100

Taylor Wimpey

10053

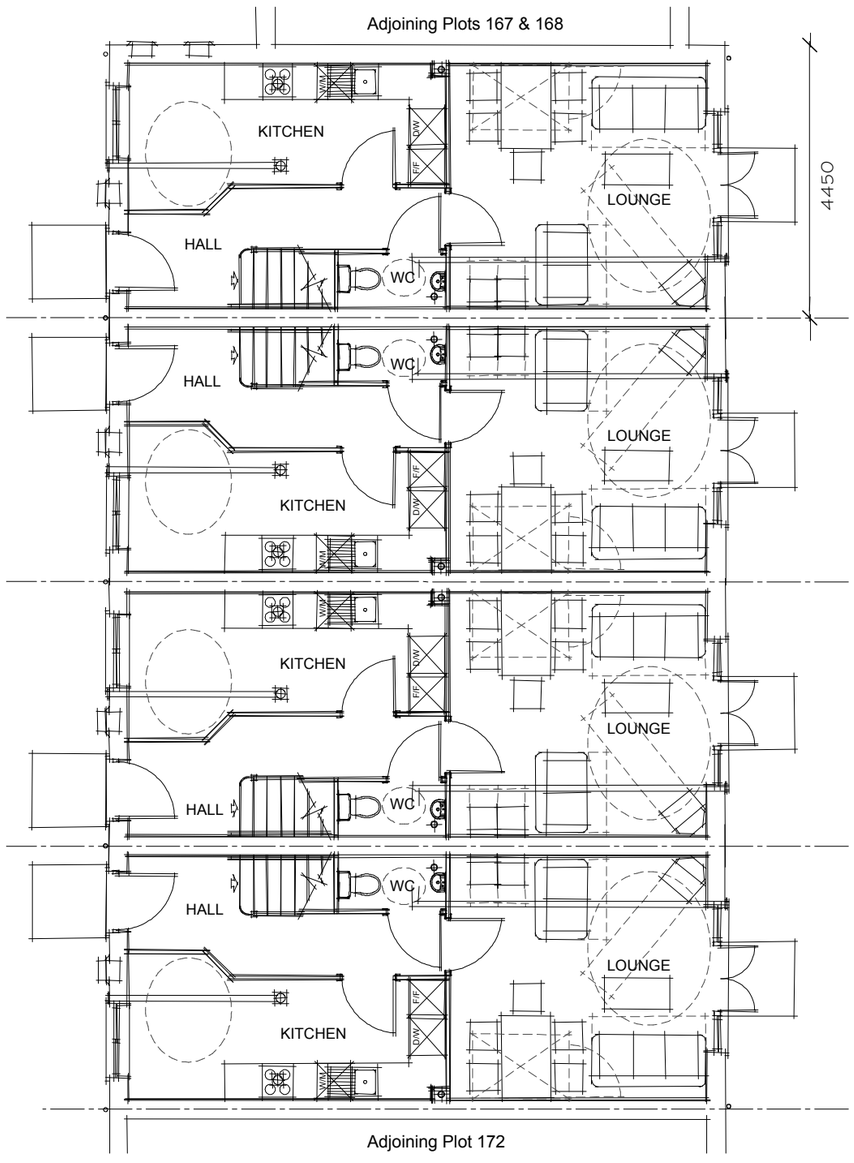

GROUND FLOOR PLAN

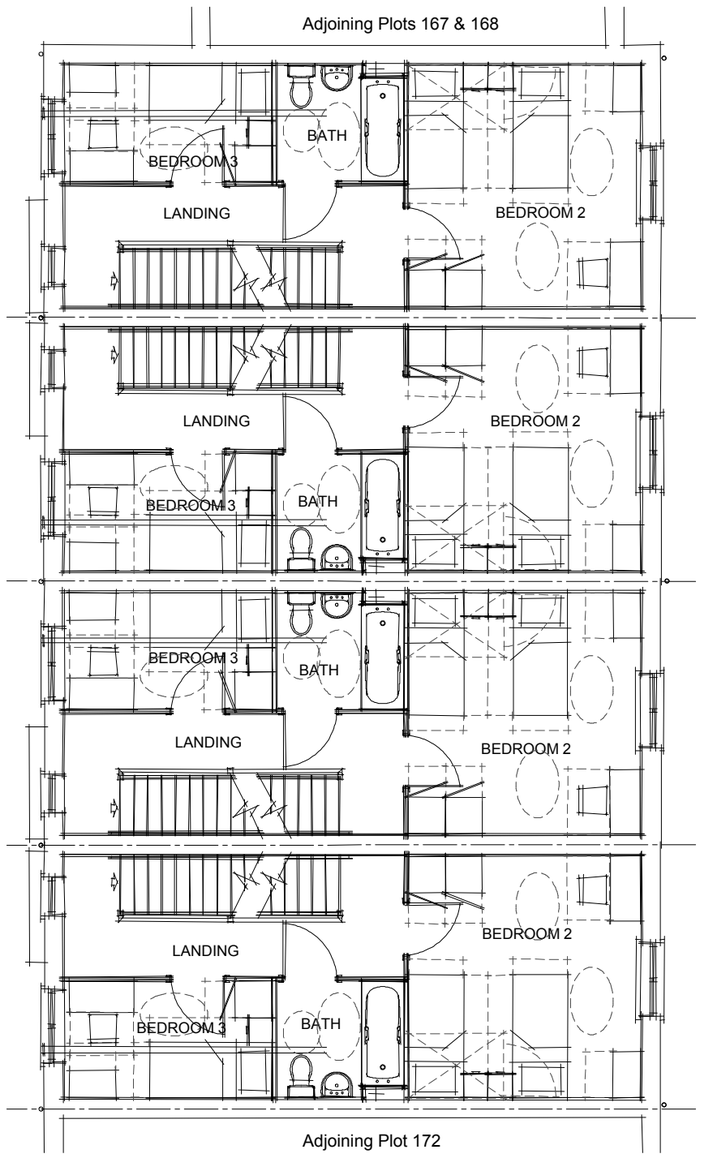

FIRST FLOOR PLAN

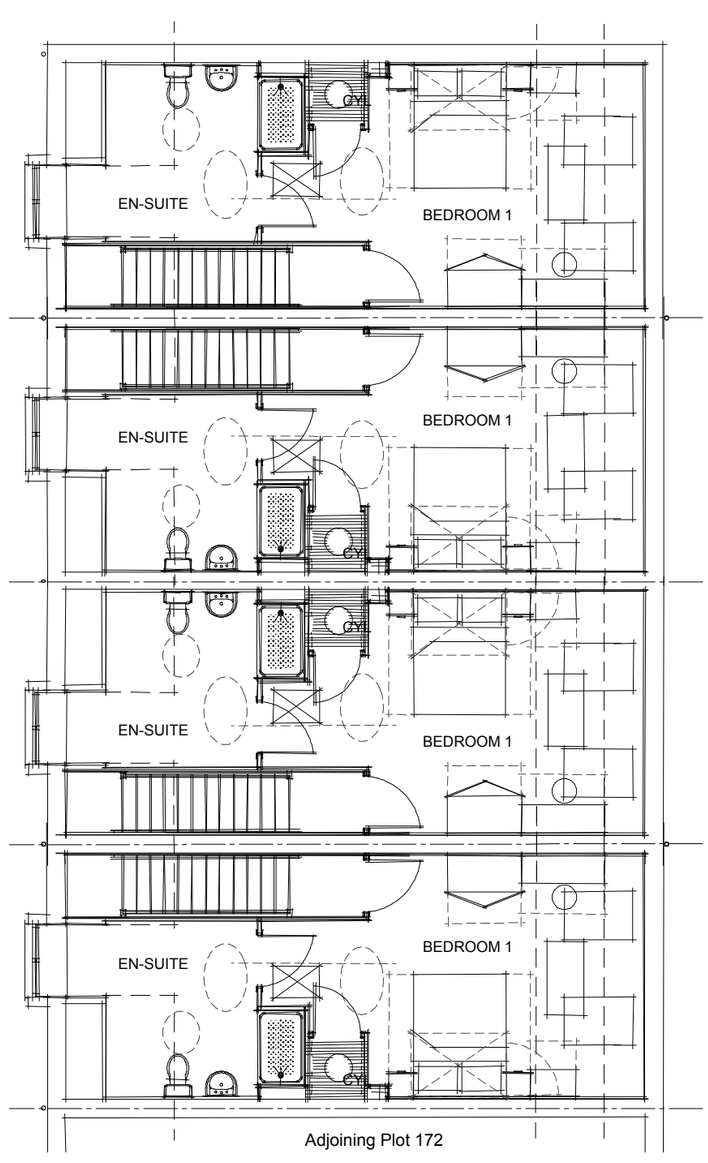

SECOND FLOOR PLAN

Old Park Farm, Waterlooville.

RPS

House Type 'D&E' Plots 168 &171

Dwg. No. JWB.3058-686-03 Rev - Drawn. AJC/CHx Date. 20.07.10 Scale 1:100

Taylor Wimpey

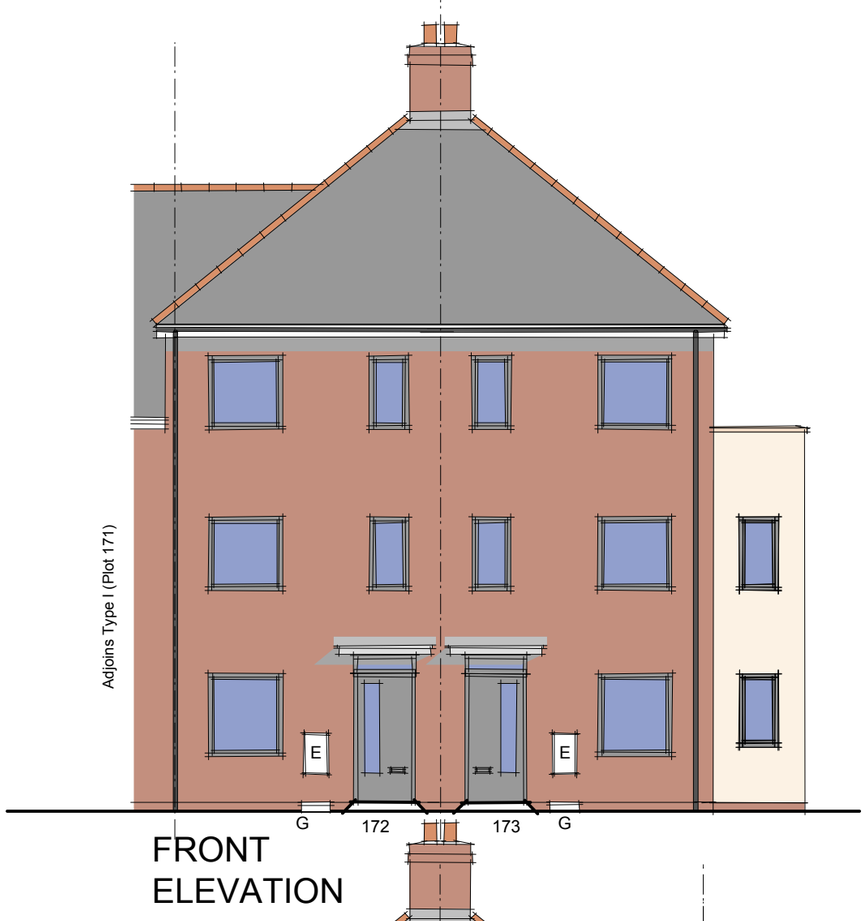

FRONT ELEVATION

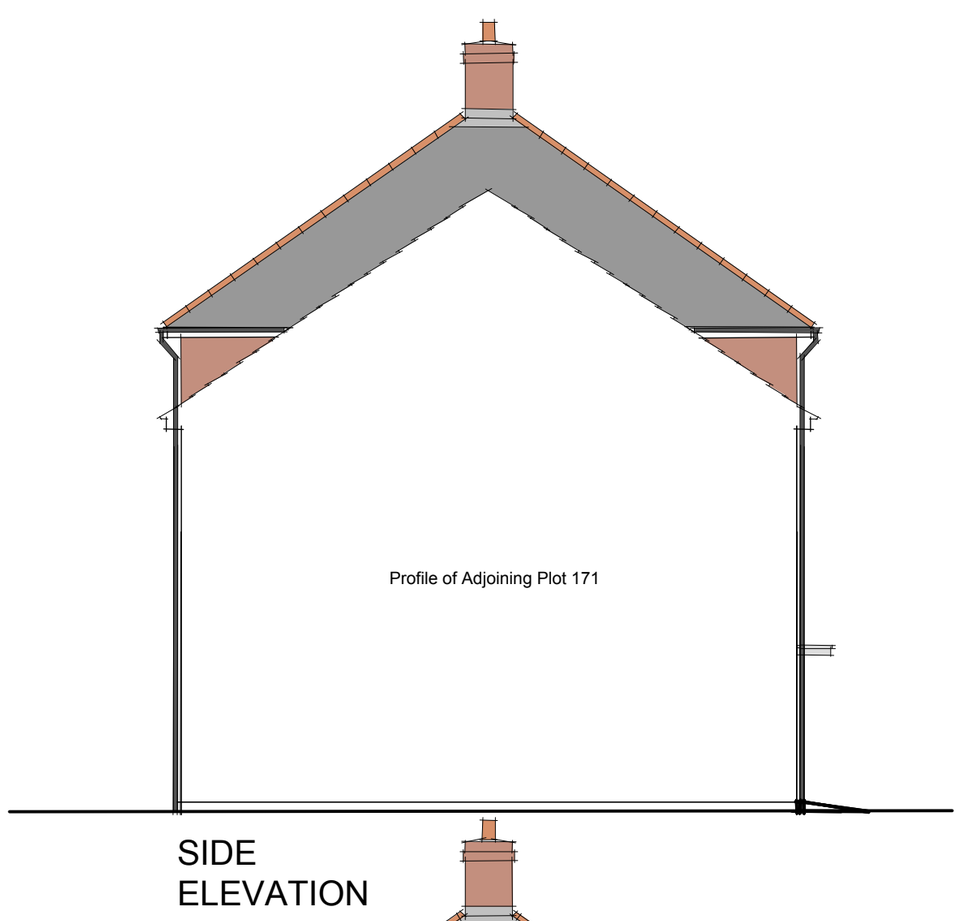

SIDE ELEVATION

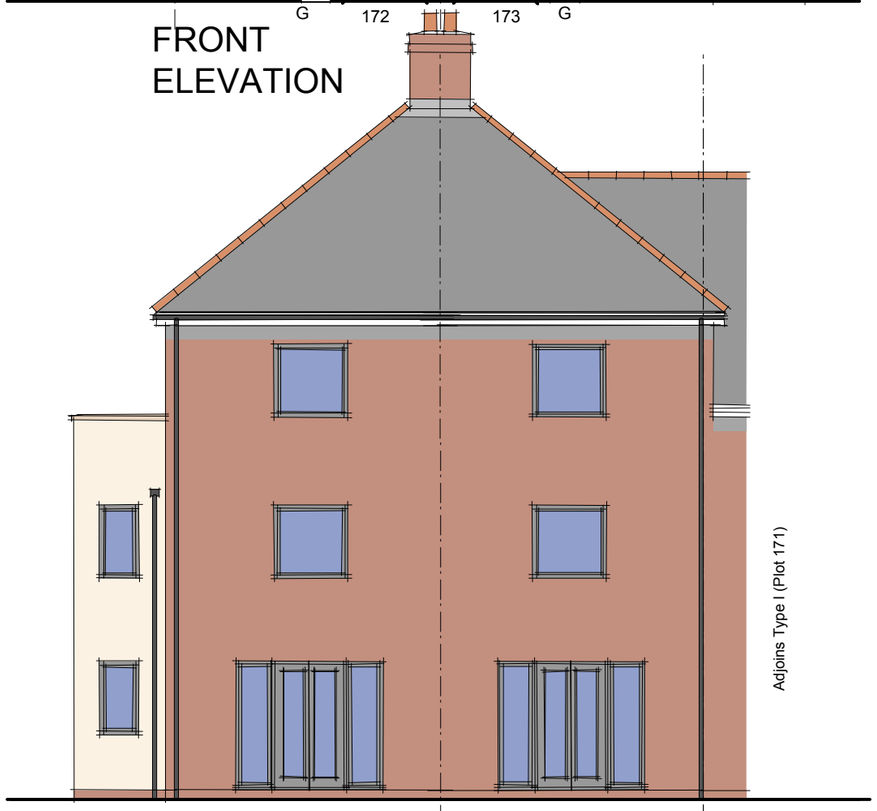

REAR ELEVATION

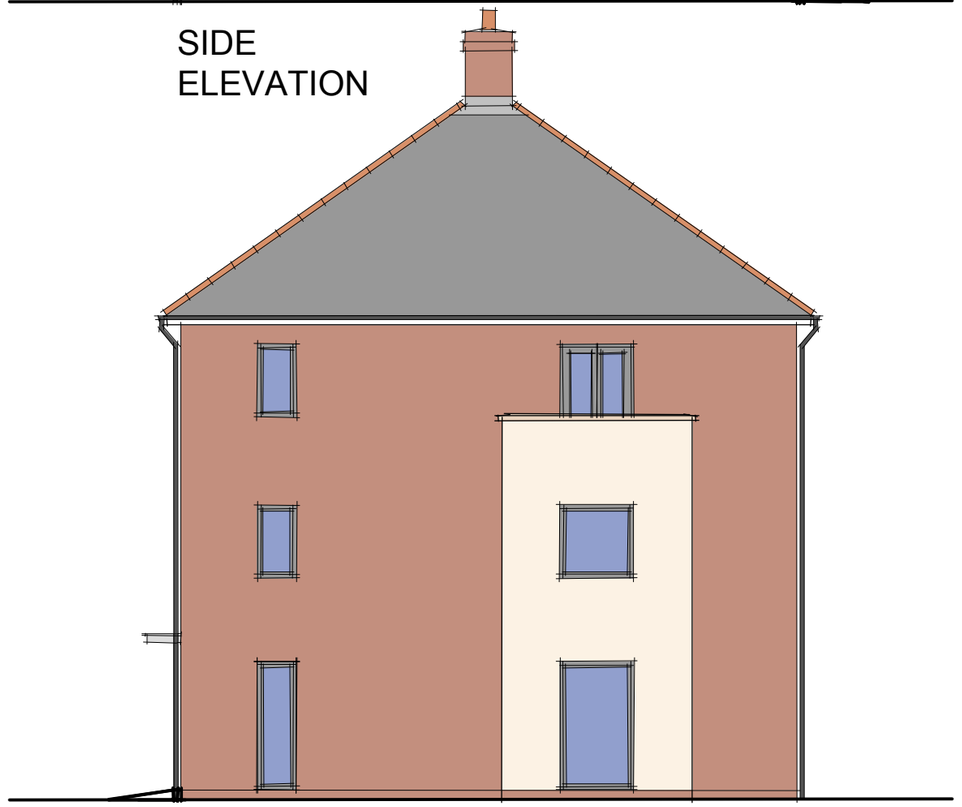

SIDE ELEVATION

Old Park Farm, Waterlooville.

RPS

Taylor Wimpey

House Type 'J(ii)' Plots 172 & 173

Dwg. No. JWB.3058-687-01 Rev - Drawn. AJC/CHx Date. 02.08.10 Scale 1:100

Old Park Farm, Waterlooville.

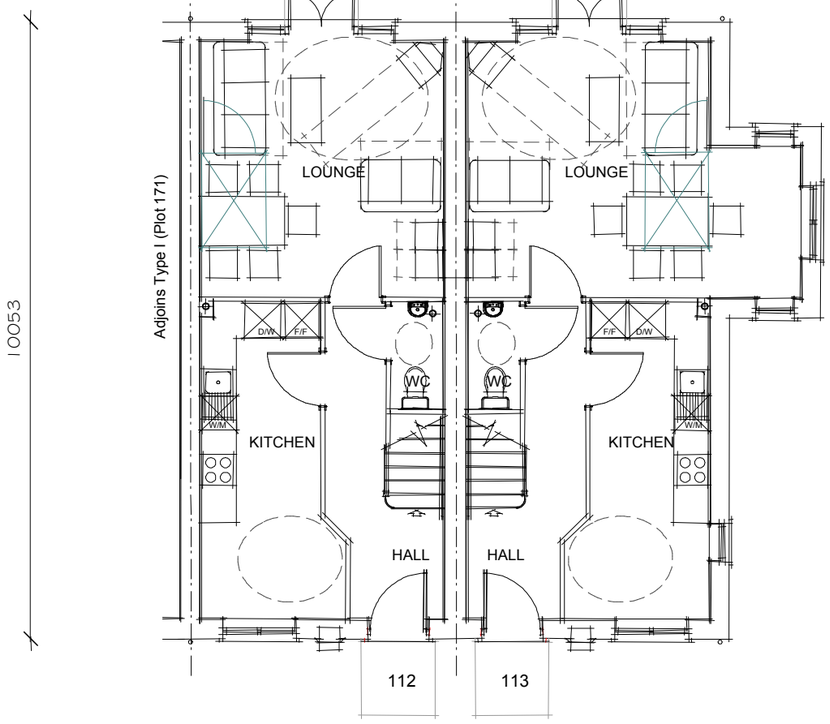

GROUND FLOOR PLAN

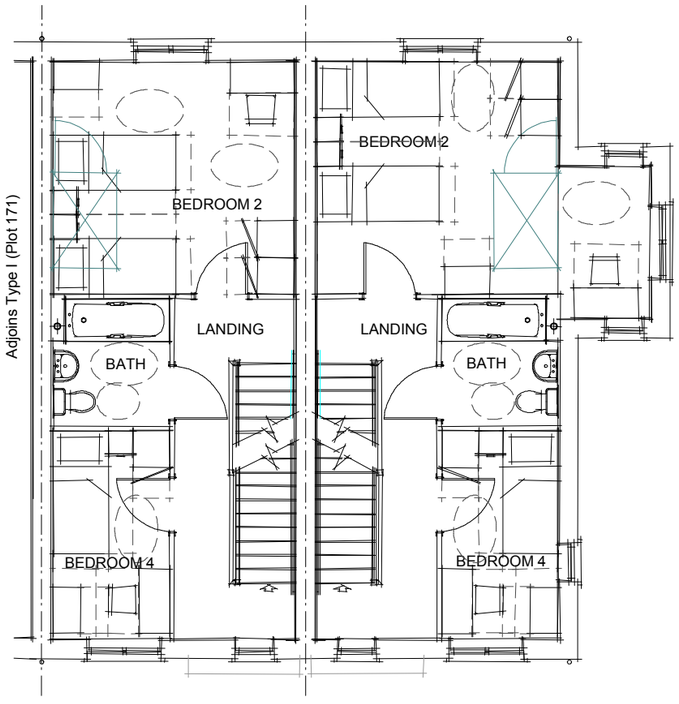

FIRST FLOOR PLAN

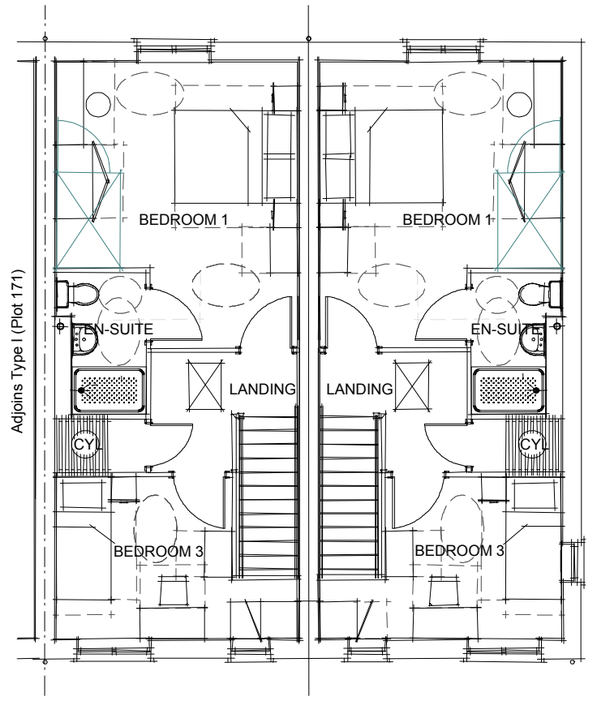

SECOND FLOOR PLAN

RPS

House Type 'J(ii)' Plots 172 & 173

Dwg. No. JWB.3058-687-02 Rev - Drawn. AJC/CHx Date. 02.08.10 Scale 1:100

Taylor Wimpey



FRONT ELEVATION

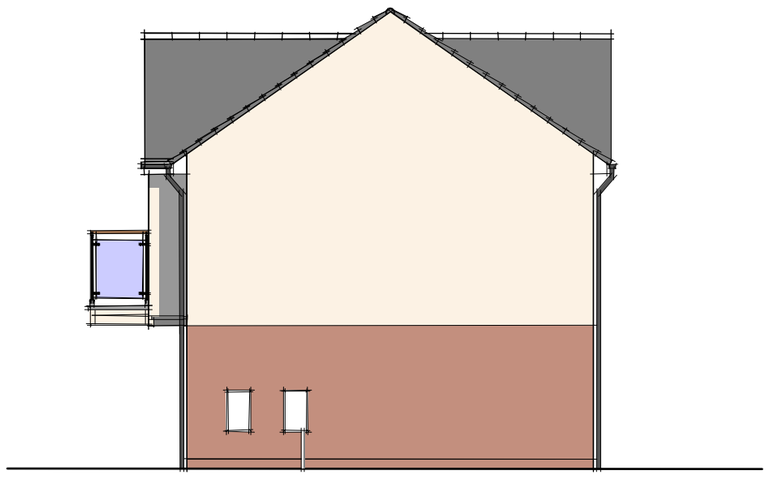

SIDE ELEVATION

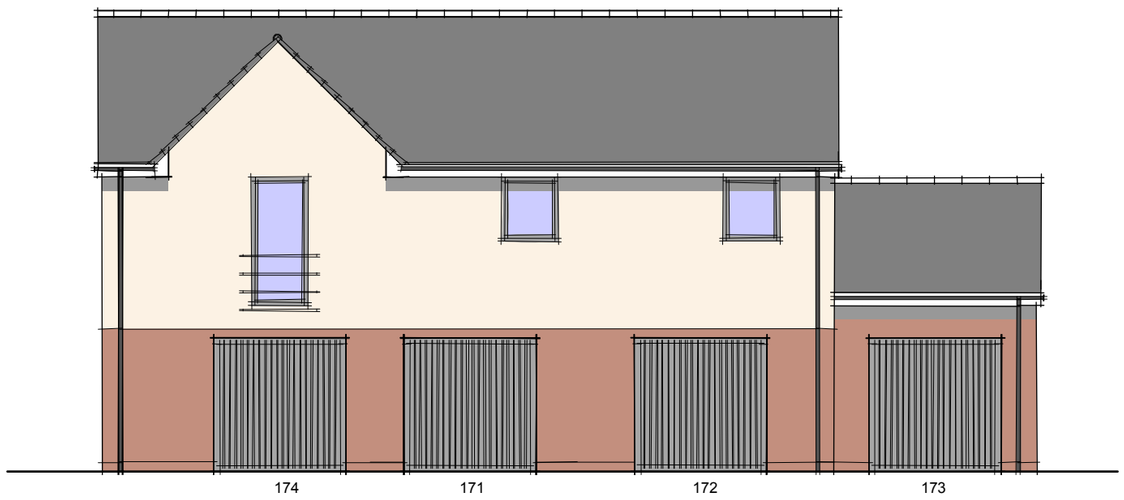

REAR ELEVATION

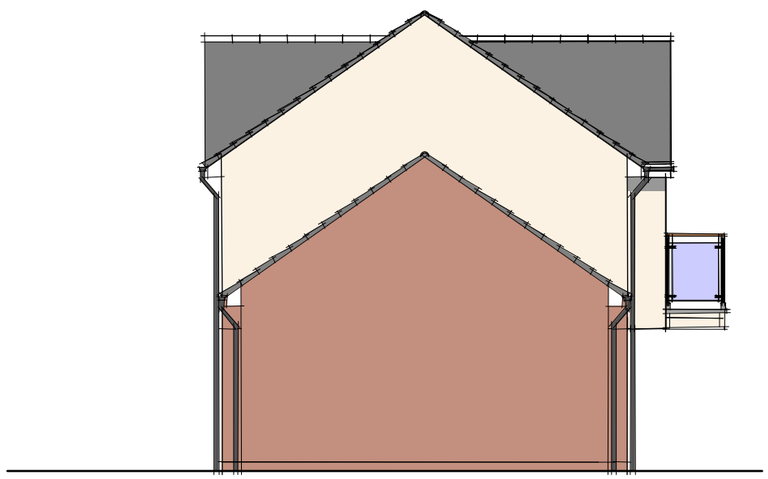

SIDE ELEVATION

Old Park Farm, Waterlooville.

RPS

House Type 'C' Plot 174

Dwg. No. JWB.3058-688-01 Rev - Drawn. AJC/CHx Date. 03.08.10 Scale 1:100

Taylor Wimpey

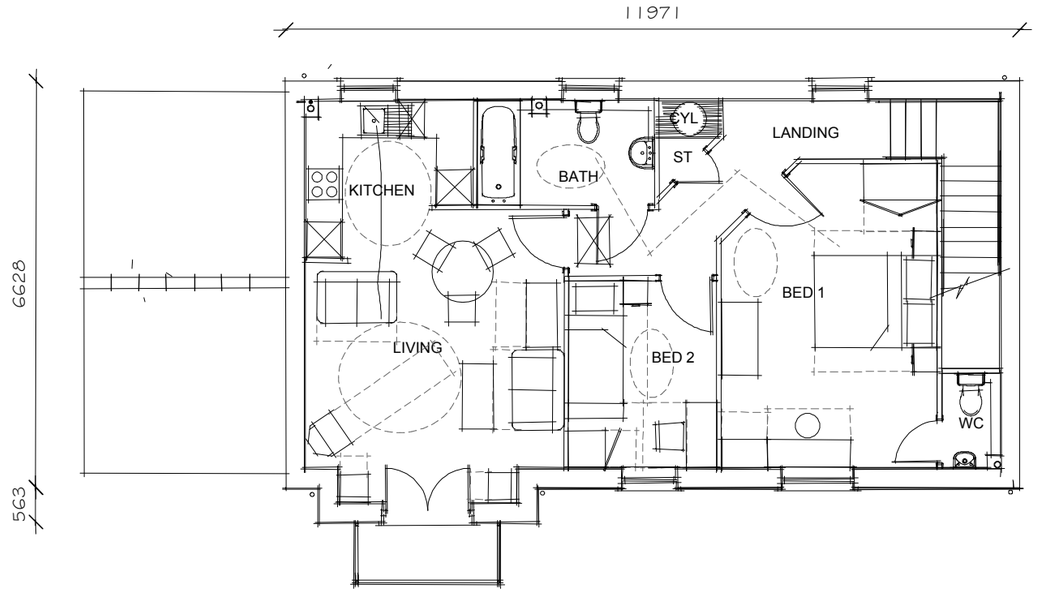

FIRST FLOOR PLAN

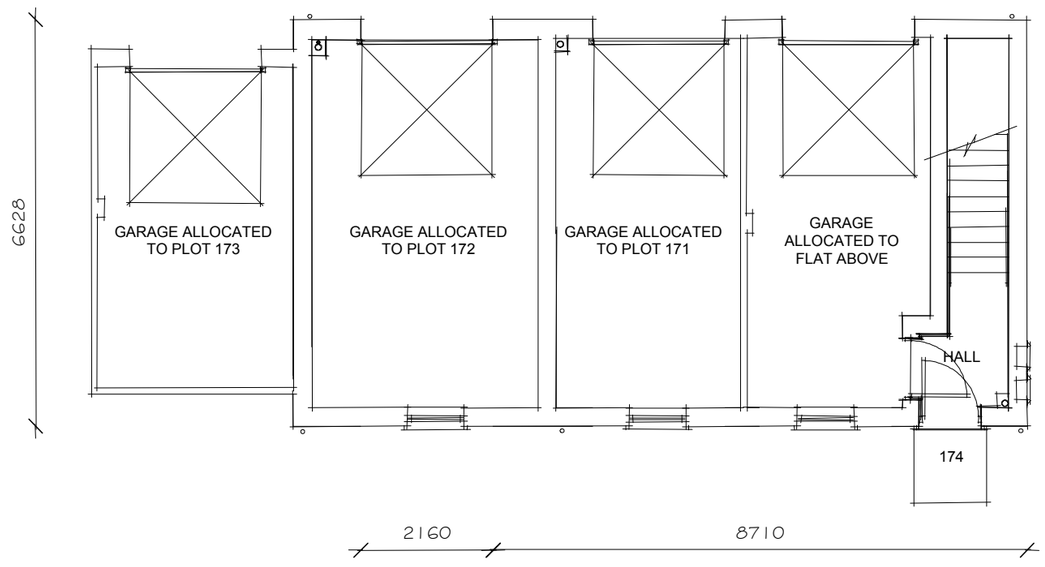

GROUND FLOOR PLAN

House Type 'C' Plot 174

Dwg. No. JWB.3058-688-02 Rev - Drawn. AJC/CHx Date. 03.08.10 Scale 1:100

Old Park Farm, Waterlooville.

RPS

Taylor Wimpey

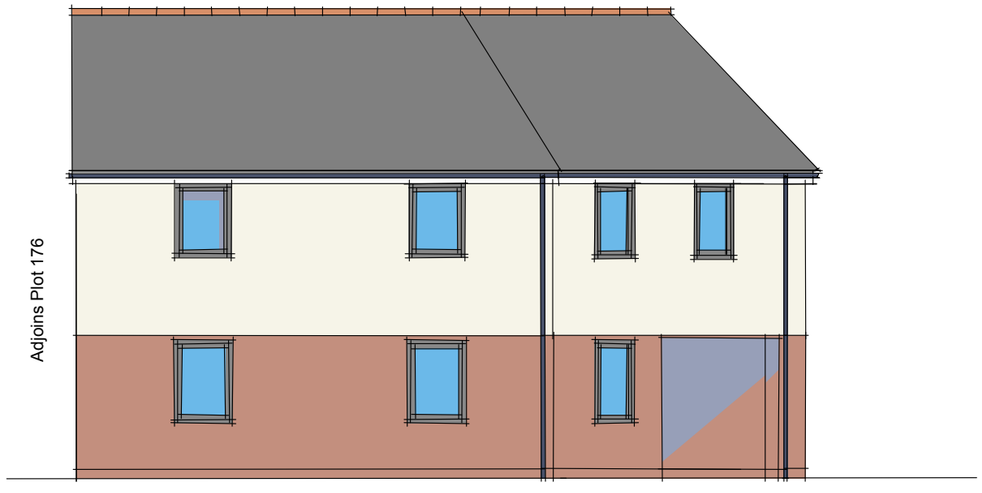

FRONT ELEVATION

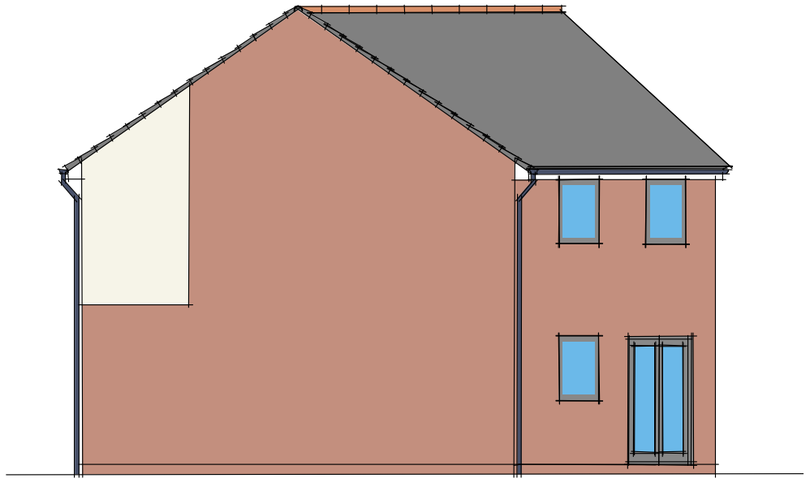

SIDE ELEVATION



INNER REAR ELEVATION

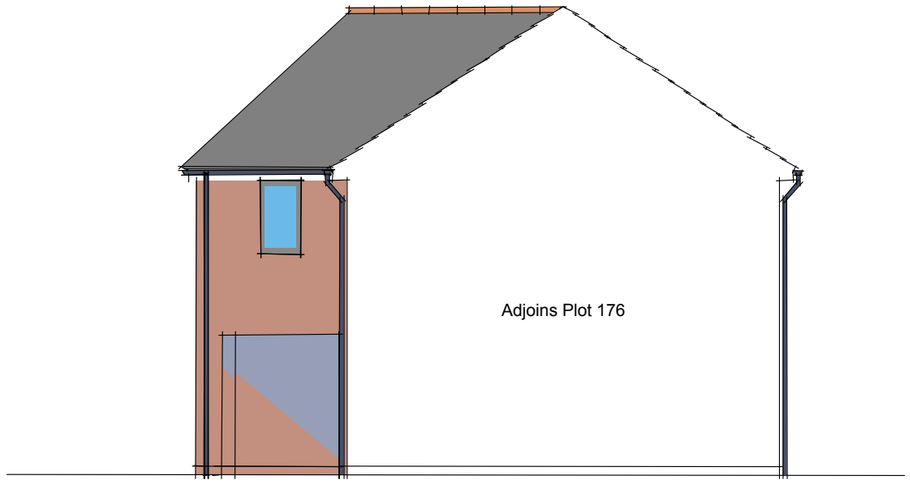

Old Park Farm, Waterlooville.

RPS

House Type 'V' (Plot 175)

Dwg. No. JWB.3058-689-01 Rev - Drawn. AJC/CHx Date. 25.08.10 Scale 1:100

Taylor Wimpey

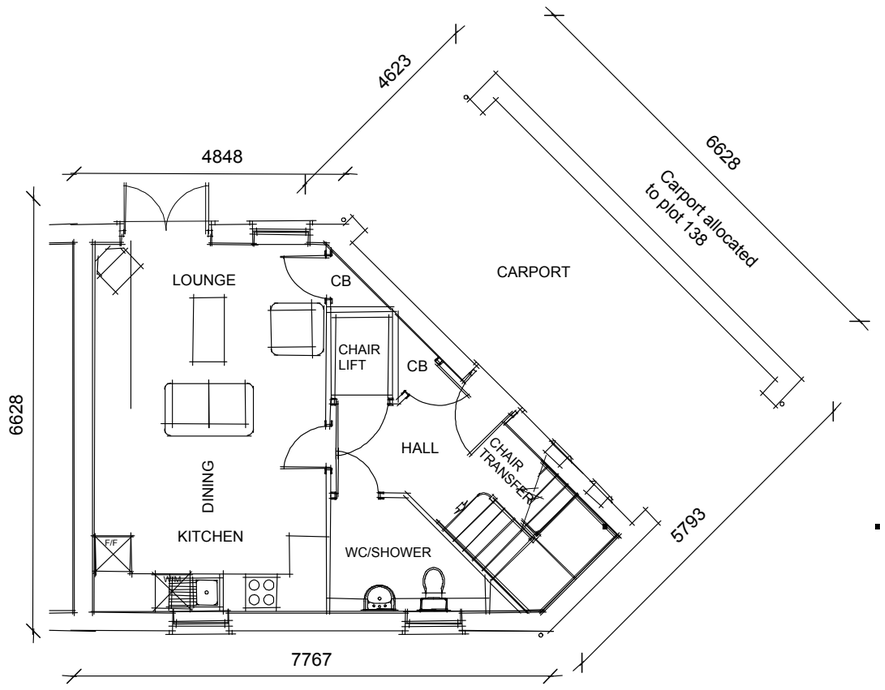

GROUND FLOOR PLAN

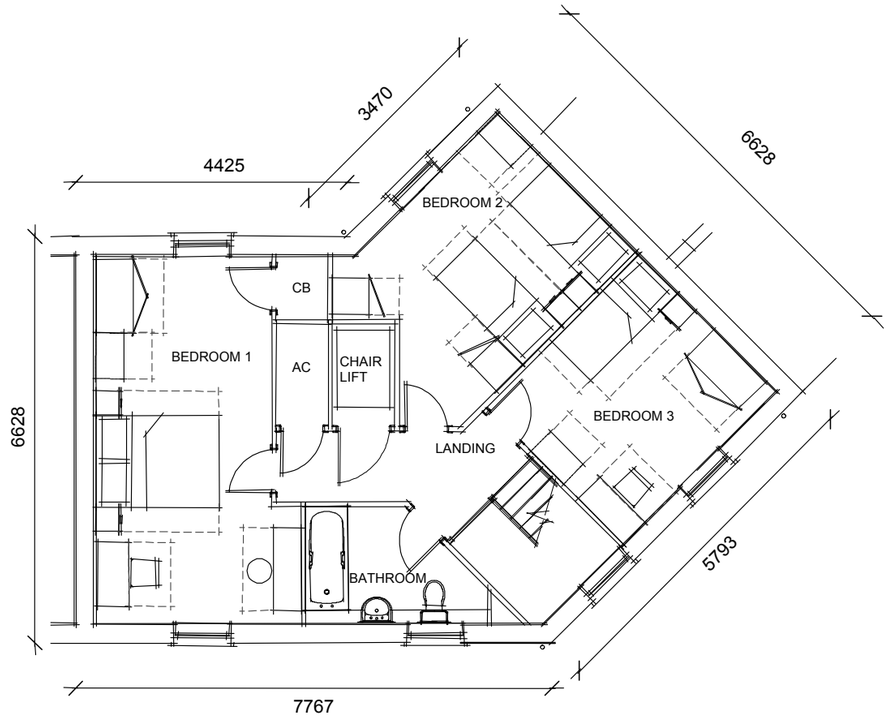

FIRST FLOOR PLAN

Old Park Farm, Waterlooville.

House Type 'V' (Plot 175)

Dwg. No. JWB.3058-689-02 Rev - Drawn. AJC/CHx Date. 25.08.10 Scale 1:100

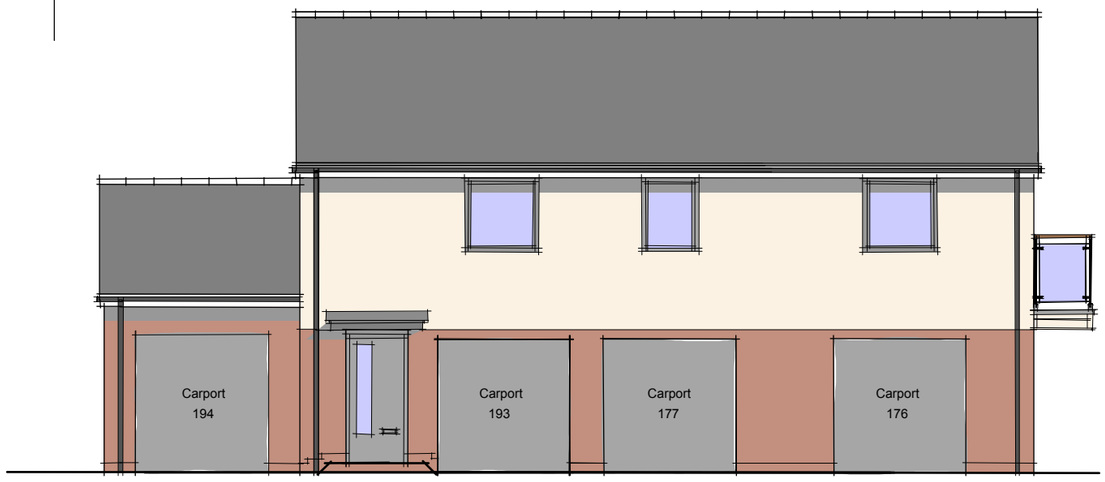

FRONT ELEVATION

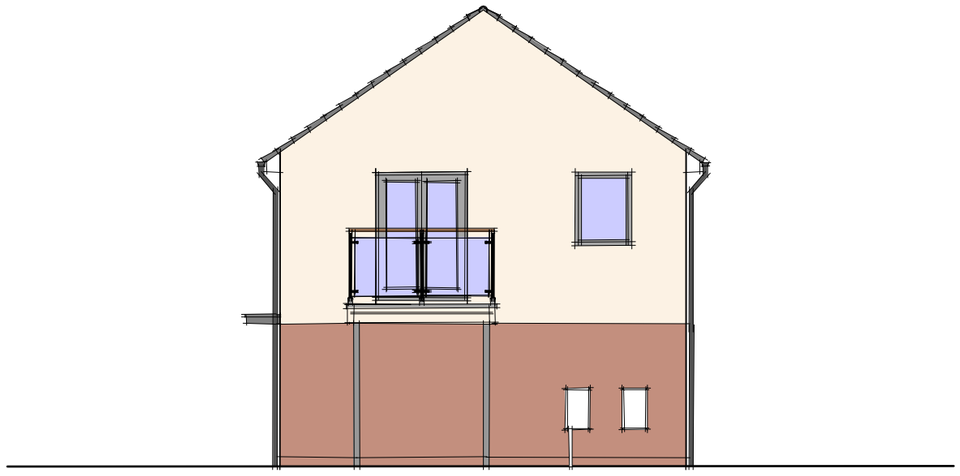

SIDE ELEVATION

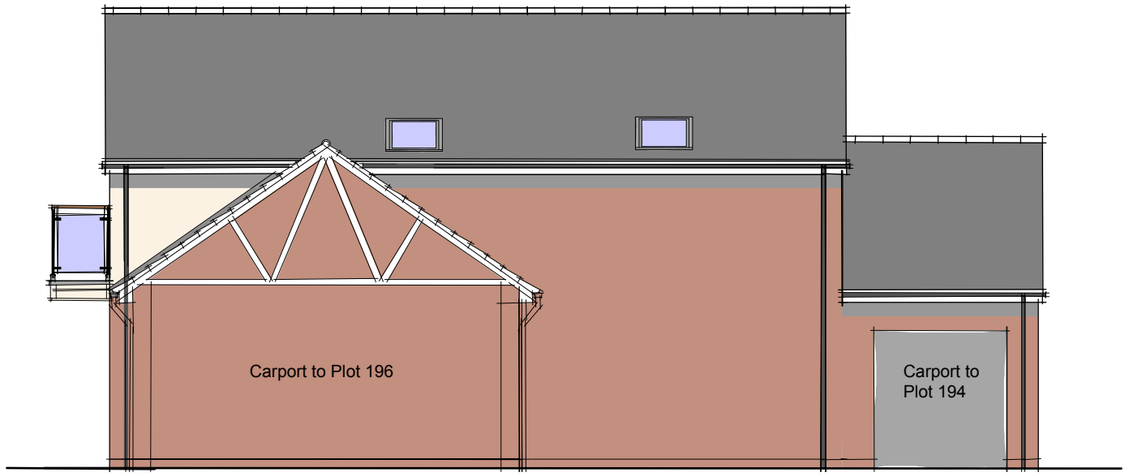

REAR ELEVATION

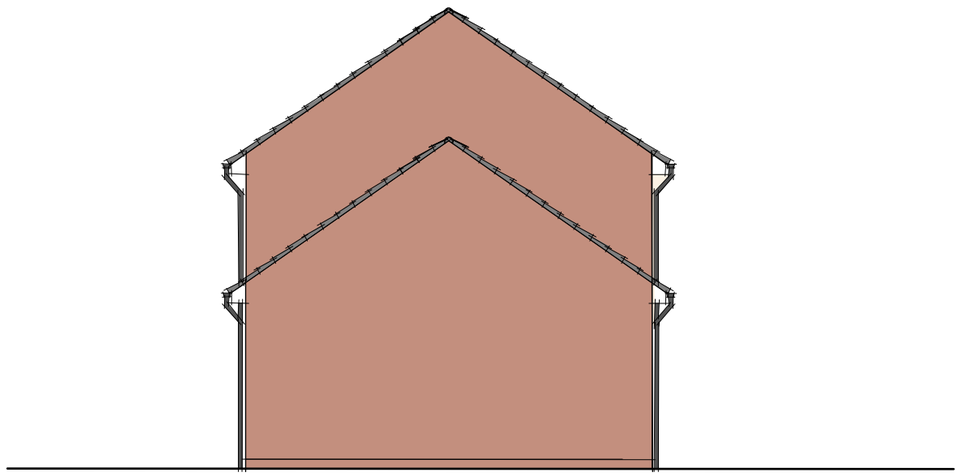

SIDE ELEVATION

Old Park Farm, Waterlooville.

RPS

House Type 'C' Plot 193

Dwg. No. JWB.3058-690-01 Rev - Drawn. AJC/CHx Date. 13.07.10 Scale 1:100

Taylor Wimpey

Adjoining Plot 196 &
194 Carports

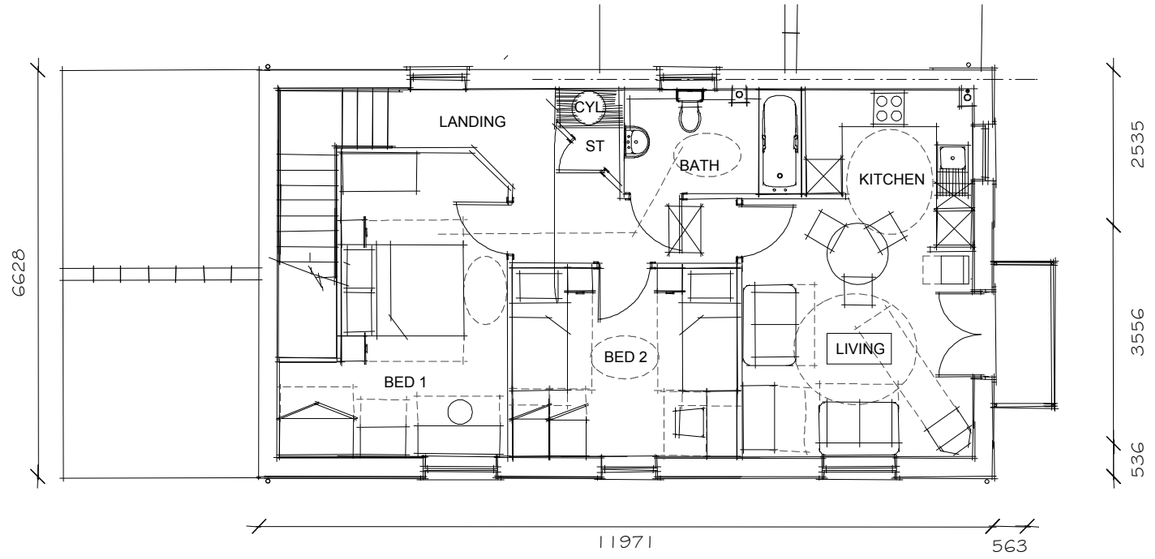

FIRST FLOOR PLAN

Adjoining Plot 196
Carport

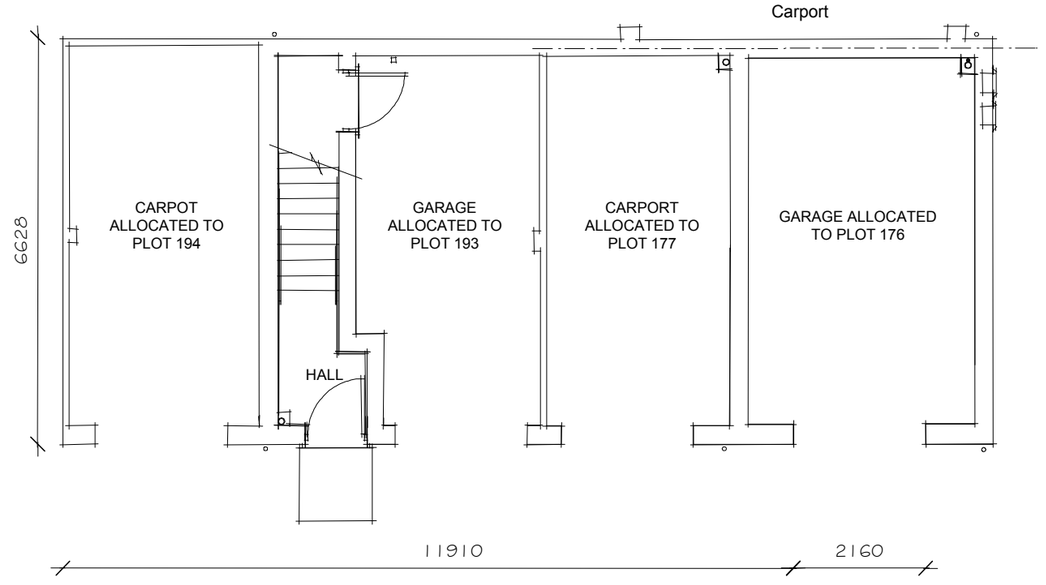

GROUND FLOOR PLAN

House Type 'C' Plot 193

Dwg. No. JWB.3058-690-02 Rev - Drawn. AJC/CHx Date. 13.07.10 Scale 1:100

RPS

Taylor Wimpey

Old Park Farm, Waterlooville.



FRONT ELEVATION

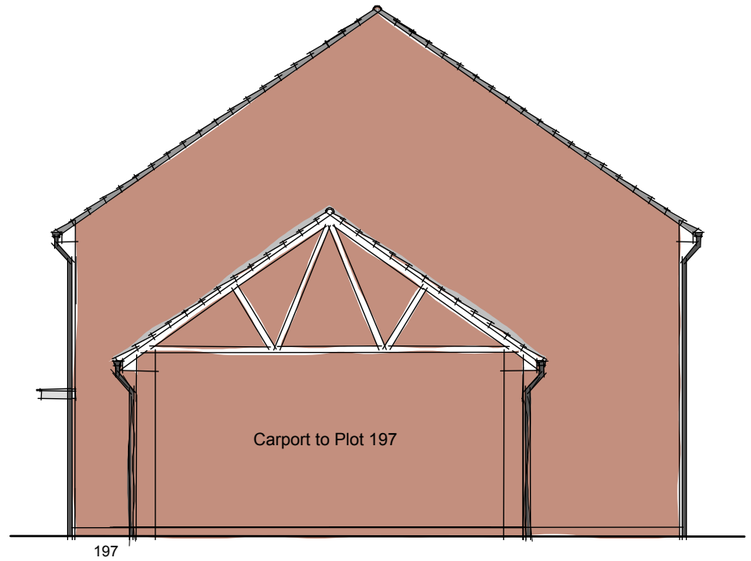

SIDE ELEVATION



REAR ELEVATION

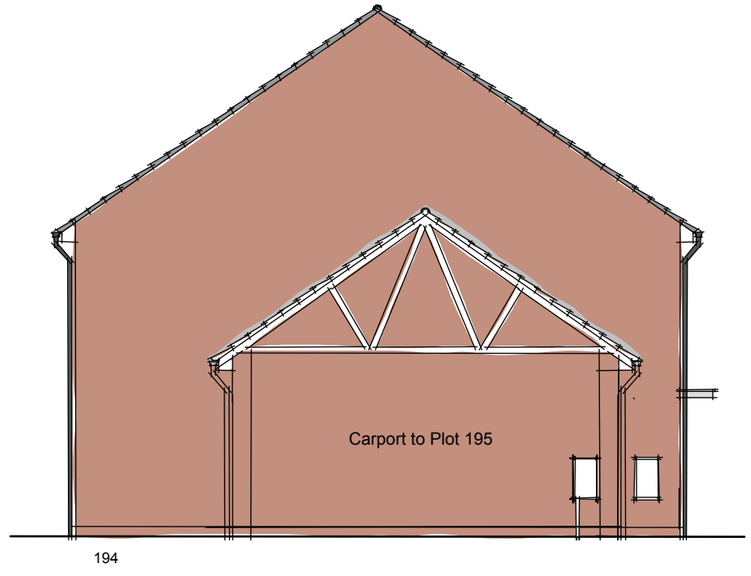

SIDE ELEVATION

Old Park Farm, Waterlooville.

RPS

House Type 'H' Plots 194 - 196

Dwg. No. JWB.3058-691-01 Rev - Drawn. AJC/CHx Date. 13.07.10 Scale 1:100

Taylor Wimpey

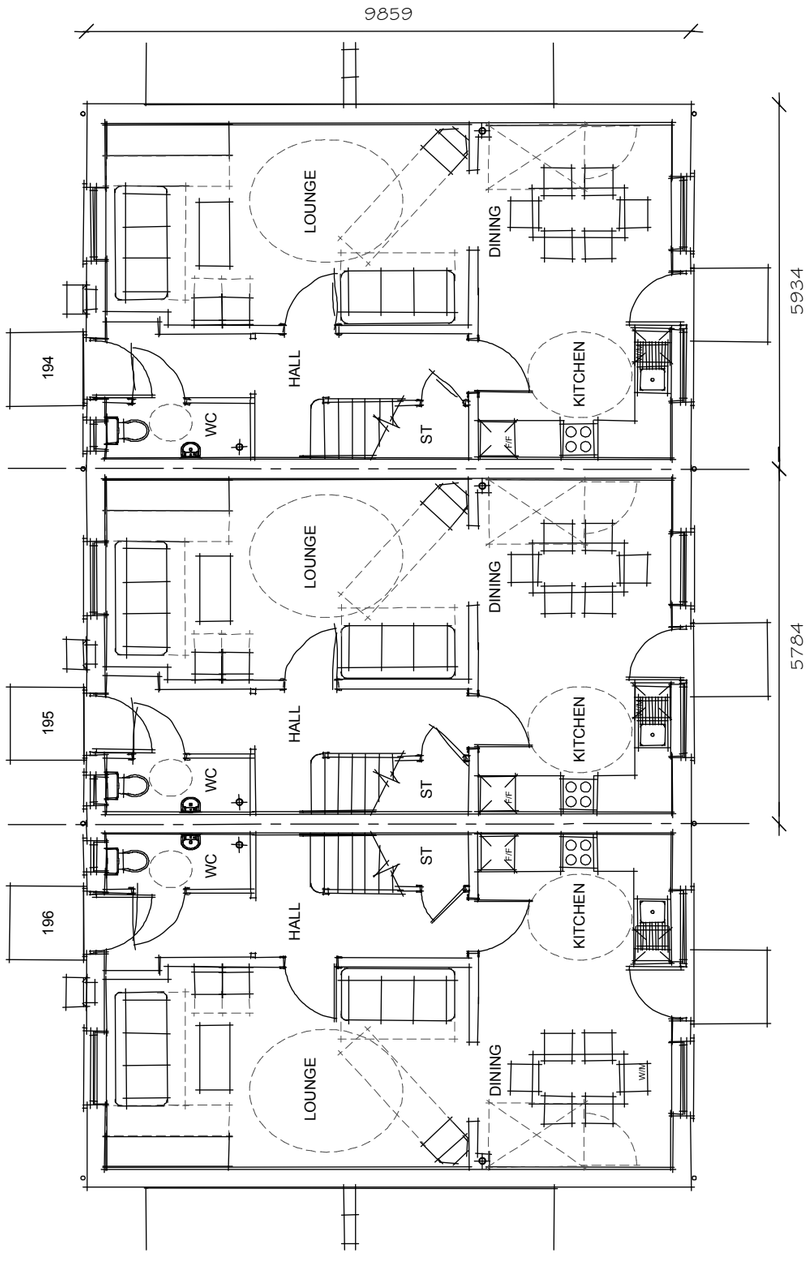

GROUND FLOOR PLAN

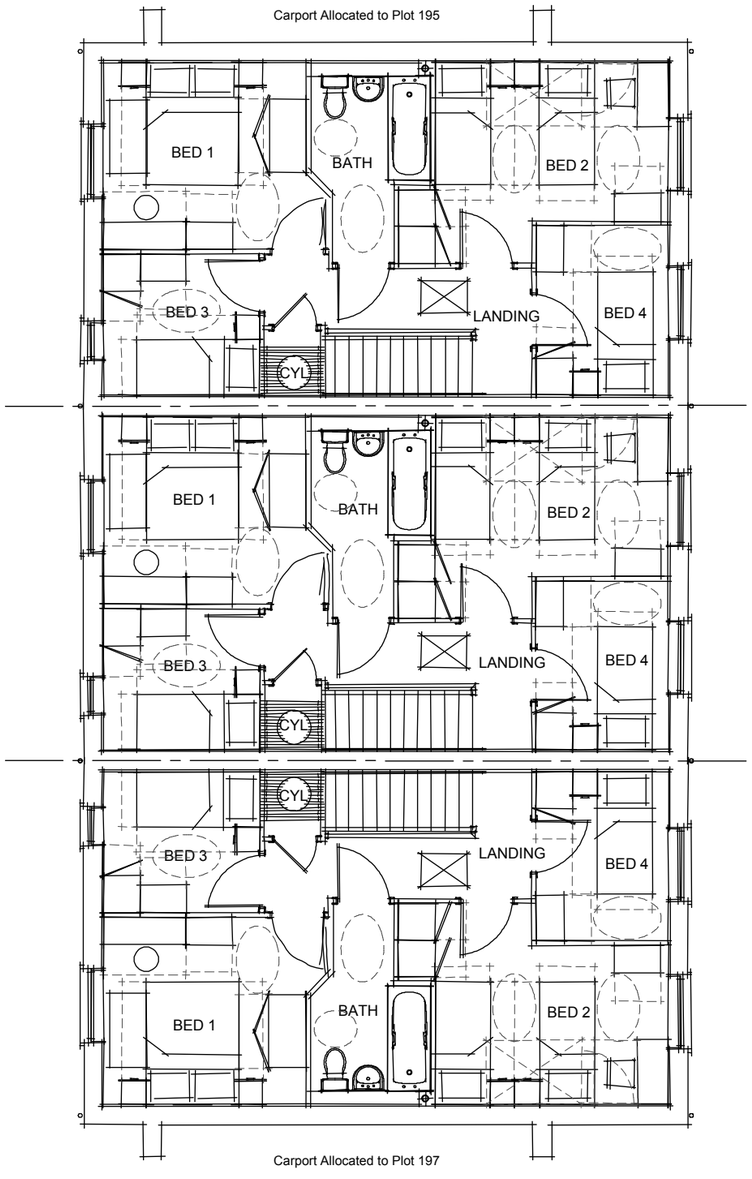

FIRST FLOOR PLAN

Old Park Farm, Waterlooville.

RPS

House Type 'H' Plot 194 - 196

Dwg. No. JWB.3058-691-02 Rev - Drawn. AJC/CHx Date. 13.07.10 Scale 1:100

Taylor Wimpey

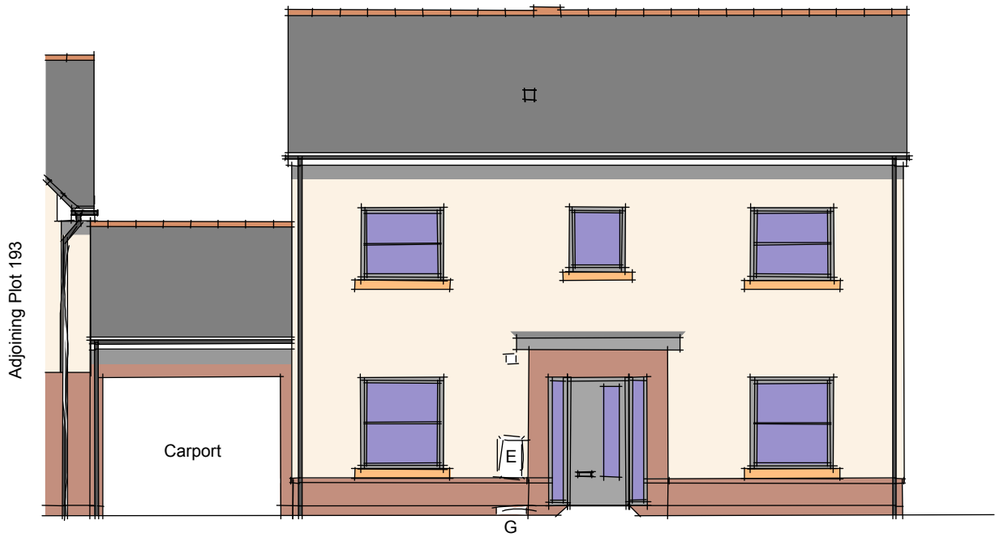

FRONT ELEVATION

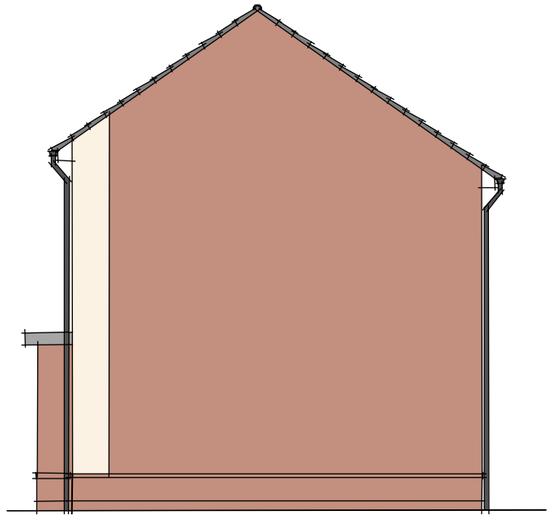

SIDE ELEVATION



REAR ELEVATION

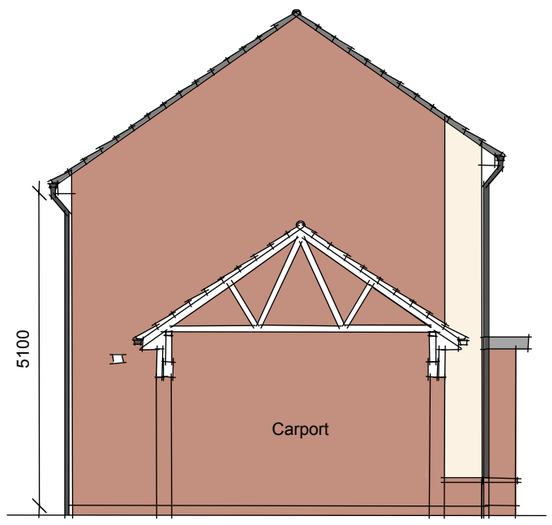

SIDE ELEVATION

Old Park Farm, Waterlooville.

RPS

House Type 'K' Plot 197

Dwg. No. JWB.3058-692-01 Rev - Drawn. AJC/CHx Date. 13.07.10 Scale 1:100

Taylor Wimpey

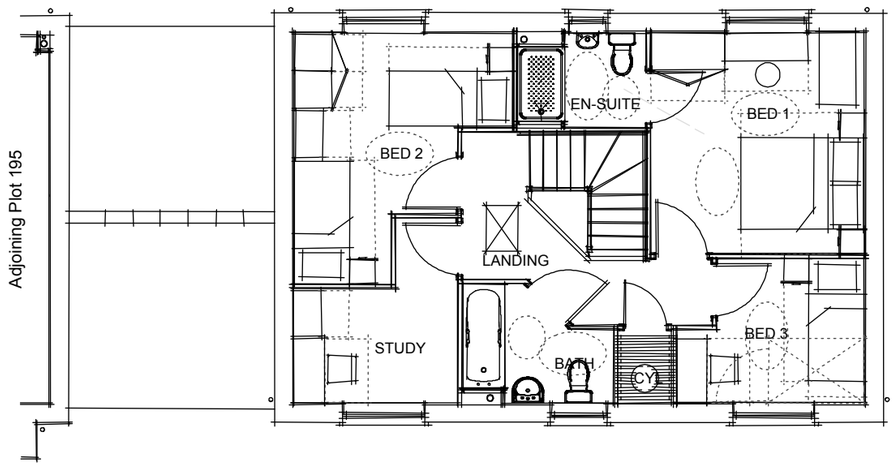

FIRST FLOOR

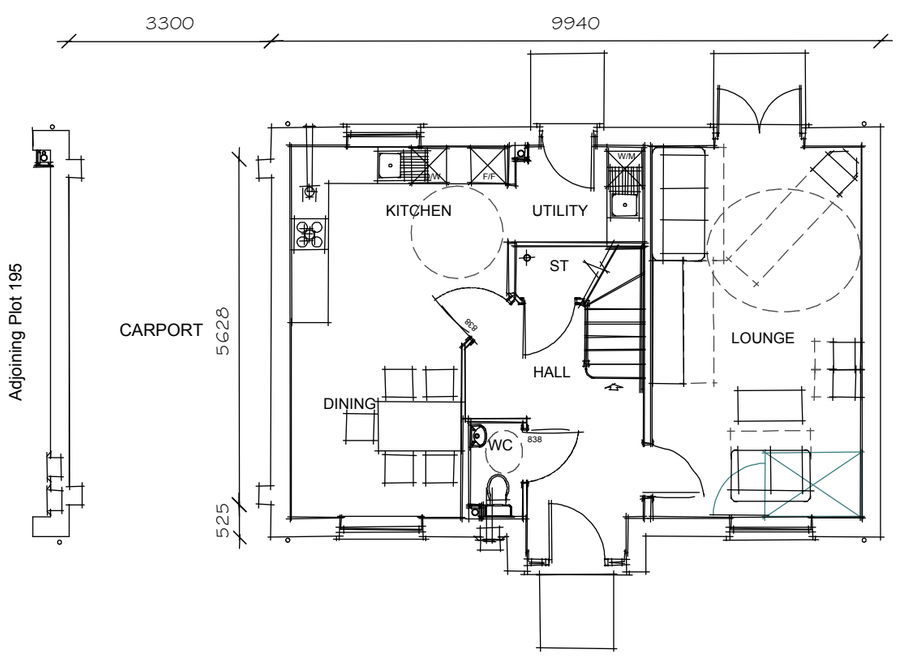

GROUND FLOOR

House Type 'K' Plot 197

Dwg. No. JWB.3058-692-01 Rev - Drawn. AJC/CHx Date. 13.07.10 Scale 1:100

RPS

Taylor Wimpey

Old Park Farm, Waterlooville.



FRONT ELEVATION



INNER REAR ELEVATION

Old Park Farm, Waterlooville.

RPS

House Type 'P' (Plot 223 & 224)

Dwg. No. JWB.3058-693-01 Rev * Drawn. AJC/CHx Date. 23.12.09 Scale 1:100

Taylor Wimpey

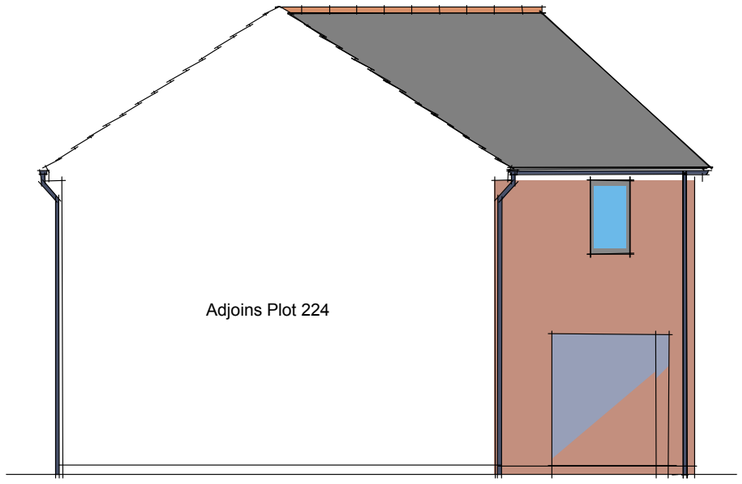

SIDE ELEVATION

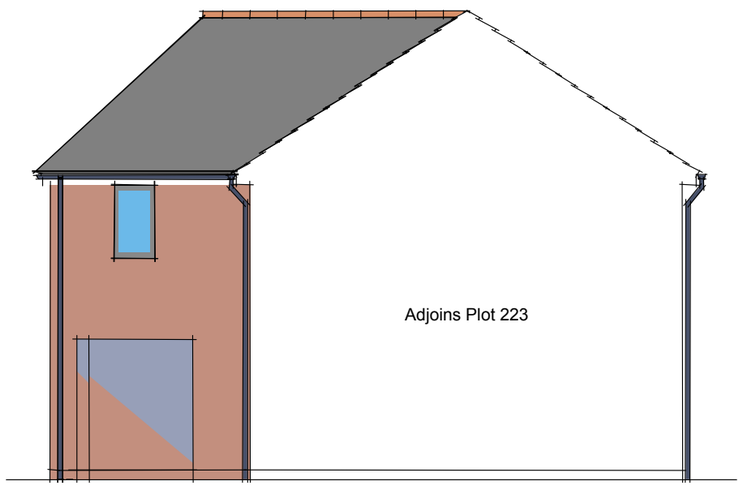

SIDE ELEVATION

Old Park Farm, Waterlooville.

RPS

House Type 'P' (Plot 223 & 224)

Dwg. No. JWB.3058-693-02 Rev * Drawn. AJC/CHx Date. 23.12.09 Scale 1:100

Taylor Wimpey

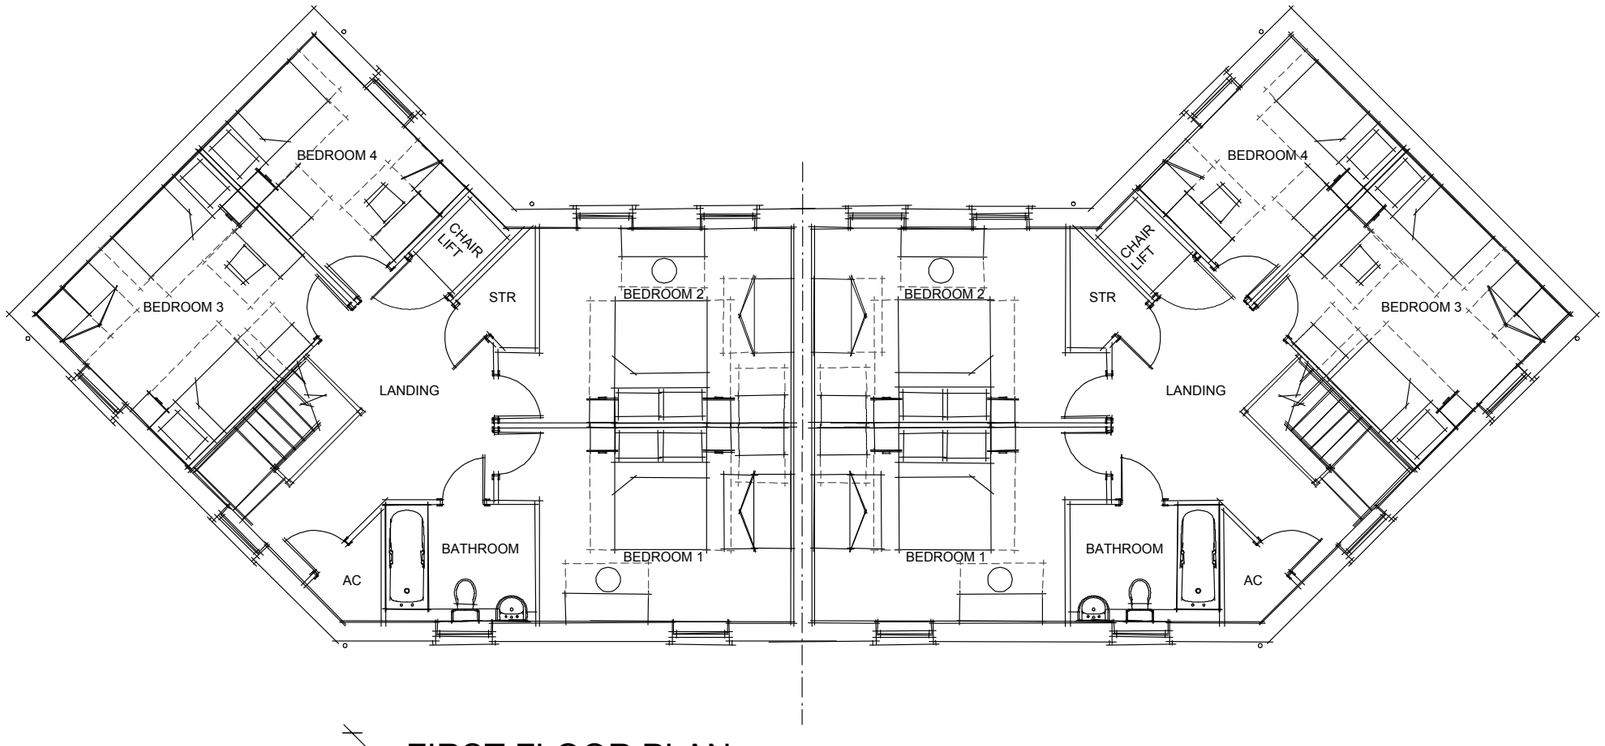

FIRST FLOOR PLAN

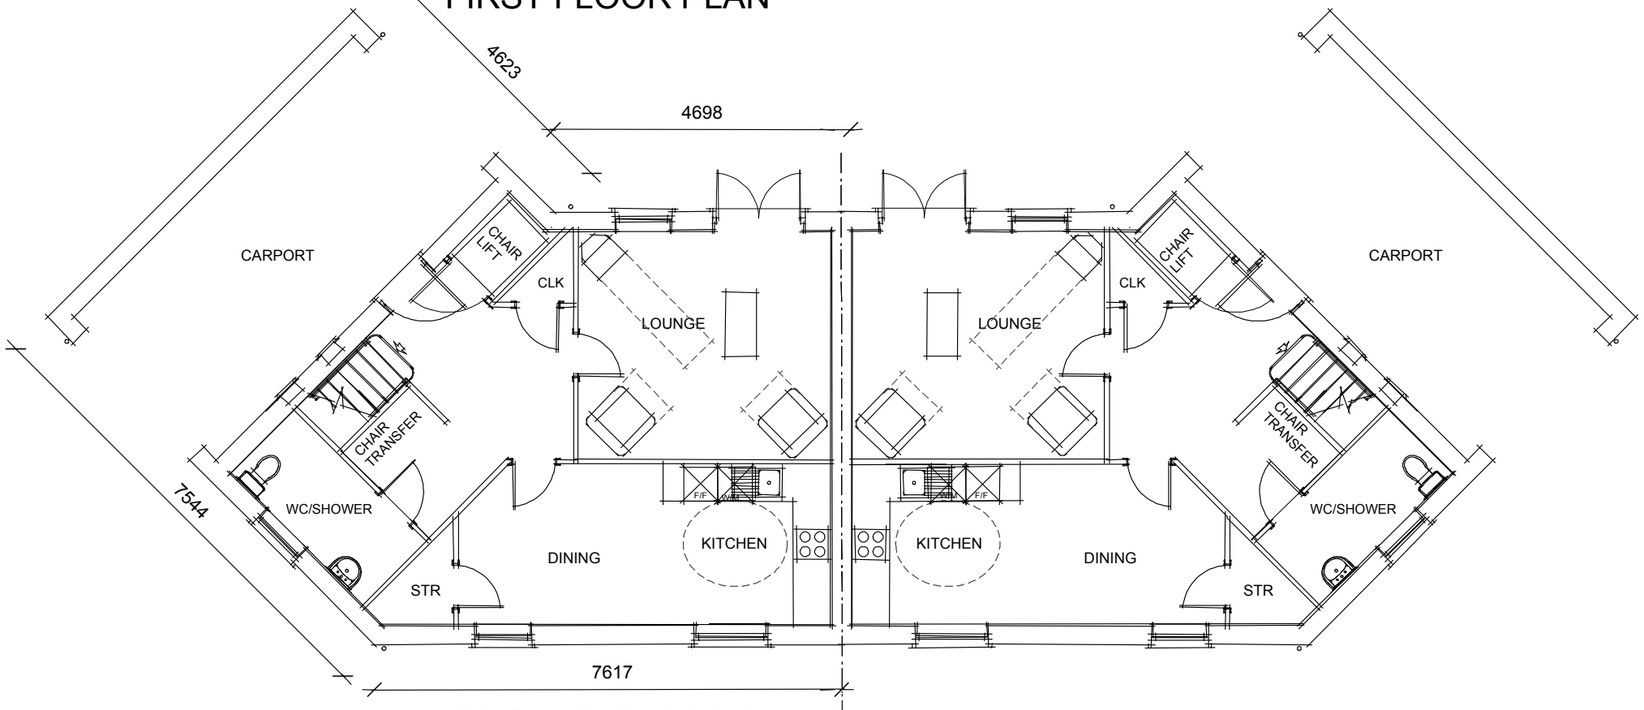

GROUND FLOOR PLAN

House Type 'P' (Plot 223 & 224)

Dwg. No. JWB.3058-693-03 Rev * Drawn. AJC/CHx Date. 23.12.09 Scale 1:100

Old Park Farm, Waterlooville.

RPS

Taylor Wimpey

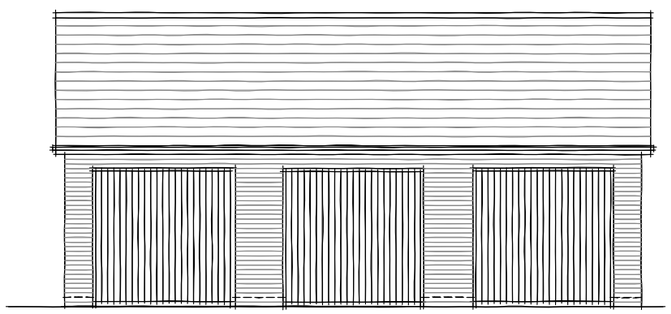

Front Elevation

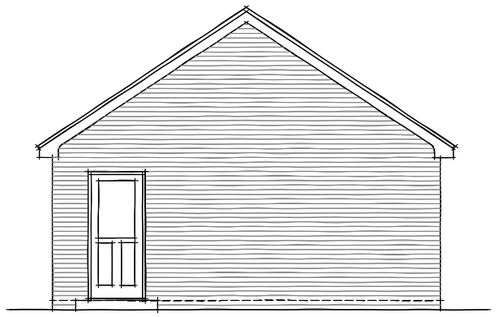

Side Elevation

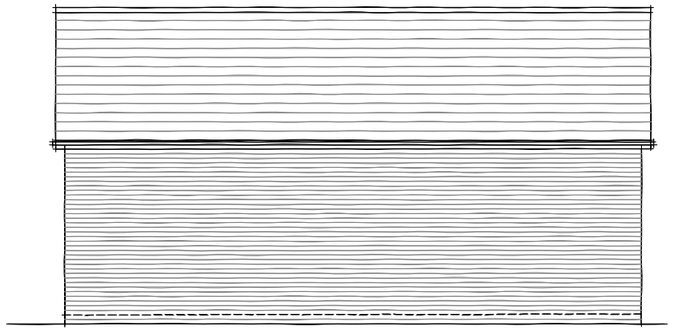

Rear Elevation

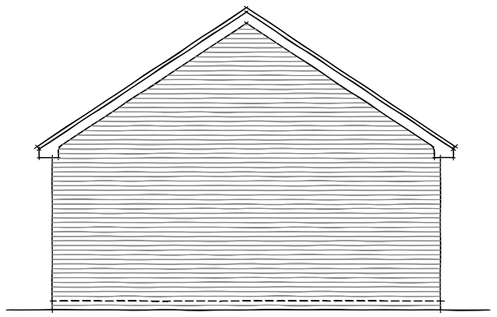

Side Elevation

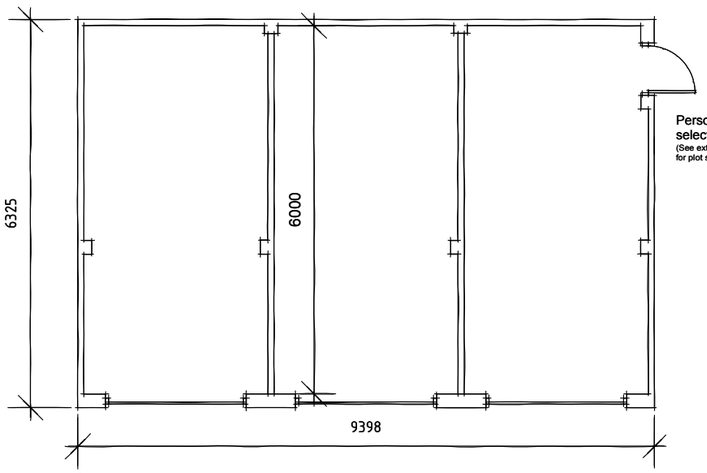

Ground Floor Plan

Triple Garage
Typical.

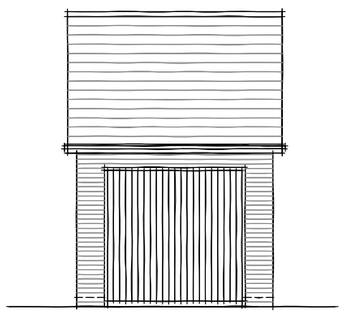

Front Elevation

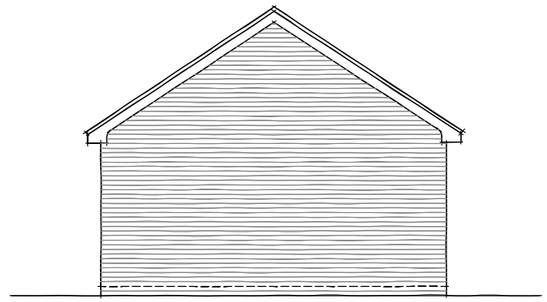

Side Elevation

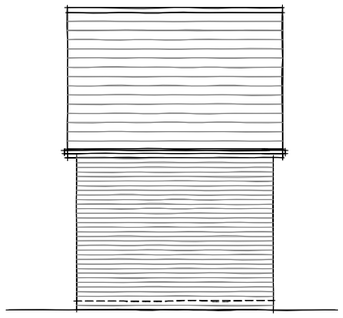

Rear Elevation

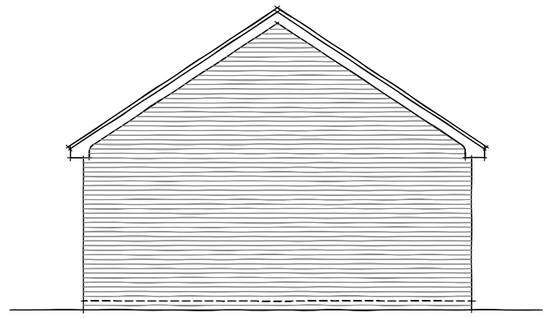

Side Elevation

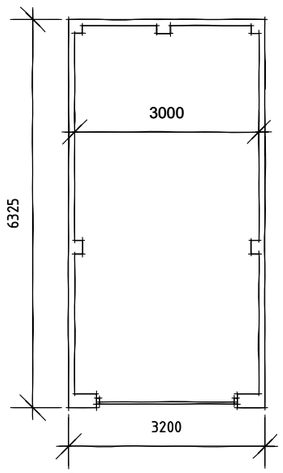

Ground Floor Plan

Single Garage
Typical.

RPS

NB:- All garages to have internal clear dimensions of 3m x 6m

Garage Details 1

Dwg. No. JWB.3058-694-01 Rev - Drawn. AJC/CHx Date. 06.09.10 Scale 1:100

Taylor Wimpey

Old Park Farm, Waterlooville.

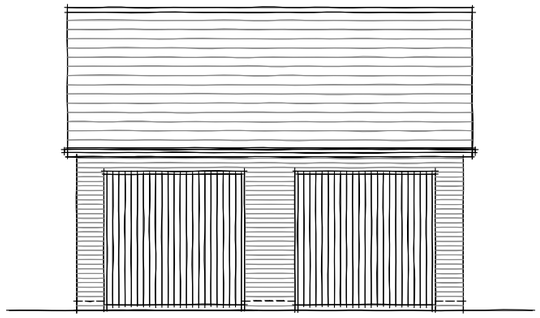

Front Elevation

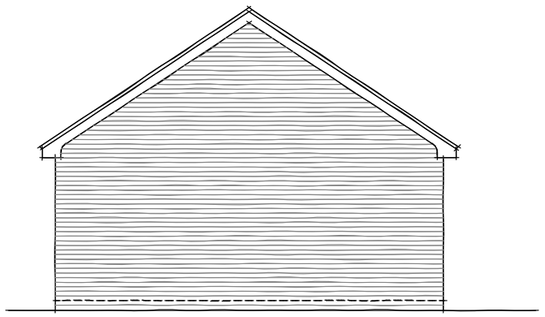

Side Elevation

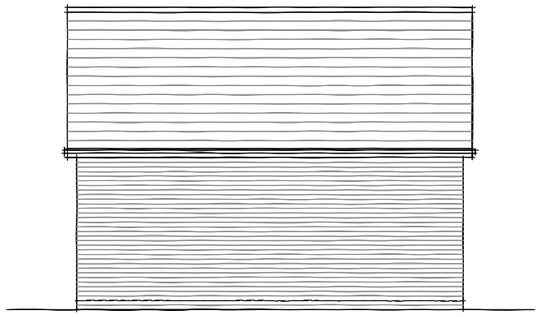

Rear Elevation

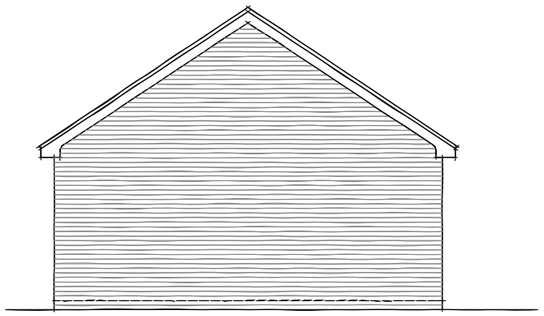

Side Elevation

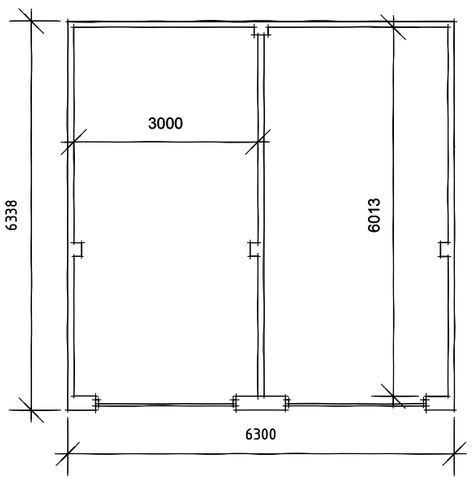

Ground Floor Plan

Double Garage Detail
Typical.

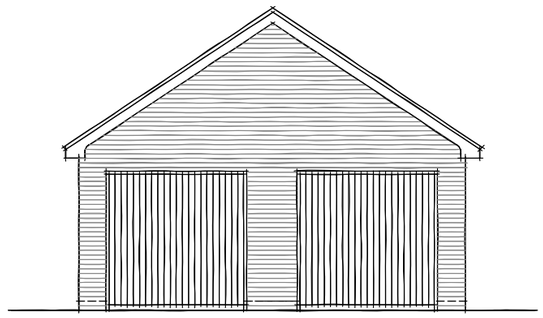

Front Elevation

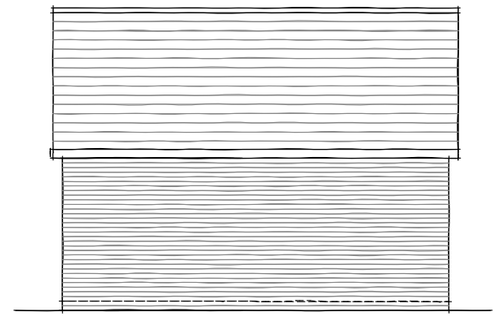

Side Elevation

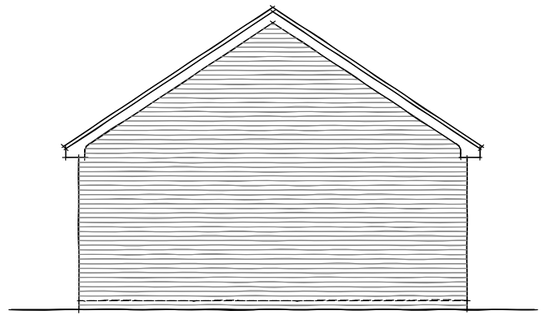

Rear Elevation

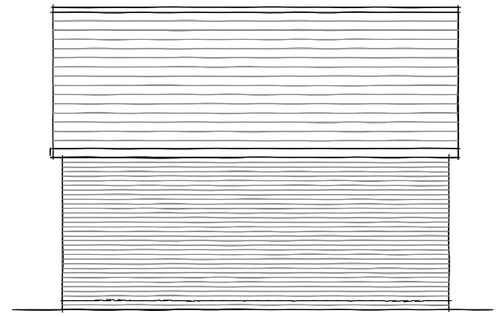

Side Elevation

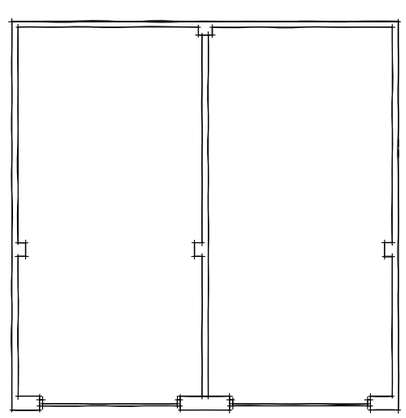

Ground Floor Plan

Double Garage Detail
Typical.

Old Park Farm, Waterlooville.

RPS

NB:- All garages to have internal clear dimensions of 3m x 6m

Garage Details 2

Dwg. No. JWB.3058-694-02 Rev - Drawn. AJC /CHx Date. 06.09.10 Scale 1:100

Taylor Wimpey

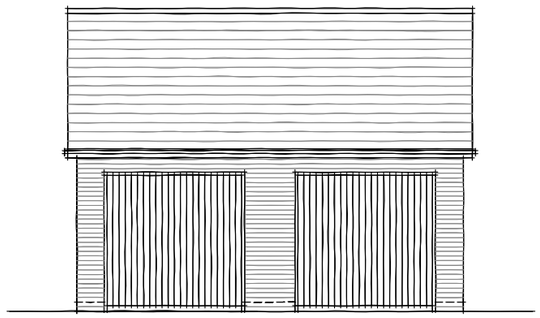

Front Elevation

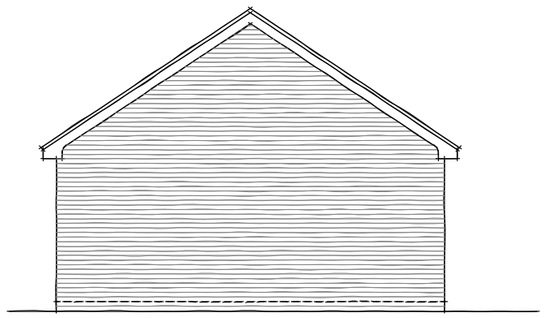

Side Elevation

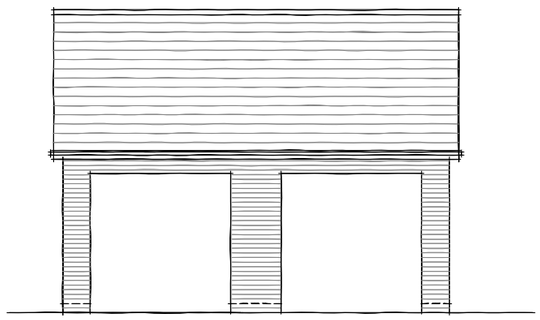

Rear Elevation

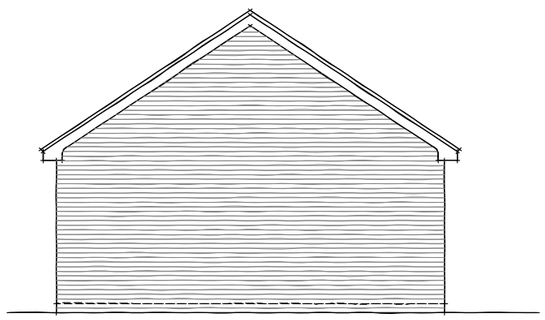

Side Elevation

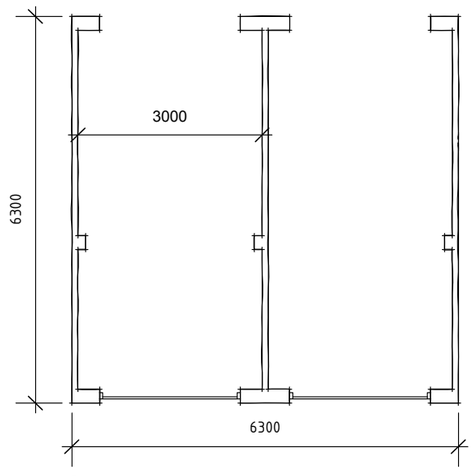

Ground Floor Plan

Double Carport Detail
Typical.

Carport Details

Dwg. No. JWB.3058-694-03 Rev - Drawn. AJC /CHx Date. 06.09.10 Scale 1:100

RPS

Old Park Farm, Waterlooville.

The following flat block design sheets are at a reduced scale within this pack. Design sheets for the flat blocks at scale are available on seperate A1 sheets.

Sheet No.'s	Dwelling Type	Plot No.(s)
696	Block 1	176 to 192
697	Block 2	198 to 213
698	Block 3	214 to 222
699	Mixed Use	

Old Park Farm, Waterlooville.

RPS

Phase 2 Dwelling Design Pack

Dwg. No. JWB.3058-695-01 Rev - Drawn. AJC Date. 24.08.10 Scale 1:1

Taylor Wimpey



Front Elevation (South West)



Sectional Internal Courtyard Elevation (North East)



Rear Elevation (North East)

Rev:	Date:	Amendment:	Name:	Checked:
-	##.##.##	-	-	-

Drawing Based Upon: -

Status: PLANNING APPLICATION

Notes: Contractors are not to scale from this drawing. All dimensions to be checked on site and any discrepancies, ambiguities and/or ommisions between this drawing and information given elsewhere must be reported to this office. If in doubt, ask.

RPS

Suites 55 and 58 Cherry Orchard East Kembrey Park Swindon SN2 8UQ
T 01793 818100 F 01793 818101 E rpssn@rpsgroup.com W www.rpsgroup.com

Client: Taylor Wimpey

Project: Old Park Farm, Waterlooville

Title: PHASE 2 - FLAT BLOCK 1
Plots 176 to 192 Front & Rear Elevation

Date	Scale:	Paper Size:
03-09-10	1:100	A1
Drawn	Checked	Job Ref:
AJC	CHx	JWB.3058

Drawing no: 696-01 Rev: -



Internal South East Courtyard Elevation



Internal North East Courtyard Elevation



Front Elevation (North)

Rev:	Date:	Amendment:	Name:	Checked:
-	##.##.##	-	-	-

Drawing Based Upon: -

Status: PLANNING APPLICATION

Notes: Contractors are not to scale from this drawing. All dimensions to be checked on site and any discrepancies, ambiguities and/or ommisions between this drawing and information given elsewhere must be reported to this office. If in doubt, ask.

RPS
Suites 55 and 58 Cherry Orchard East Kembrey Park Swindon SN2 8UQ
T 01793 818100 F 01793 818101 E rpssn@rpsgroup.com W www.rpsgroup.com

Client: Taylor Wimpey

Project: Old Park Farm, Waterlooville

Title: PHASE 2 - FLAT BLOCK 1
Plots 176 to 192 Side Elevations

Date	Scale:	Paper Size:
03-09-10	1:100	A1
Drawn	Checked	Job Ref:
AJC	CHx	JWB.3058

Drawing no: 696-02 Rev: -

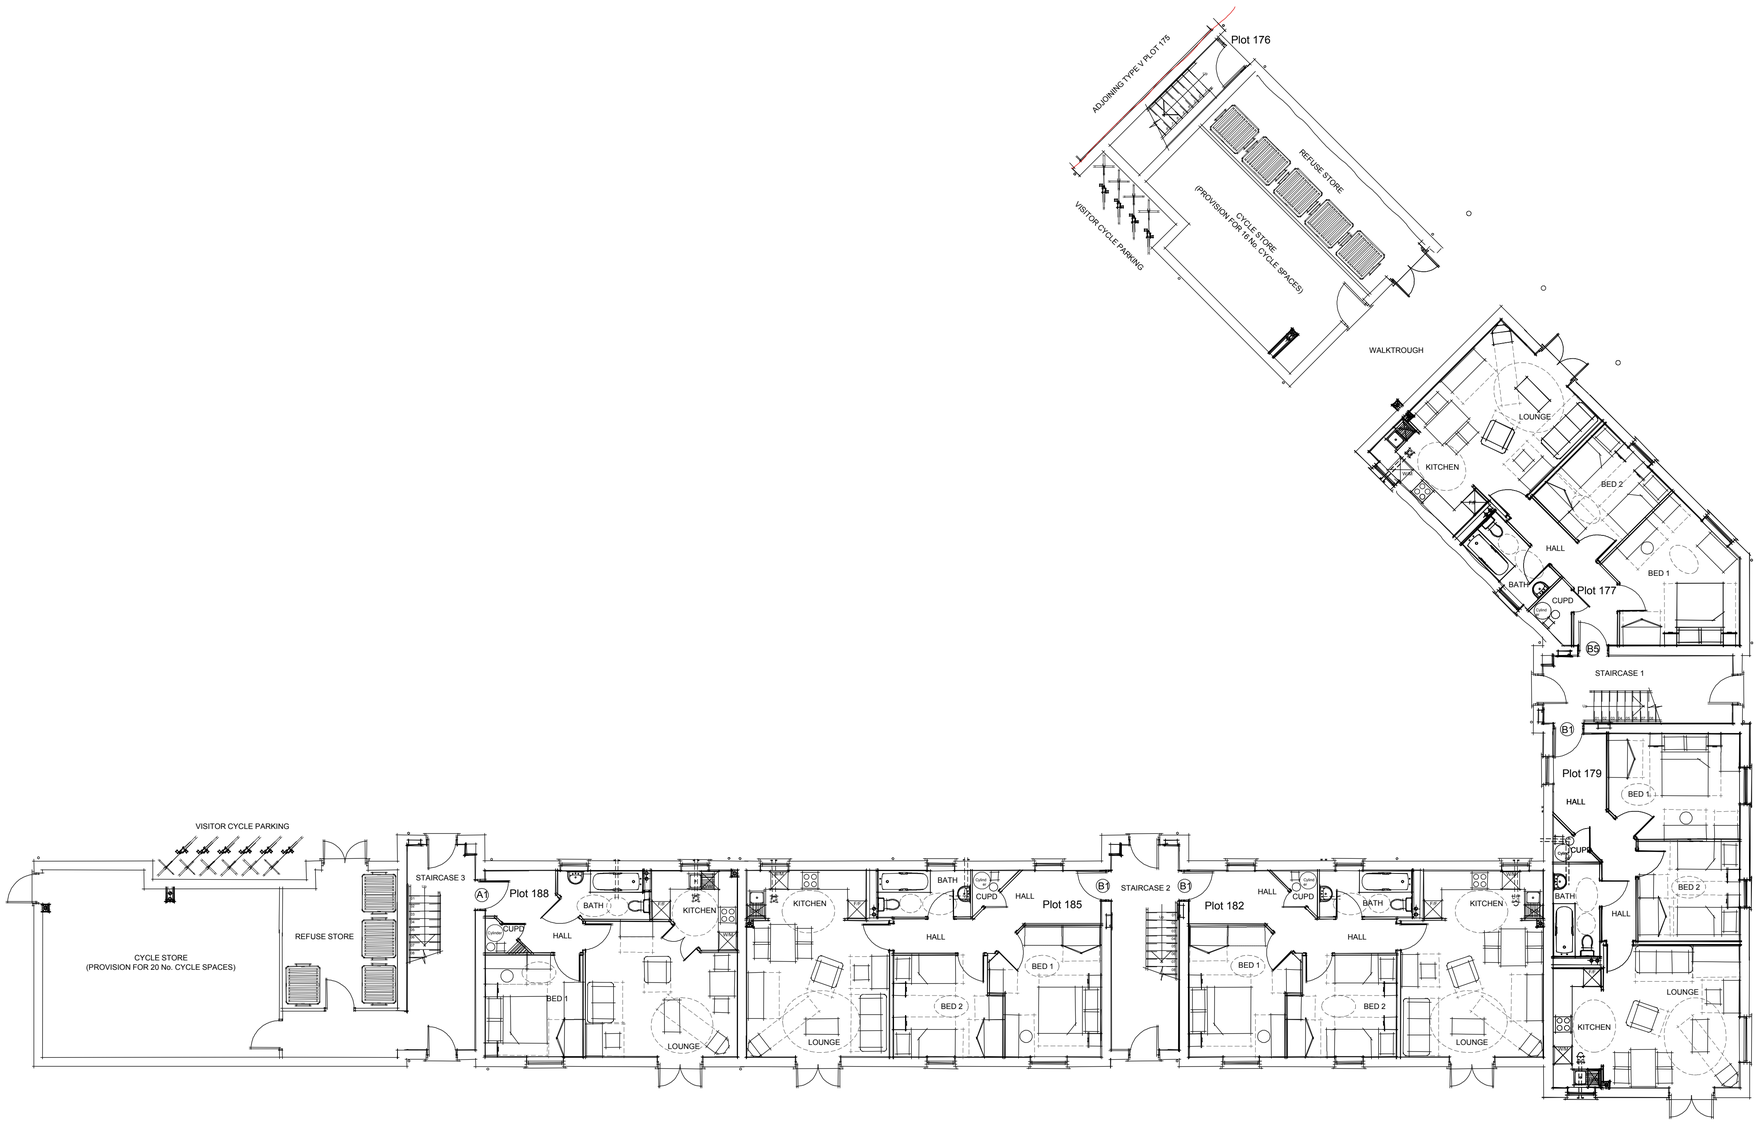

Ground Floor Plan

Rev:	Date:	Amendment:	Name:	Checked:
-	##-##-##	-	-	-

Drawing Based Upon: -

Status: PLANNING APPLICATION

Notes: Contractors are not to scale from this drawing. All dimensions to be checked on site and any discrepancies, ambiguities and/or ommisions between this drawing and information given elsewhere must be reported to this office. If in doubt, ask.

RPS
Suites 55 and 58 Cherry Orchard East Kembrey Park Swindon SN2 8UQ
T 01793 818100 F 01793 818101 E rpssn@rpsgroup.com W www.rpsgroup.com

Client: Taylor Wimpey

Project: Old Park Farm, Waterlooville

Title: PHASE 2 - FLAT BLOCK 1
Plots 176 to 192 Ground Floor Plan

Date	Scale:	Paper Size:
03-09-10	1:100	A1
Drawn	Checked	Job Ref:
AJC	CHx	JWB.3058

Drawing no: 696-03 Rev: -

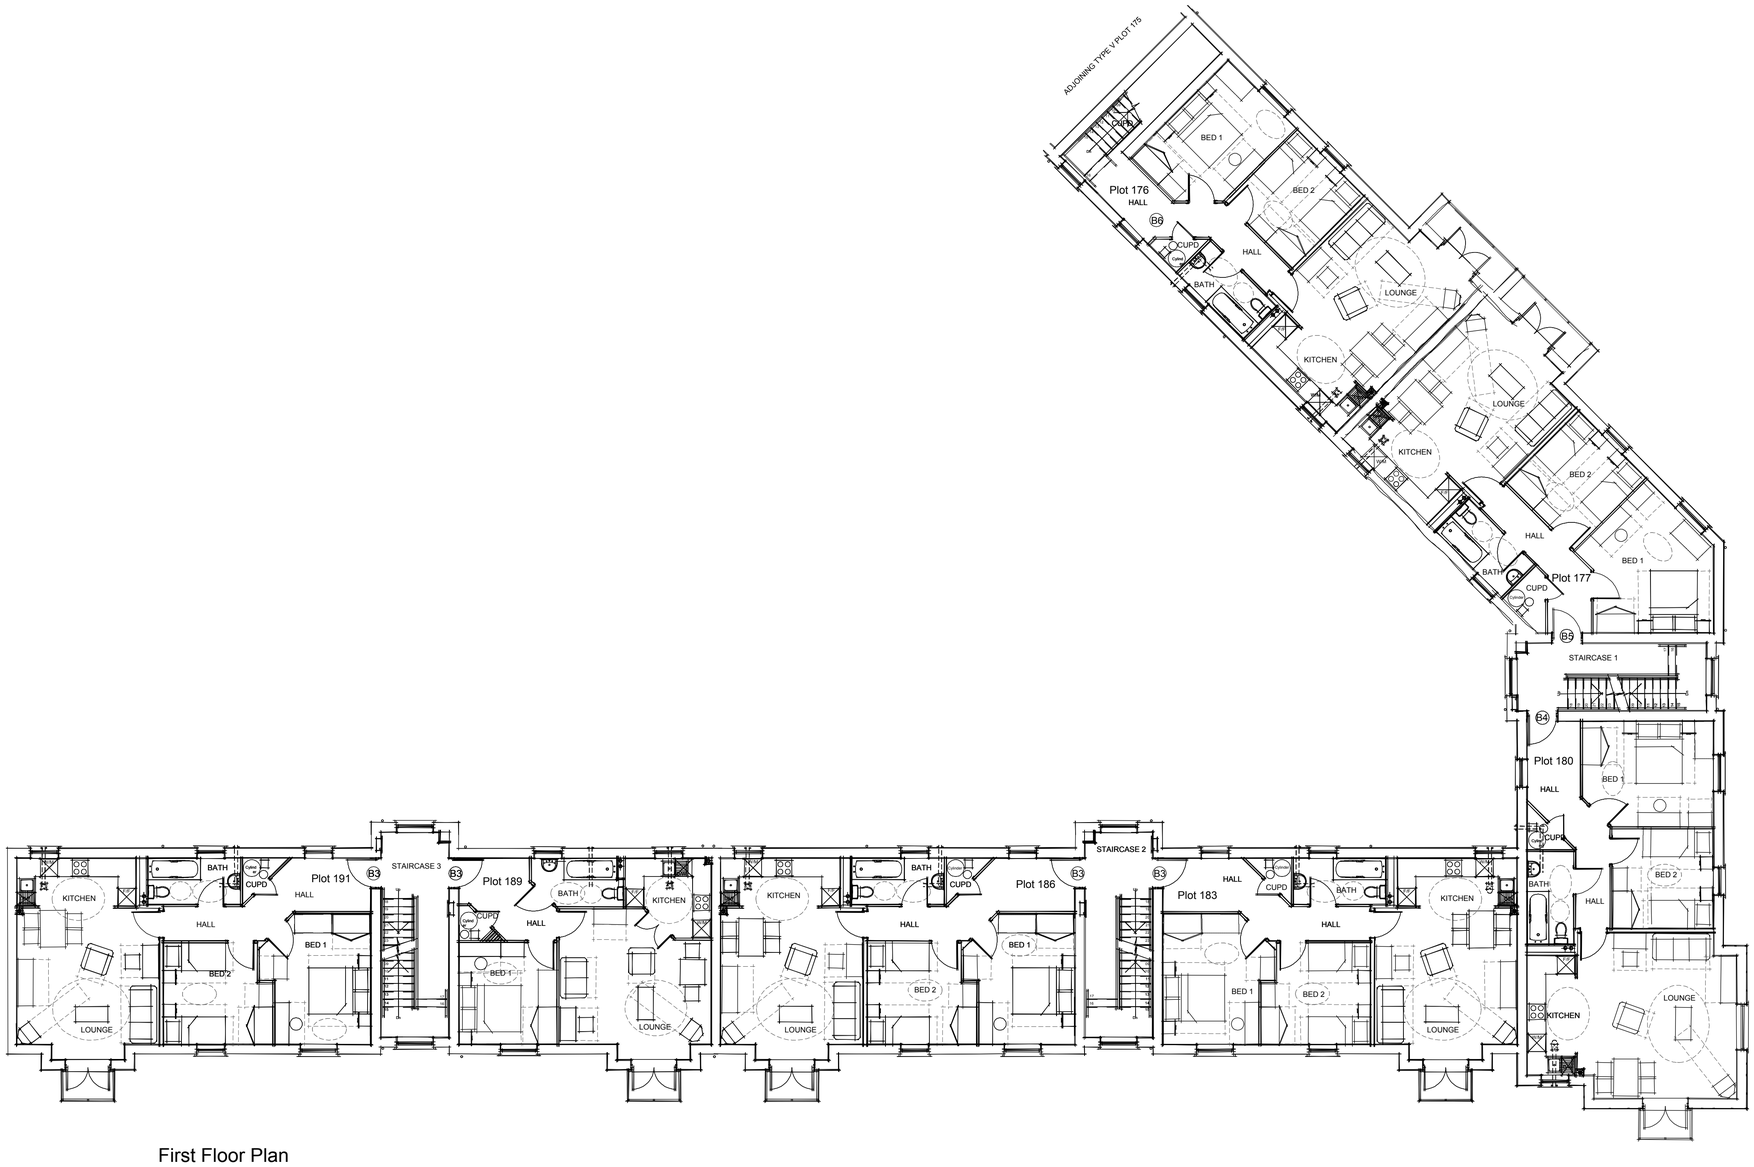

First Floor Plan

-	##-##-##	-	-	-
Rev:	Date:	Amendment:	Name:	Checked:

Drawing Based Upon: -

Status: PLANNING APPLICATION

Notes: Contractors are not to scale from this drawing. All dimensions to be checked on site and any discrepancies, ambiguities and/or ommisions between this drawing and information given elsewhere must be reported to this office. If in doubt, ask.

RPS

Suites 55 and 58 Cherry Orchard East Kembrey Park Swindon SN2 8UQ
T 01793 818100 F 01793 818101 E rpsn@rpsgroup.com W www.rpsgroup.com

Client: Taylor Wimpey

Project: Old Park Farm, Waterlooville

Title: PHASE 2 - FLAT BLOCK 1
Plots 176 to 198 First Floor Plan

Date	Scale:	Paper Size:
03-09-10	1:100	A1
Drawn	Checked	Job Ref:
AJC	CHx	JWB.3058

Drawing no: 696-04 Rev: -

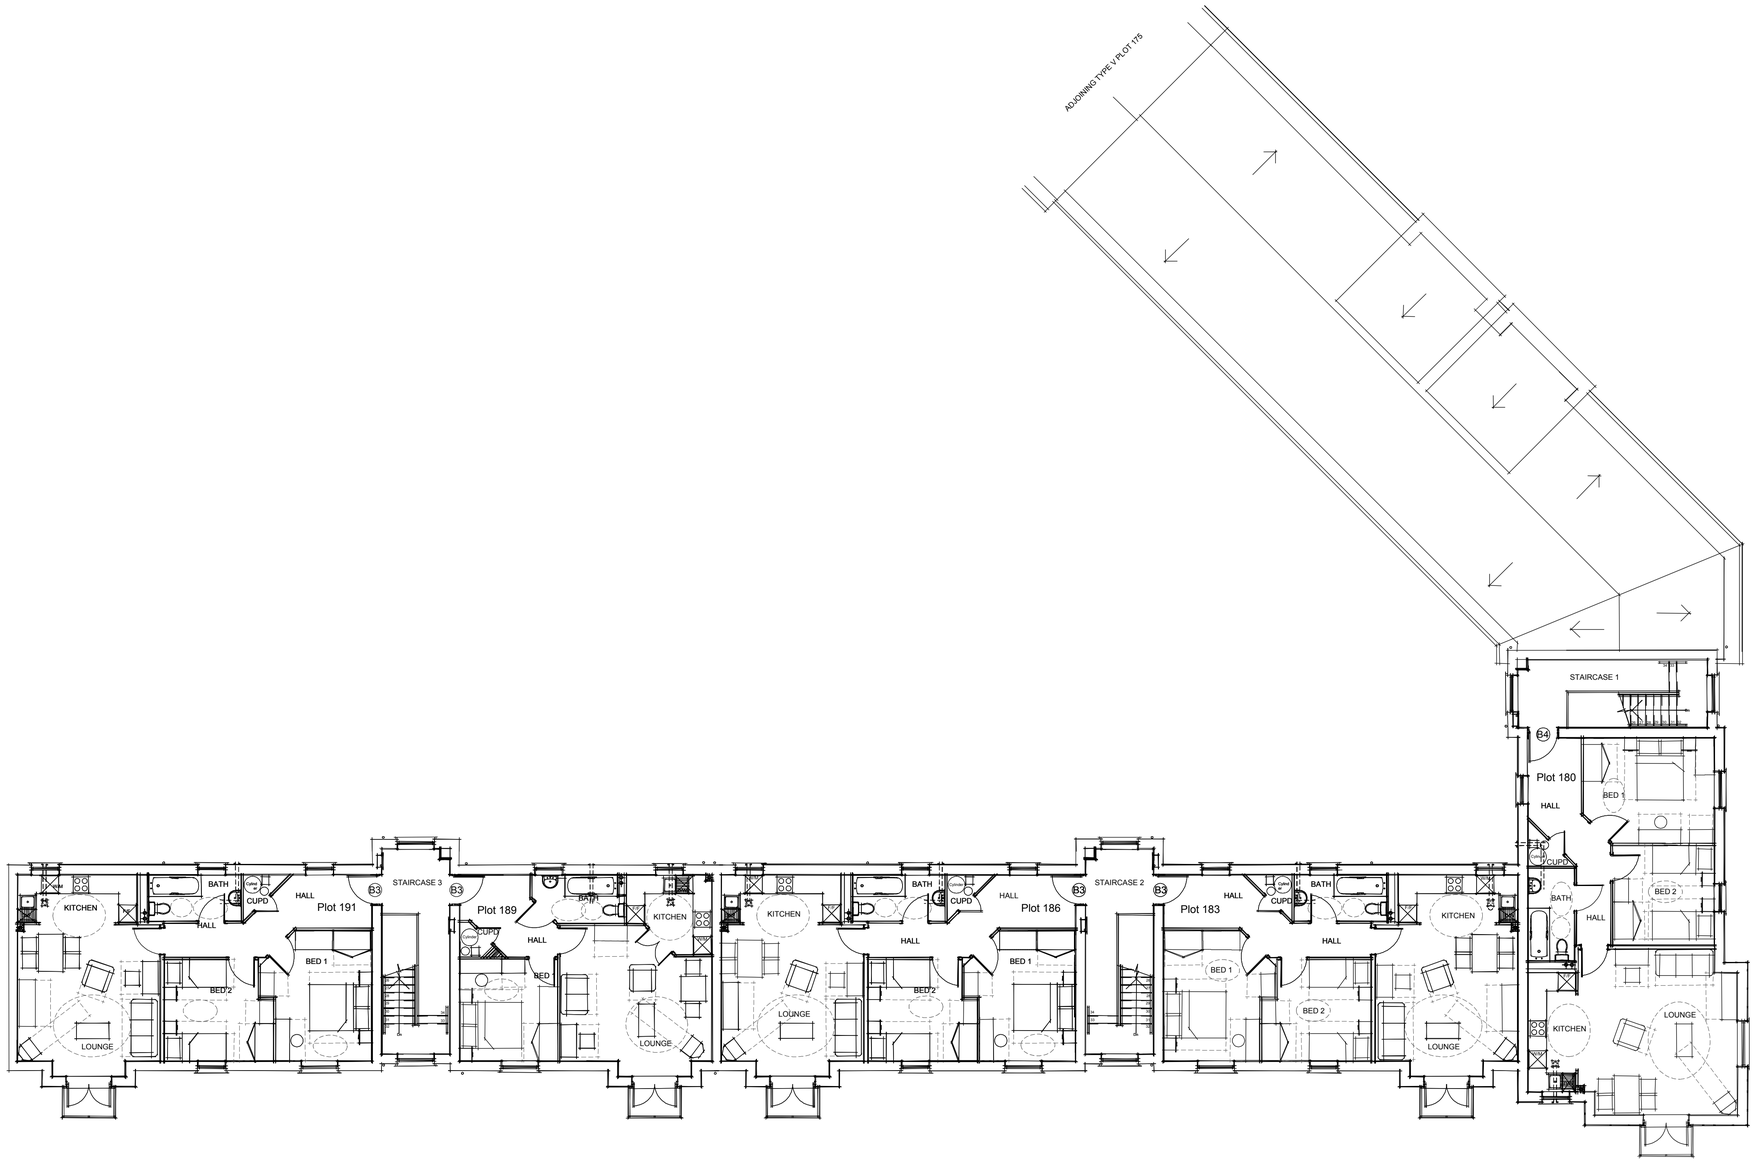

Second Floor Plan

Rev:	Date:	Amendment:	Name:	Checked:
-	##.##.##	-	-	-

Drawing Based Upon: -

Status: PLANNING APPLICATION

Notes: Contractors are not to scale from this drawing. All dimensions to be checked on site and any discrepancies, ambiguities and/or ommisions between this drawing and information given elsewhere must be reported to this office. If in doubt, ask.

RPS

Suites 55 and 58 Cherry Orchard East Kembrey Park Swindon SN2 8UQ
T 01793 818100 F 01793 818101 E rpssn@rpsgroup.com W www.rpsgroup.com

Client: Taylor Wimpey

Project: Old Park Farm, Waterlooville

Title: PHASE 2 - FLAT BLOCK 1
Plots 176 to 192 Second Floor Plan

Date	Scale:	Paper Size:
03-09-10	1:100	A1
Drawn	Checked	Job Ref:
AJC	CHx	JWB.3058

Drawing no: 696-05 Rev: -

www.rpsgroup.com



Front Elevation (South West)



Internal North East Courtyard Elevation

Rev:	Date:	Amendment:	Name:	Checked:
-	##.##.##	-	-	-

Drawing Based Upon: -

Status: PLANNIING APPLICATION

Notes: Contractors are not to scale from this drawing. All dimensions to be checked on site and any discrepancies, ambiguities and/or ommisions between this drawing and information given elsewhere must be reported to this office. If in doubt, ask.

RPS

Suites 55 and 58 Cherry Orchard East Kembrey Park Swindon SN2 8UQ
T 01793 818100 F 01793 818101 E rpssn@rpsgroup.com W www.rpsgroup.com

Client: Taylor Wimpey

Project: Old Park Farm, Waterlooville

Title: PHASE 2 - FLAT BLOCK 2
Plots 198 to 213 Front & Rear Elevation

Date	Scale:	Paper Size:
02-09-10	1:100	A1
Drawn	Checked	Job Ref:
AJC	CHx	JWB.3058

Drawing no: 697-01 Rev: -



Side Elevation (North West)



Internal South East Courtyard Elevation



Internal South East Courtyard Elevation

-	##.##.##	-	-	-
Rev:	Date:	Amendment:	Name:	Checked:

Drawing Based Upon: -

Status: PLANNING APPLICATION

Notes: Contractors are not to scale from this drawing. All dimensions to be checked on site and any discrepancies, ambiguities and/or ommisions between this drawing and information given elsewhere must be reported to this office. If in doubt, ask.

RPS

Suites 55 and 58 Cherry Orchard East Kembrey Park Swindon SN2 8UQ
T 01793 818100 F 01793 818101 E rpssn@rpsgroup.com W www.rpsgroup.com

Client: Taylor Wimpey

Project: Old Park Farm, Waterlooville

Title: PHASE 2 - FLAT BLOCK 2
Plots 198 to 213 Side Elevations

Date 02-09-10	Scale: 1:100	Paper Size: A1
Drawn AJC	Checked CHx	Job Ref: JWB.3058

Drawing no: 697-02 Rev: -

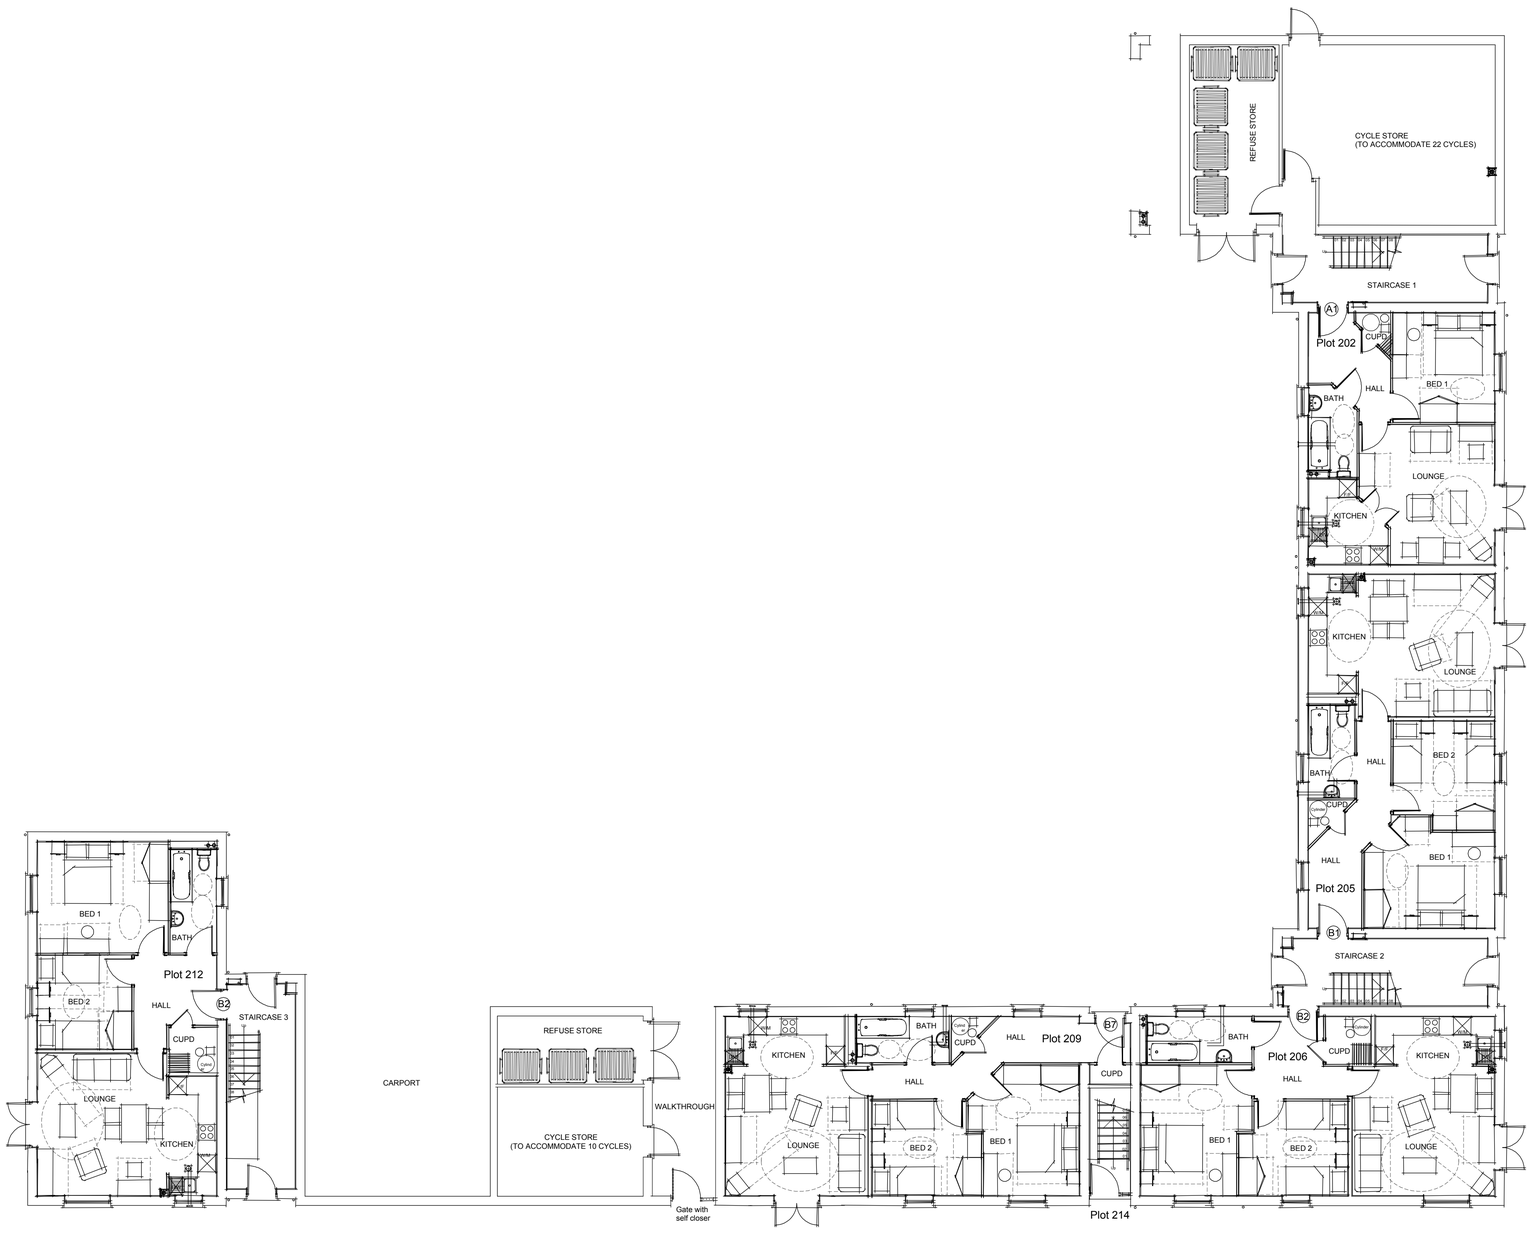

Ground Floor Plan

-	##-##-##	-	-	-
Rev:	Date:	Amendment:	Name:	Checked:

Drawing Based Upon: -

Status: PLANNING APPLICATION

Notes: Contractors are not to scale from this drawing. All dimensions to be checked on site and any discrepancies, ambiguities and/or ommisions between this drawing and information given elsewhere must be reported to this office. If in doubt, ask.

RPS

Suites 55 and 58 Cherry Orchard East Kembrey Park Swindon SN2 8UQ
T 01793 818100 F 01793 818101 E rpssn@rpsgroup.com W www.rpsgroup.com

Client: Taylor Wimpey

Project: Old Park Farm, Waterlooville

Title: PHASE 2 - FLAT BLOCK 2
Plots 198 to 213 Ground Floor Plan

Date	Scale:	Paper Size:
02-09-10	1:100	A1
Drawn	Checked	Job Ref:
AJC	CHx	JWB.3058

Drawing no: 697-03 Rev: -

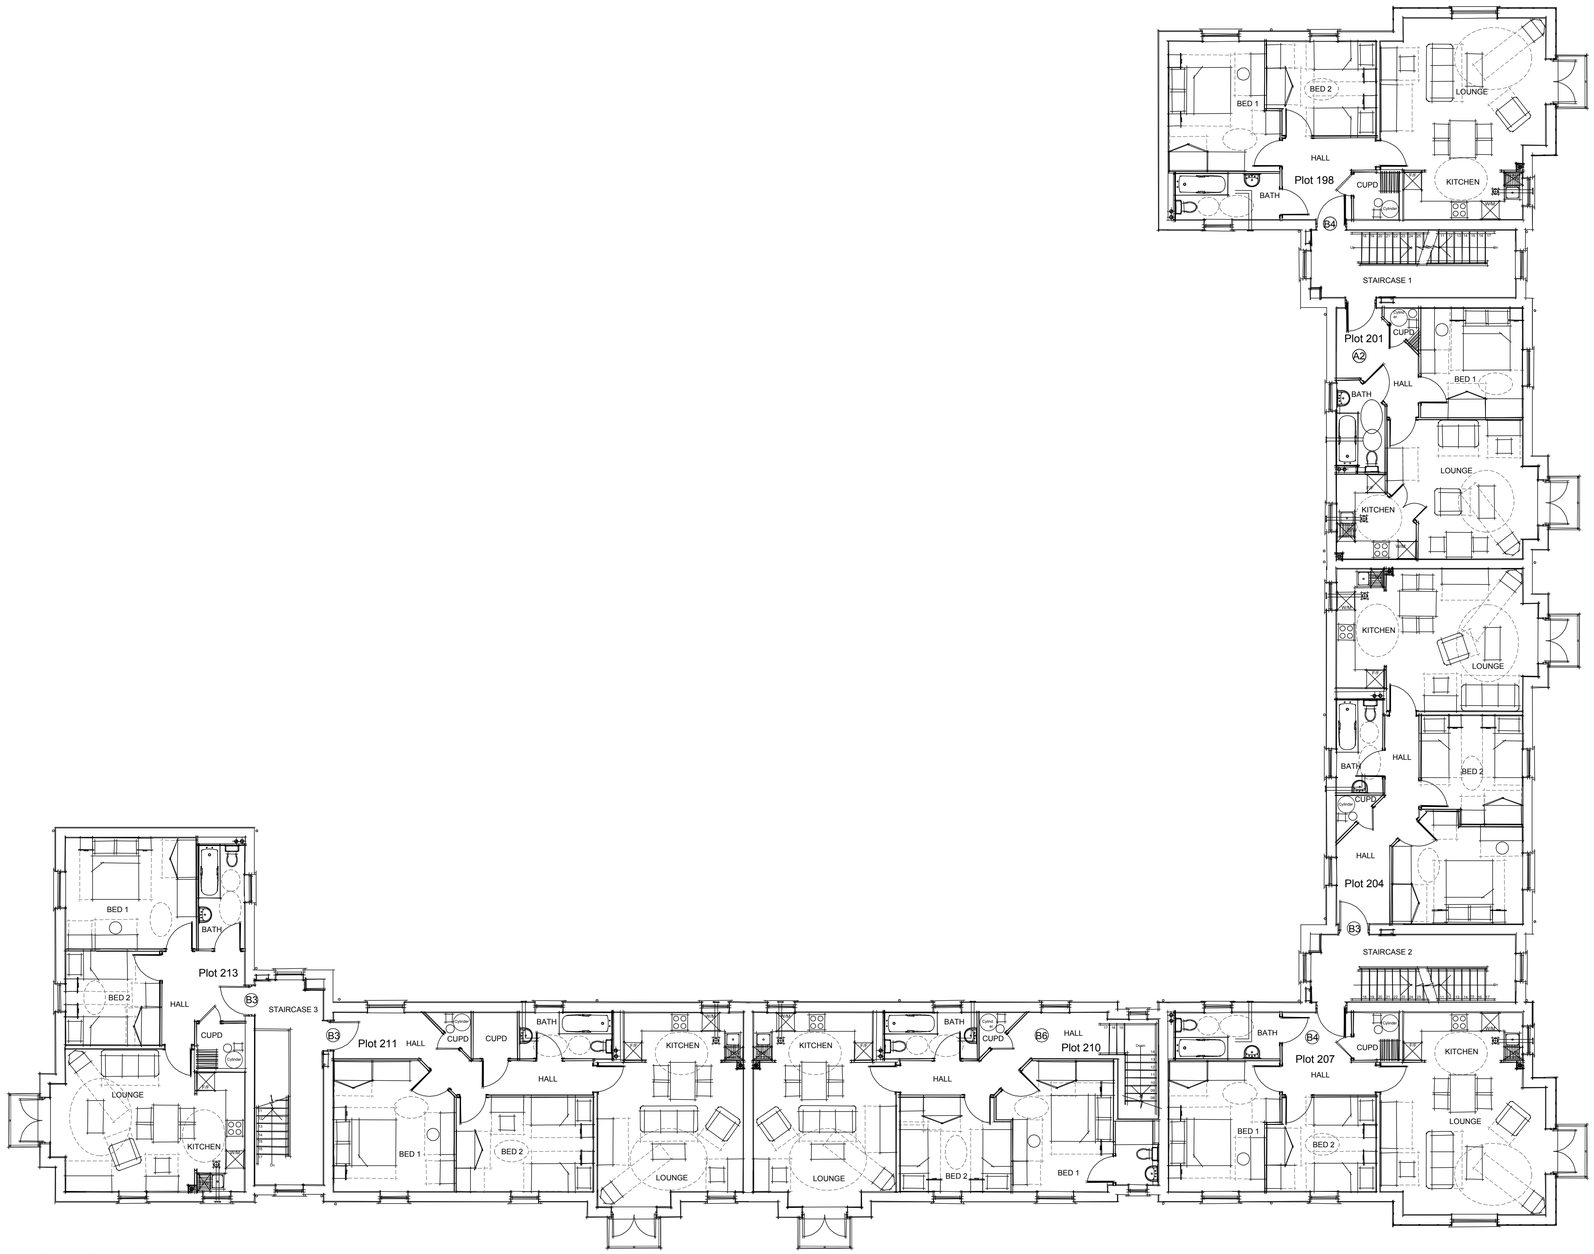

First Floor Plan

-	##-##-##	-	-	-
Rev:	Date:	Amendment:	Name:	Checked:

Drawing Based Upon: -

Status: PLANNING APPLICATION

Notes: Contractors are not to scale from this drawing. All dimensions to be checked on site and any discrepancies, ambiguities and/or ommisions between this drawing and information given elsewhere must be reported to this office. If in doubt, ask.

RPS

Suites 55 and 58 Cherry Orchard East Kembrey Park Swindon SN2 8UQ
T 01793 818100 F 01793 818101 E rpsn@rpsgroup.com W www.rpsgroup.com

Client: Taylor Wimpey

Project: Old Park Farm, Waterlooville

Title: PHASE 2 - FLAT BLOCK 2
Plots 198 to 213 First Floor Plan

Date	Scale:	Paper Size:
02-09-10	1:100	A1
Drawn	Checked	Job Ref:
AJC	CHx	JWB.3058

Drawing no: 697-04 Rev: -

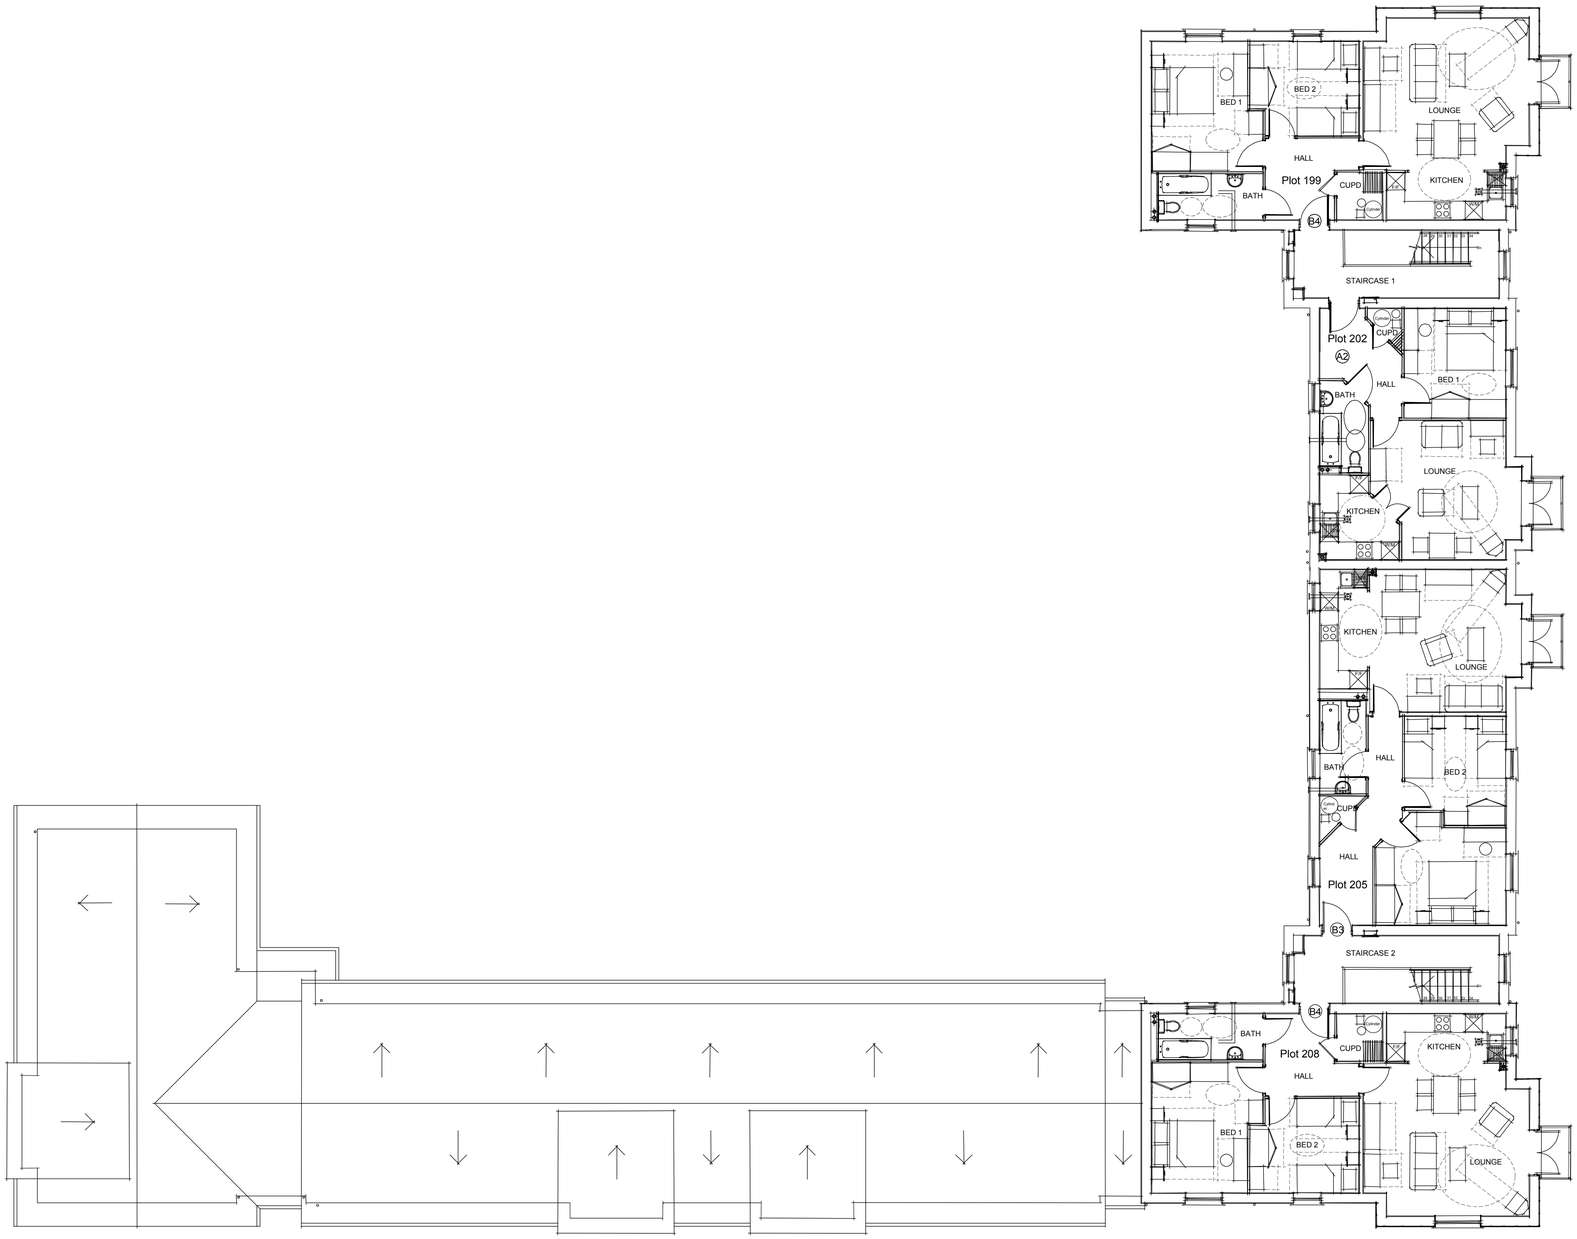

Second Floor Plan

Rev:	Date:	Amendment:	Name:	Checked:
-	##.##.##	-	-	-

Drawing Based Upon: -

Status: PLANNING APPLICATION

Notes: Contractors are not to scale from this drawing. All dimensions to be checked on site and any discrepancies, ambiguities and/or ommisions between this drawing and information given elsewhere must be reported to this office. If in doubt, ask.

RPS
Suites 55 and 58 Cherry Orchard East Kembrey Park Swindon SN2 8UQ
T 01793 818100 F 01793 818101 E rpssn@rpsgroup.com W www.rpsgroup.com

Client: Taylor Wimpey

Project: Old Park Farm, Waterlooville

Title: PHASE 2 - FLAT BLOCK 2
Plots 198 to 213 Second Floor Plan

Date	Scale:	Paper Size:
02-09-10	1:100	A1
Drawn	Checked	Job Ref:
AJC	CHx	JWB.3058

Drawing no: 697-05 Rev: -



Side Elevation



Front Elevation



Side Elevation



Rear Elevation

-	##-##-##	-	-	-
Rev:	Date:	Amendment:	Name:	Checked:

Drawing Based Upon: -

Status: PLANNING APPLICATION

Notes: Contractors are not to scale from this drawing. All dimensions to be checked on site and any discrepancies, ambiguities and/or ommisions between this drawing and information given elsewhere must be reported to this office. If in doubt, ask.

RPS

Suites 55 and 58 Cherry Orchard East Kembrey Park Swindon SN2 8UQ
T 01793 818100 F 01793 818101 E rpssn@rpsgroup.com W www.rpsgroup.com

Client: Taylor Wimpey

Project: Old Park Farm, Waterlooville

Title: PHASE 2 - FLAT BLOCK 3
Plots 214 to 222 Elevations

Date 06-09-10	Scale: 1:100	Paper Size: A1
Drawn AJC	Checked CHx	Job Ref: JWB.3058

Drawing no: 698-01 Rev: -

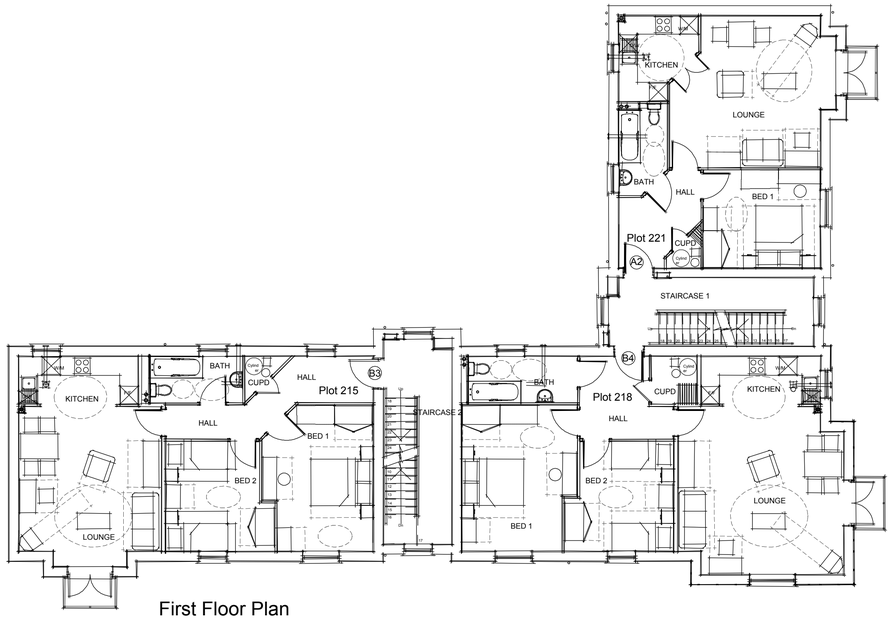

First Floor Plan

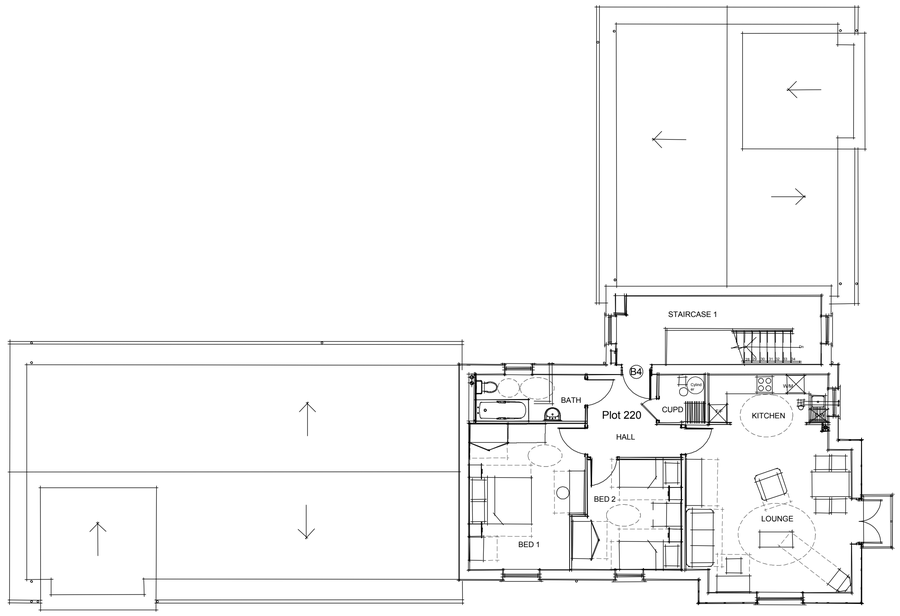

Third Floor Plan

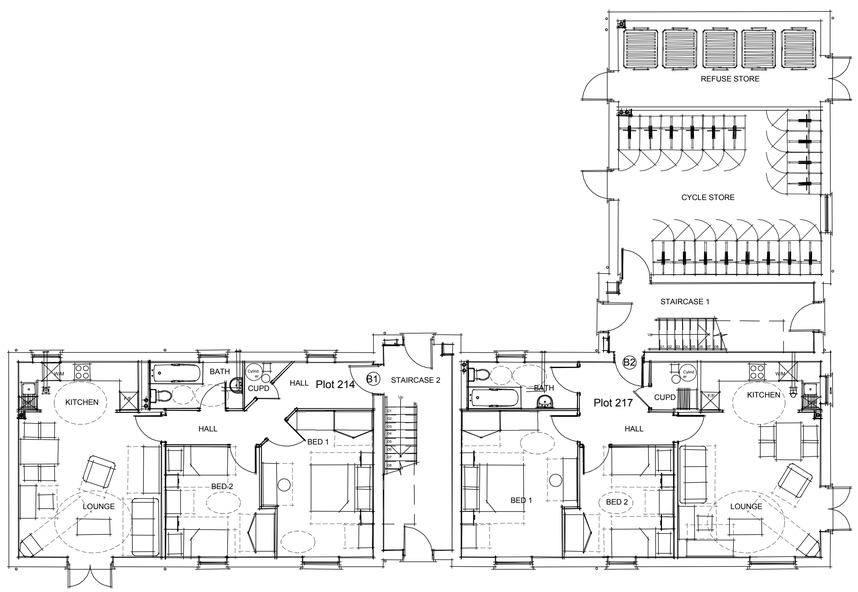

Ground Floor Plan

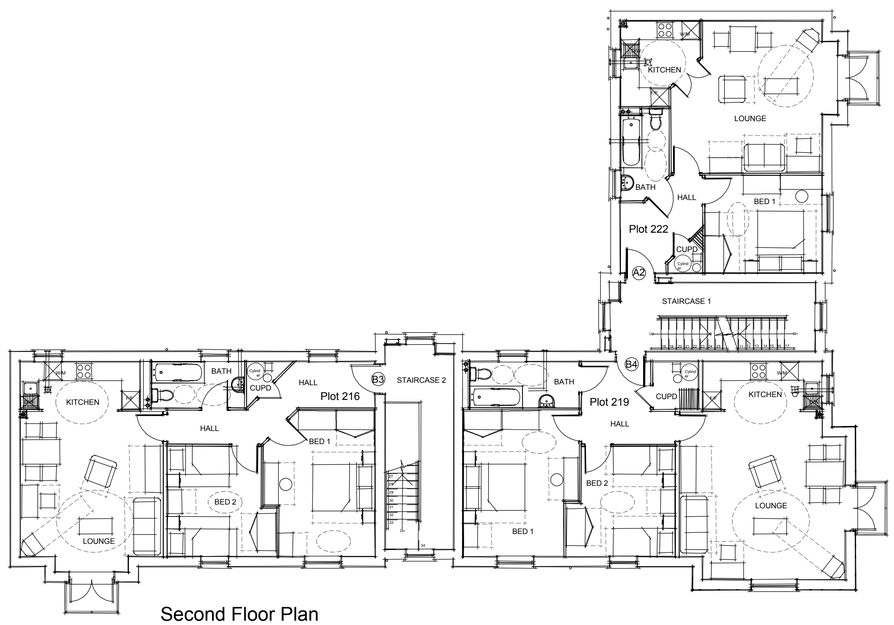

Second Floor Plan

Rev:	Date:	Amendment:	Name:	Checked:
-	##-##-##	-	-	-

Drawing Based Upon: -

Status: PLANNING APPLICATION

Notes: Contractors are not to scale from this drawing. All dimensions to be checked on site and any discrepancies, ambiguities and/or ommisions between this drawing and information given elsewhere must be reported to this office. If in doubt, ask.

RPS
Suites 55 and 58 Cherry Orchard East Kembrey Park Swindon SN2 8UQ
T 01793 818100 F 01793 818101 E rpsswn@rpsgroup.com W www.rpsgroup.com

Client: Taylor Wimpey

Project: Old Park Farm, Waterlooville

Title: PHASE 2 - FLAT BLOCK 3
Plots 214 to 222 Floor Plans

Date	Scale:	Paper Size:
06-09-10	1:100	A1
Drawn	Checked	Job Ref:
AJC	CHx	JWB.3058

Drawing no: 698-02 Rev: -



Front Elevation (North East)

Front Elevation (North East)



Rear Sectional Elevation



Rear Elevation (South West)

-	##.##.##	-	-	-
Rev:	Date:	Amendment:	Name:	Checked:

Drawing Based Upon: -

Status: PLANNING APPLICATION

Notes: Contractors are not to scale from this drawing. All dimensions to be checked on site and any discrepancies, ambiguities and/or ommisions between this drawing and information given elsewhere must be reported to this office. If in doubt, ask.

RPS

Suites 55 and 58 Cherry Orchard East Kembrey Park Swindon SN2 8UQ
T 01793 818100 F 01793 818101 E rpsdn@rpsgroup.com W www.rpsgroup.com

Client: Taylor Wimpey

Project: Old Park Farm, Waterlooville

Title: PHASE 2 - MIXED USE BLOCK 4
Front & Rear Elevations

Date 03-09-10	Scale: 1:100	Paper Size: A1
Drawn AJC	Checked CHx	Job Ref: JWB.3058

Drawing no: 699-01 Rev: -



Side Elevation (South East)



Internal South East Courtyard Elevation



Side Elevation (North West)



Internal North West Courtyard Elevation

Rev:	Date:	Amendment:	Name:	Checked:
-	##.##.##	-	-	-

Drawing Based Upon: -

Status: PLANNING APPLICATION

Notes: Contractors are not to scale from this drawing. All dimensions to be checked on site and any discrepancies, ambiguities and/or ommisions between this drawing and information given elsewhere must be reported to this office. If in doubt, ask.

RPS
Suites 55 and 58 Cherry Orchard East Kembrey Park Swindon SN2 8UQ
T 01793 818100 F 01793 818101 E rpssn@rpsgroup.com W www.rpsgroup.com

Client: Taylor Wimpey

Project: Old Park Farm, Waterlooville

Title: PHASE 2 - MIXED USE BLOCK 4
Side Elevations

Date	Scale:	Paper Size:
03-09-10	1:100	A1
Drawn	Checked	Job Ref:
AJC	CHx	JWB.3058

Drawing no: 699-02 Rev: -

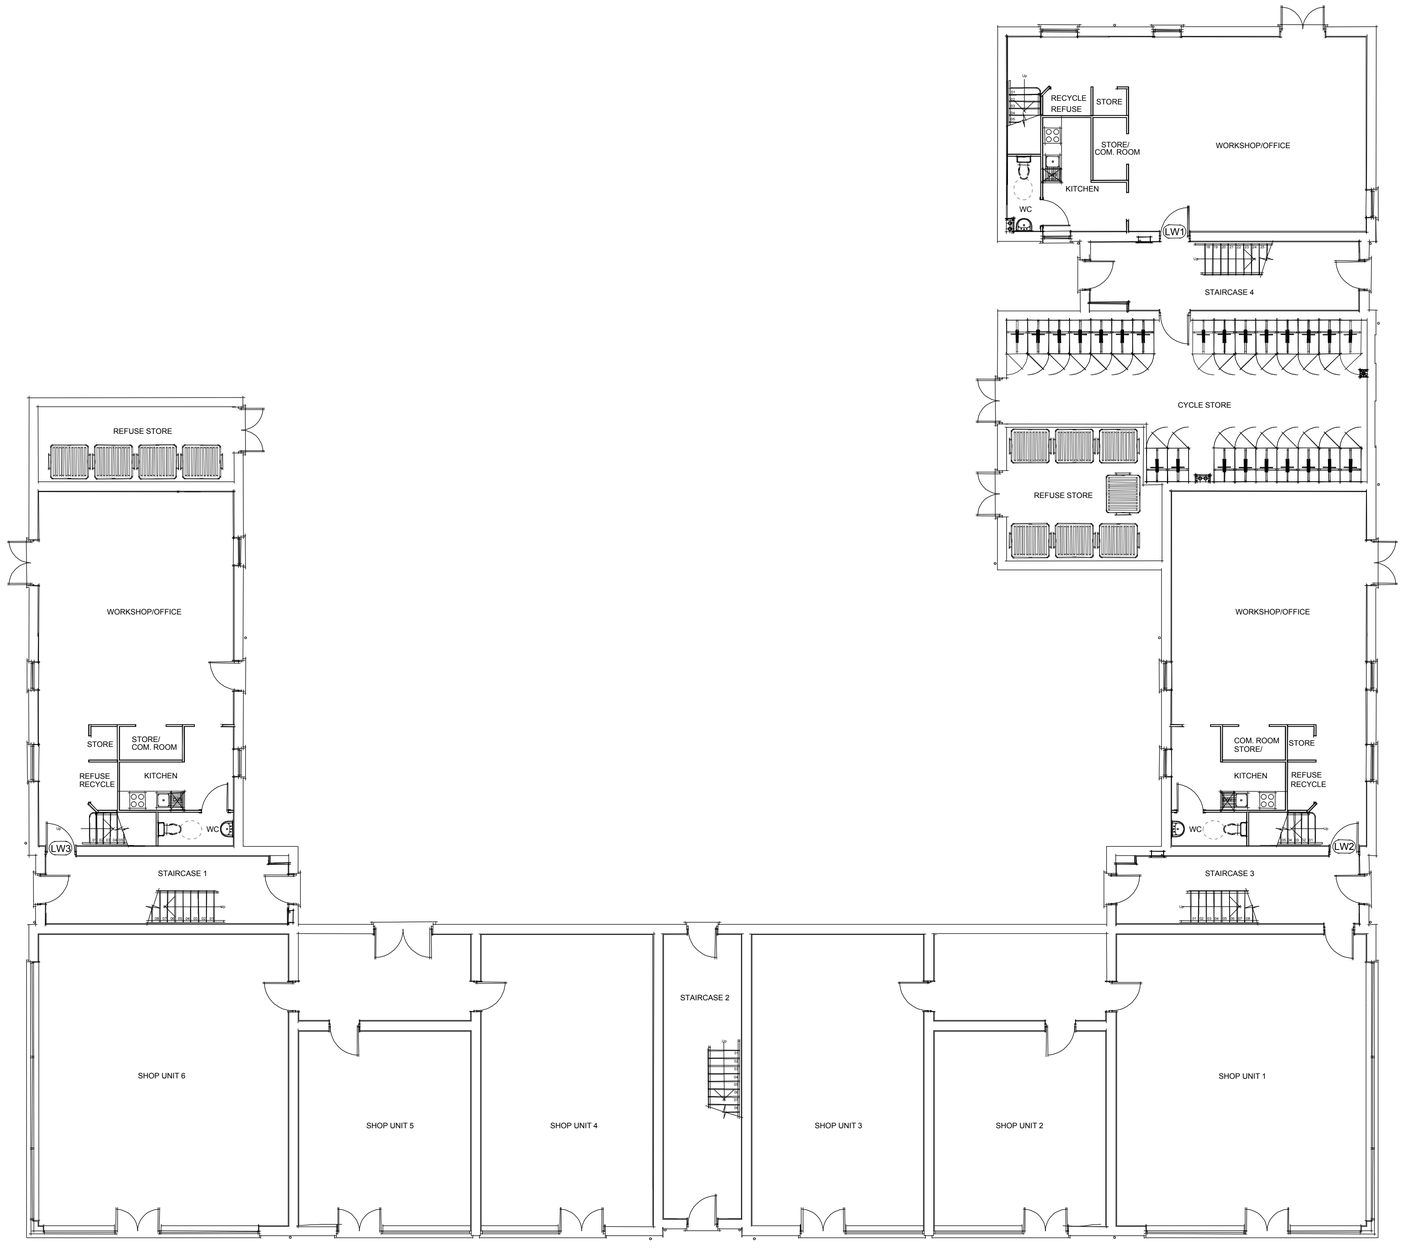

Ground Floor

Rev:	Date:	Amendment:	Name:	Checked:
-	##-##-##	-	-	-

Drawing Based Upon: -

Status: PLANNING APPLICATION

Notes: Contractors are not to scale from this drawing. All dimensions to be checked on site and any discrepancies, ambiguities and/or ommisions between this drawing and information given elsewhere must be reported to this office. If in doubt, ask.

RPS

Suites 55 and 58 Cherry Orchard East Kembrey Park Swindon SN2 8UQ
T 01793 818100 F 01793 818101 E rpsn@rpsgroup.com W www.rpsgroup.com

Client: Taylor Wimpey

Project: Old Park Farm, Waterlooville

Title: PHASE 2 - MIXED USE BLOCK 4
Ground Floor Plan

Date	Scale:	Paper Size:
03-09-10	1:100	A1
Drawn	Checked	Job Ref:
AJC	CHx	JWB.3058

Drawing no: 699-03 Rev: -

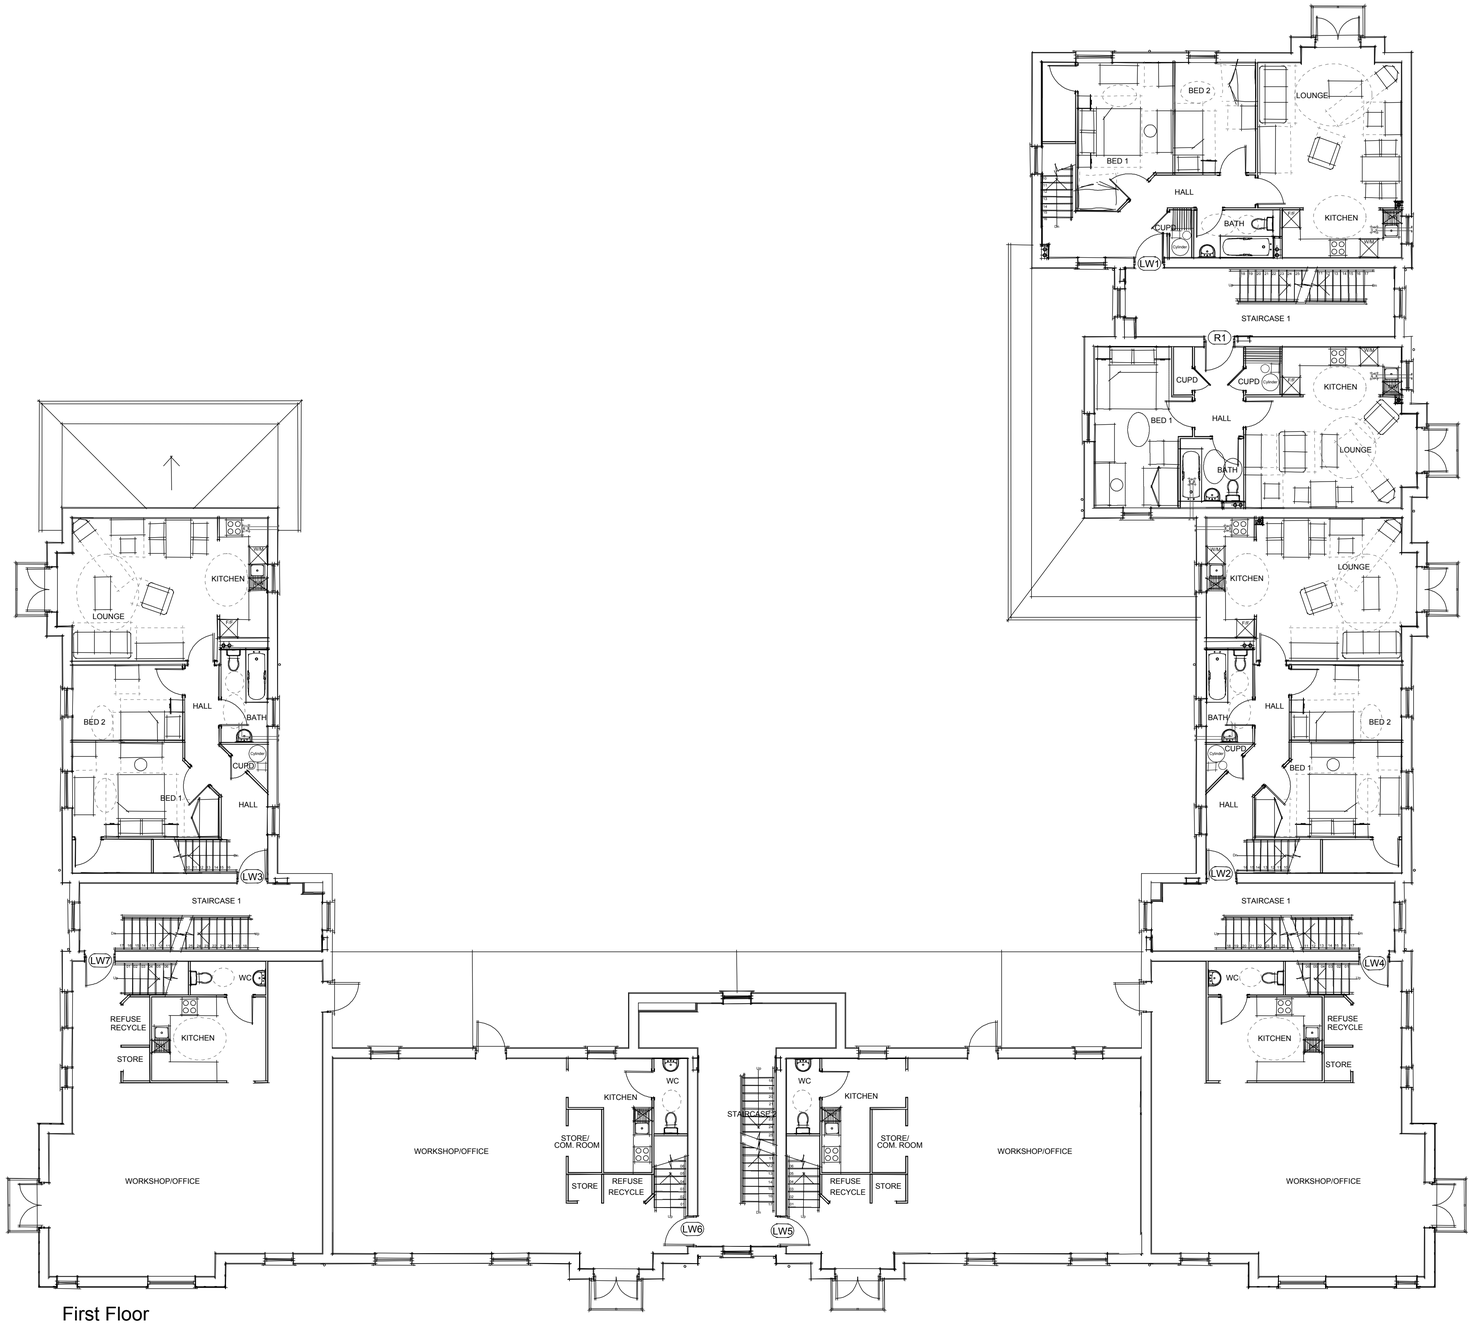

First Floor

Rev:	Date:	Amendment:	Name:	Checked:
-	##-##-##	-	-	-

Drawing Based Upon: -

Status: PLANNING APPLICATION

Notes: Contractors are not to scale from this drawing. All dimensions to be checked on site and any discrepancies, ambiguities and/or ommisions between this drawing and information given elsewhere must be reported to this office. If in doubt, ask.

RPS

Suites 55 and 58 Cherry Orchard East Kembrey Park Swindon SN2 8UQ
T 01793 818100 F 01793 818101 E rpsn@rpsgroup.com W www.rpsgroup.com

Client: Taylor Wimpey

Project: Old Park Farm, Waterlooville

Title: PHASE 2 - MIXED USE BLOCK 4
Fisrt Floor Plan

Date	Scale:	Paper Size:
03-09-10	1:100	A1
Drawn	Checked	Job Ref:
AJC	CHx	JWB.3058

Drawing no: 699-04 Rev: -

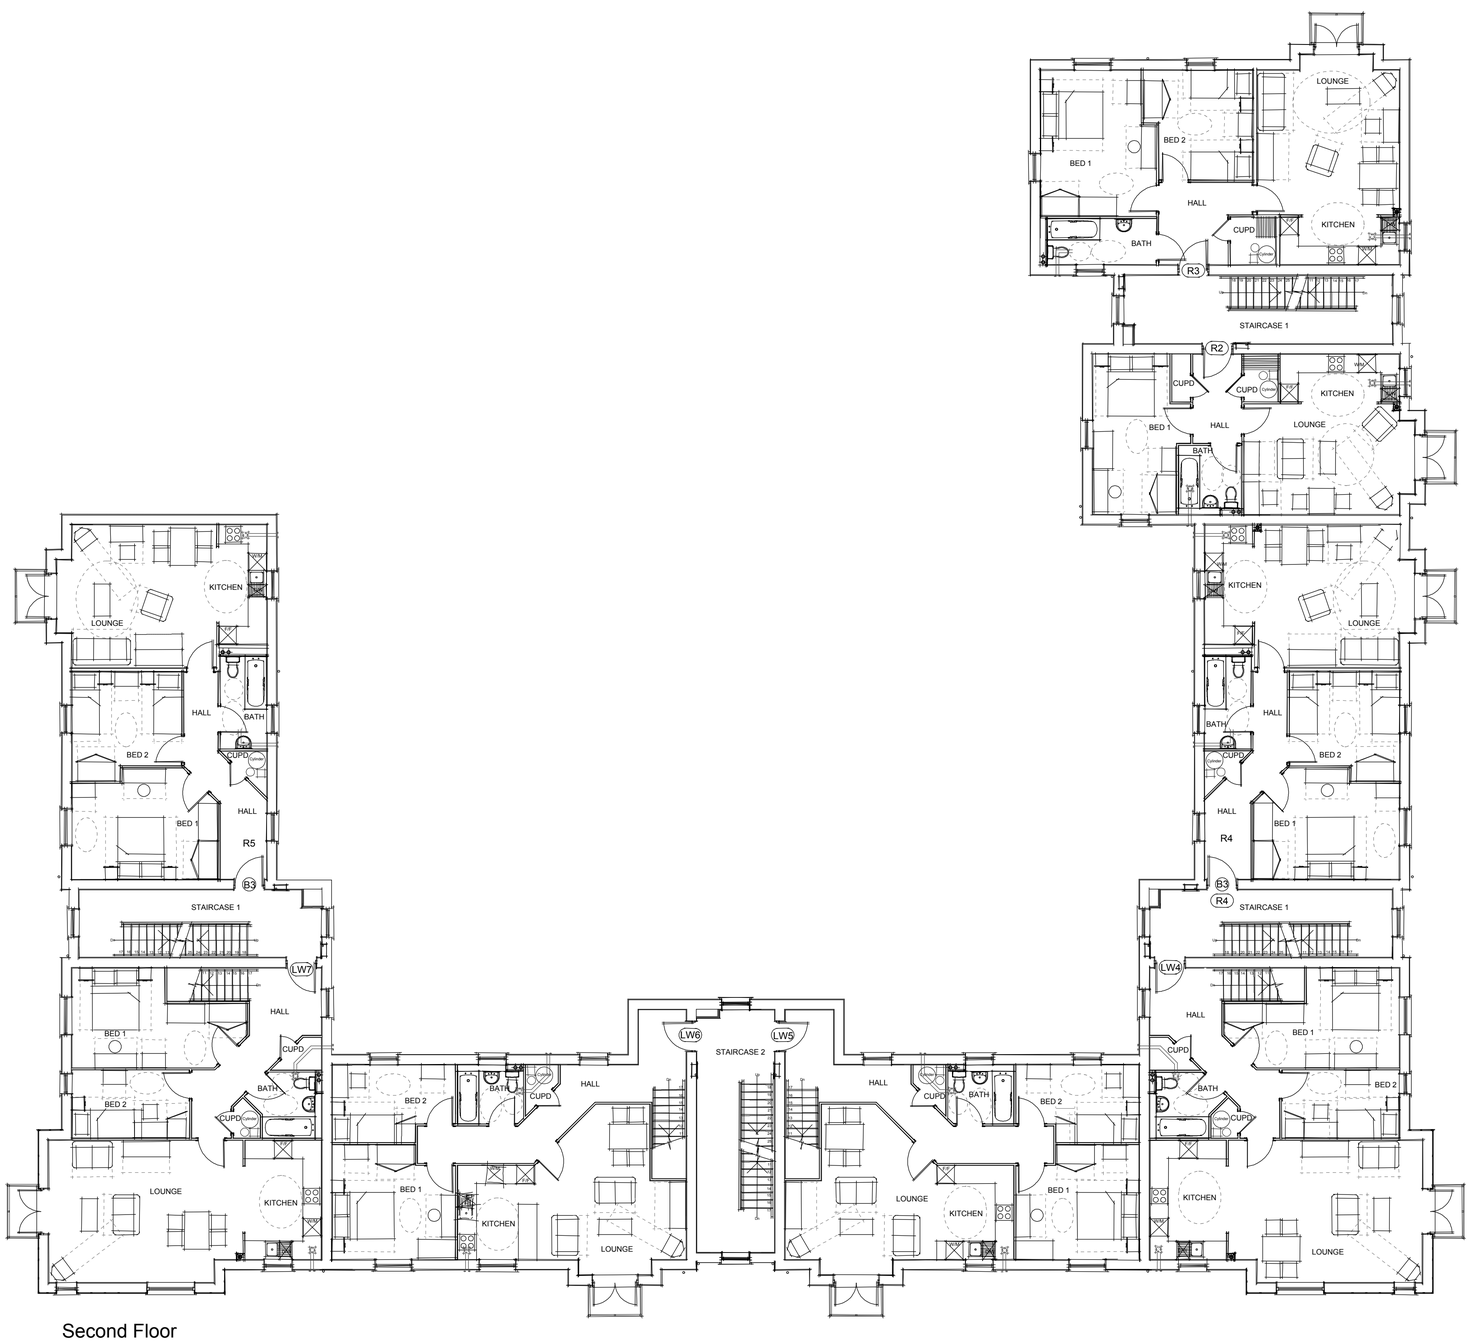

Second Floor

-	##.##.##	-	-	-
Rev:	Date:	Amendment:	Name:	Checked:

Drawing Based Upon: -

Status: PLANNING APPLICATION

Notes: Contractors are not to scale from this drawing. All dimensions to be checked on site and any discrepancies, ambiguities and/or ommisions between this drawing and information given elsewhere must be reported to this office. If in doubt, ask.

RPS

Suites 55 and 58 Cherry Orchard East Kembrey Park Swindon SN2 8UQ
T 01793 818100 F 01793 818101 E rpsn@rpsgroup.com W www.rpsgroup.com

Client: Taylor Wimpey

Project: Old Park Farm, Waterlooville

Title: PHASE 2 - MIXED USE BLOCK 4
Second Floor Plan

Date 03-09-10	Scale: 1:100	Paper Size: A1
Drawn AJC	Checked CHx	Job Ref: JWB.3058

Drawing no: 699-05 Rev: -

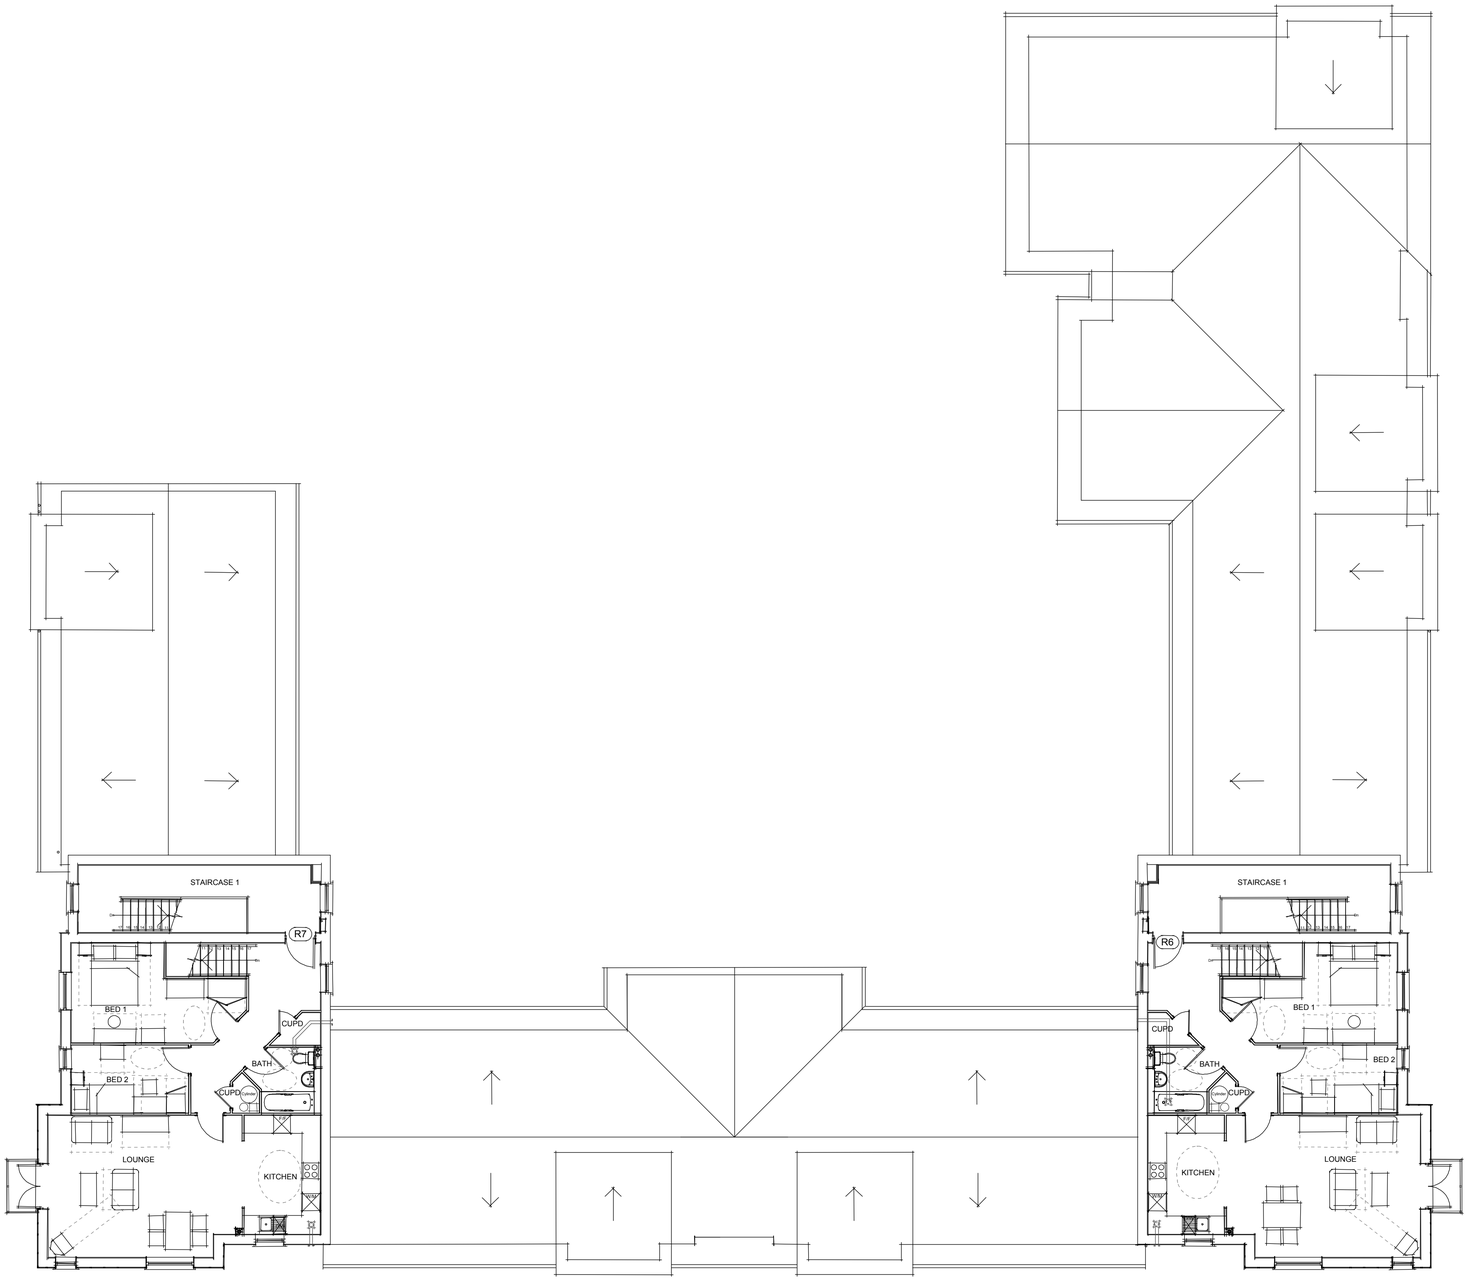

Third Floor

Rev:	Date:	Amendment:	Name:	Checked:
-	##.##.##	-	-	-

Drawing Based Upon: -

Status: PLANNING APPLICATION

Notes: Contractors are not to scale from this drawing. All dimensions to be checked on site and any discrepancies, ambiguities and/or ommisions between this drawing and information given elsewhere must be reported to this office. If in doubt, ask.

RPS
Suites 55 and 58 Cherry Orchard East Kembrey Park Swindon SN2 8UQ
T 01793 818100 F 01793 818101 E rpsswi@rpsgroup.com W www.rpsgroup.com

Client: Taylor Wimpey

Project: Old Park Farm, Waterlooville

Title: PHASE 2 - MIXED USE BLOCK 4
Third Floor Plan

Date	Scale:	Paper Size:
03-09-10	1:100	A1
Drawn	Checked	Job Ref:
AJC	CHx	JWB.3058

Drawing no: 699-06 Rev: -