


**PROPOSED SINGLE STOREY ADDITIONS.
10, NORE FARM AVENUE, EMSWORTH, HANTS.**

PROPOSED GROUND FLOOR

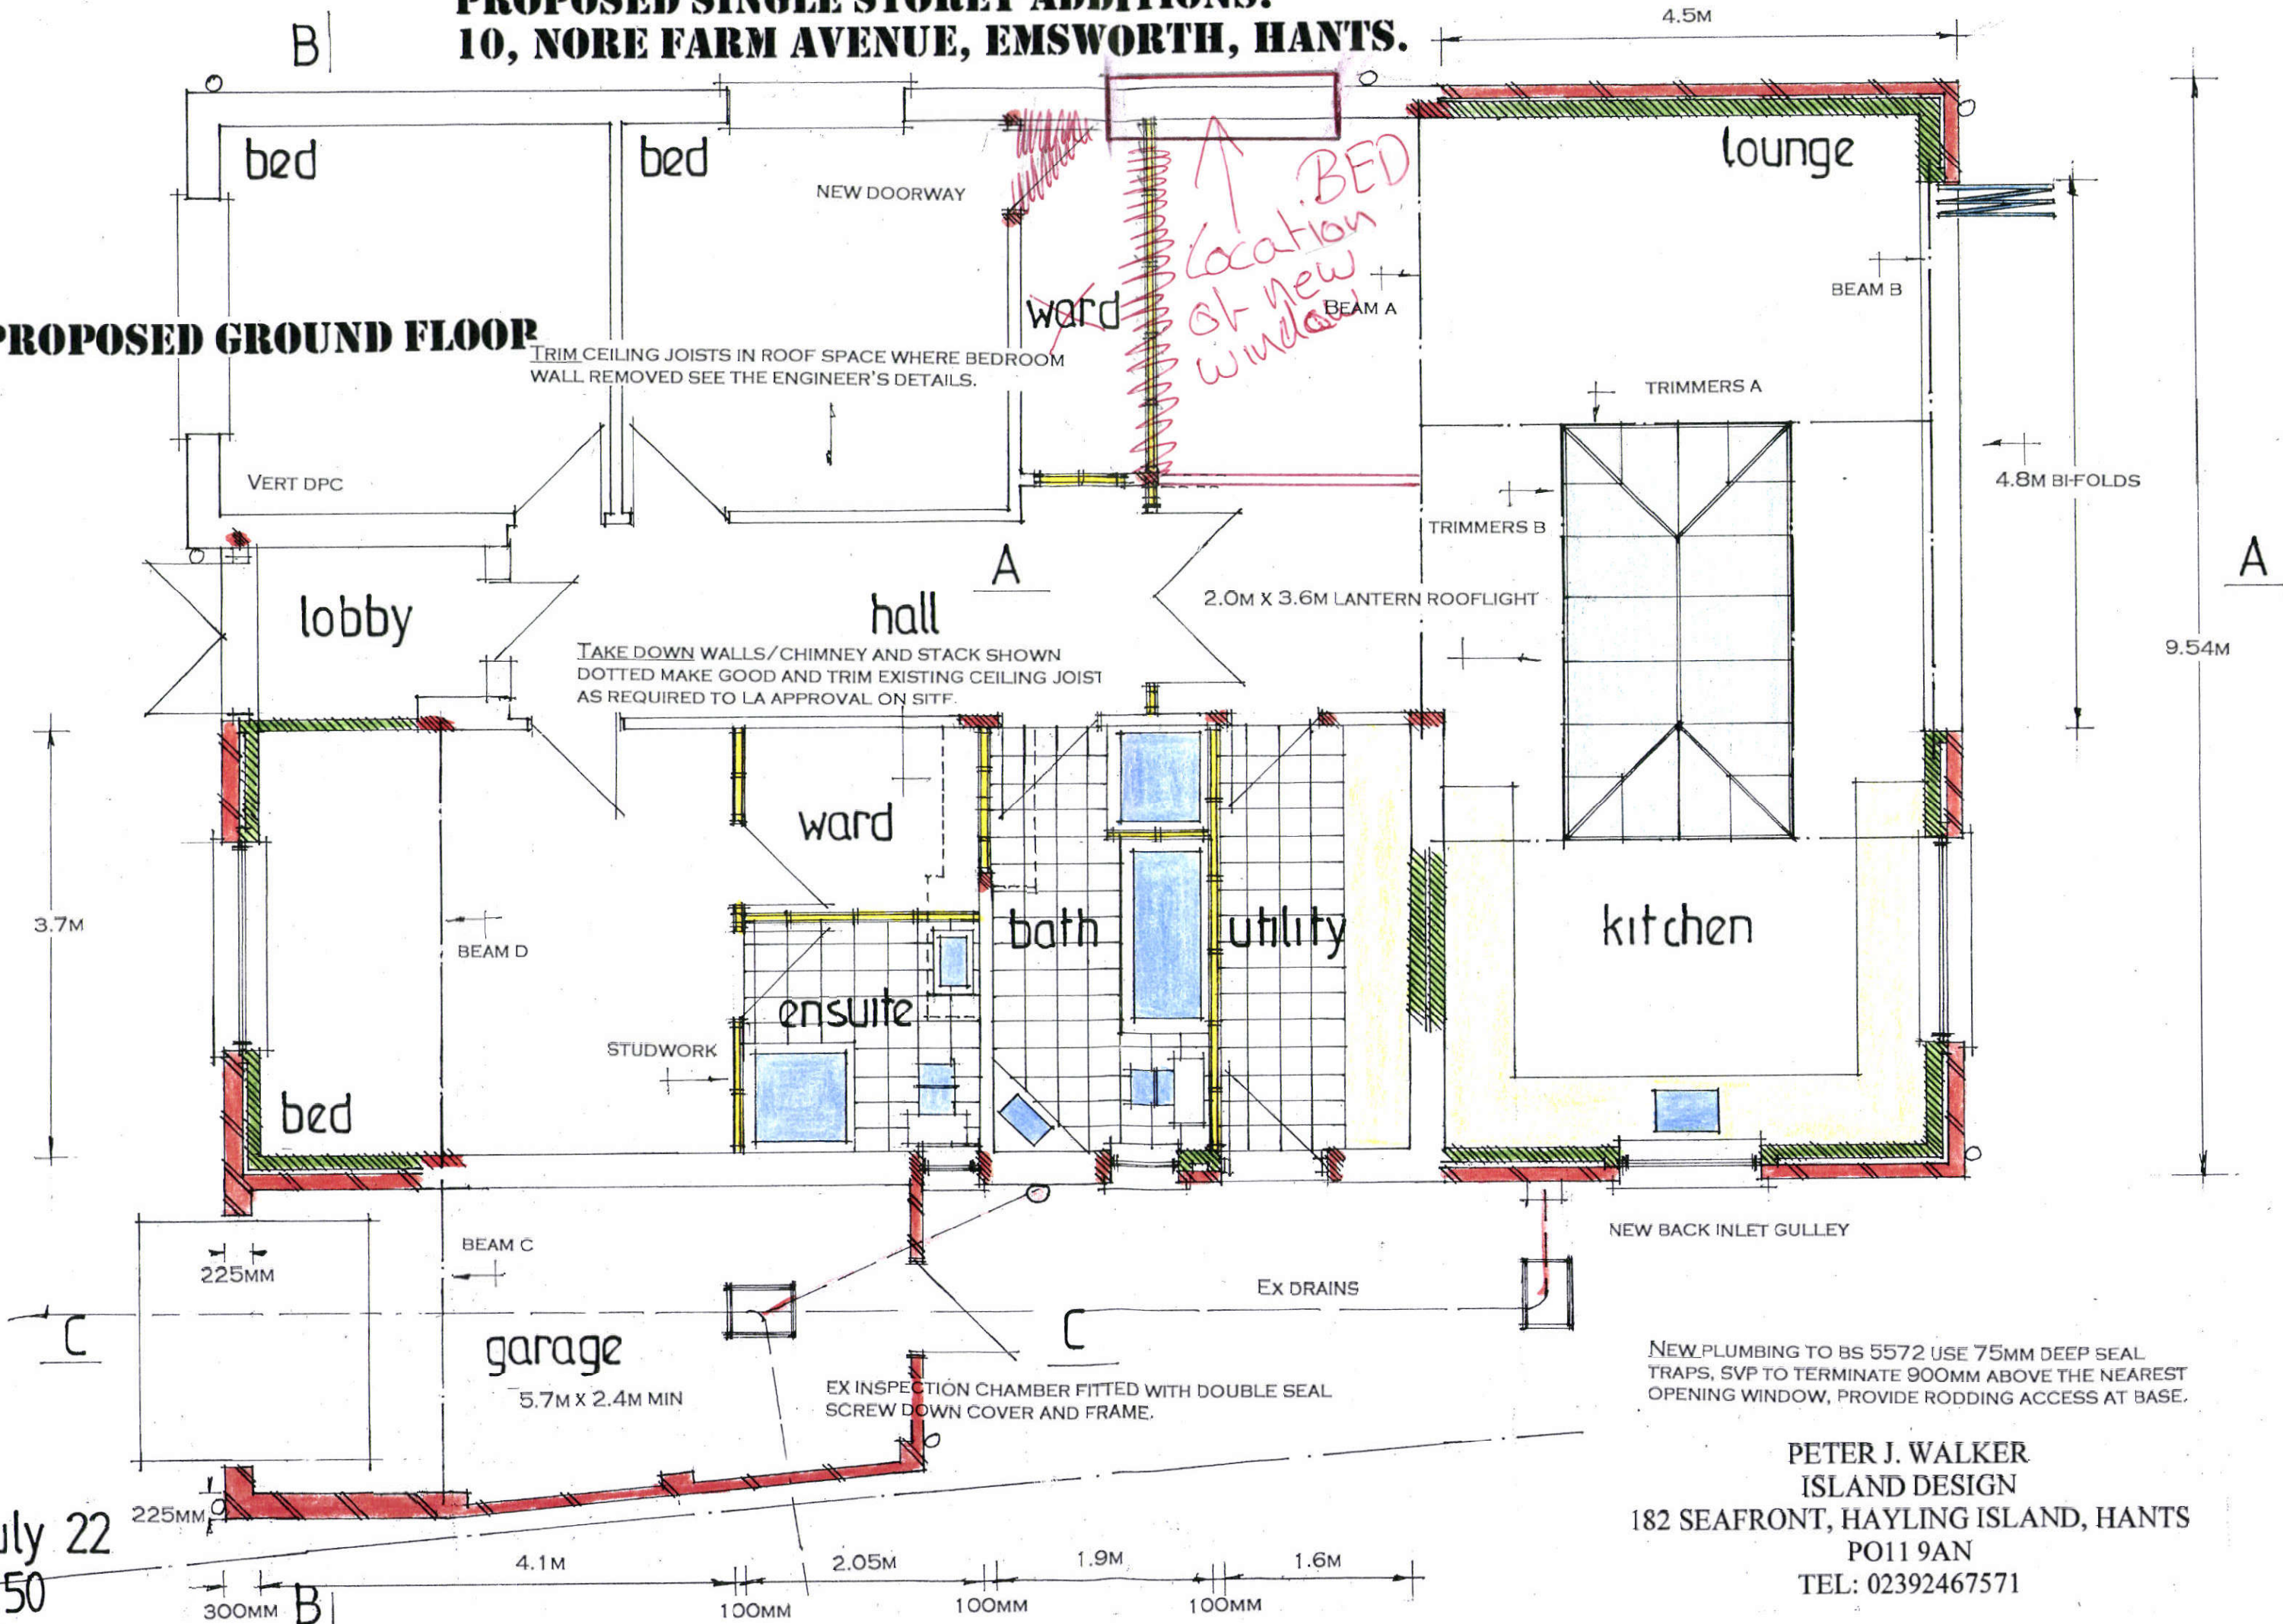

NEW PLUMBING TO BS 5572 USE 75MM DEEP SEAL TRAPS, SVP TO TERMINATE 900MM ABOVE THE NEAREST OPENING WINDOW, PROVIDE RODDING ACCESS AT BASE.

PETER J. WALKER
ISLAND DESIGN
182 SEAFRONT, HAYLING ISLAND, HANTS
PO11 9AN
TEL: 02392467571