



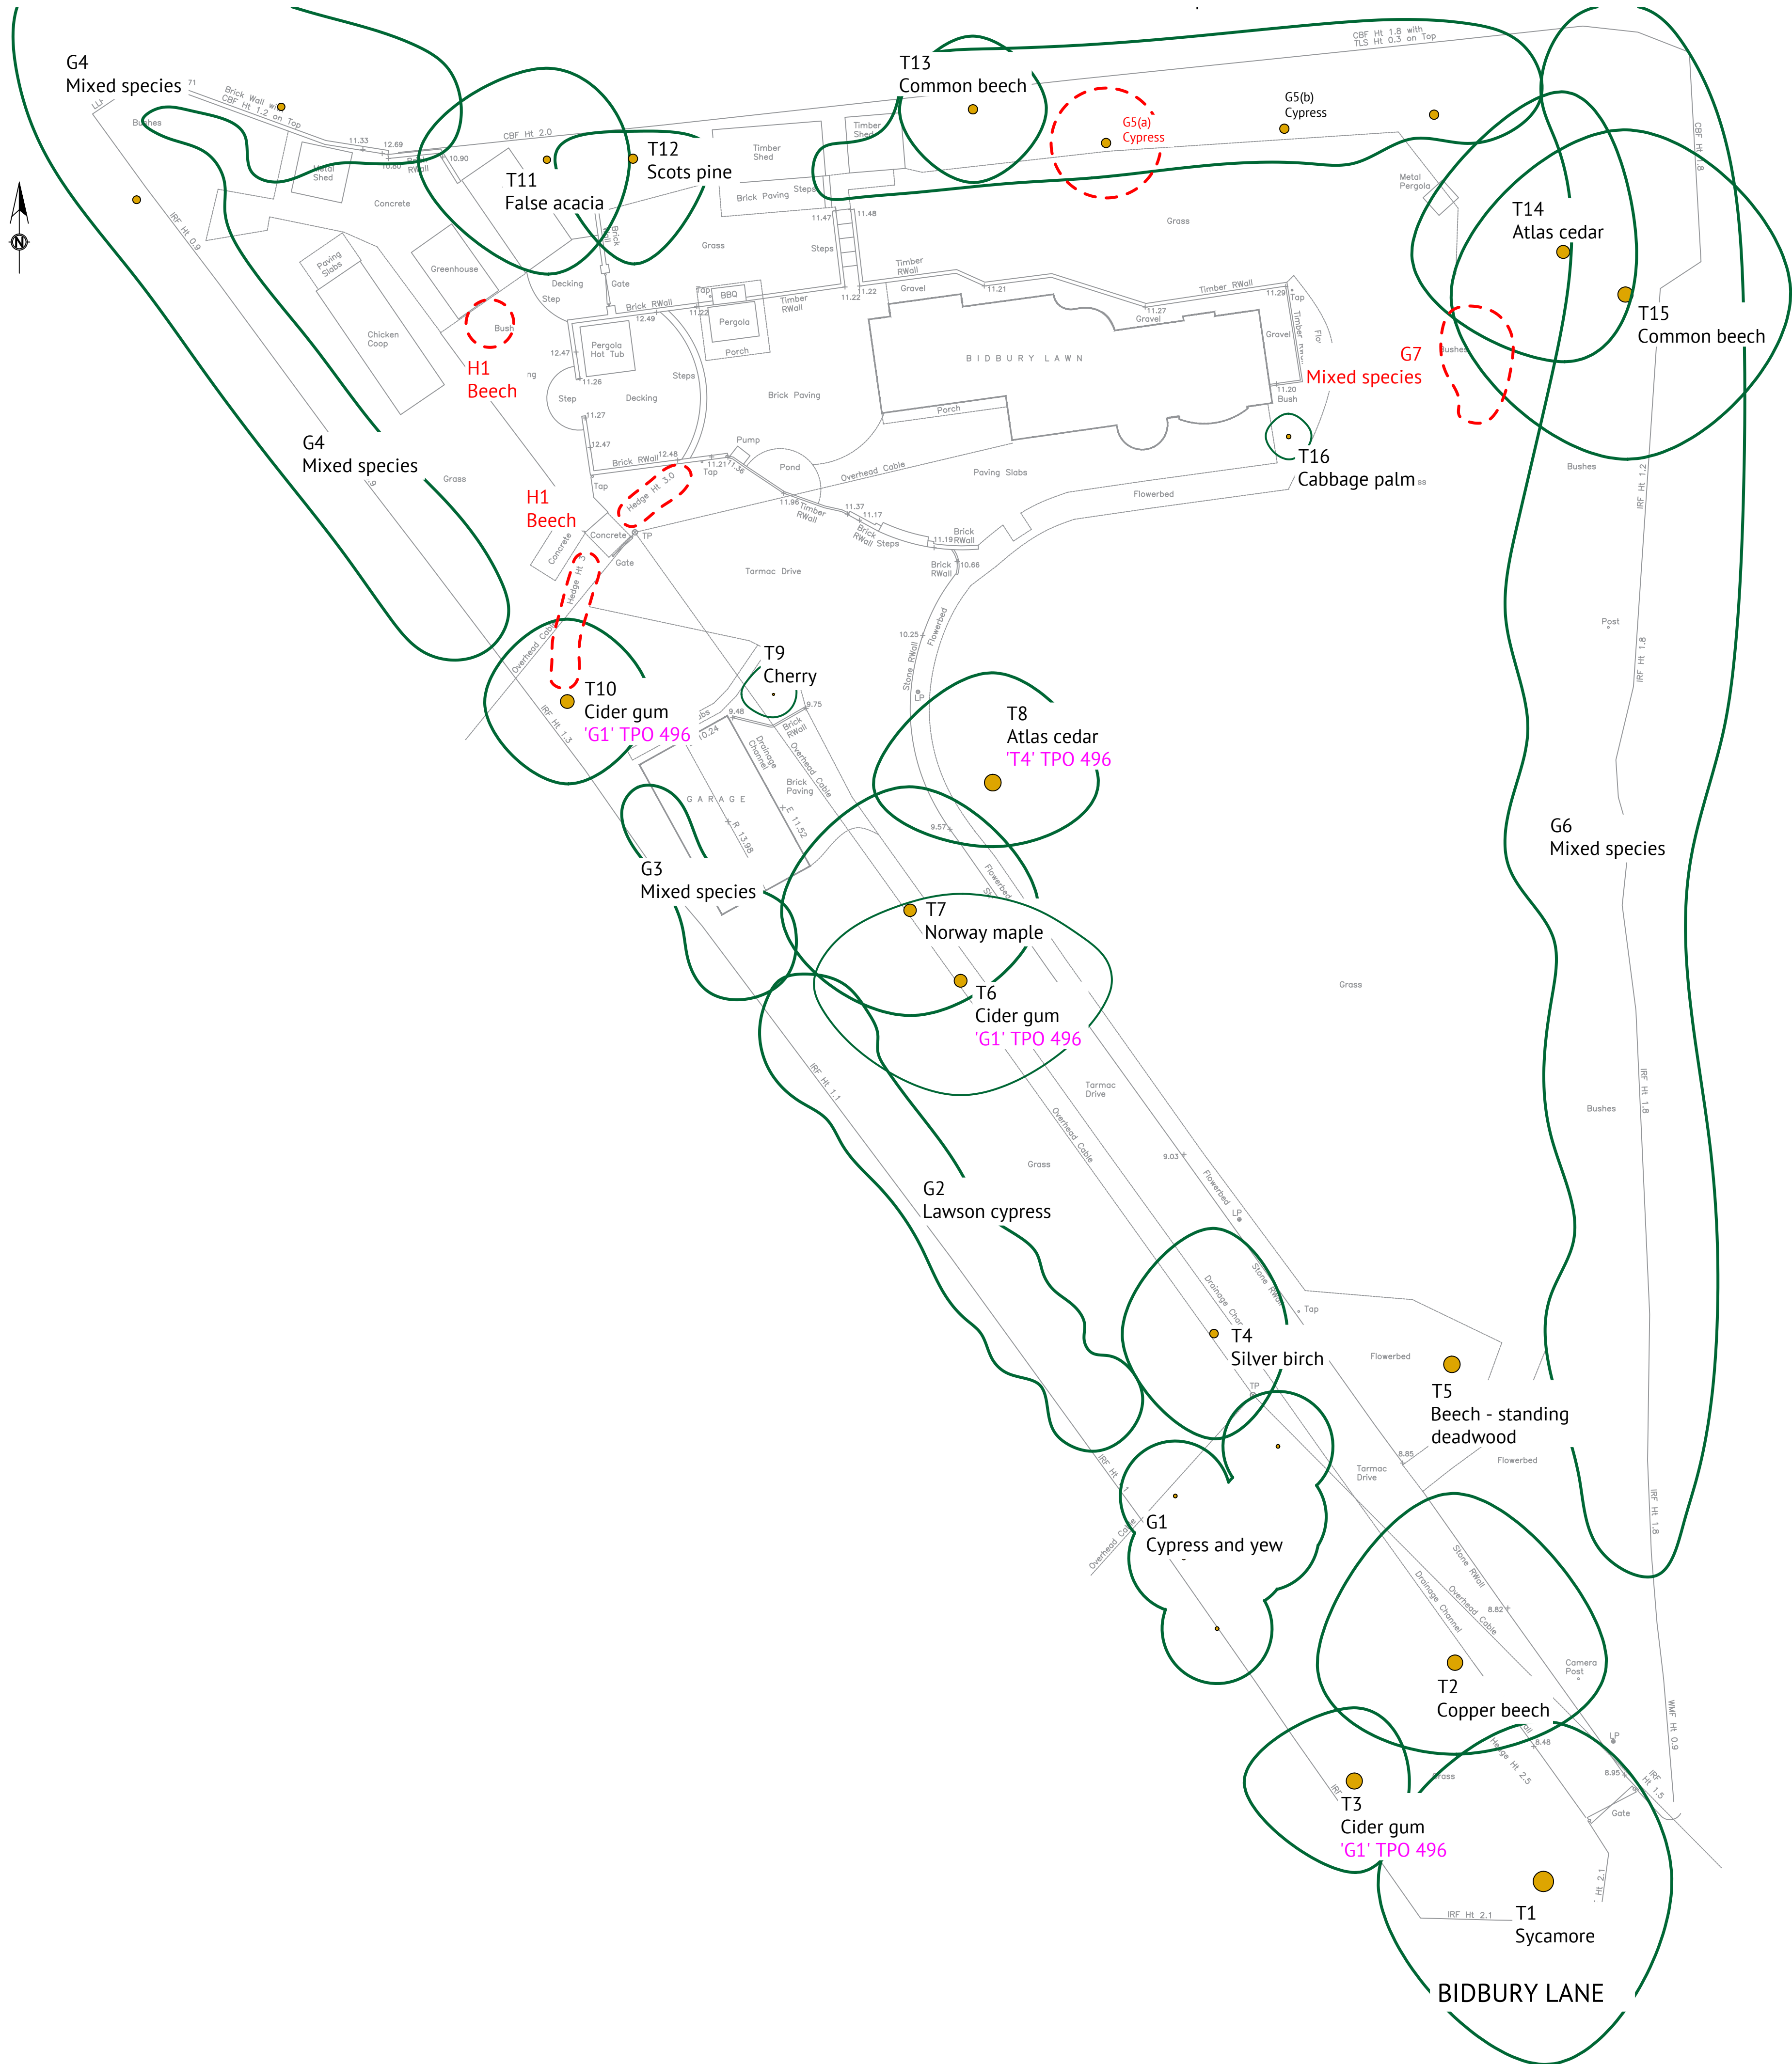

EDWARD GARDENS

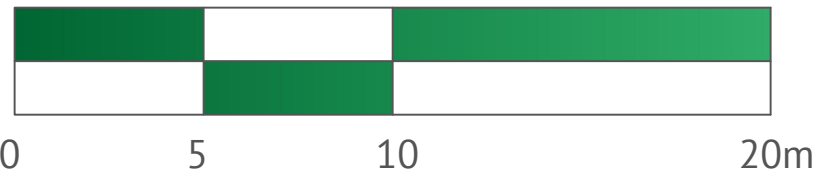

Tree(s) to be removed

Surveyed tree

Drawing History

Rev	Date	Comments

MDJ

ARBORICULTURAL
CONSULTANCY LIMITED

Copyright: MDJ Arboricultural Consultancy Ltd 2025

Ownership of this drawing and its intellectual property is retained by MDJ Arboricultural Consultancy Limited and should not be reproduced, copied, or distributed, in whole or in part, without prior written consent.

Site:

Client:

Title:

1st Issued:

Revision:

Dwg No:

Scale:

Bedbury Lawn, Old Bedhampton, PO9 3JG

Mr J Gibbons

S211 Sketch Plan

August 2025

N/A

MDJAC-BS24116-S211SP-01

1:200 @ A1