


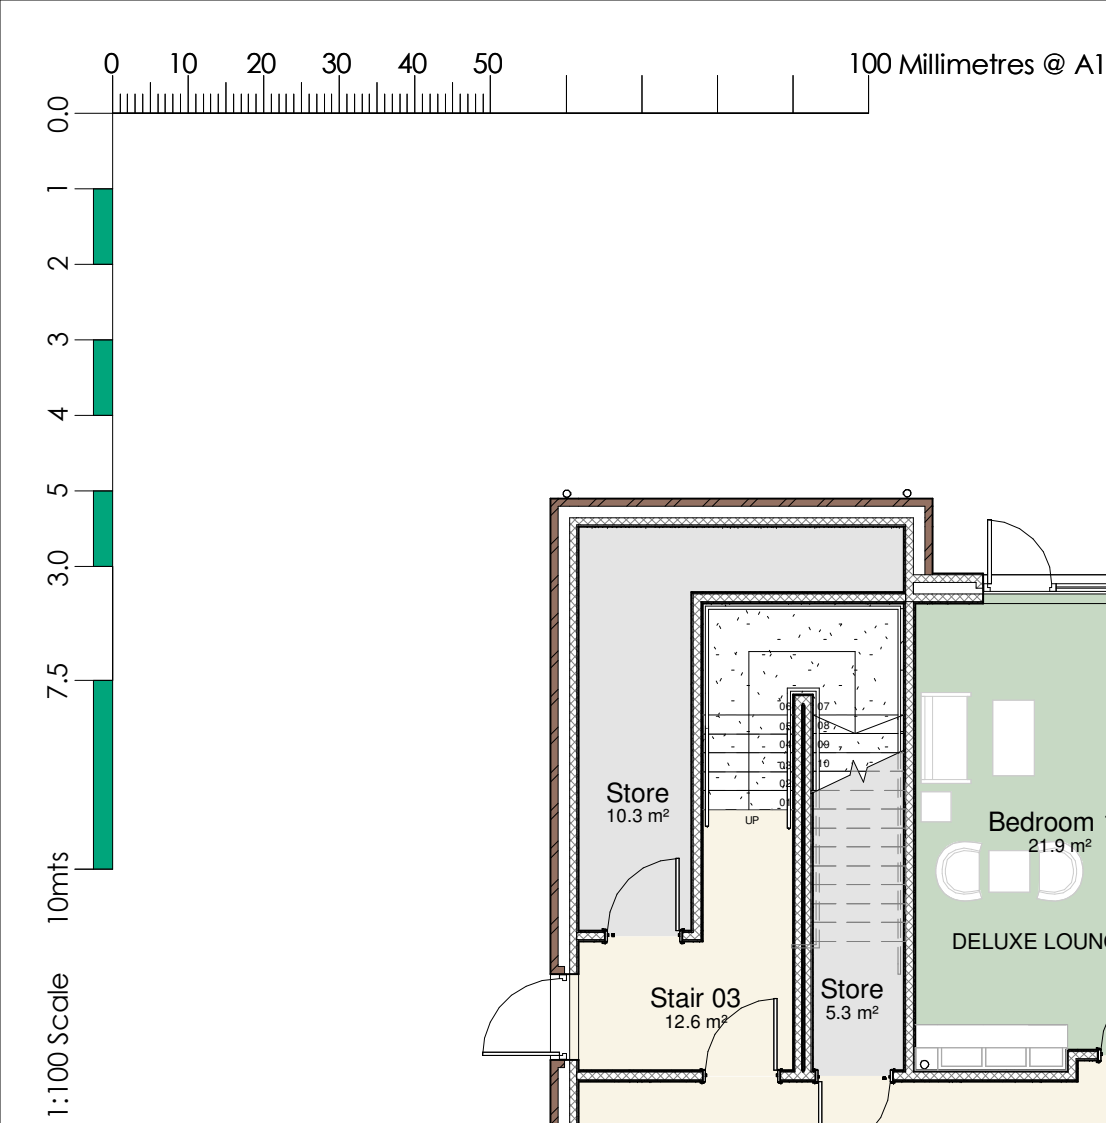

00 Ground Floor GA - Planning
1 : 100

- Room Type Key**
- Standard Bedroom
 - Premium Bedroom
 - Circulation
 - Dayspace
 - Ensuite
 - Sanitary
 - Staff
 - Storage

Notes

Do not scale, use figured dimensions only.

All dimensions to be verified on site prior to the commencement of any work or the production of any shop drawing. All discrepancies to be reported to the Architect.

This drawing is to be read in conjunction with all related Architect's and Engineer's drawings and any other relevant information.

This drawing is copyright © of TDC Architects Ltd.

Revision numbering:
Revision numbering: ≥= RIBA Stage 0-2, P= RIBA Stage 3,
T= RIBA Stage 4, C= RIBA Stage 5, R= RIBA Stage 6

REV	DATE	REVISION	INITIAL	CHECK
P1	11.08.25	Issued for Planning	GrM	SEL

NOTE:
THIS DRAWING HAS BEEN PREPARED WITH REFERENCE TO
BARCHESTER RCS v9.0 AND DESIGN MODEL v4 REVISION P1
ALL WORKS TO BE CARRIED OUT IN ACCORDANCE WITH THESE
SPECIFICATIONS

DRAWING STATUS

- FOR DISCUSSION (RIBA STAGE 0-2) ☐
- FOR PLANNING (RIBA STAGE 3) ☒
- FOR TENDER (RIBA STAGE 4) ☐
- FOR CONSTRUCTION (RIBA STAGE 5) ☐
- AS-BUILT (RIBA STAGE 6) ☐
- AS-RECORDED (RIBA STAGE 6) ☐



2nd Fl. | 13 Museum St.
York | YO1 7DT
info@tdc-arch.design

www.tdc-arch.design

Client
Barchester
BARCHESTER
Celebrating life

Project
Proposed Care Home at
Hart Plain Avenue,
Waterloooville

Drawing Title
Planning - Ground Floor GA

Scale	Date	
1:100 @ A1	Aug 2025	
Drawn by	Checked by	
GrM	SEL	
Job No.	Drawing No.	Rev.
B242117	AL(0)001	P1