


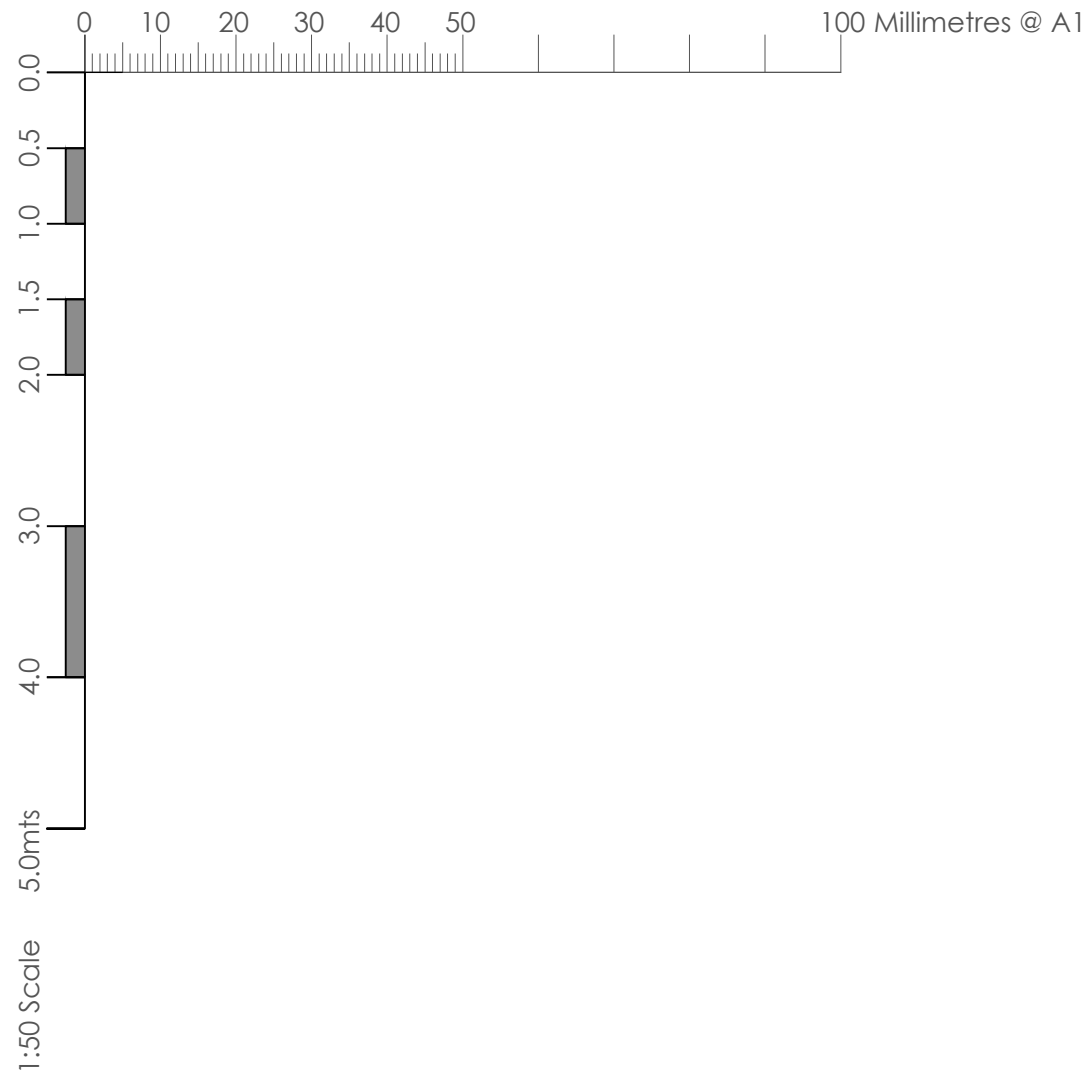

Notes

Do not scale, use figured dimensions only.




All dimensions to be verified on site prior to the commencement of any work or the production of any shop drawing. All discrepancies to be reported to the Architect.

This drawing is to be read in conjunction with all related Architect's and Engineer's drawings and any other relevant information.

This drawing is copyright © of TDC Architects Ltd.


Revision numbering: D= RIBA Stage 0-2, P= RIBA Stage 3, T= RIBA Stage 4, C = RIBA Stage 5, R = RIBA Stage 6

REV	DATE	REVISION	INITIALS	CHECK
P1	11/08/2025	Issued for Planning	GrM	SEL

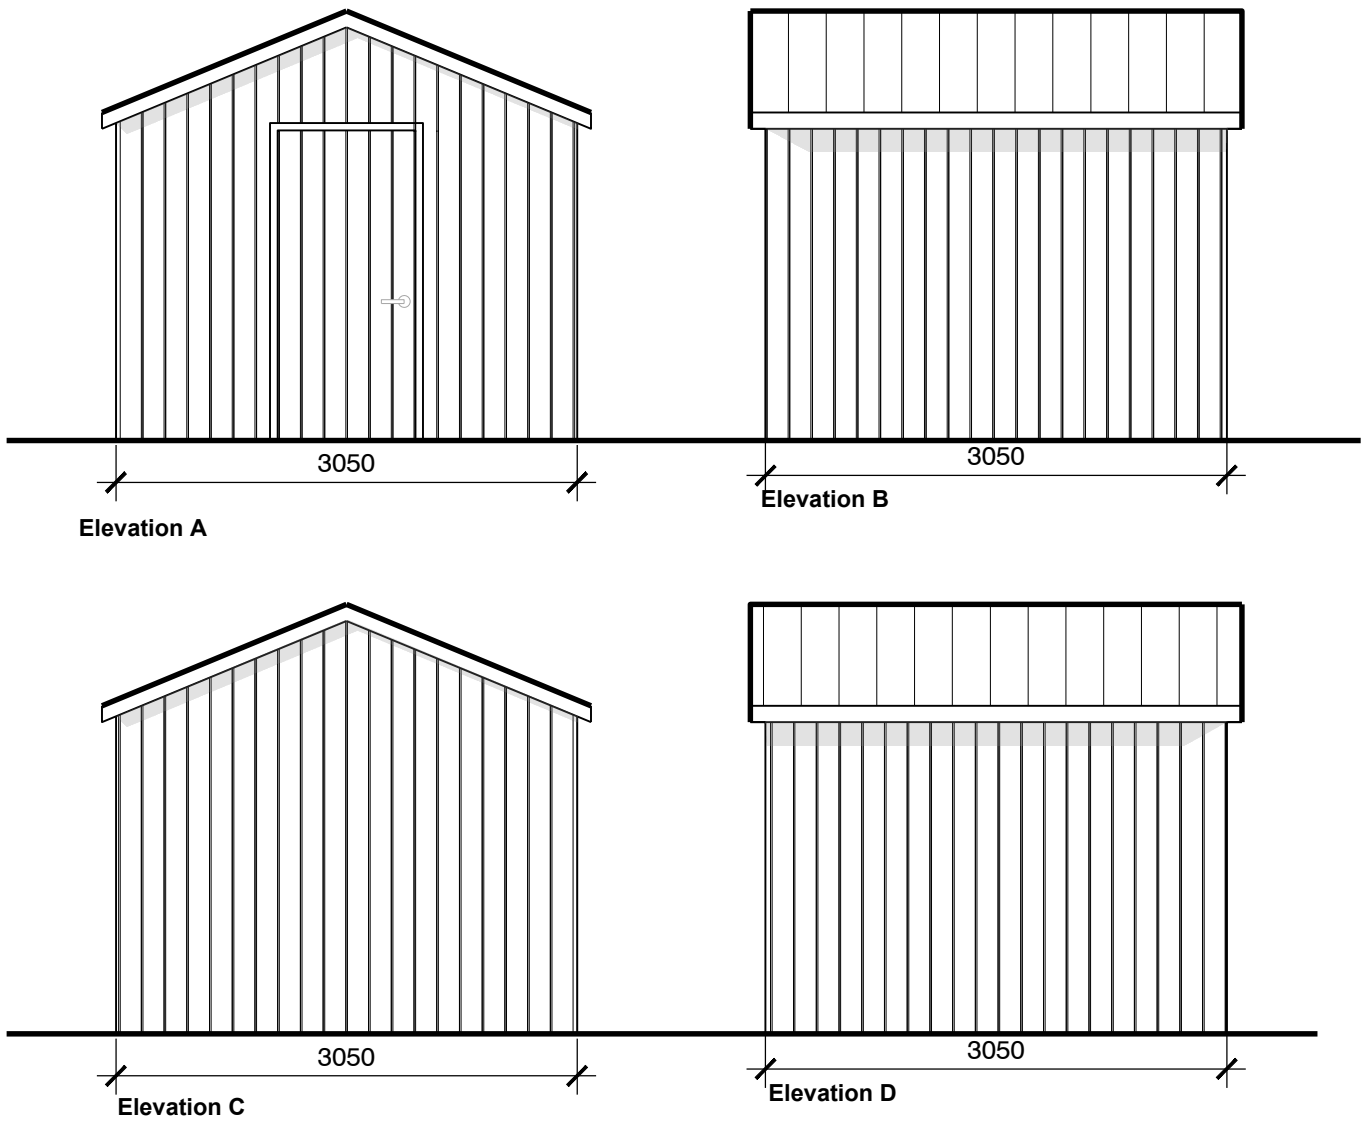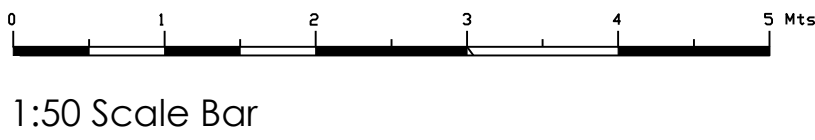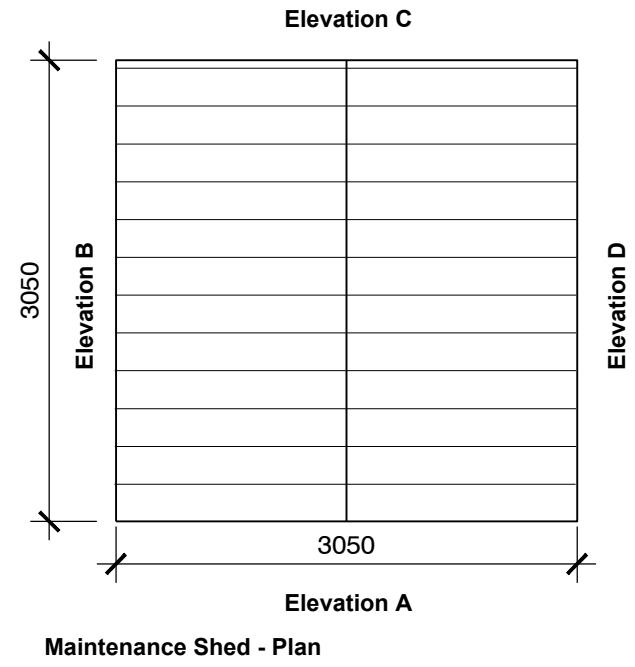

Maintenance Shed

0.35mm High Tensile Steel
Cladding with Slate Grey
Powder Coated colouring.


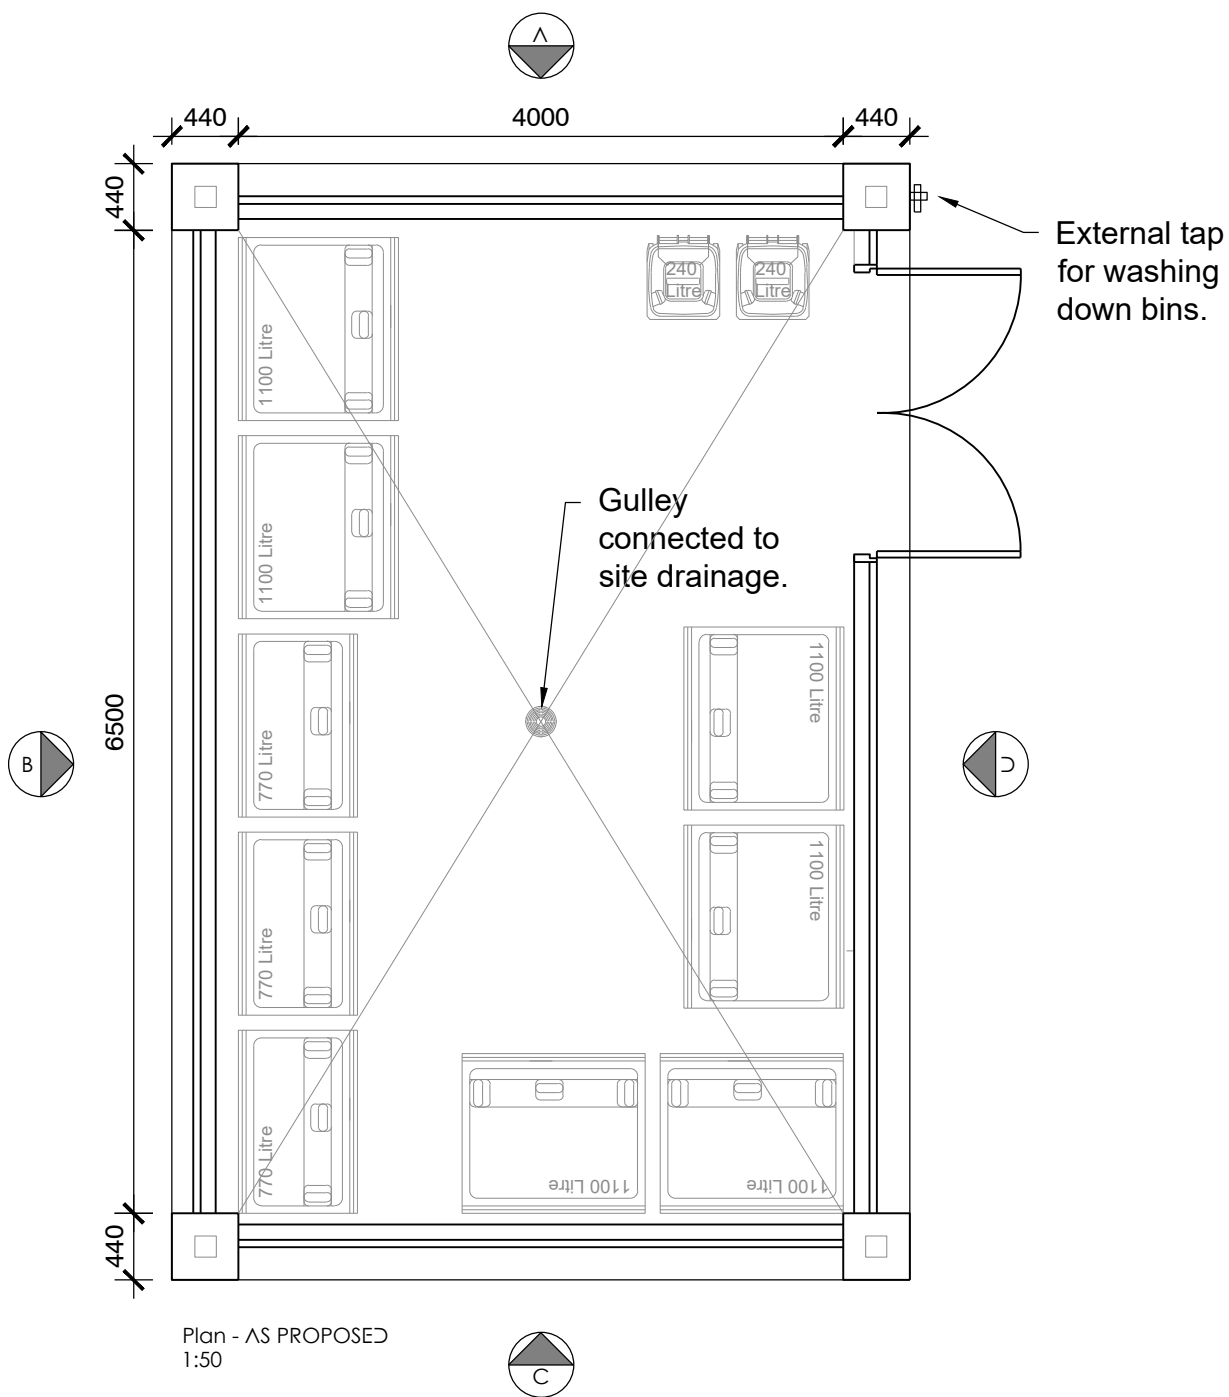


Refuse Store Details

Treated Timber Fence


Brickwork to match main building

Artstone capping to brick piers

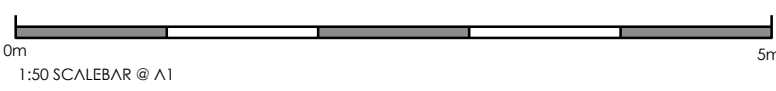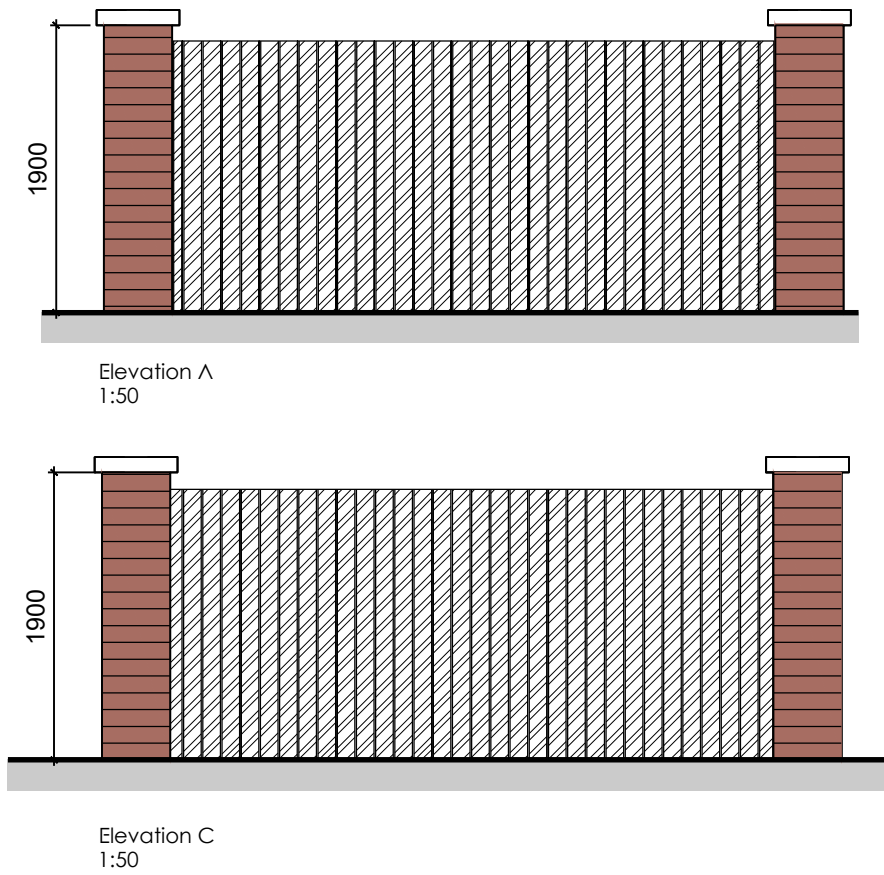



Barchester Bin Storage:

- 2 x 1100ltr Non- Hazardous
- 3 x 1100ltr Recycled
- 1 x 1100ltr Garden Waste
- 3 x 770ltr Clinical
- 2 x 240ltr Kitchen Waste

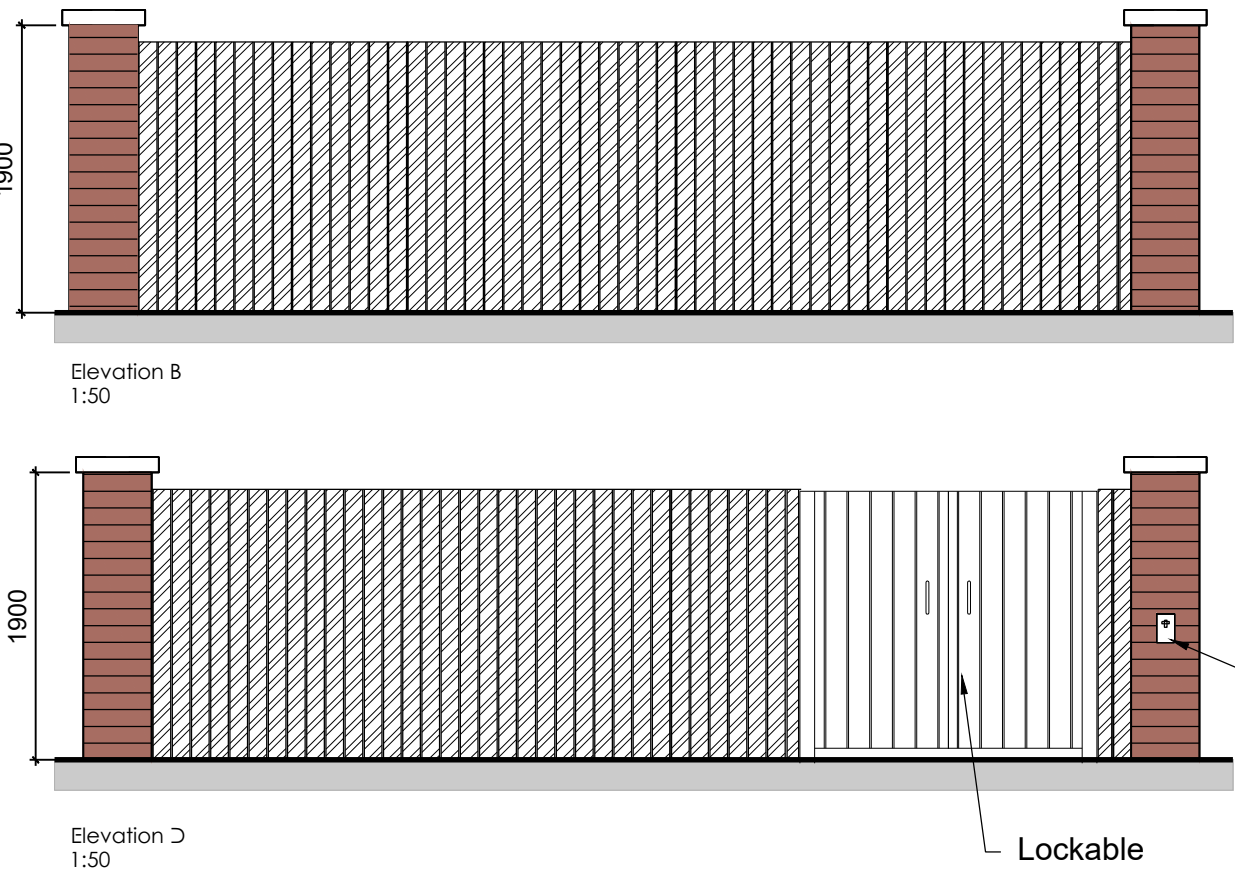

Smoking Shelter

Manufacturer: Versa UK
Model: Value Smoking Shelter
Frame: Mild Steel Powdercoated Black Finish.
Glazing: PET G UV

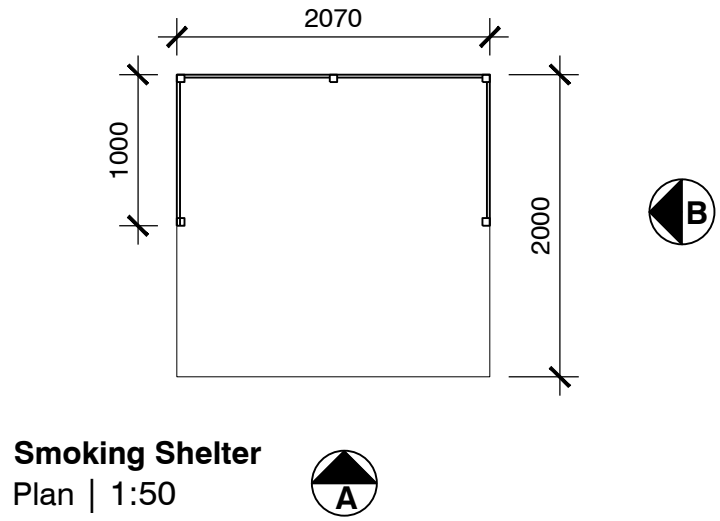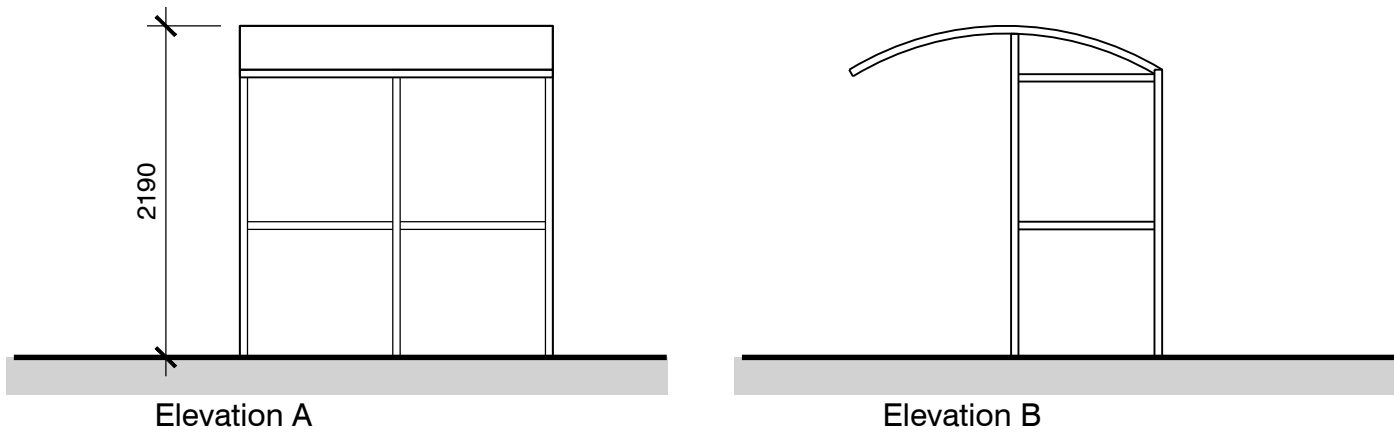

DRAWING STATUS

FOR DISCUSSION (RIBA STAGE 0-2)

FOR PLANNING (RIBA STAGE 3)

FOR TENDER (RIBA STAGE 4)

FOR CONSTRUCTION (RIBA STAGE 5)

AS-BUILT (RIBA STAGE 6)

AS-RECORDED (RIBA STAGE 6)



Client



Project
Proposed Care Home at
Hart Plain Avenue, Waterlooville

Drawing Title
Proposed Outbuildings

Scale
1:50 @ A1

Date
August 2025

Drawn by
GrM

Checked by
SEL

Job No.
B242117

Drawing No.
AL(0)093

Rev.
P1