


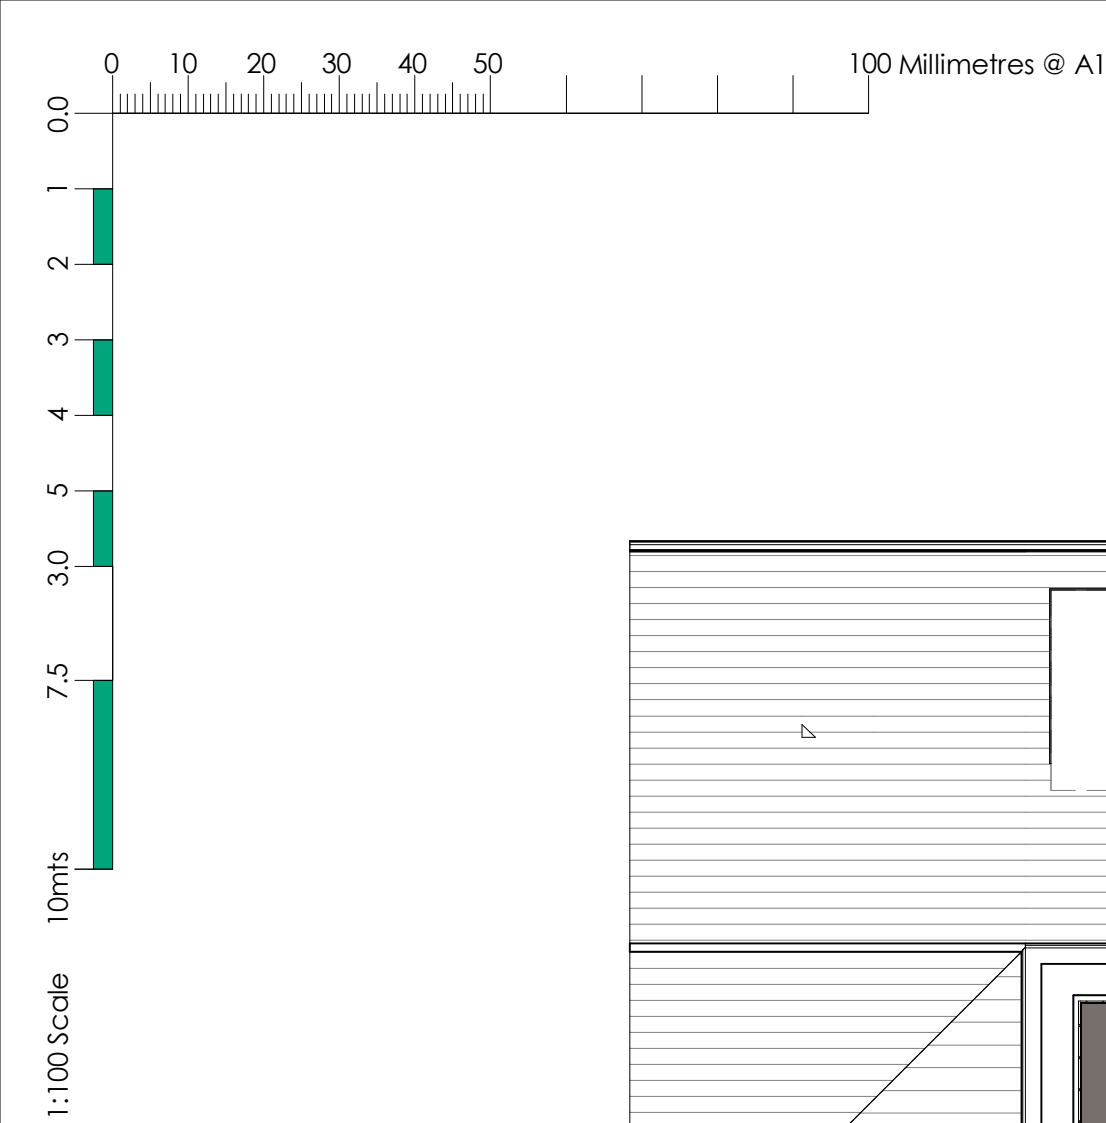

02 Second Floor GA - Planning
1 : 100

- Room Type Key**
- Standard Bedroom
 - Premium Bedroom
 - Circulation
 - Dayospace
 - Ensuite
 - Sanitary
 - Staff
 - Storage

Notes

Do not scale, use figured dimensions only.

All dimensions to be verified on site prior to the commencement of any work or the production of any shop drawing. All discrepancies to be reported to the Architect.

This drawing is to be read in conjunction with all related Architect's and Engineer's drawings and any other relevant information.

This drawing is copyright © of TDC Architects Ltd.

Revision numbering:
Revision numbering: D= RIBA Stage 0-2, P= RIBA Stage 3, T= RIBA Stage 4, C = RIBA Stage 5, R = RIBA Stage 6

REV	DATE	REVISION	INITIAL	CHECK
P1	11.08.25	Issued for Planning	GrM	SEL

NOTE:
THIS DRAWING HAS BEEN PREPARED WITH REFERENCE TO BARCHESTER RCS v9.0 AND DESIGN MODEL v4 REVISION P1. ALL WORKS TO BE CARRIED OUT IN ACCORDANCE WITH THESE SPECIFICATIONS.

DRAWING STATUS

FOR DISCUSSION (RIBA STAGE 0-2)	☐
FOR PLANNING (RIBA STAGE 3)	☒
FOR TENDER (RIBA STAGE 4)	☐
FOR CONSTRUCTION (RIBA STAGE 5)	☐
AS-BUILT (RIBA STAGE 6)	☐
AS-RECORDED (RIBA STAGE 6)	☐

TDC ARCH DESIGN
The Design Collective Architects

2nd Fl. | 13 Museum St.
York | YO1 7DT
info@tdc-arch.design
www.tdc-arch.design

Client
Barchester

Project
Proposed Care Home at
Hart Plain Avenue,
Waterlooville

Drawing Title
Planning - Second Floor

Scale	Date
1:100 @ A1	Aug 2025
Drawn by GrM	Checked by SEL
Job No. B242117	Drawing No. AL(0)003
	Rev. P1