


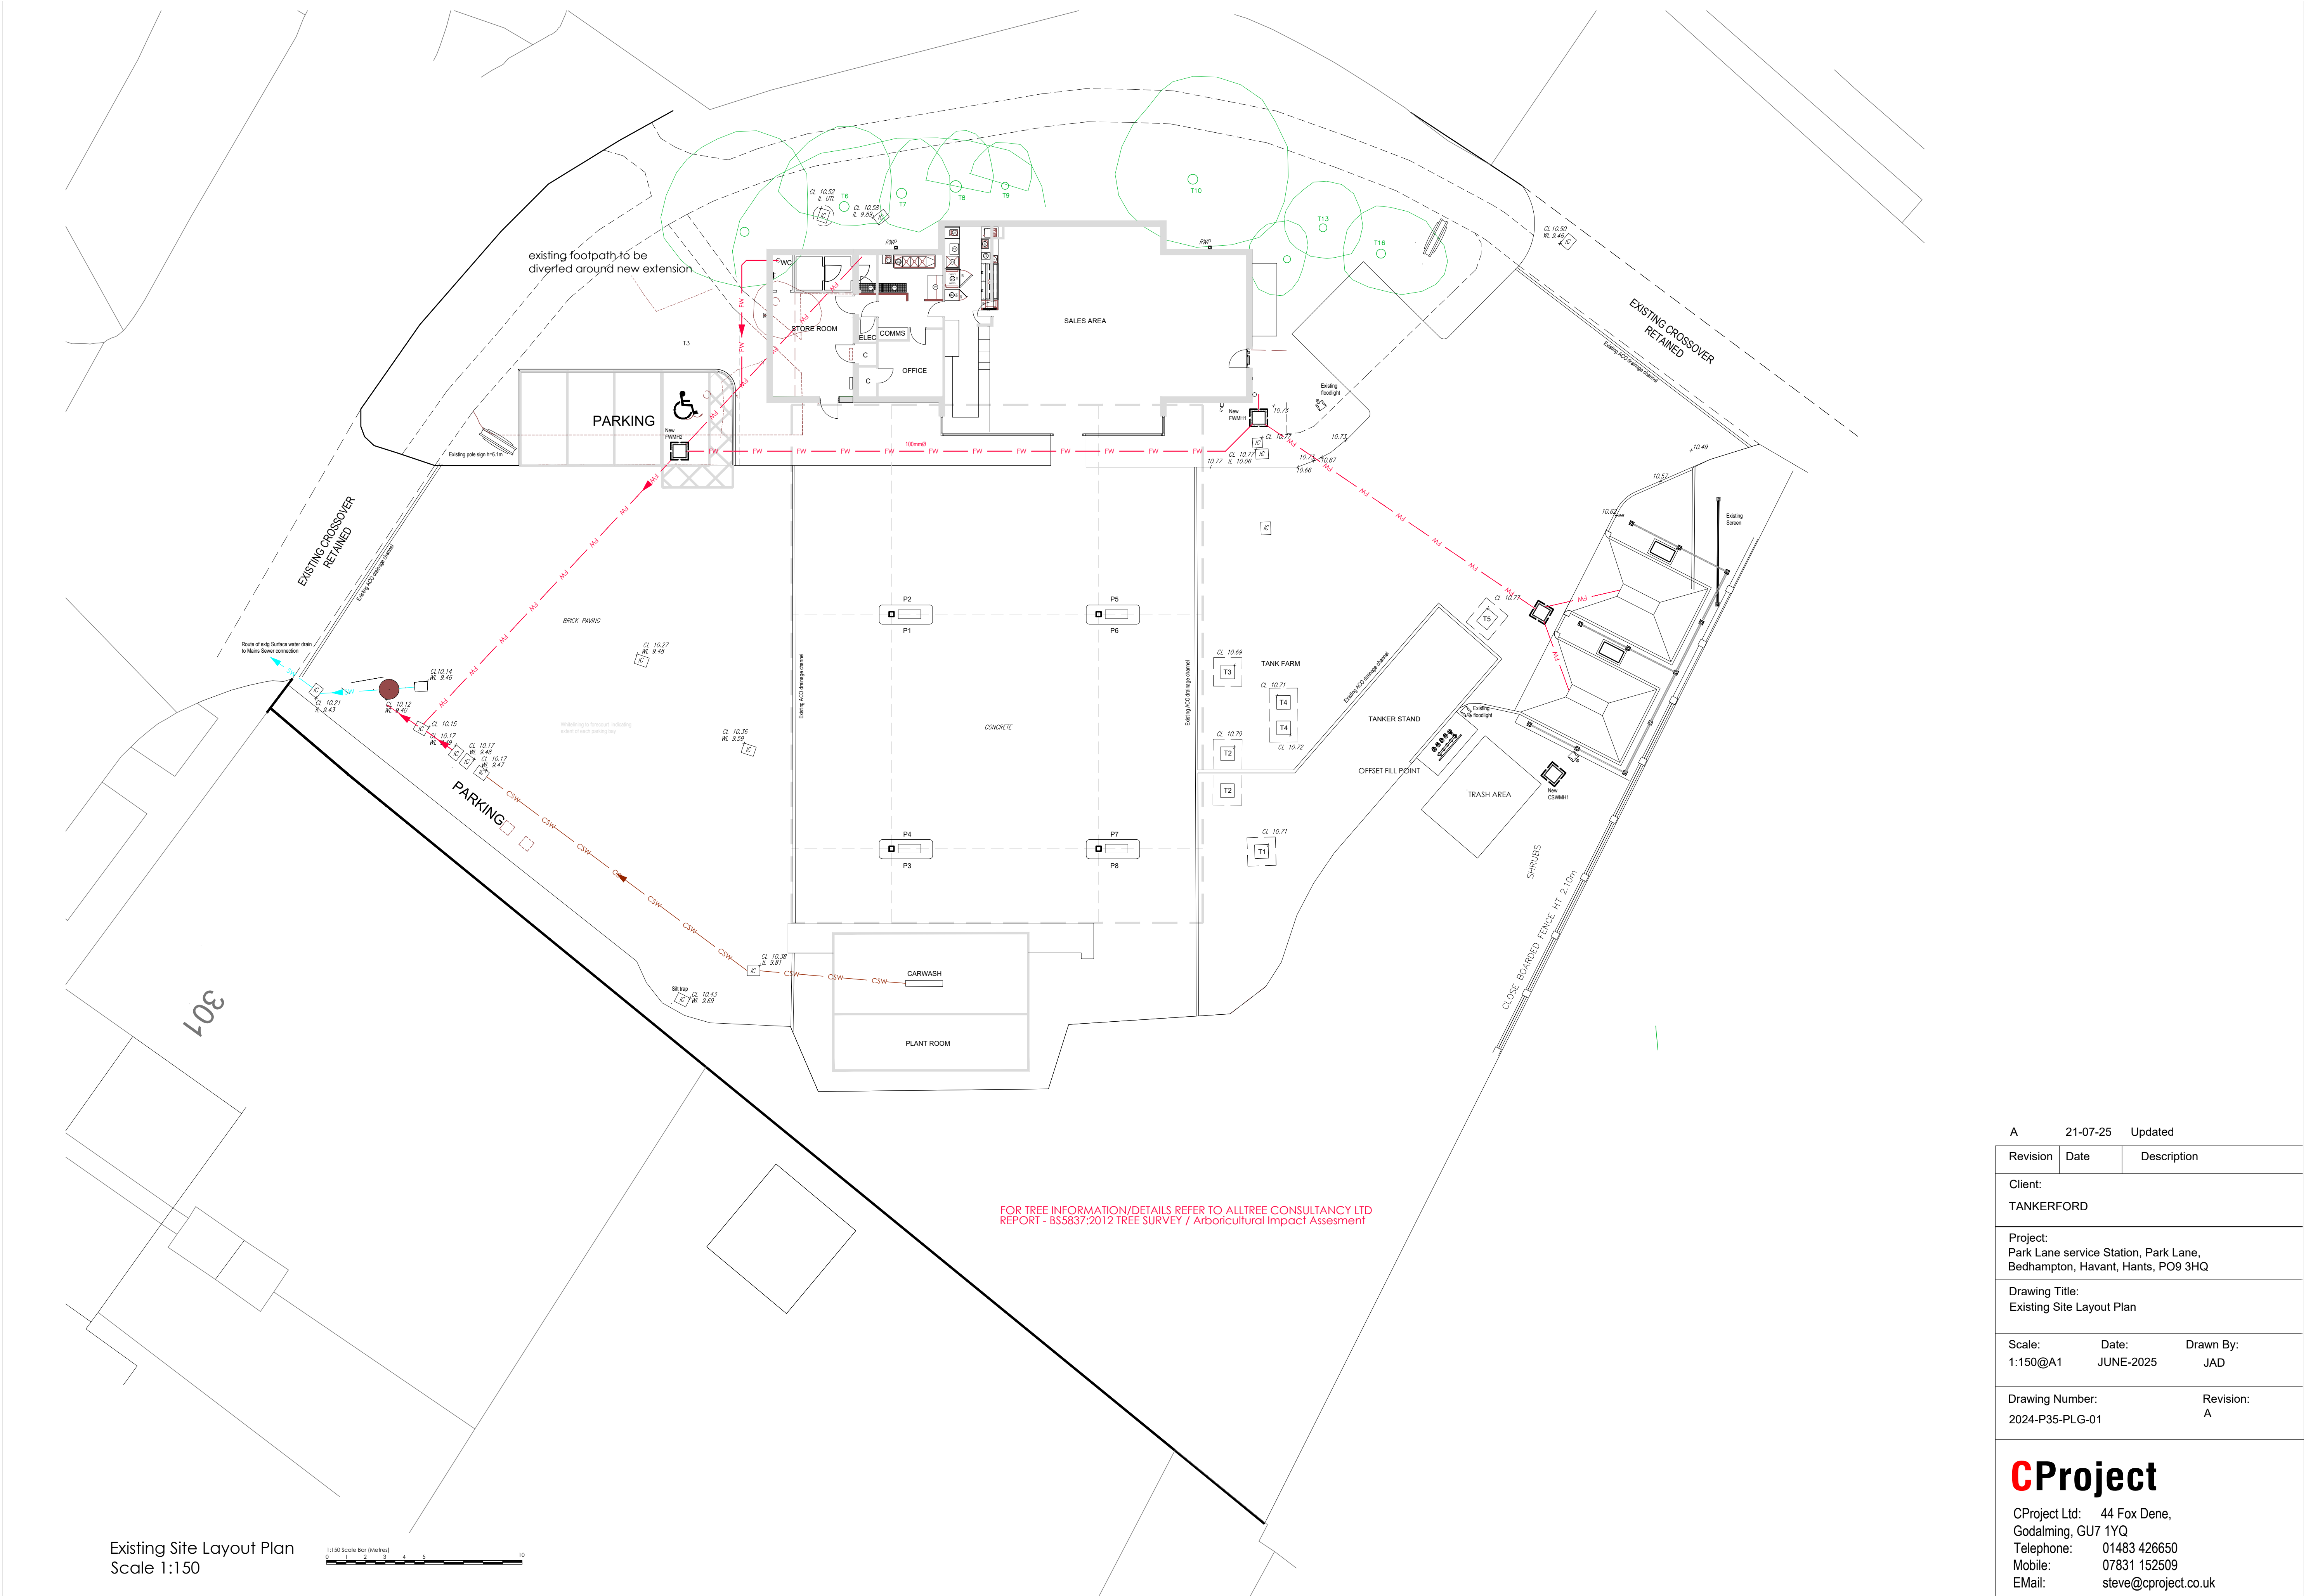

A 21-07-25 Updated		
Revision	Date	Description
Client: TANKERFORD		
Project: Park Lane service Station, Park Lane, Bedhampton, Havant, Hants, PO9 3HQ		
Drawing Title: Existing Site Layout Plan		
Scale: 1:150@A1	Date: JUNE-2025	Drawn By: JAD
Drawing Number: 2024-P35-PLG-01		Revision: A
CProject CProject Ltd: 44 Fox Dene, Godalming, GU7 1YQ Telephone: 01483 426650 Mobile: 07831 152509 Email: steve@cproject.co.uk		