


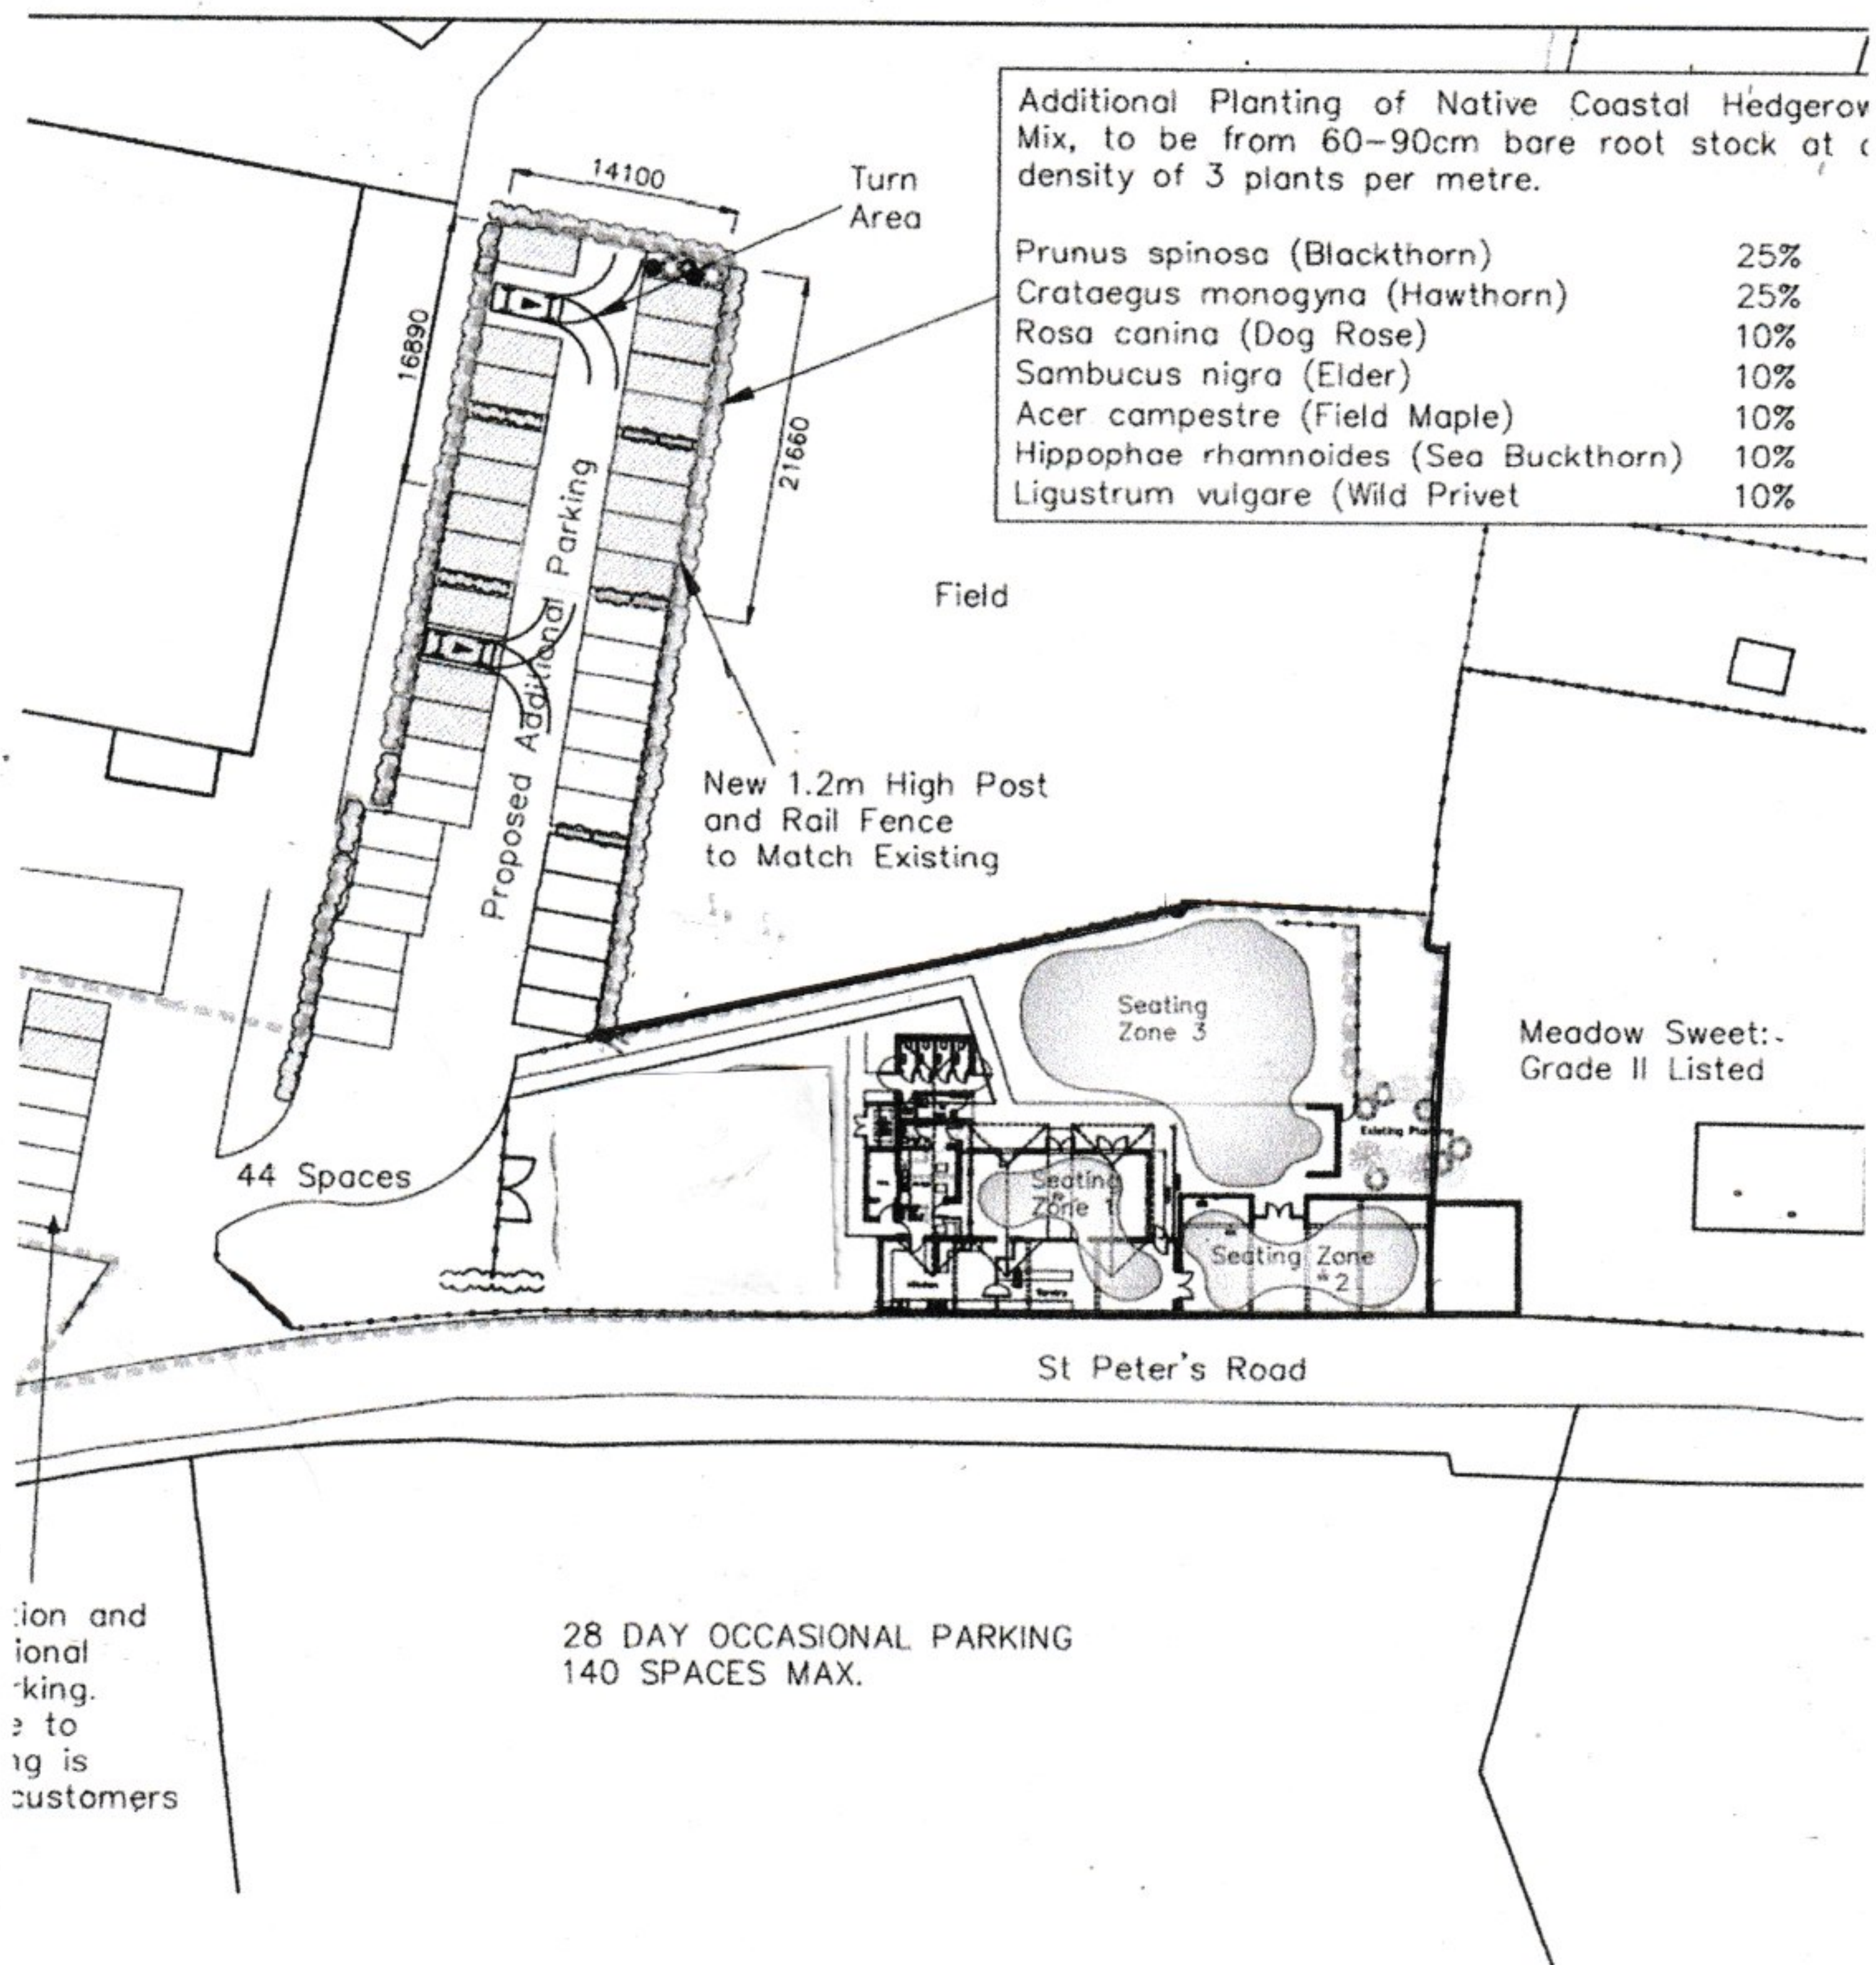

Plan showing car park in more detail