


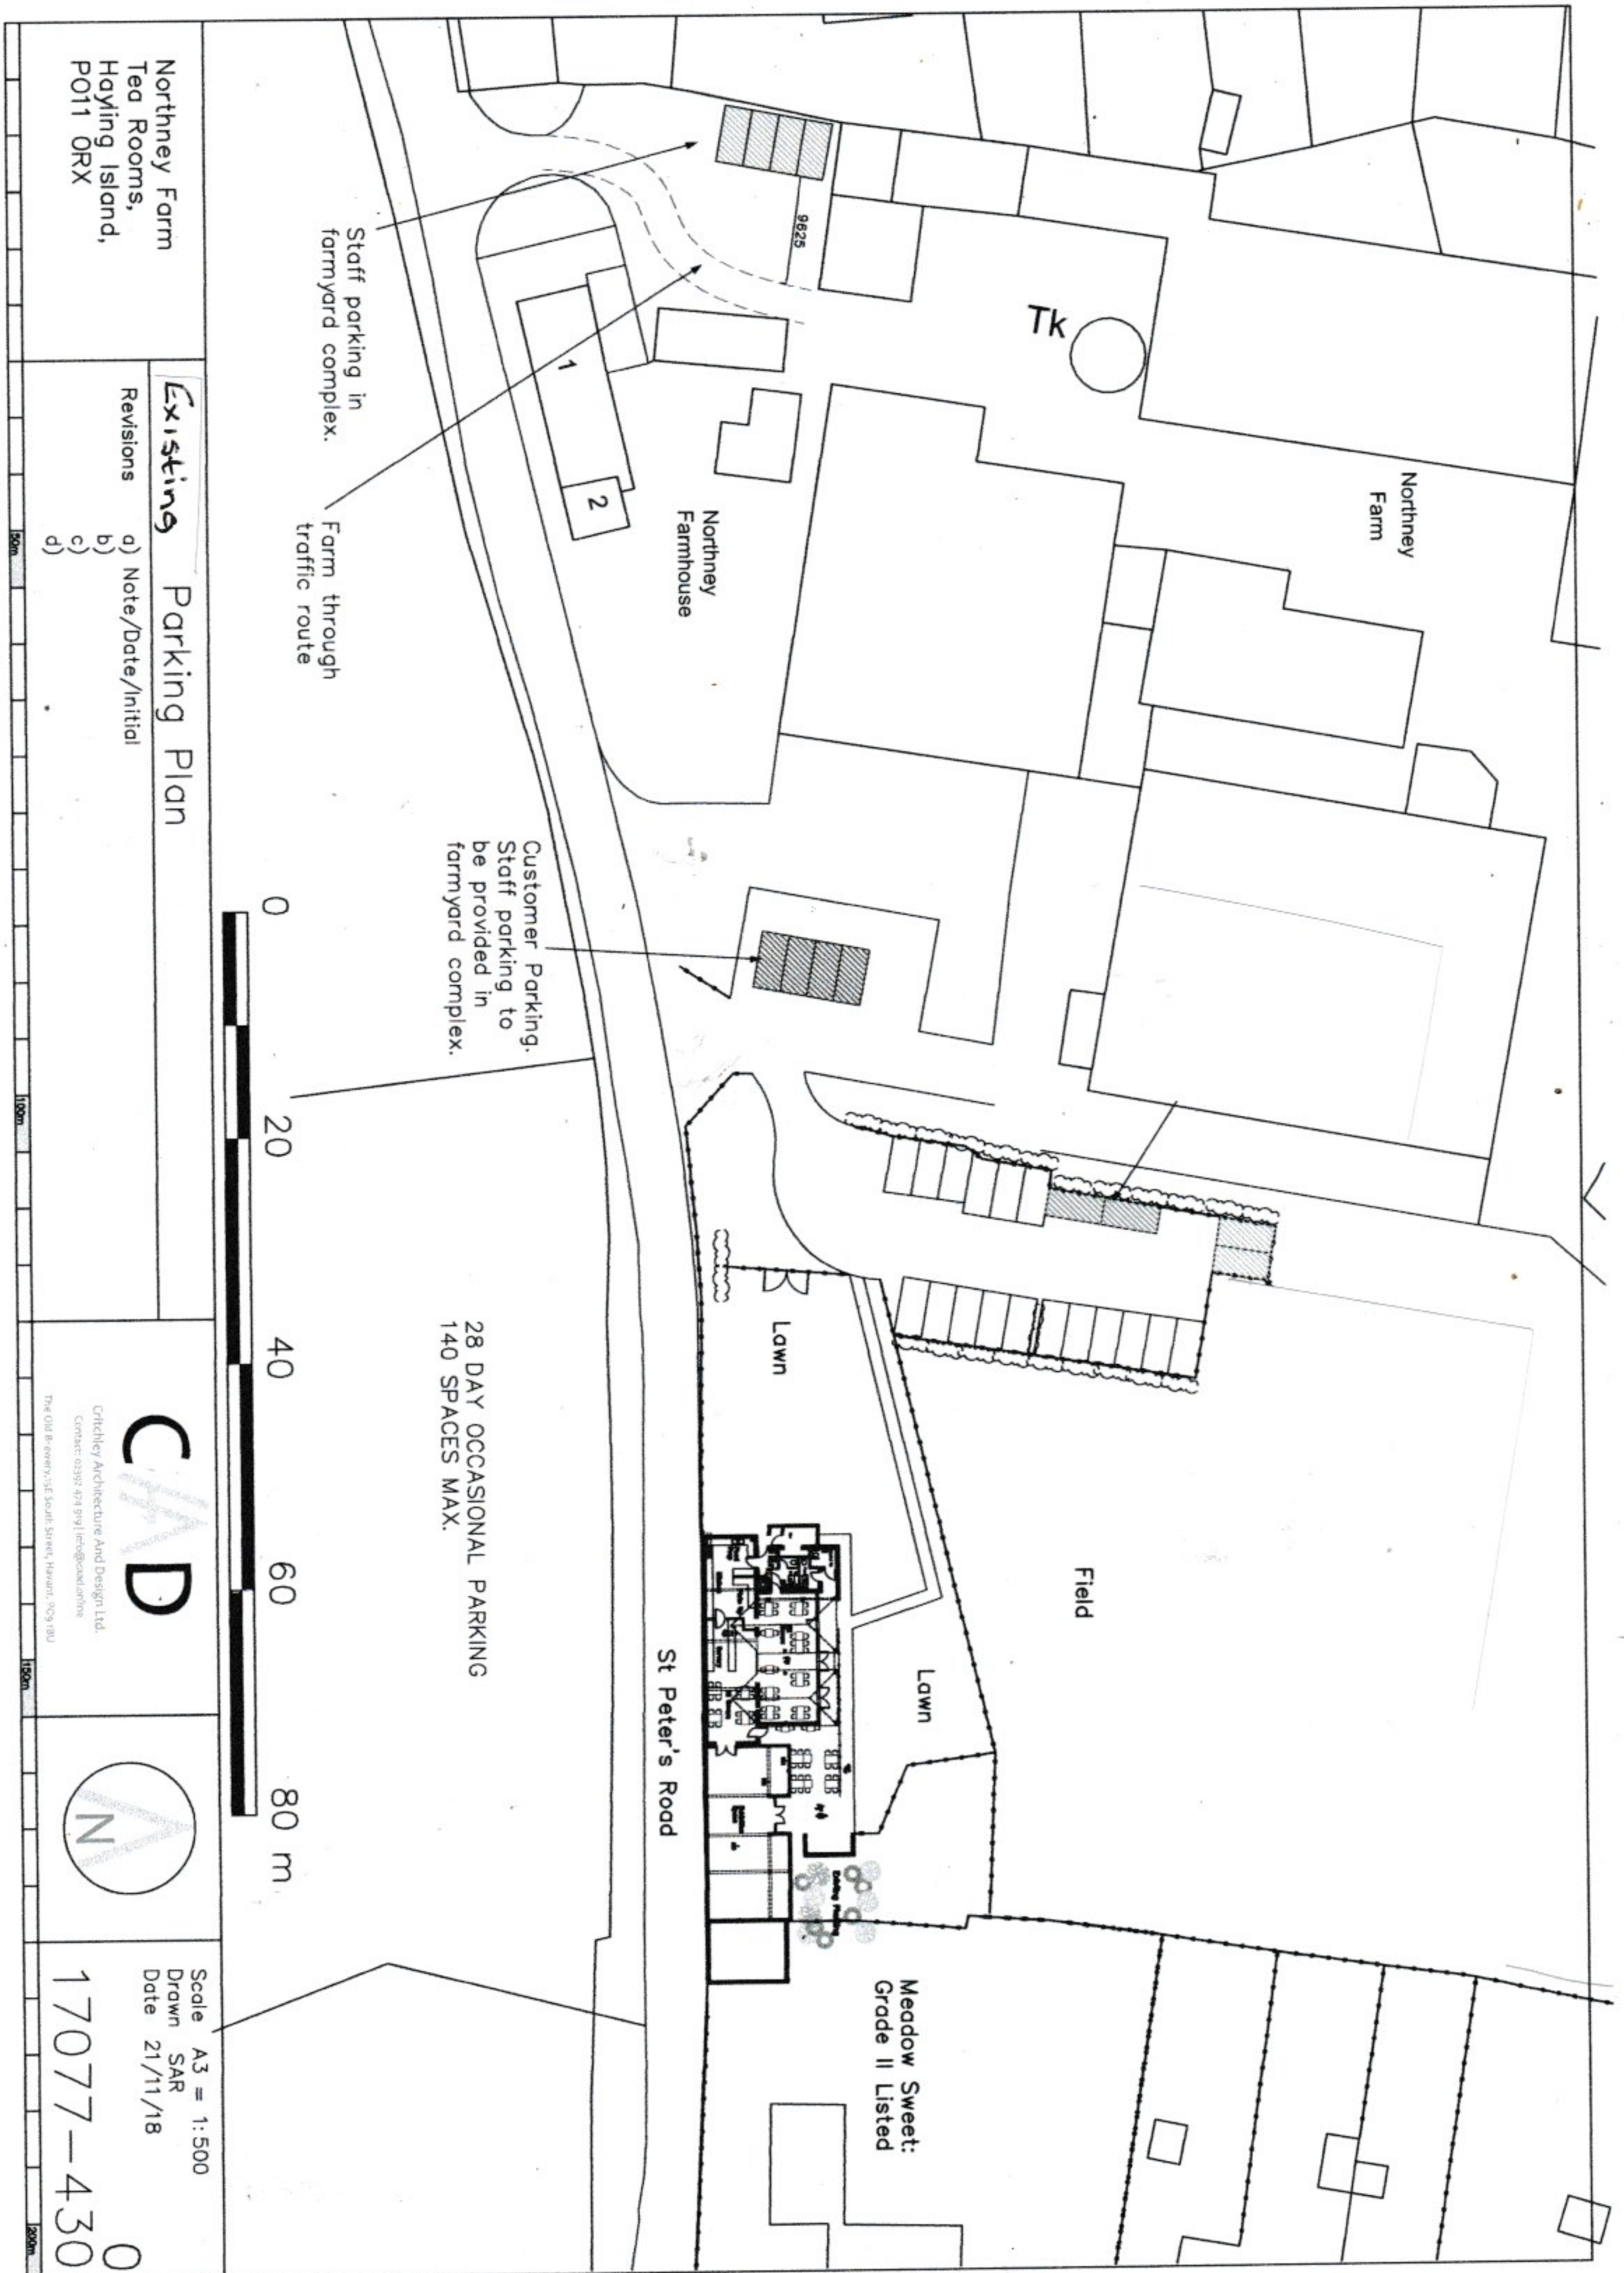

Northney Farm

Tk

Northney Farmhouse

Customer Parking.
Staff parking to be provided in farmyard complex.

Staff parking in farmyard complex.
Farm through traffic route.

Lawn

Field

Lawn

St Peter's Road

Meadow Sweet:
Grade II Listed

Existing Parking Plan

Revisions

- a) Note/Date/Initial
- b)
- c)
- d)

CHD

Critchley Architecture And Design Ltd.
Contact: 01392 474 974 | info@cadltd.co.uk

The Old Brewery, 55 South Street, Havant, RG9 1BU

Scale A3 = 1:500
Drawn SAR
Date 21/11/18

17077-430