


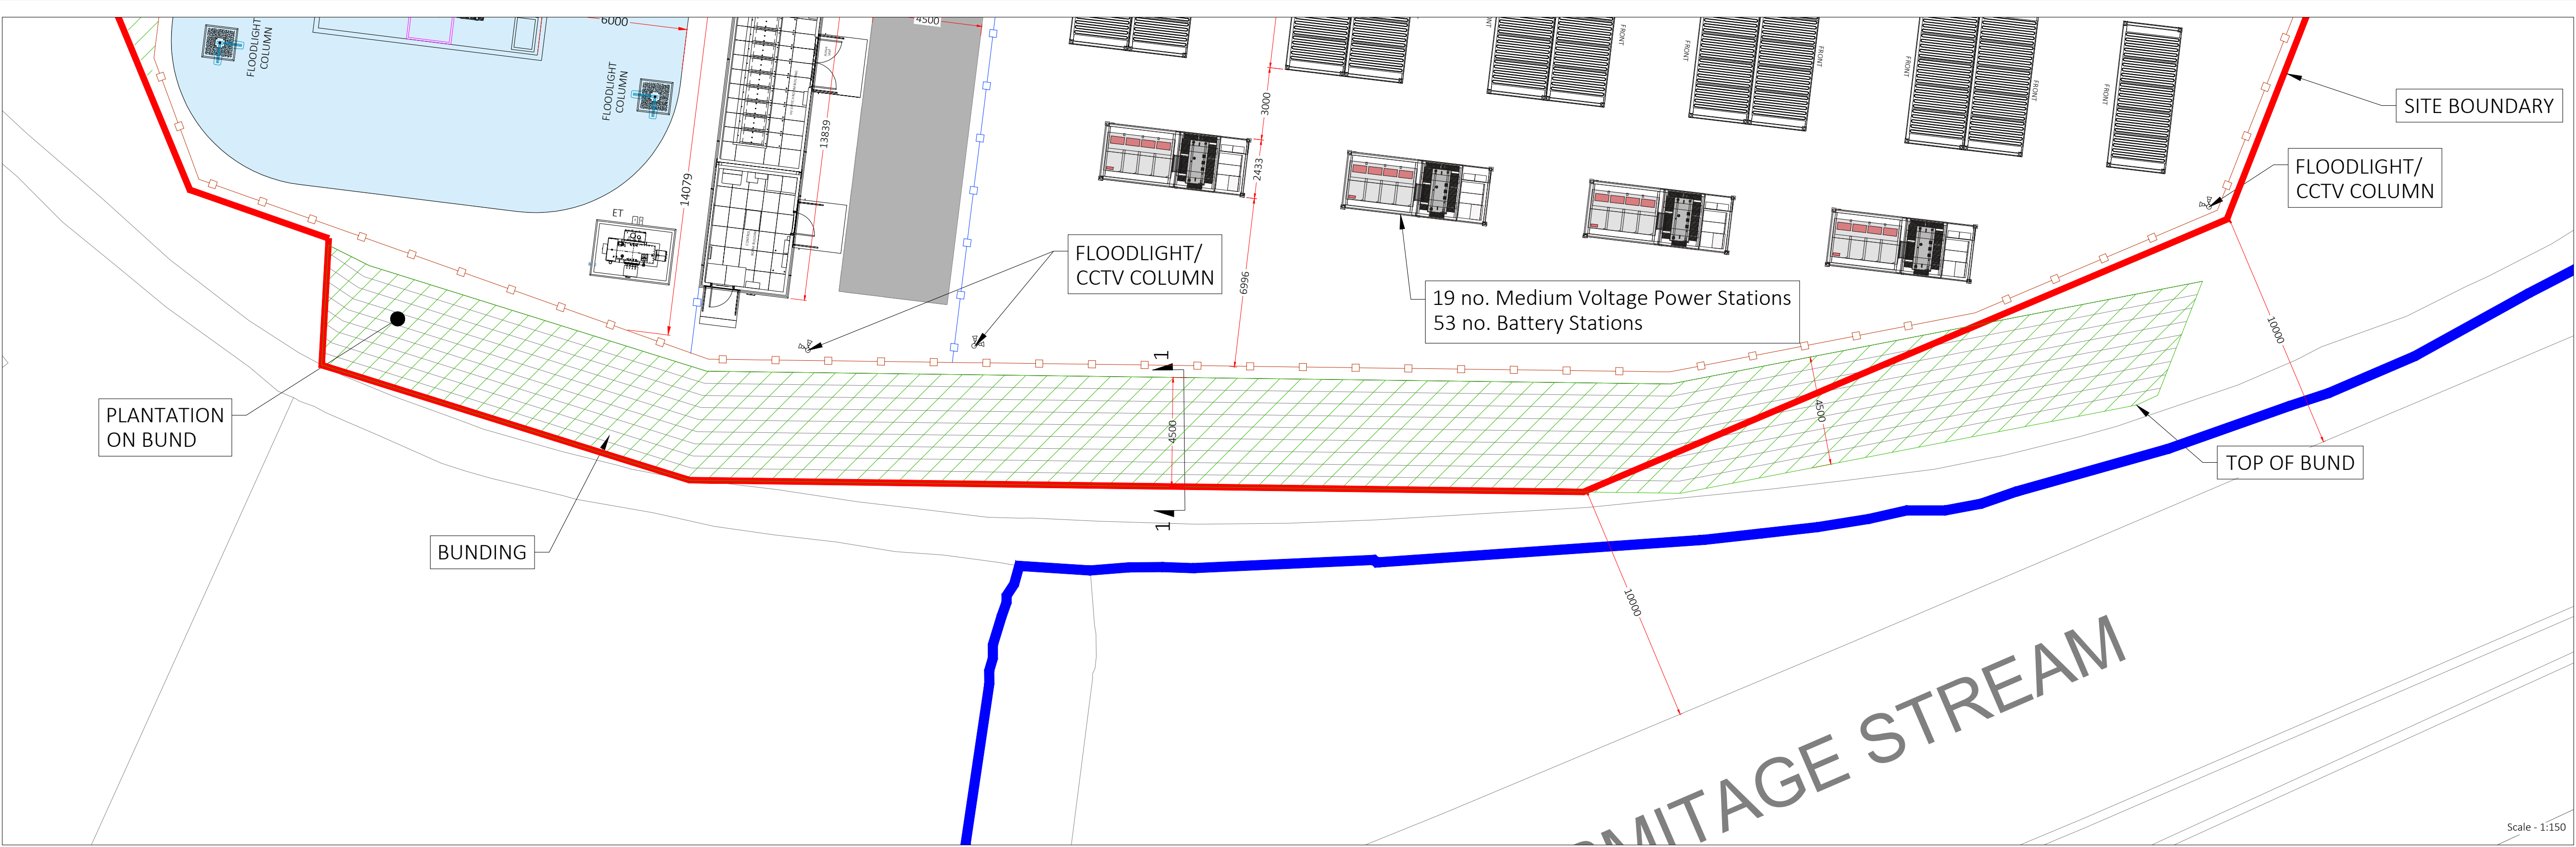

DESIGN HOUSE  
DACI | Utilities Engineering Consultancy Limited  
1 Caxton Street, Salford, Manchester, M3 5AZ

Notes:  
NOTE :  
SLOPE AT STABILIZATION TO BE DONE BY SLOPE PROTECTION METHOD / TECHNIQUE

|      |     |                                              |     |          |
|------|-----|----------------------------------------------|-----|----------|
| 02   | -   | RED LINE BOUNDARY AND ACOUSTIC FENCE UPDATED | ZUA | 16-08-24 |
| 01   | -   | BUND HEIGHT UPDATED                          | ZUA | 15-04-24 |
| 00   | -   | FIRST DRAFT                                  | ZUA | 02-04-24 |
| REV: | VO: | DESCRIPTION:                                 | BY: | DATE:    |

DRAWING STATUS:  
DRAFT

**DRAWING FOR INFORMATION  
UNLESS SIGNED!**

PLANNING



ICP:  
**ENERGY 101**  
21 DOWNSIDE AVE,  
SOUTHAMPTON  
SO19 7BU


SITE:  
**BEDHAMPTON 132KV BESS**  
**MEYRICK ROAD, HAVANT**  
**PO9 3HB**

OS REFERENCE:  
-

ICP NO:  
SLP\_No  
DACI NO:  
4402

TITLE:  
**BUNDING DETAILS**

DRAWING NO:  
DACI-4402-E10  
REVISION:  
02  
SCALE AT A1:  
AS SHOWN  
DATE:  
16-08-24  
DRAWN:  
ZUA  
CHECKED:  
FA  
APPROVED:

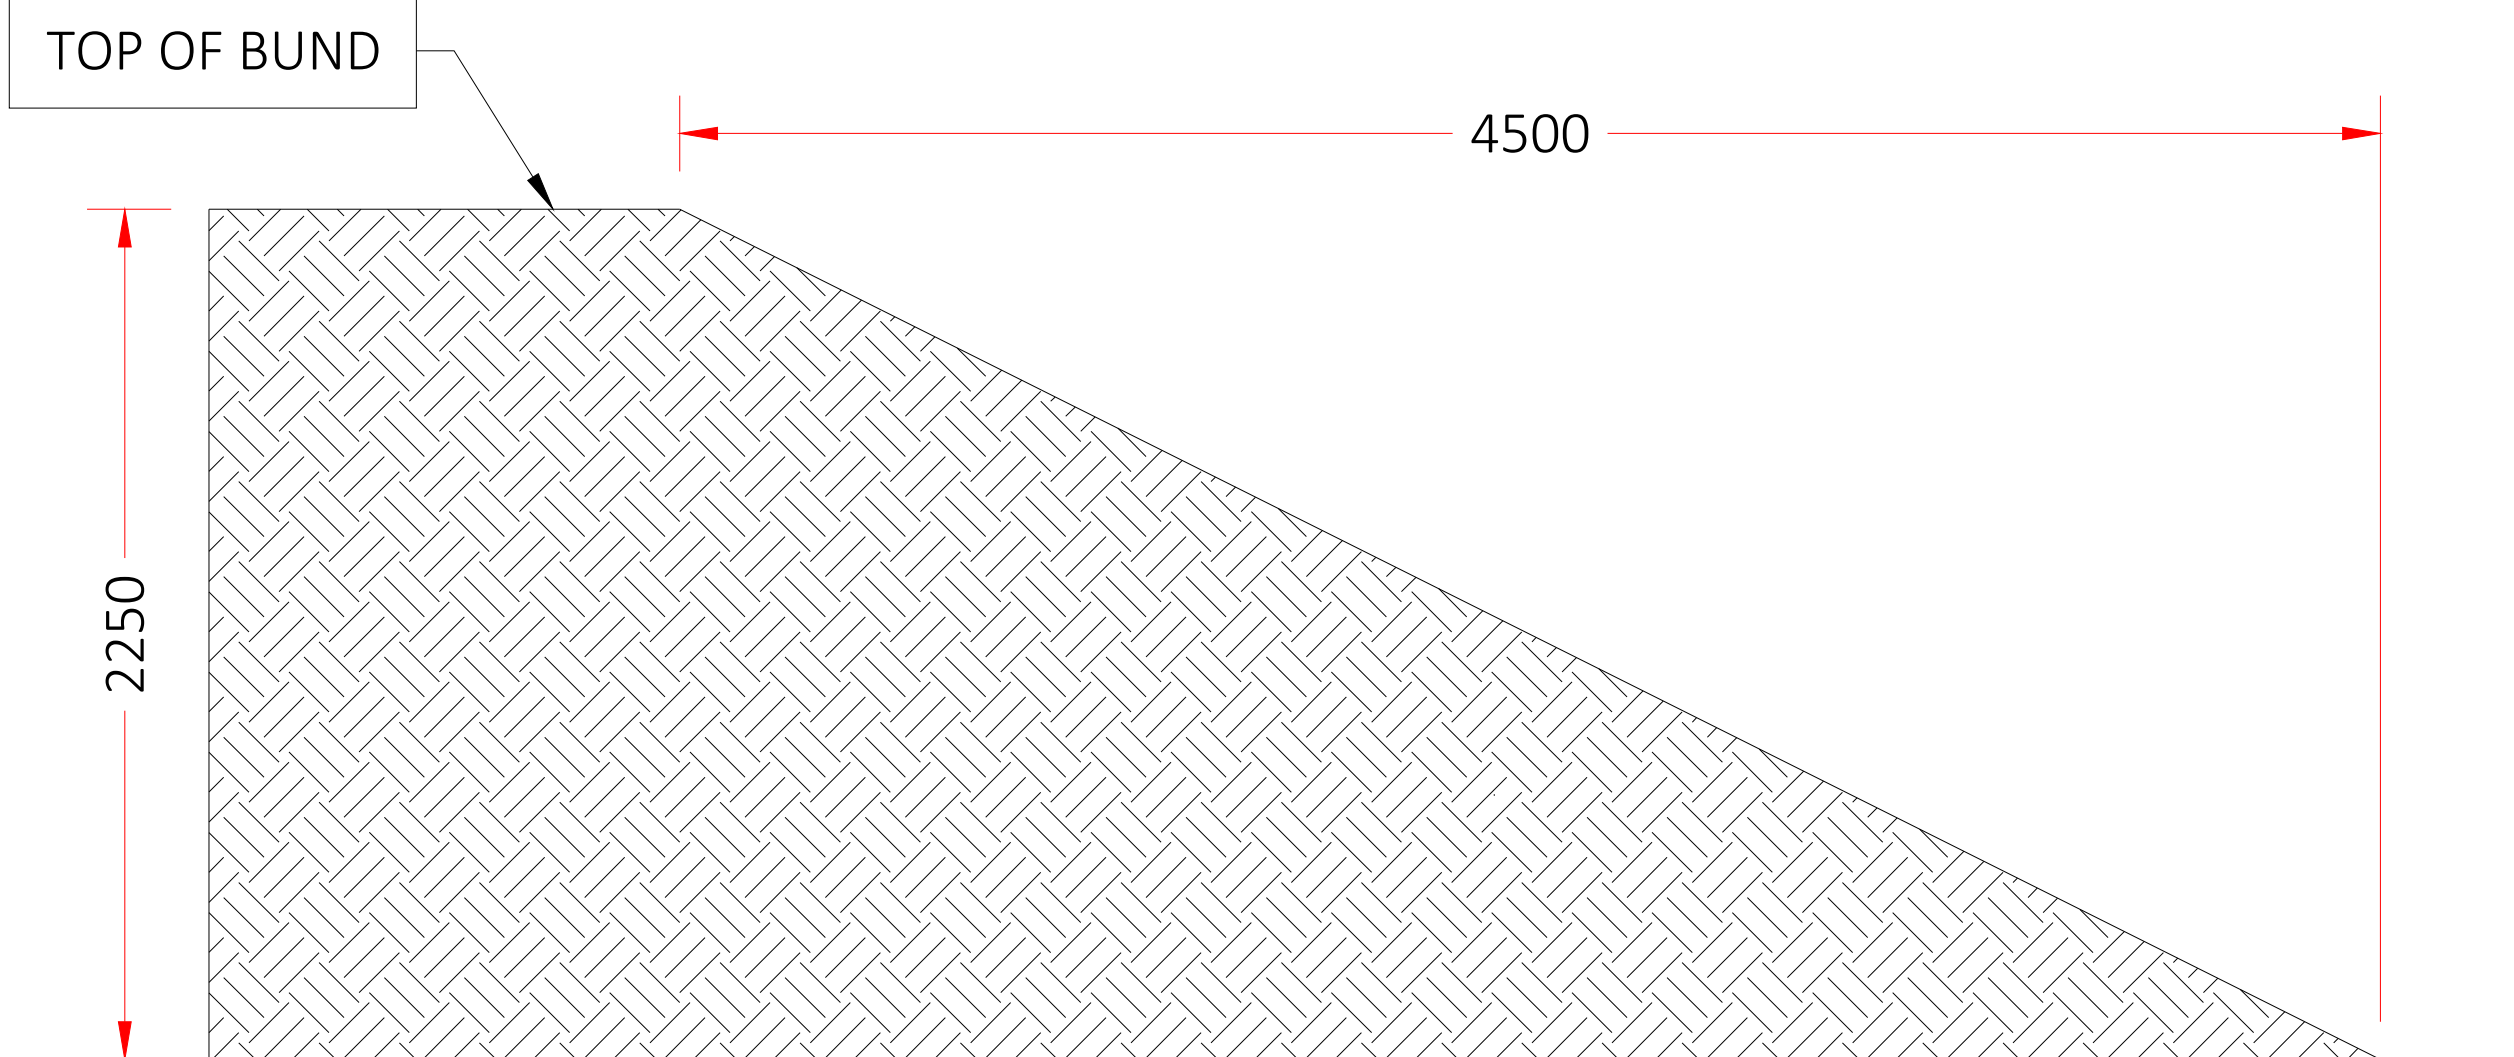

Section 1:1 Detail Scale - 1:20