



A green square with black diagonal lines running from the top-left to the bottom-right.

1

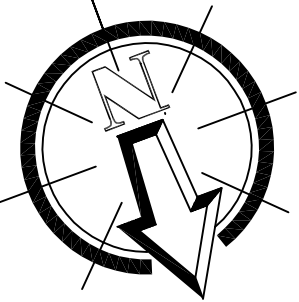

@ 1:100 SCALE

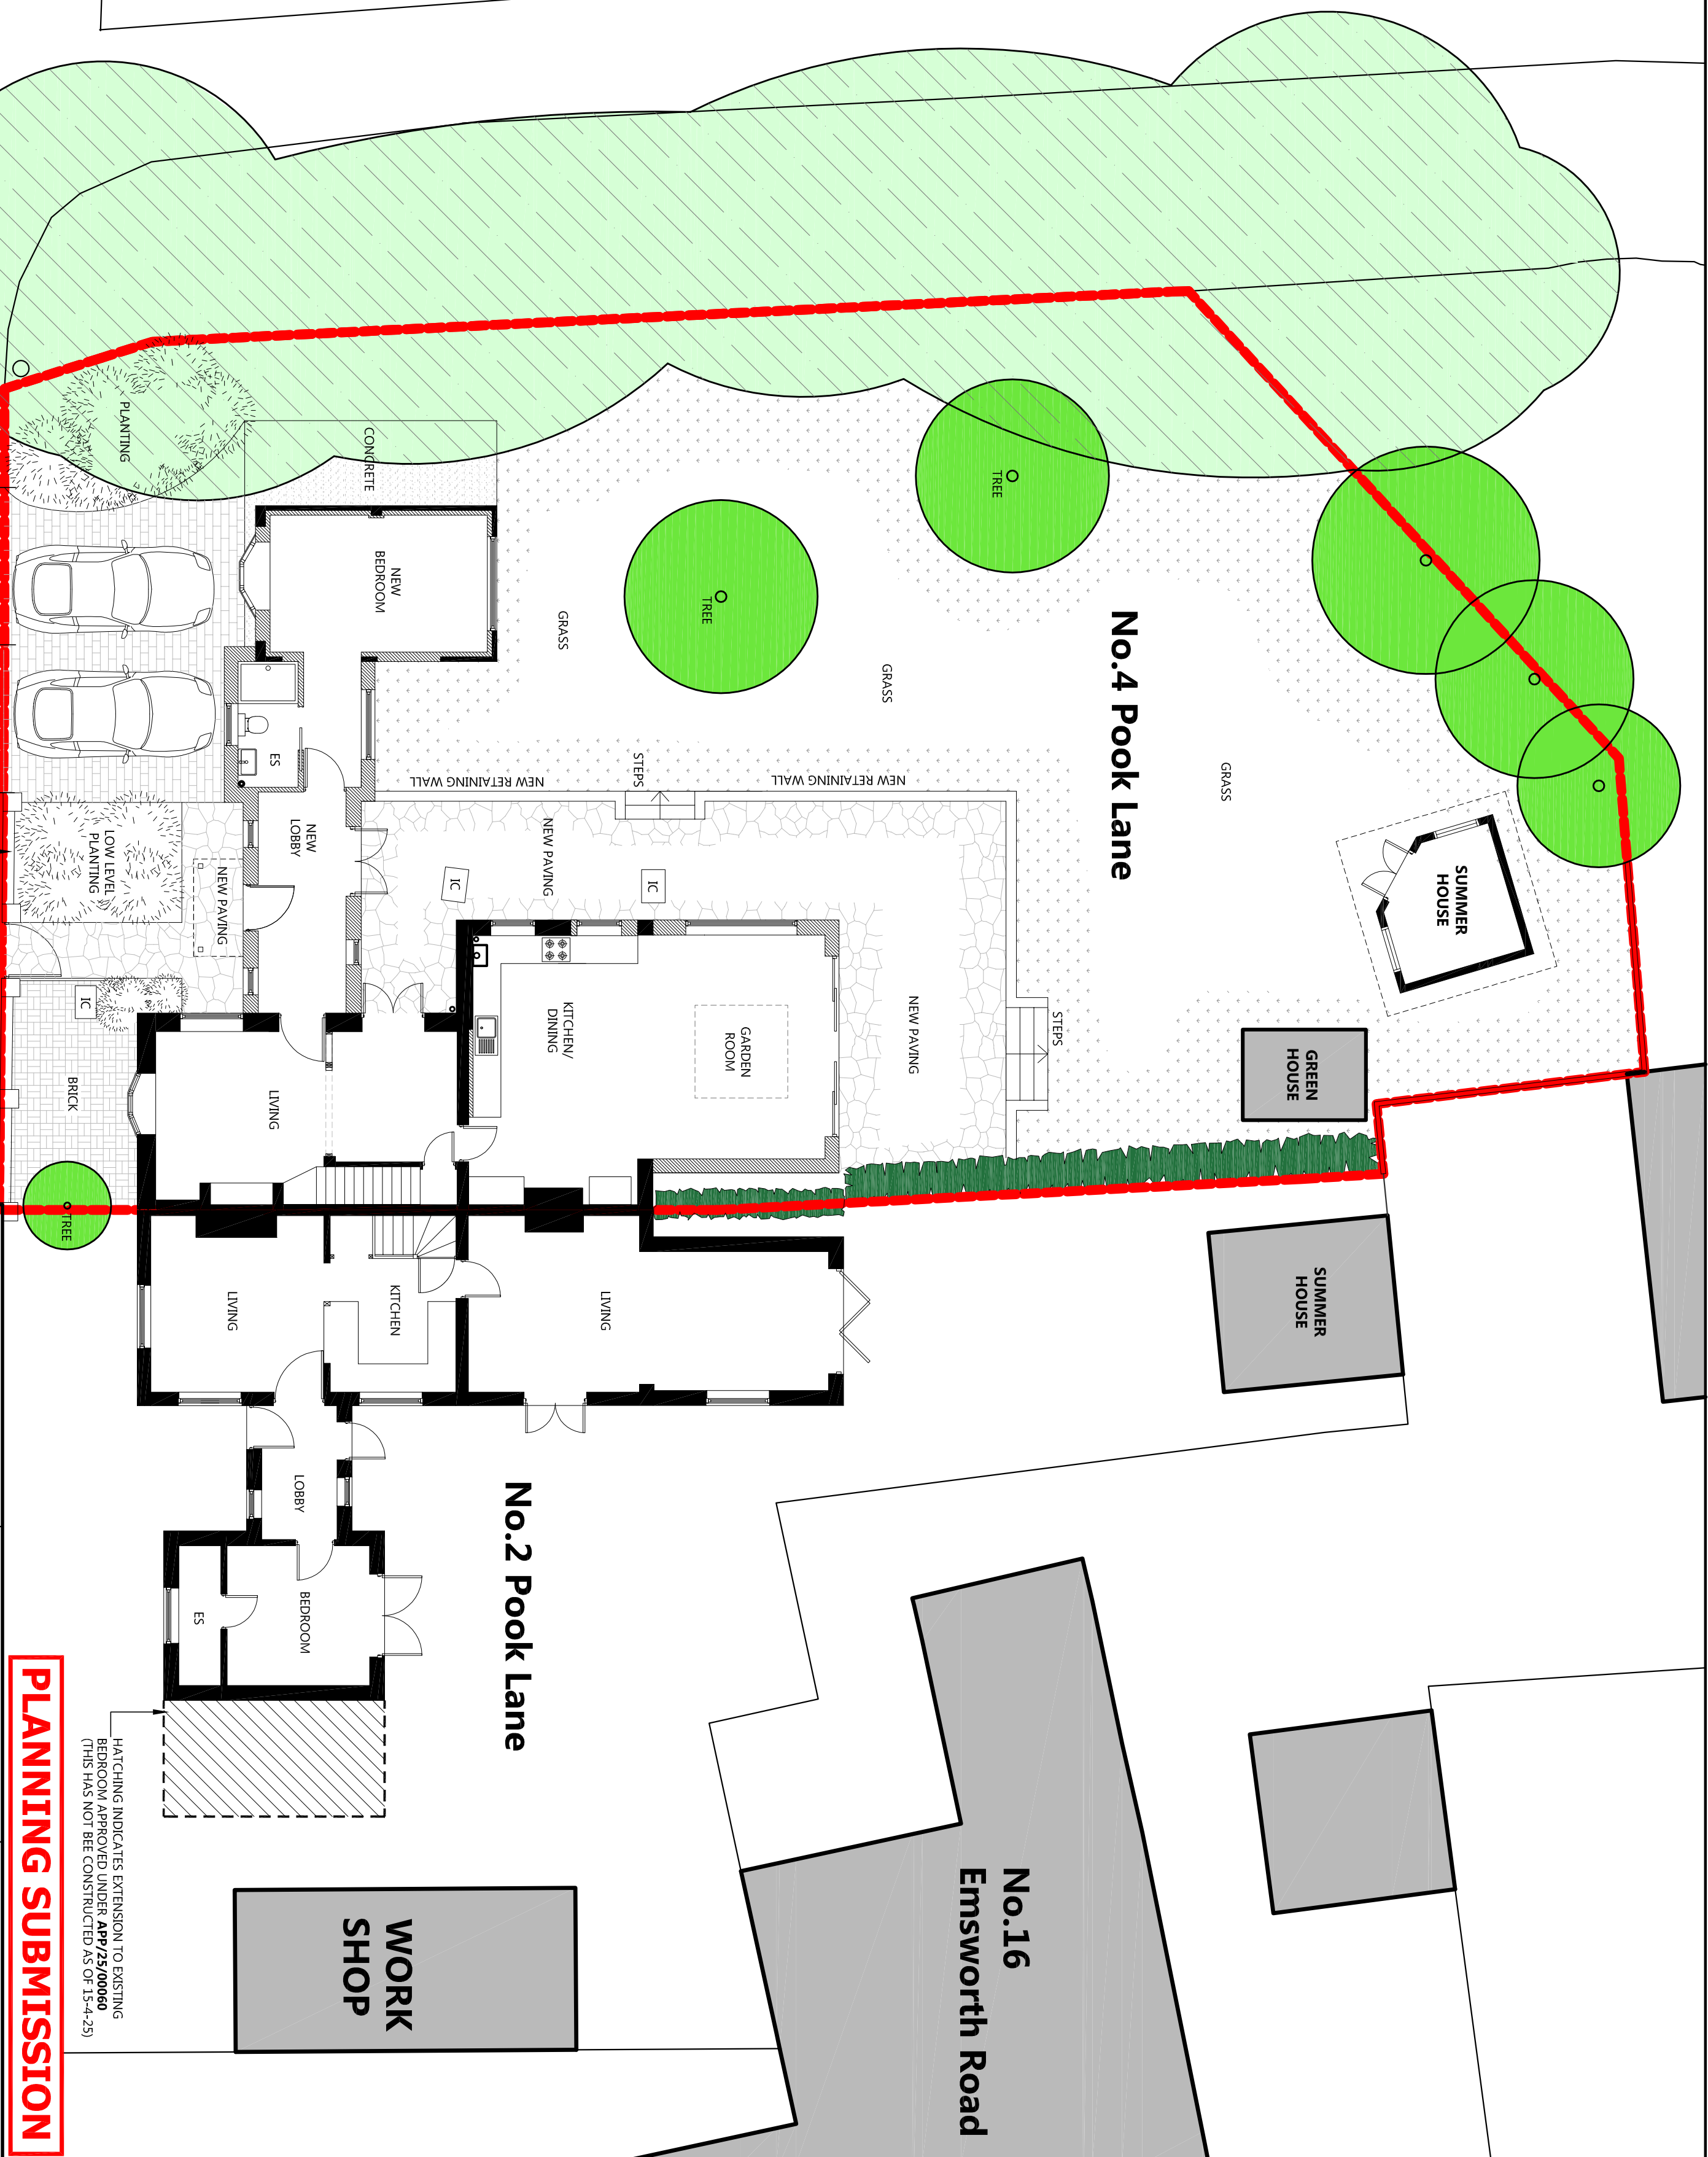

PLANNING SUBMISSION



CONCEPT 20
ARCHITECTURE

30 Grove Place, Sholing, Southampton, SO19 9QY
TEL • 07588 555392

REV. B	DATE 8-7-25	SCALE 1:100	PLOTTED 8-7-25
--------	-------------	-------------	----------------

REV.	B	DATE	8-7-25	SCALE	1:100	PLOTTED	8-7-25
------	---	------	--------	-------	-------	---------	--------

0	5000mm	DWG. NO.
---	--------	----------

1:100
@A2
24-015-09 REV B

[illegible]

24-015-09REV B