




Existing Elevations

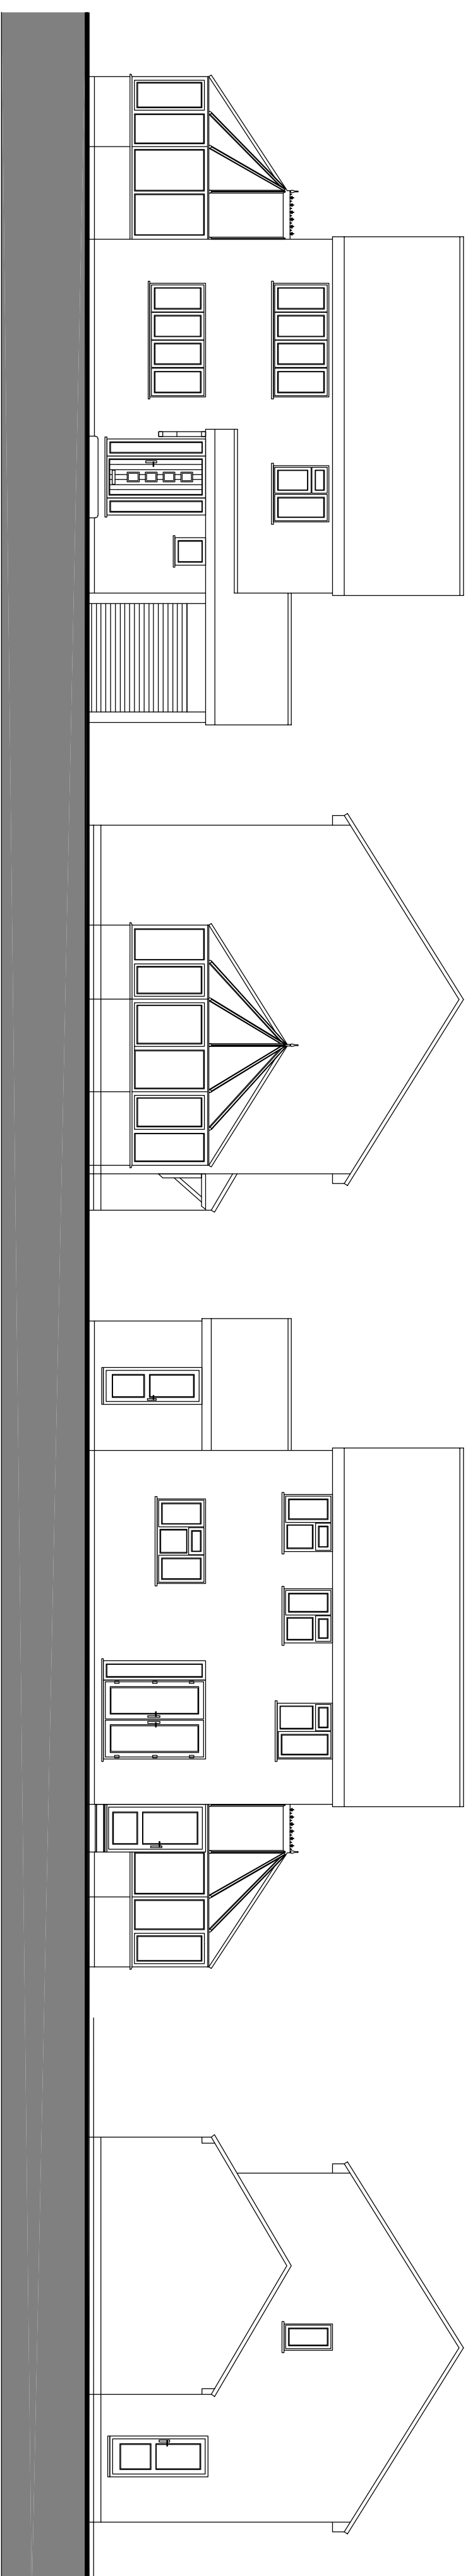



Existing Floor Plans

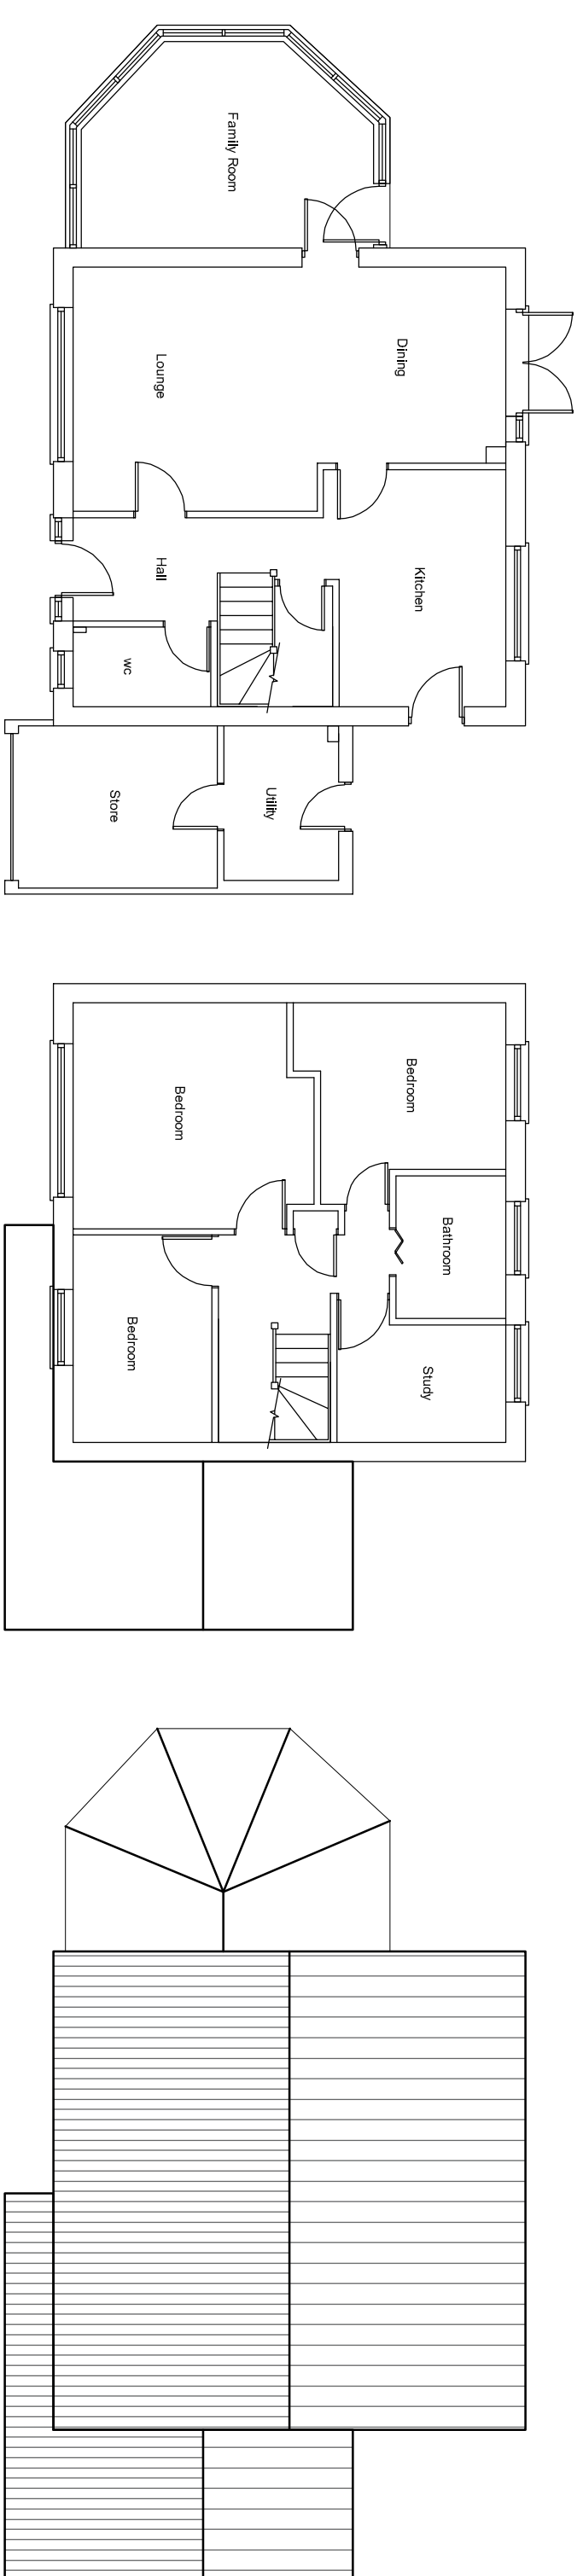

Proposed Floor Plans

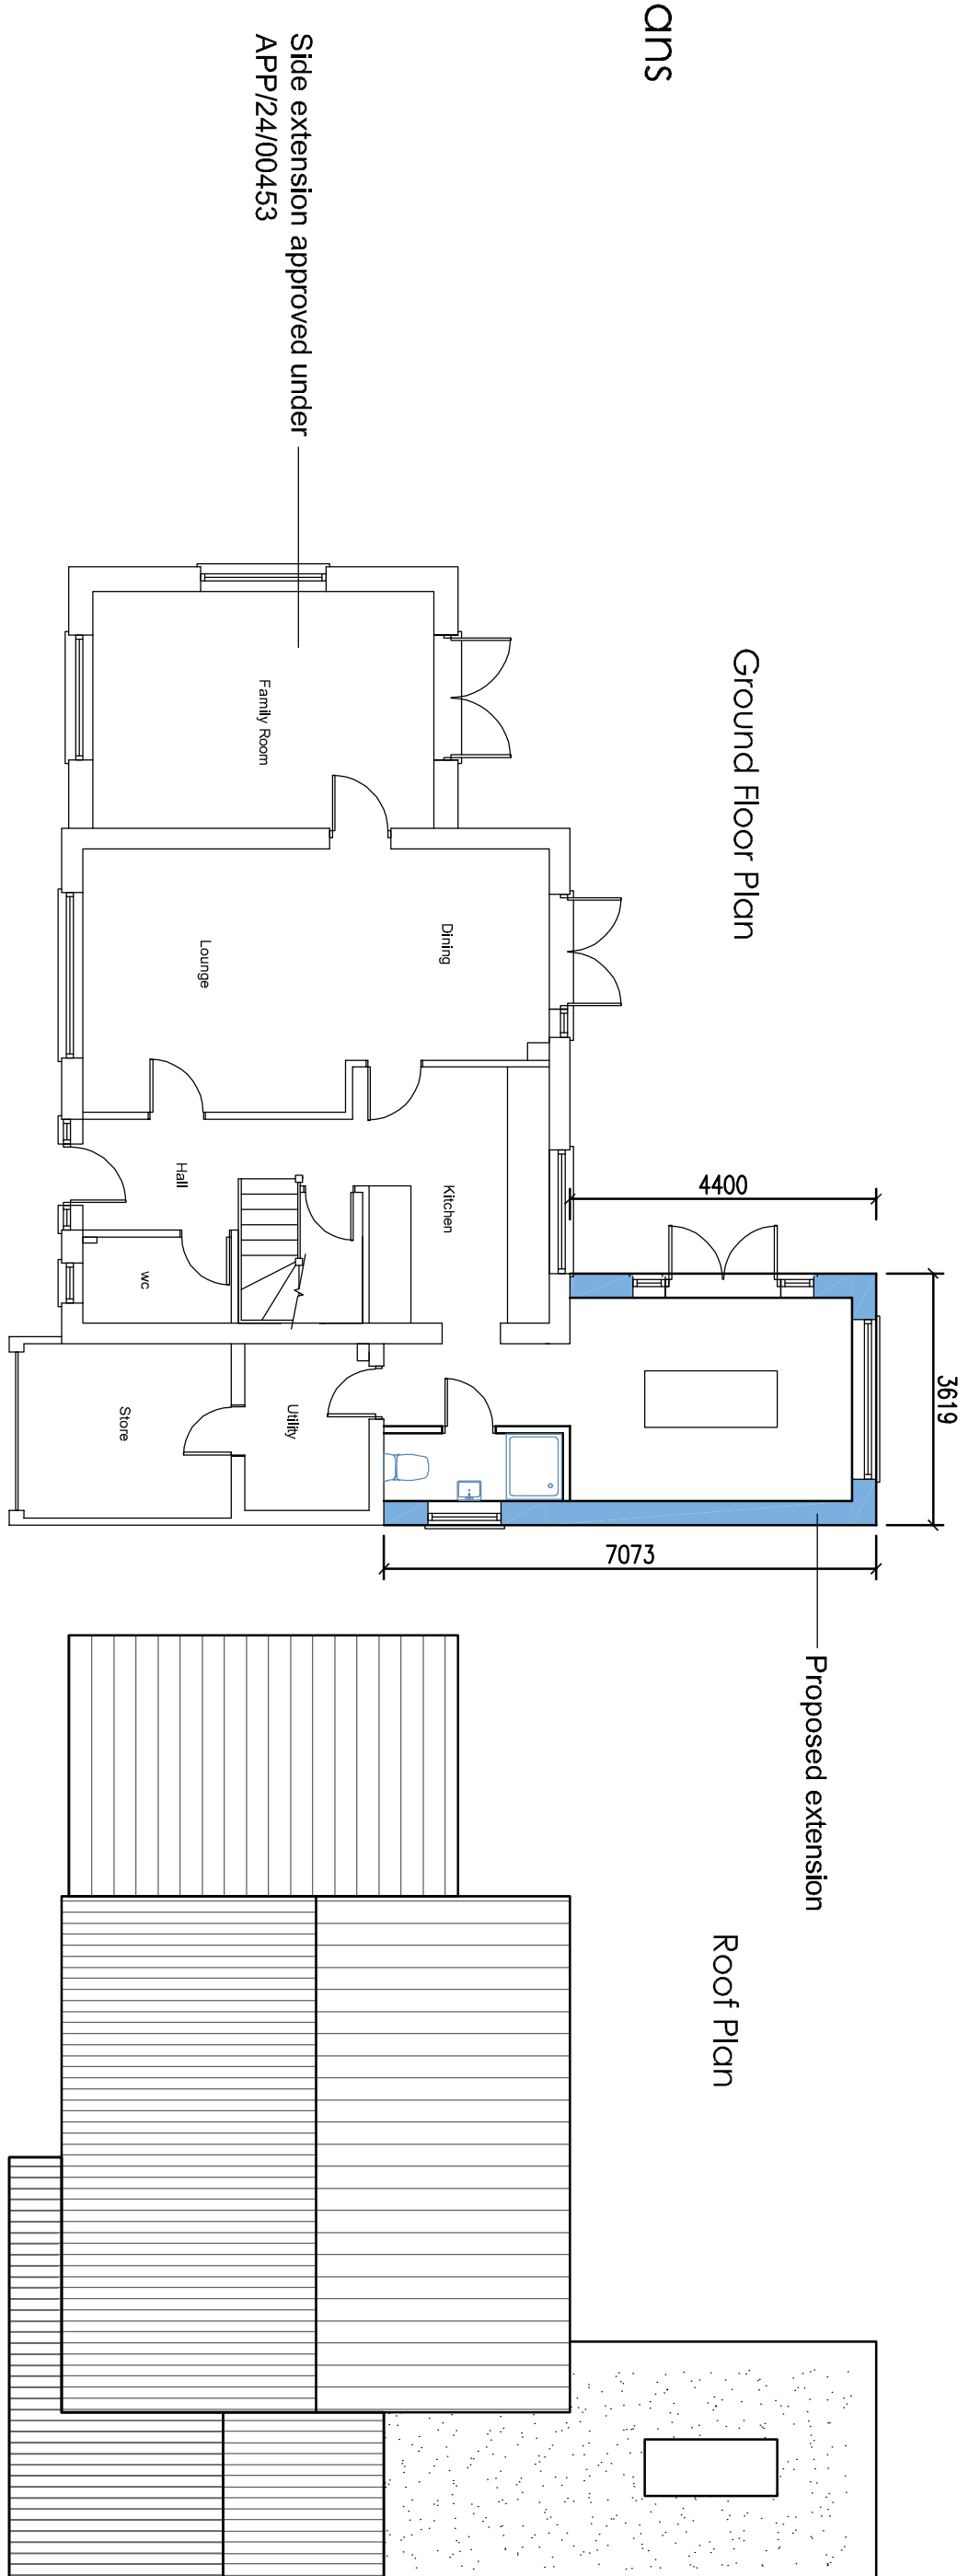

Proposed Elevations

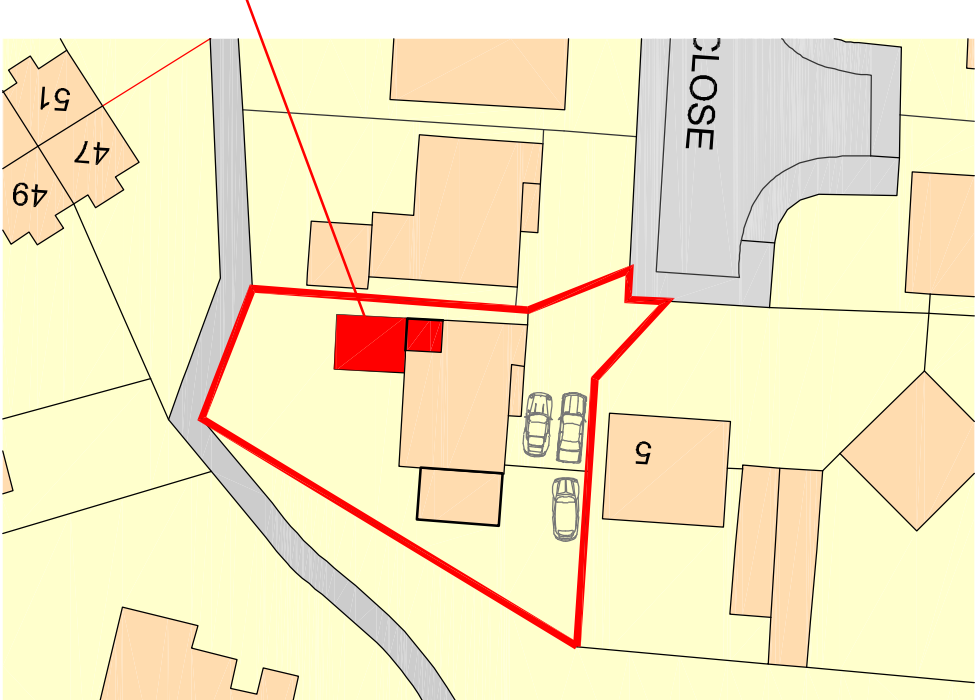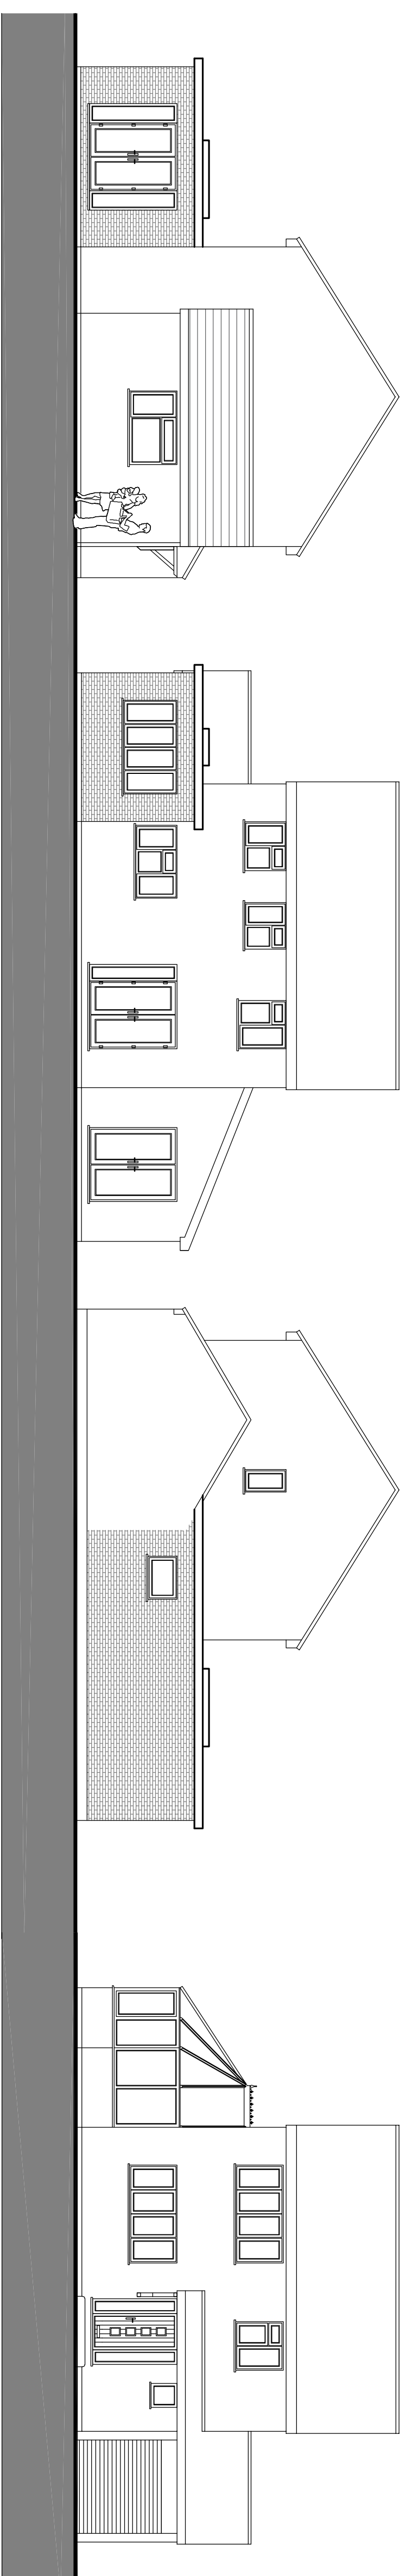[illegible]