


Notes:

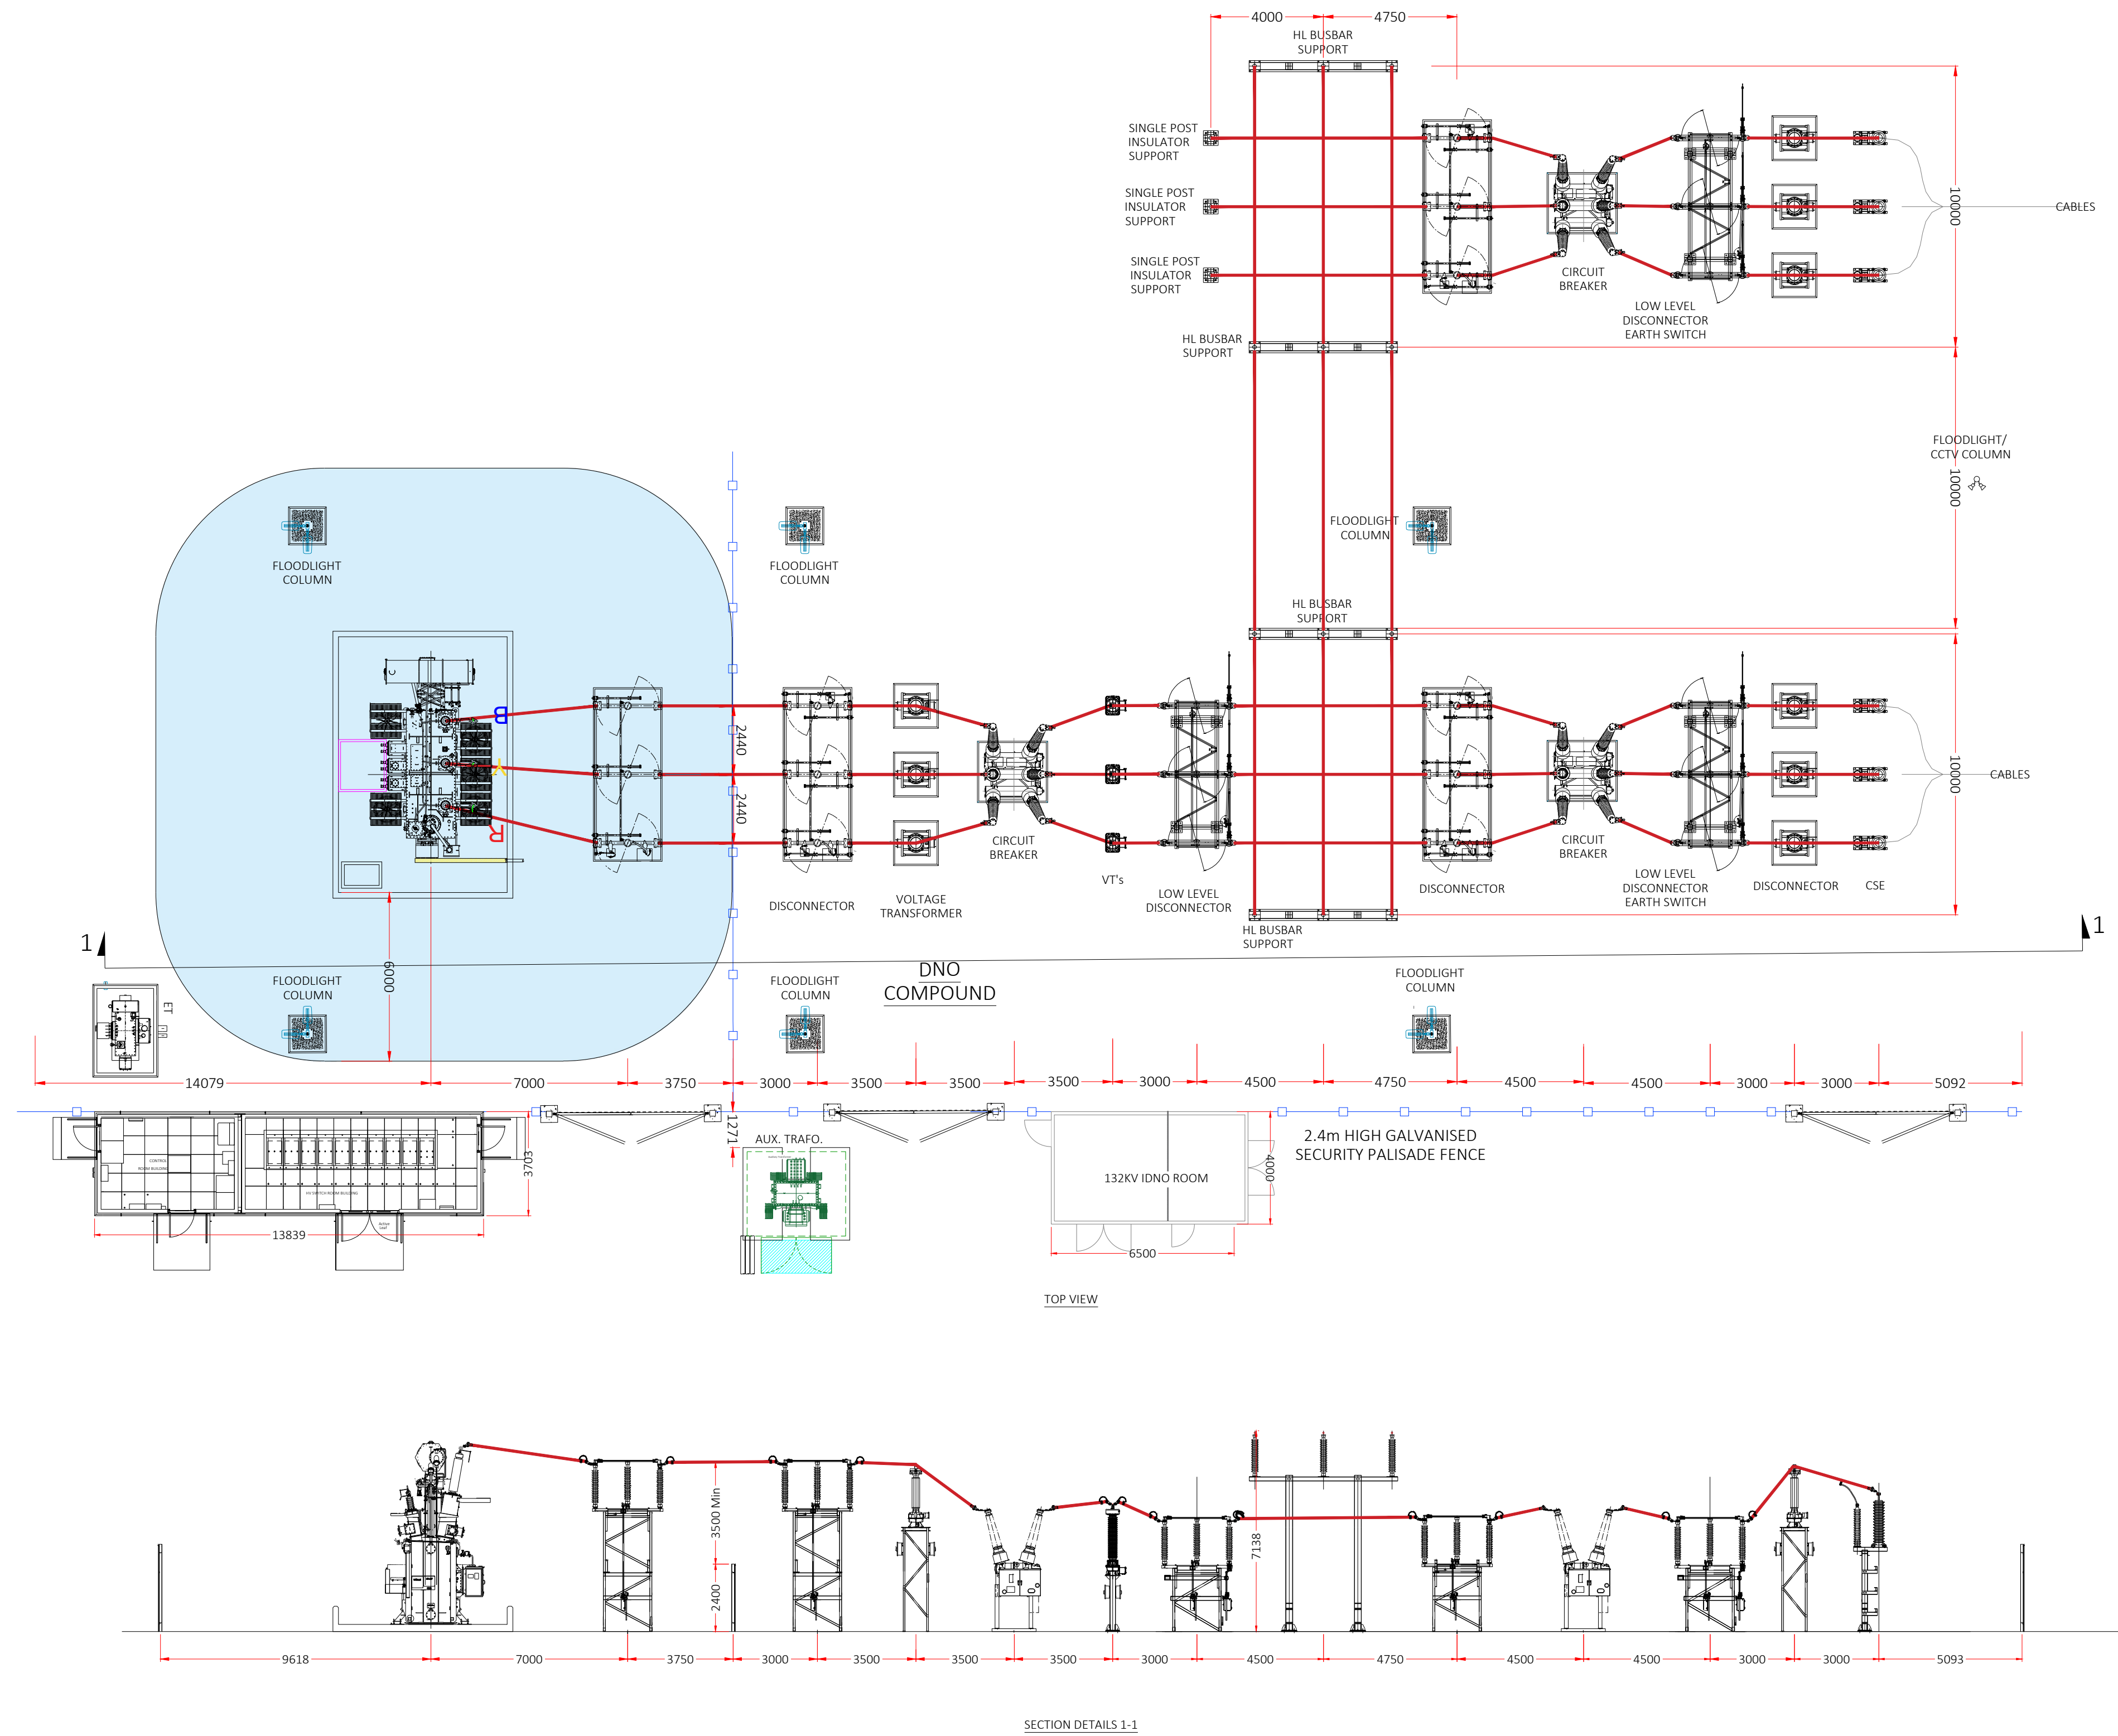

02	-	UPDATED TO LILO SCHEME	ZUA	27-06-24
01	-	DETAILS UPDATED	ZUA	20-05-24
00	-	FIRST DRAFT	ZUA	02-04-24
REV:	VO:	DESCRIPTION:	BY:	DATE:

DRAWING STATUS:
DRAFT

**DRAWING FOR INFORMATION
UNLESS SIGNED!**

PLANNING

ENERGY 101

Engineering | Management | Consultancy

ICP
ENERGY 101
21 DOWNSIDE AVE,
SOUTHAMPTON
SO19 7BU

SITE:
BEDHAMPTON 132KV BESS
MEYRICK ROAD, HAVANT
PO9 3HB

OS REFERENCE:
E: 470557 N: 106315

ICP NO: SLP_No		DACI NO: 4402	
TITLE: 132KV SUBSTATION PLAN			
DRAWING NO: DACI-4402-E05		REVISION: 02	SCALE AT A1: 1:150
DATE: 27-06-24	DRAWN: ZUA	CHECKED: FA	APPROVED: