
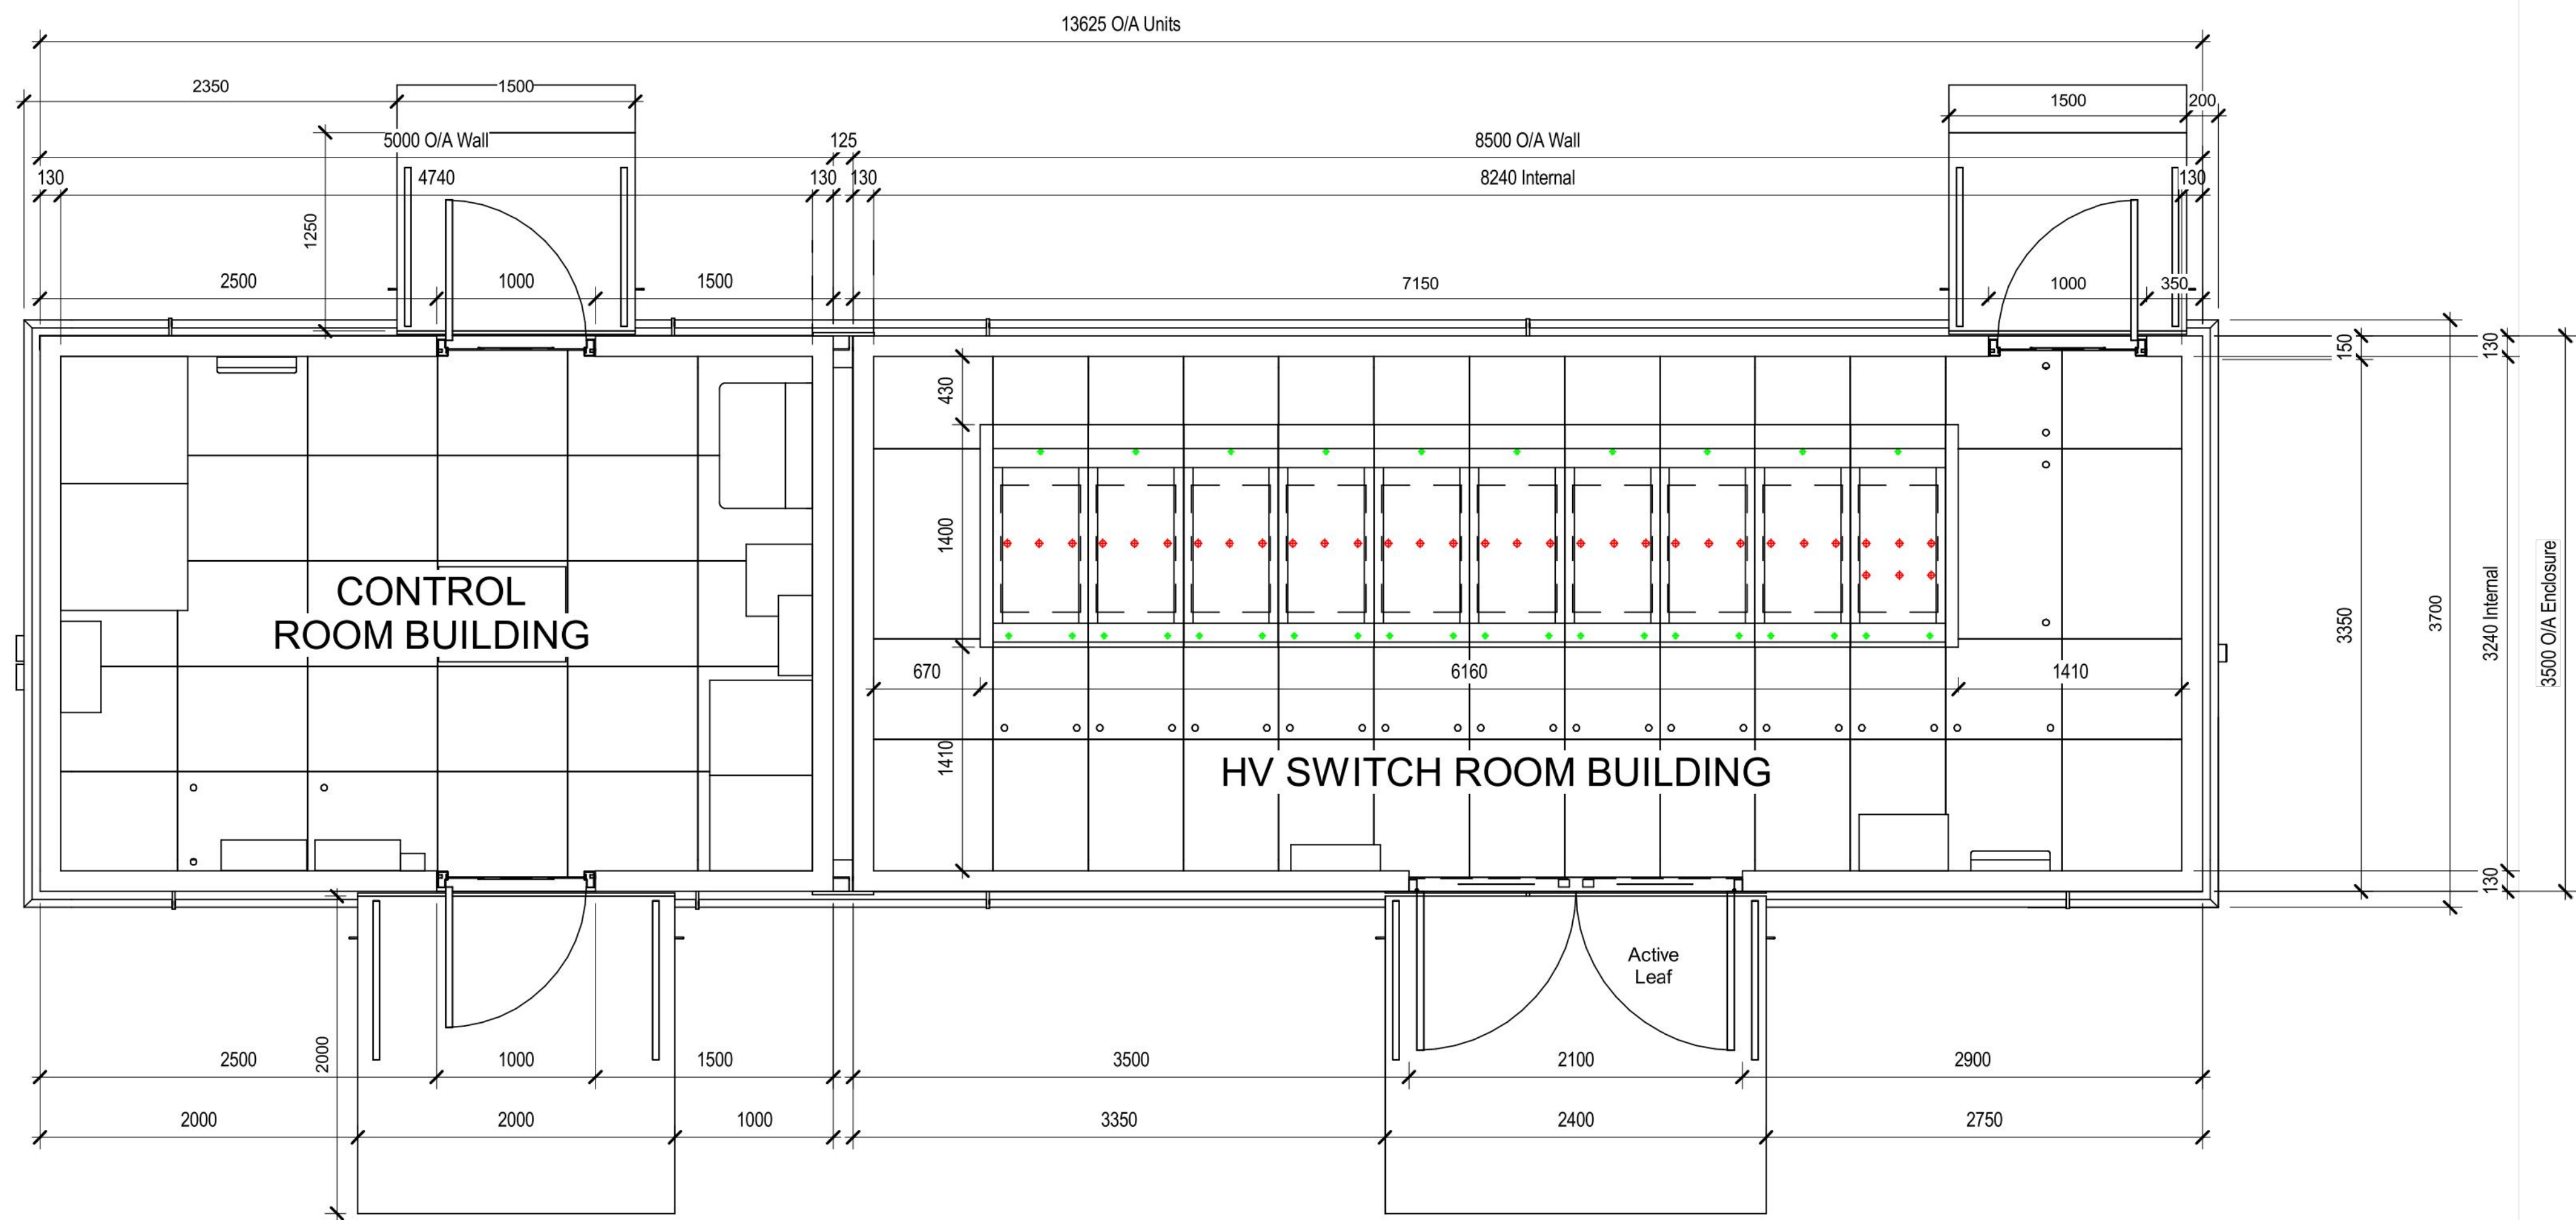


Notes:

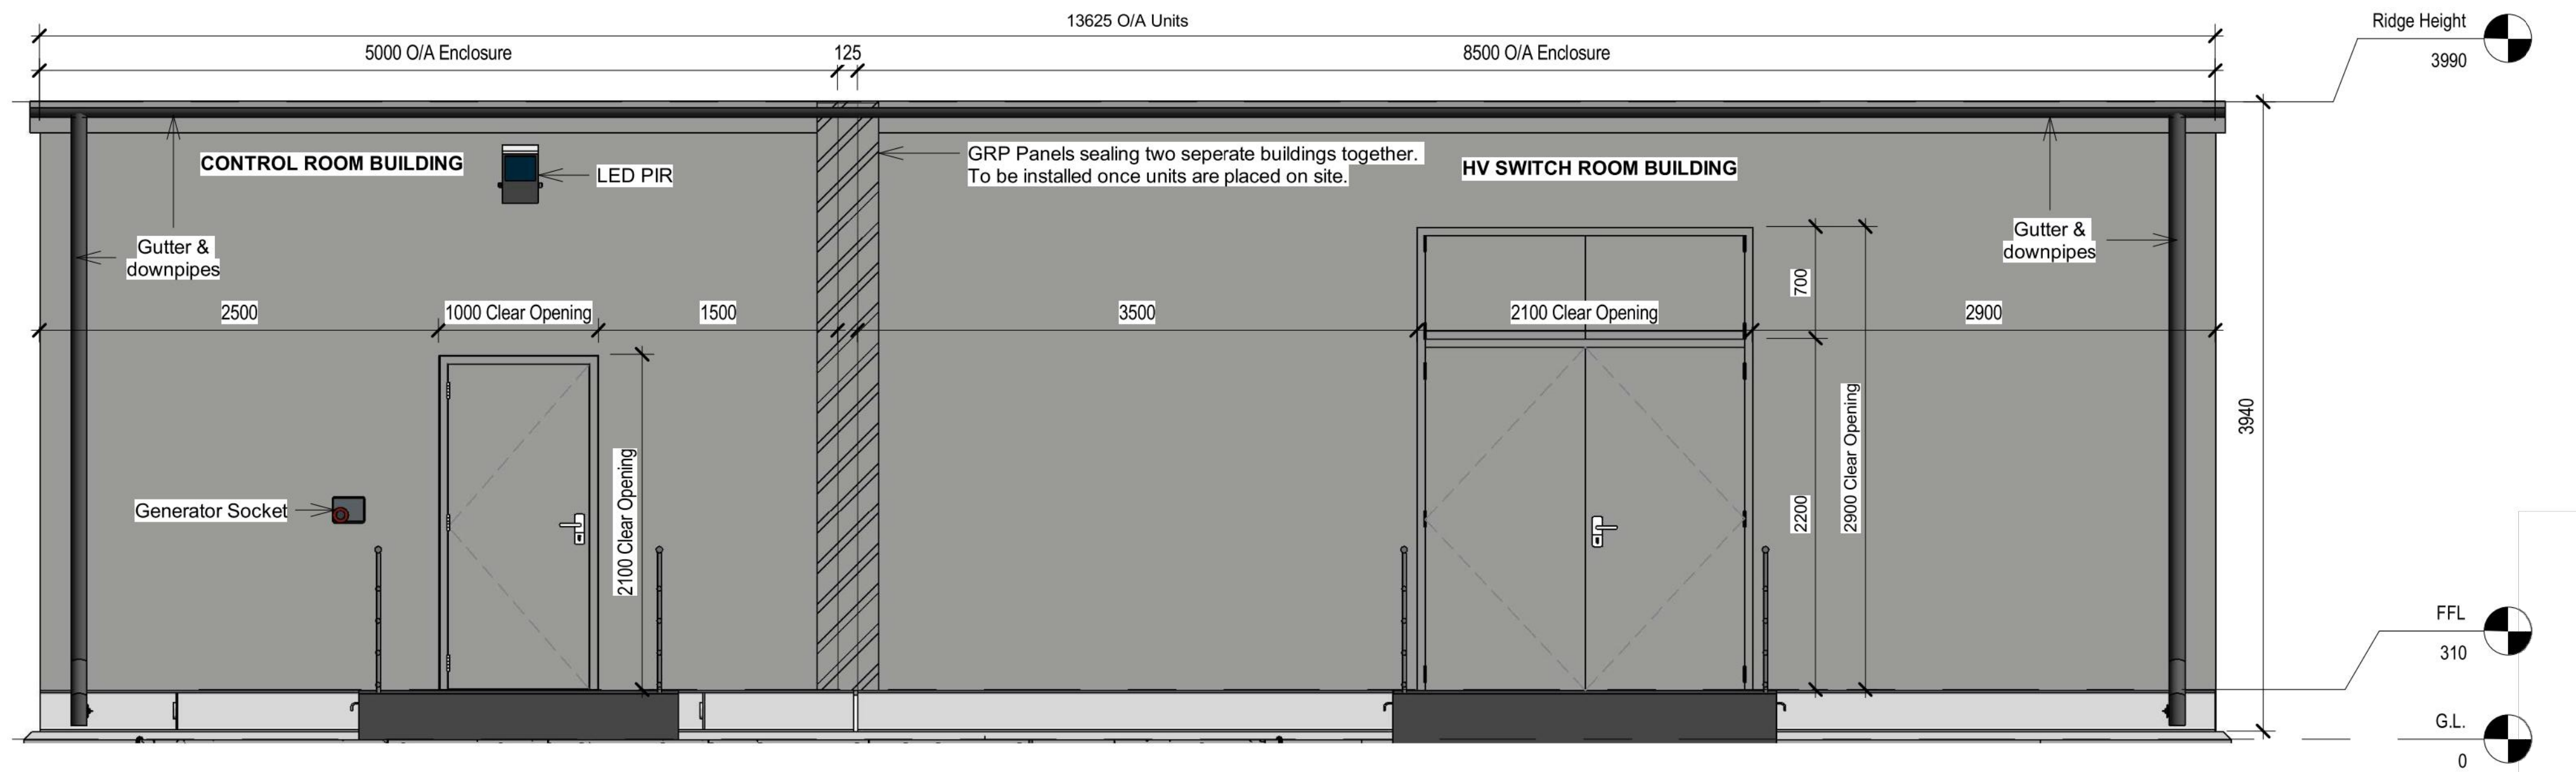

00	-	FIRST DRAFT	ZUA	02-04-24
REV:	VO:	DESCRIPTION:	BY:	DATE:
DRAWING STATUS:				
DRAFT				
DRAWING FOR INFORMATION UNLESS SIGNED!				
PLANNING				

ENERGY 101

Engineering | Management | Consultancy

ICP
ENERGY 101
21 DOWNSIDE AVE,
SOUTHAMPTON
SO19 7BU

SITE:
BEDHAMPTON 132kv BESS
MEYRICK ROAD, HAVANT
PO9 3HB

OS REFERENCE:
-

ICP NO:
SLP_No

DACI NO:
4402

TITLE:
CLIENT SWITCHROOM

DRAWING NO:
DACI-4402-E13

REVISION:
00

SCALE AT A1:
1:30

DATE:
02-04-24

DRAWN:
ZUA

CHECKED:
FA

APPROVED: