


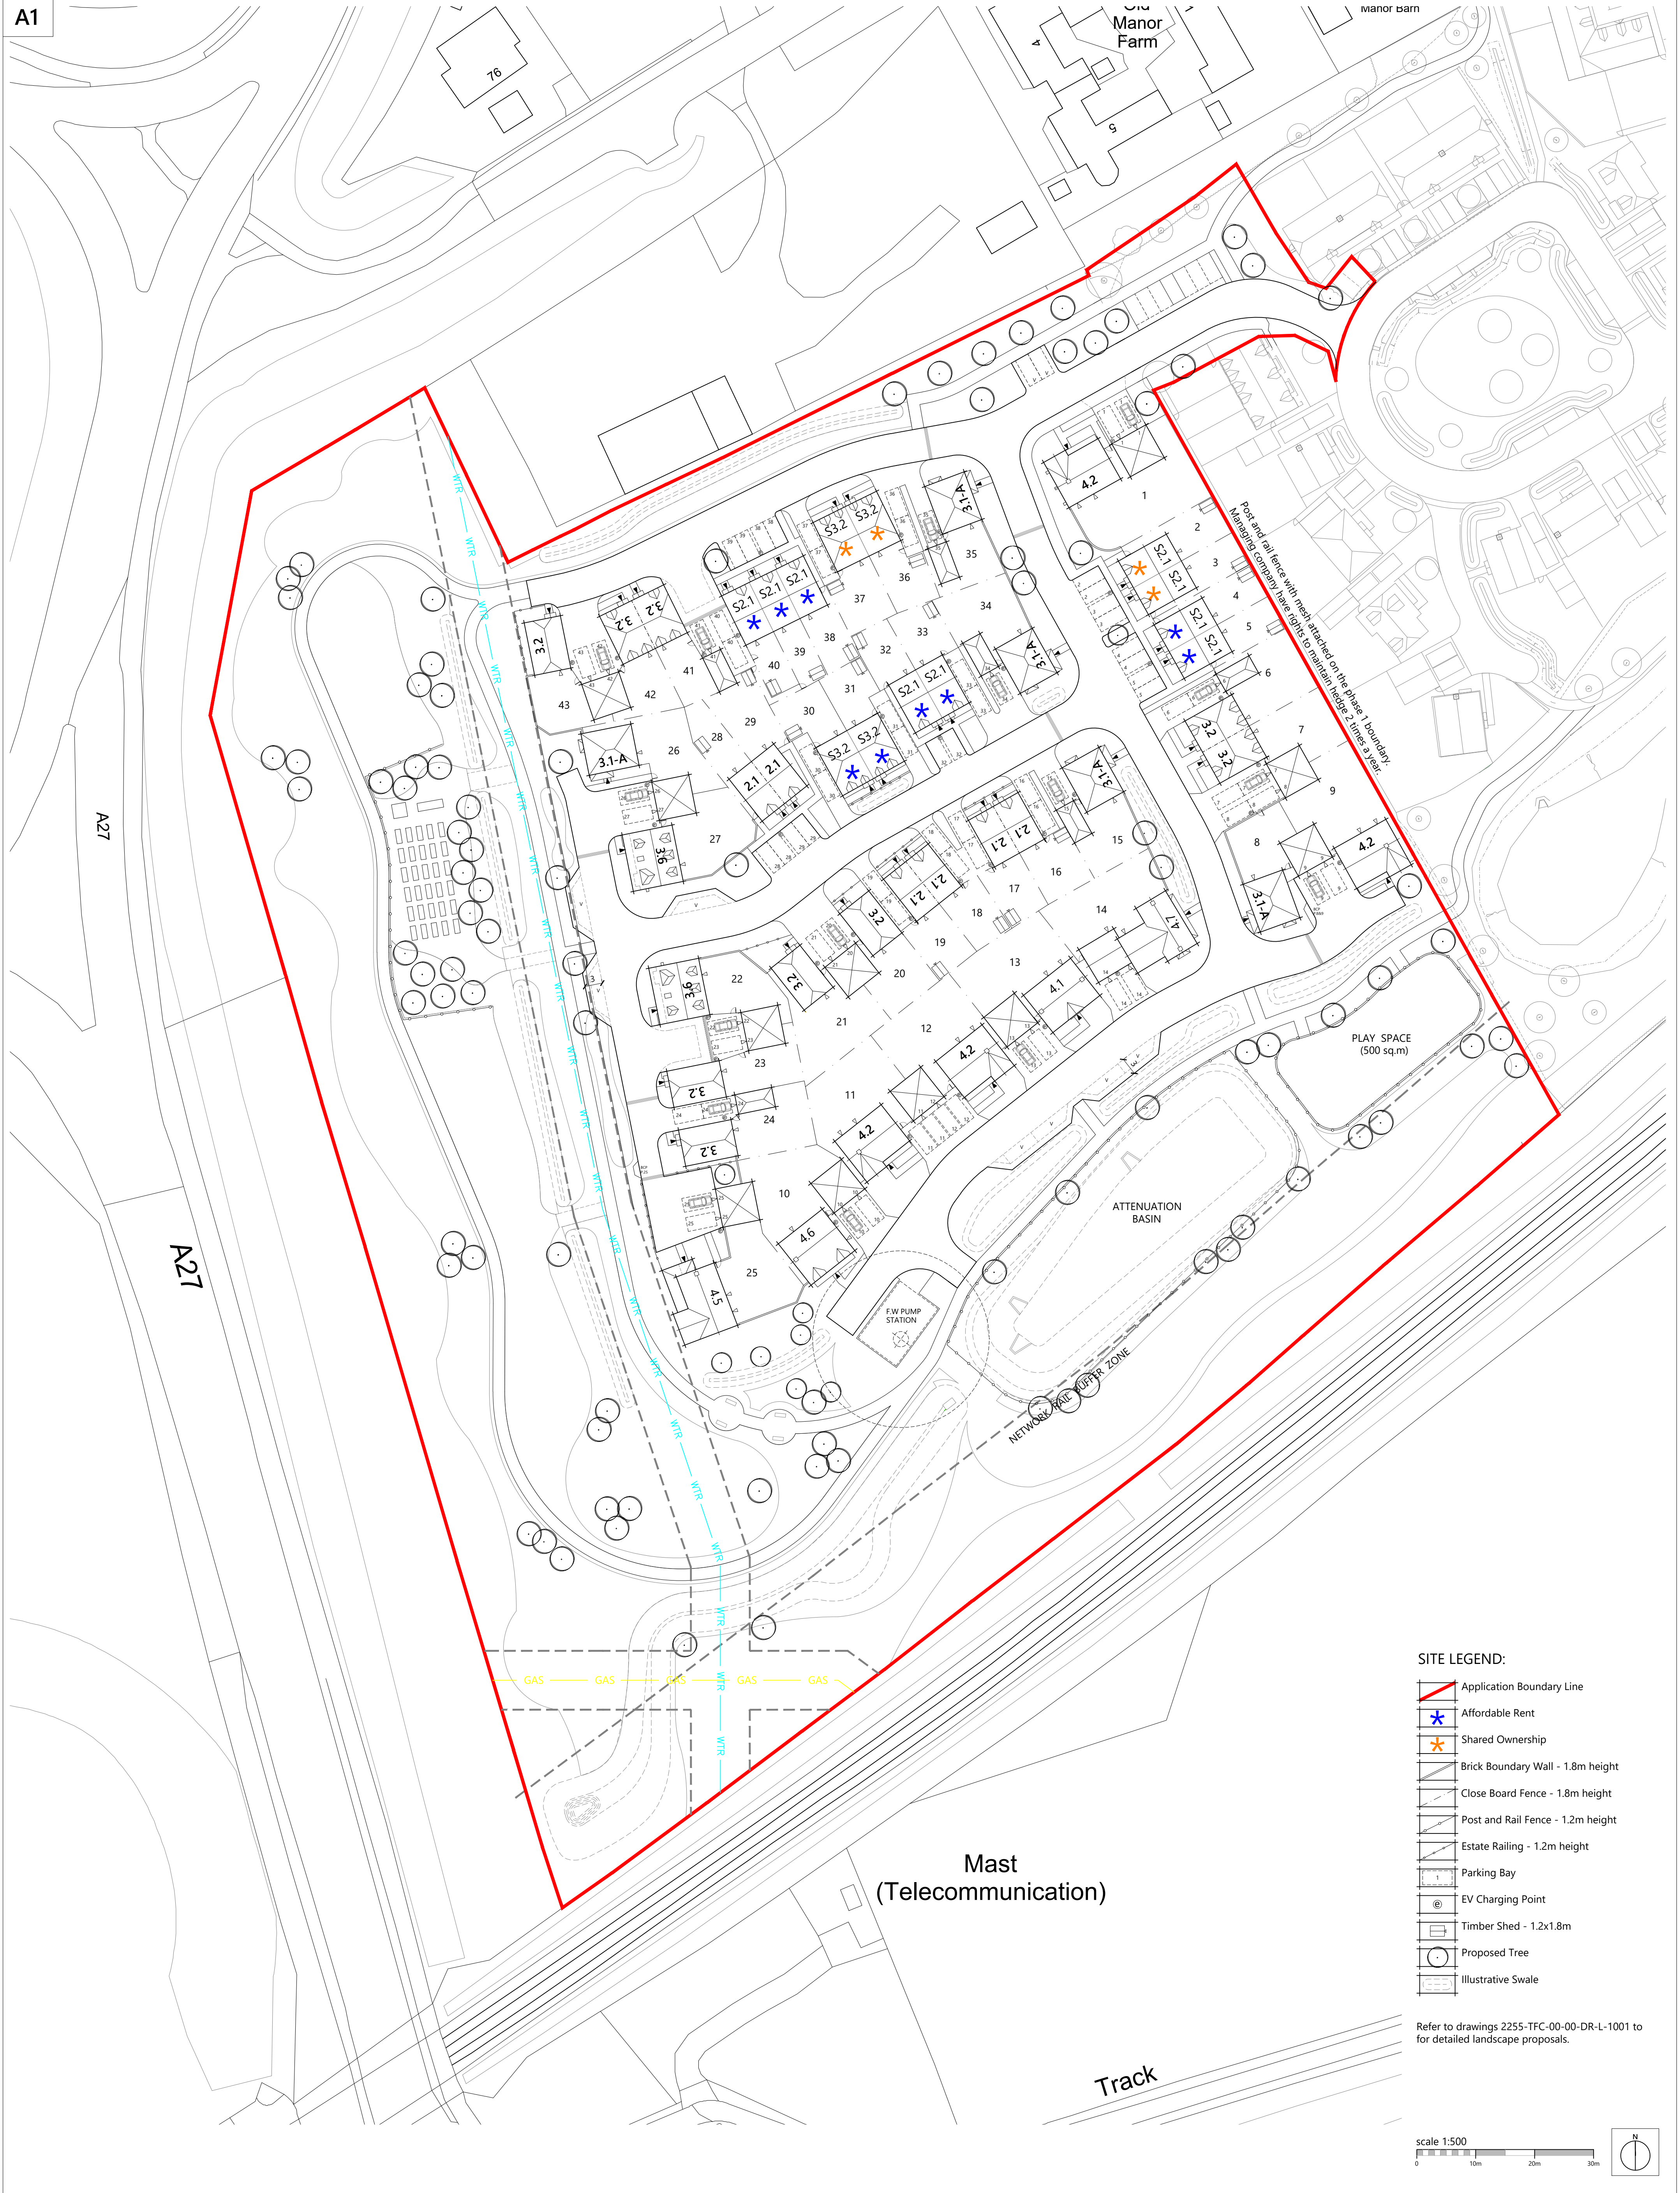

Romsey Portishead
T:01794 367703 T:01275 407000
F:01794 367276 F:01794 367276

www.thrivearchitects.co.uk

This drawing is the copyright of Thrive Architects Ltd ©. All rights reserved. Ordnance Survey Data © Crown Copyright. All rights reserved. Licence No. 100007359. Permission is granted to scale from this drawing for the purposes of **Local Authority Planning Approval only**. For all other purposes DO NOT scale from this drawing. Contractors, sub-contractors and suppliers are to check all relevant dimensions and levels of the site and building before commencing any shop drawings or building work. Any discrepancies should be recorded to the Architect. Where applicable this drawing is to be read in conjunction with the Consultants' drawings.

Rev	Description	Date	Au	Ch
A	Planning Issue.	19.07.24	MS	-
B	Amended inline with house type and engineering updates.	28.10.24	CMI	-
C	Adjustments to boundaries of plots 25 and 43.	30.04.25	CMI	-

Project	Manor Farm, Bedhampton. Phase 2		
Drawing	Site Layout Phase 2		
Client	Bargate Homes		
Job no.	BARG230421	Date	22.10.23
Dwg no.	SL01	Revision	C
Author	CMI	Checker	
Status	PLANNING	Scale	1:500 at A1
Client ref.		Office	Romsey

