

GENERAL NOTES

Dimensions to be checked on site before commencing work. Any discrepancies shall be reported to the architect immediately.

Do not scale from these drawings except for planning purposes. Use figured dimensions only.

ACCOMPANYING DOCUMENTATION

All details shown on Helyer Davies Architects drawings are to be read in conjunction with the project specification and other consultants drawings and details.



BLOCK PLAN
1:500
Ordnance Survey (c) Crown Copyright 2024.
All rights reserved. Licence number 100022432

Key

- Existing
- Demolished
- Proposed

REV	DATE	AMENDMENT	DRAWN

Helyer Davies Architects

www.hdarchitects.co.uk
mail@hdarchitects.co.uk
01243 370 715

Unit 1 The Old Flour Mill . Queen St
Emsworth . PO10 7BT


PROJECT

THE CROOKED HOUSE, 21 QUEEN STREET
EMSWORTH, HAMPSHIRE, PO10 7BJ

DRAWING
PROPOSED BASEMENT PLAN
.

SCALE
As noted @A1
.

DATE Apr-25	DRAWN PP
DRAWING No. 24130 - 006	REV

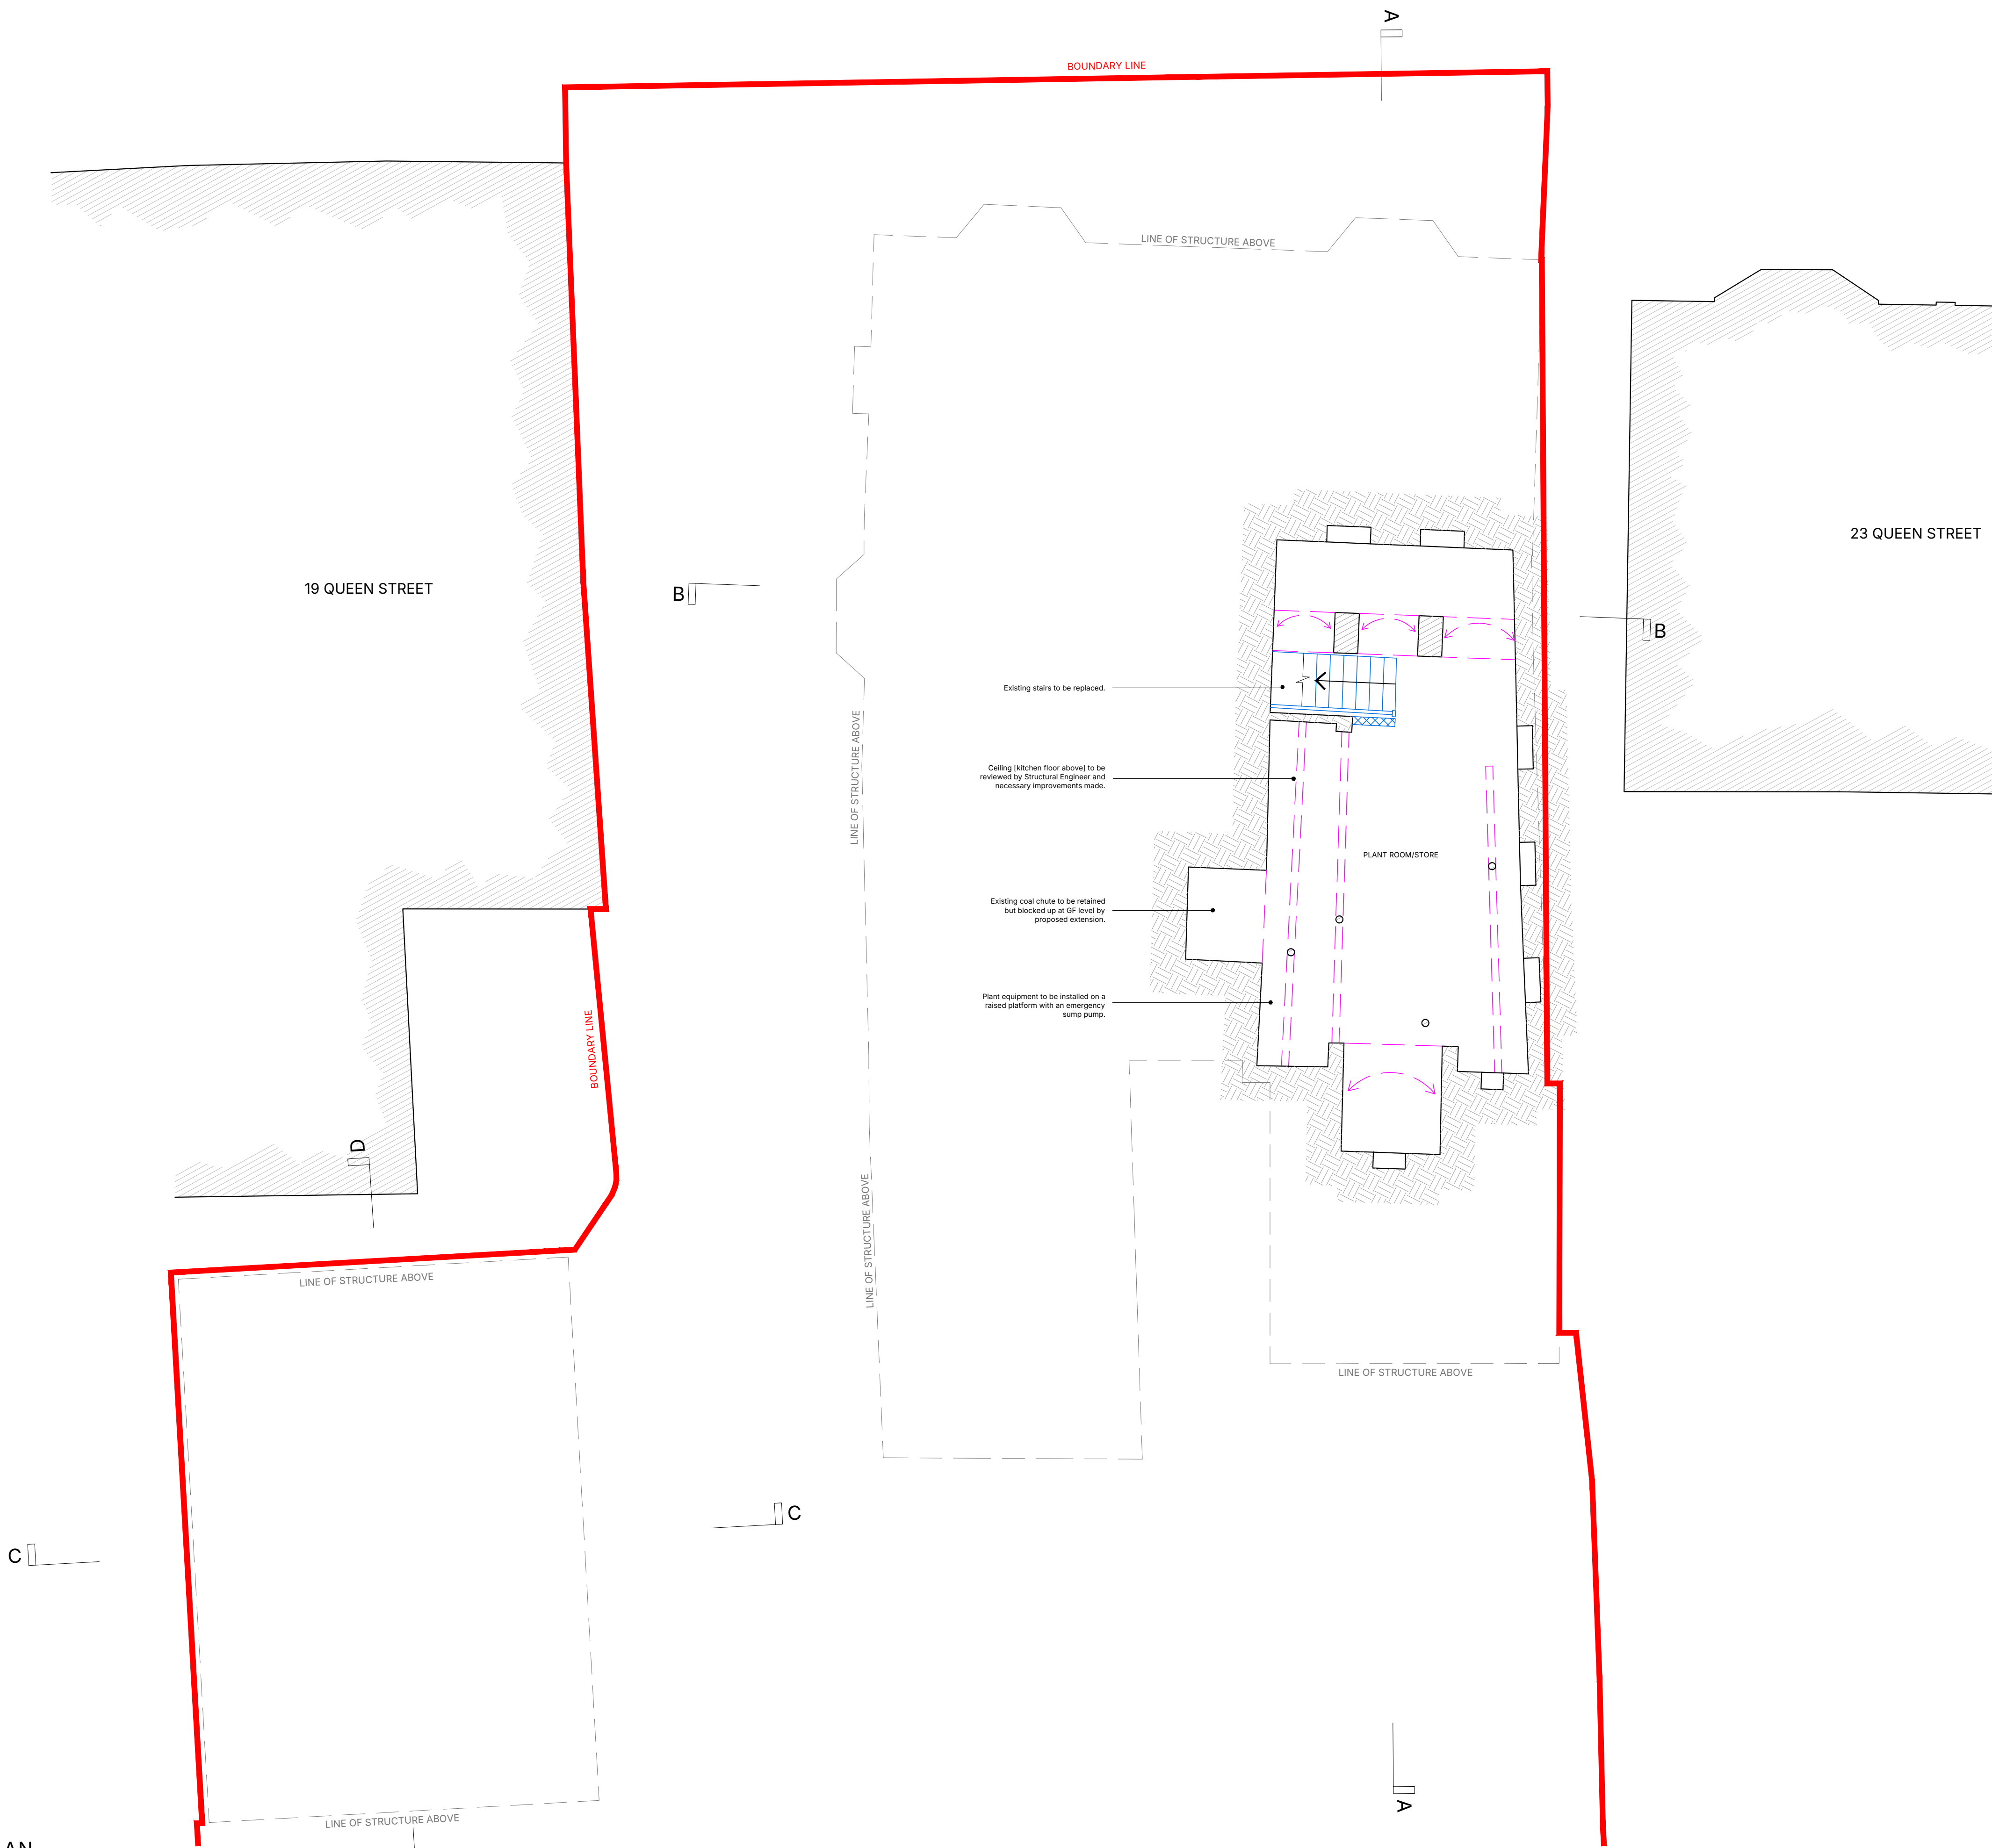

- Existing stairs to be replaced.
- Ceiling (Kitchen floor above) to be reviewed by Structural Engineer and necessary improvements made.
- Existing coal chute to be retained but blocked up at GF level by proposed extension.
- Plant equipment to be installed on a raised platform with an emergency pump pump.

BASEMENT PLAN
1:50