


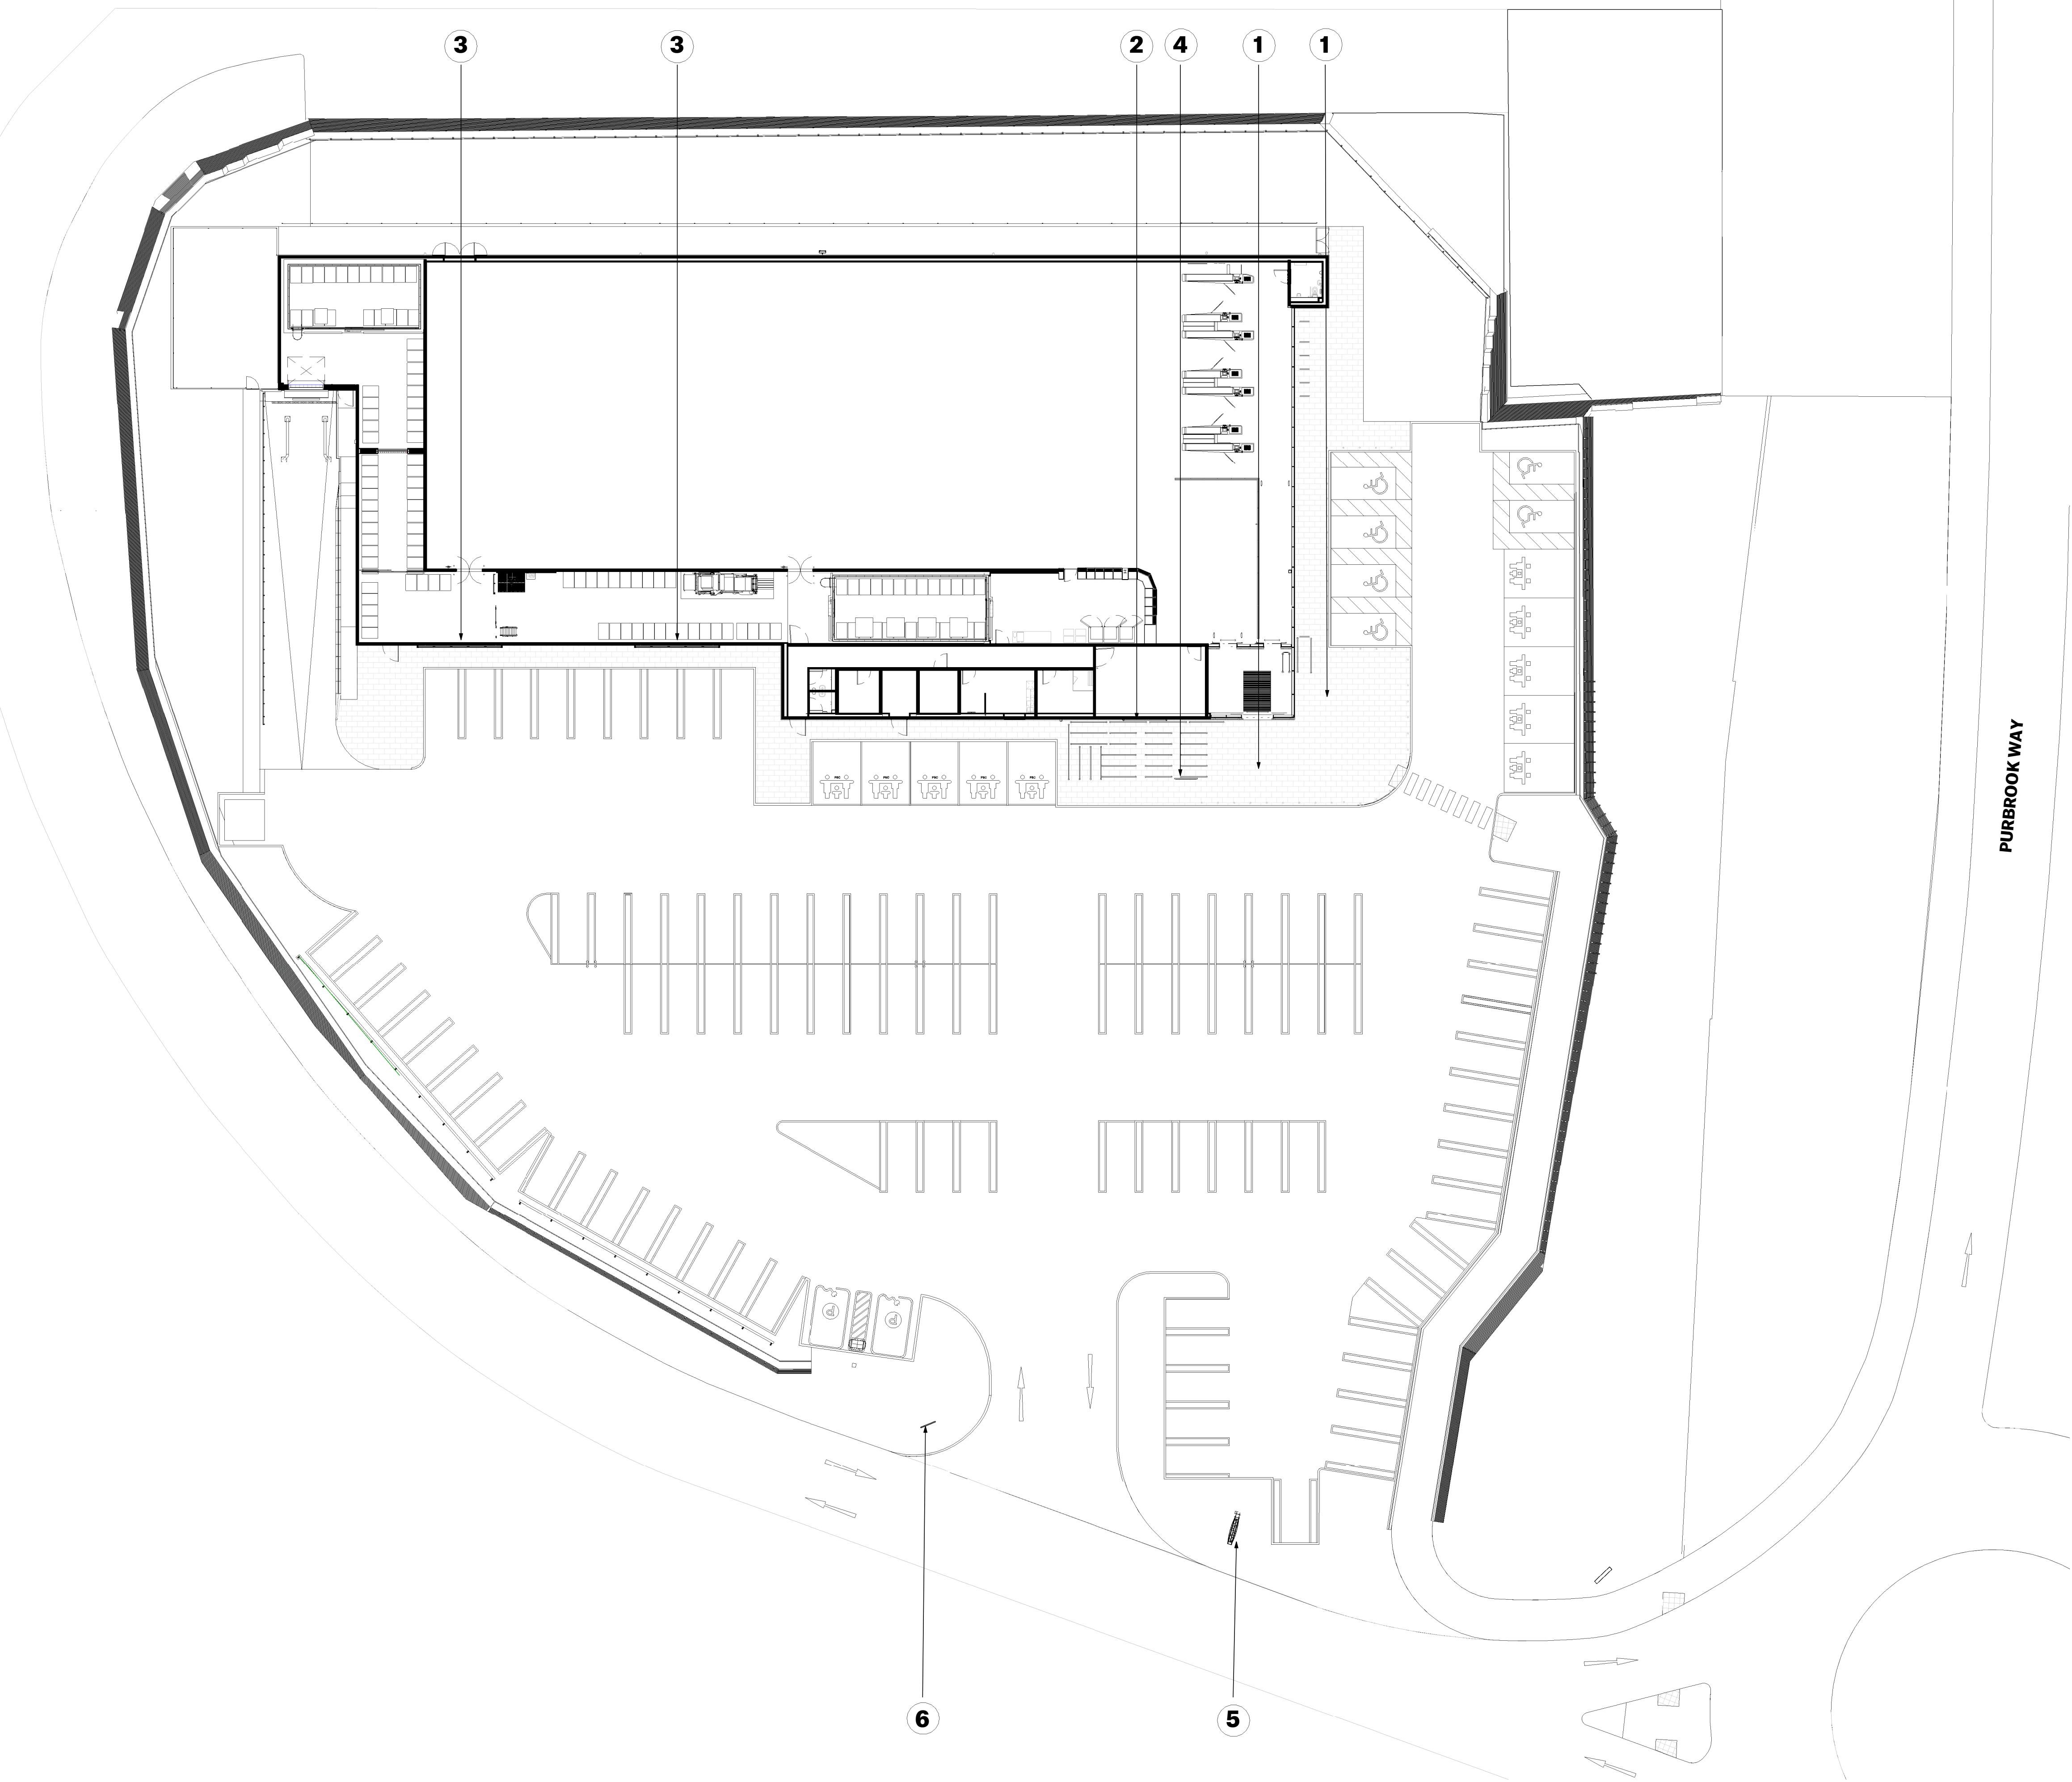

Site Layout Plan - Signage Locations
1: 250

1

2500

2500

Canopy Mounted Sign

- 2.5m square aluminium single sided lightbox, 300mm max projection.
- Aluminium dual case type extrusion. Comprising 4 mitred sections with welded internal steel frame.
- Internally illuminated with white fluorescent tubes.
- Facing Panel: 5mm Opal acrylic 40% light transmission decorated with Lidl logo graphic.
- Luminance level undimmed approx. 580 CD/m²
- Luminance level dimmed approx. 80 to 460 CD/m²

2

3245

1640

1500

GL

Small Billboard

- 3.245m x 1.64m wall mounted billboard.
- White Aluminium RAL 9006.
- External Strip lighting LED lighting -1650 lumens per meter LED output. Average luminance 73 cd/m².
- Max projection 200mm.

3

6300

3250

Large Billboard

- 6.3m x 3.25m wall mounted billboard.
- Billboard frame to be Powder Coated Aluminium RAL 9006.
- External Strip lighting LED lighting (2x3150mm sections), 1650 lumens per metre LED output. Average luminance 73 cd/m².
- Max projection 200mm.

4

Poster Display Unit

- 1.7m x 2.12m Poster Display Unit.
- Depth 90mm
- Anodised Aluminium
- Integrated Lighting approx 225cd/m²

5

2100

5980

Flagpole sign

- 2.1m x 5.98m Flagpole Signage
- Aluminium Panels lacquered in RAL 9006 white Aluminium, base lacquered in RAL 7024 graphite grey
- Lidl Logo as lighting box with a thermoformed, curved and extensive printed acrylic logo shell.
- Lettered panels are squared milled with foiled acrylic glass deposited.
- Galvanised Steel frame construction.
- Concrete base to Structural Engineers design Illuminated by SAPS-LEDs.
- Luminance yellow undimmed: Approx 300 cd/m².

6

1050

1300

600

Directional Sign

- 1300mm x 1050mm.

Store Specification

BBS 23

Drawing Purpose

PLANNING

This drawing has been prepared for the sole purpose of forming part of a planning application, and should not be used for any other purpose.

SPACE

Signage Legend
1: 50

Project Lidl Purbrook Way Havant				
Drawing Title Signage Layout				
Project No. 08636	Drawing No. XX-XX-DR-A-91003	Status S3	Rev. P02	Scale at A1 As indicated
File Reference: 08636-SPACE-XX-XX-DR-A-91003-S3-P02				
This drawing is Copyright. Check all dimensions on site. Inform originator of any discrepancies. Work to figure dimensions only. Do not scale.				